



Drawing No.	Rev No.
MDR001 -004	

DO NOT SCALE: Contractor to check all dimensions and report any omissions or errors

NOTES

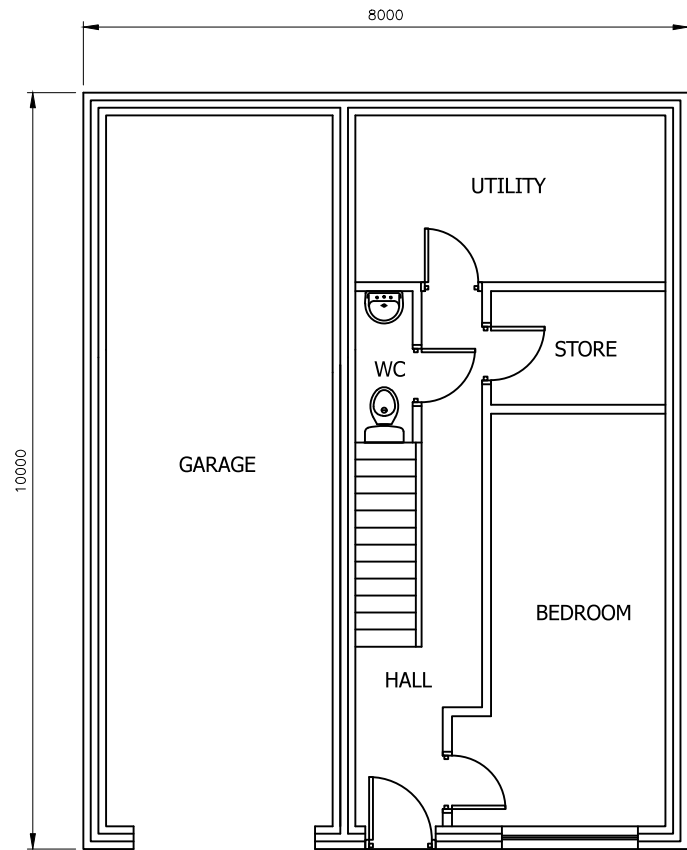

PROPOSED LOWER GROUND FLOOR PLAN
SCALE 1:50 AT A3

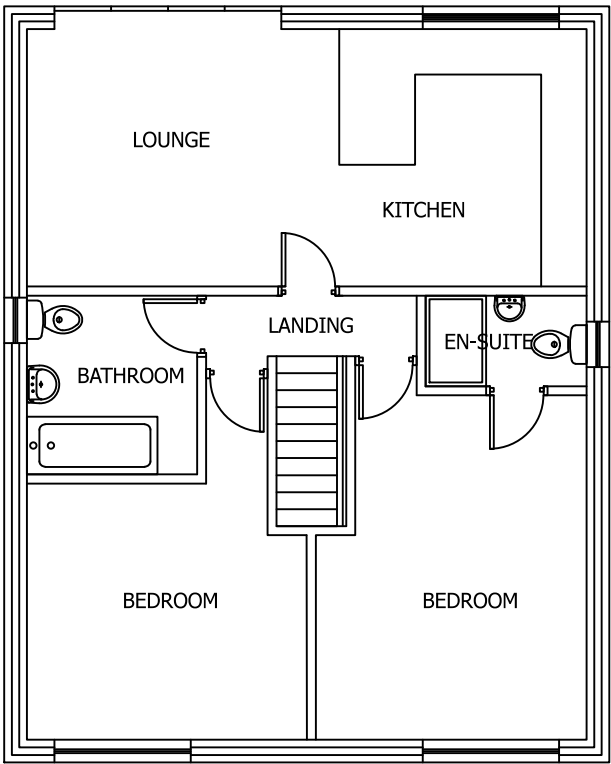

PROPOSED UPPER GROUND FLOOR PLAN
SCALE 1:50 AT A3

Rev	Description	By	Chk	App	Date
JRB DESIGNS Ltd 1 Saville Road Cudworth Barnsley S72 8LT Tel: 01226 383542 Fax: 01226 380078 Mob: 07970 541192 Email: john@jrbdesigns.co.uk This drawing is copyright. © jrbdesigns Ltd.					
Client MR. D RAPSON					
Drawing Title PROPOSED PLANS					
Address 197 BURTON ROAD MONK BRETTON BARNSELEY S71 2HH					
Project Title: OUTLINE PLANNING FOR A DETACHED DWELLING					
Purpose of Issue: PLANNING					
Drawing Status FIRST ISSUE					
Scale at A3 AS SHOWN		Drawn By JRB		Date 14/01/2016	
Checked By		Date 14/01/2016		Approved By	
				Date 14/01/2016	
Project No. MDR001		Drawing No. 004			Revision -
APPROVAL ☐ INFORMATION ☐ TENDER ☐ CONTRACT ☐ CONSTRUCTION ☐					