



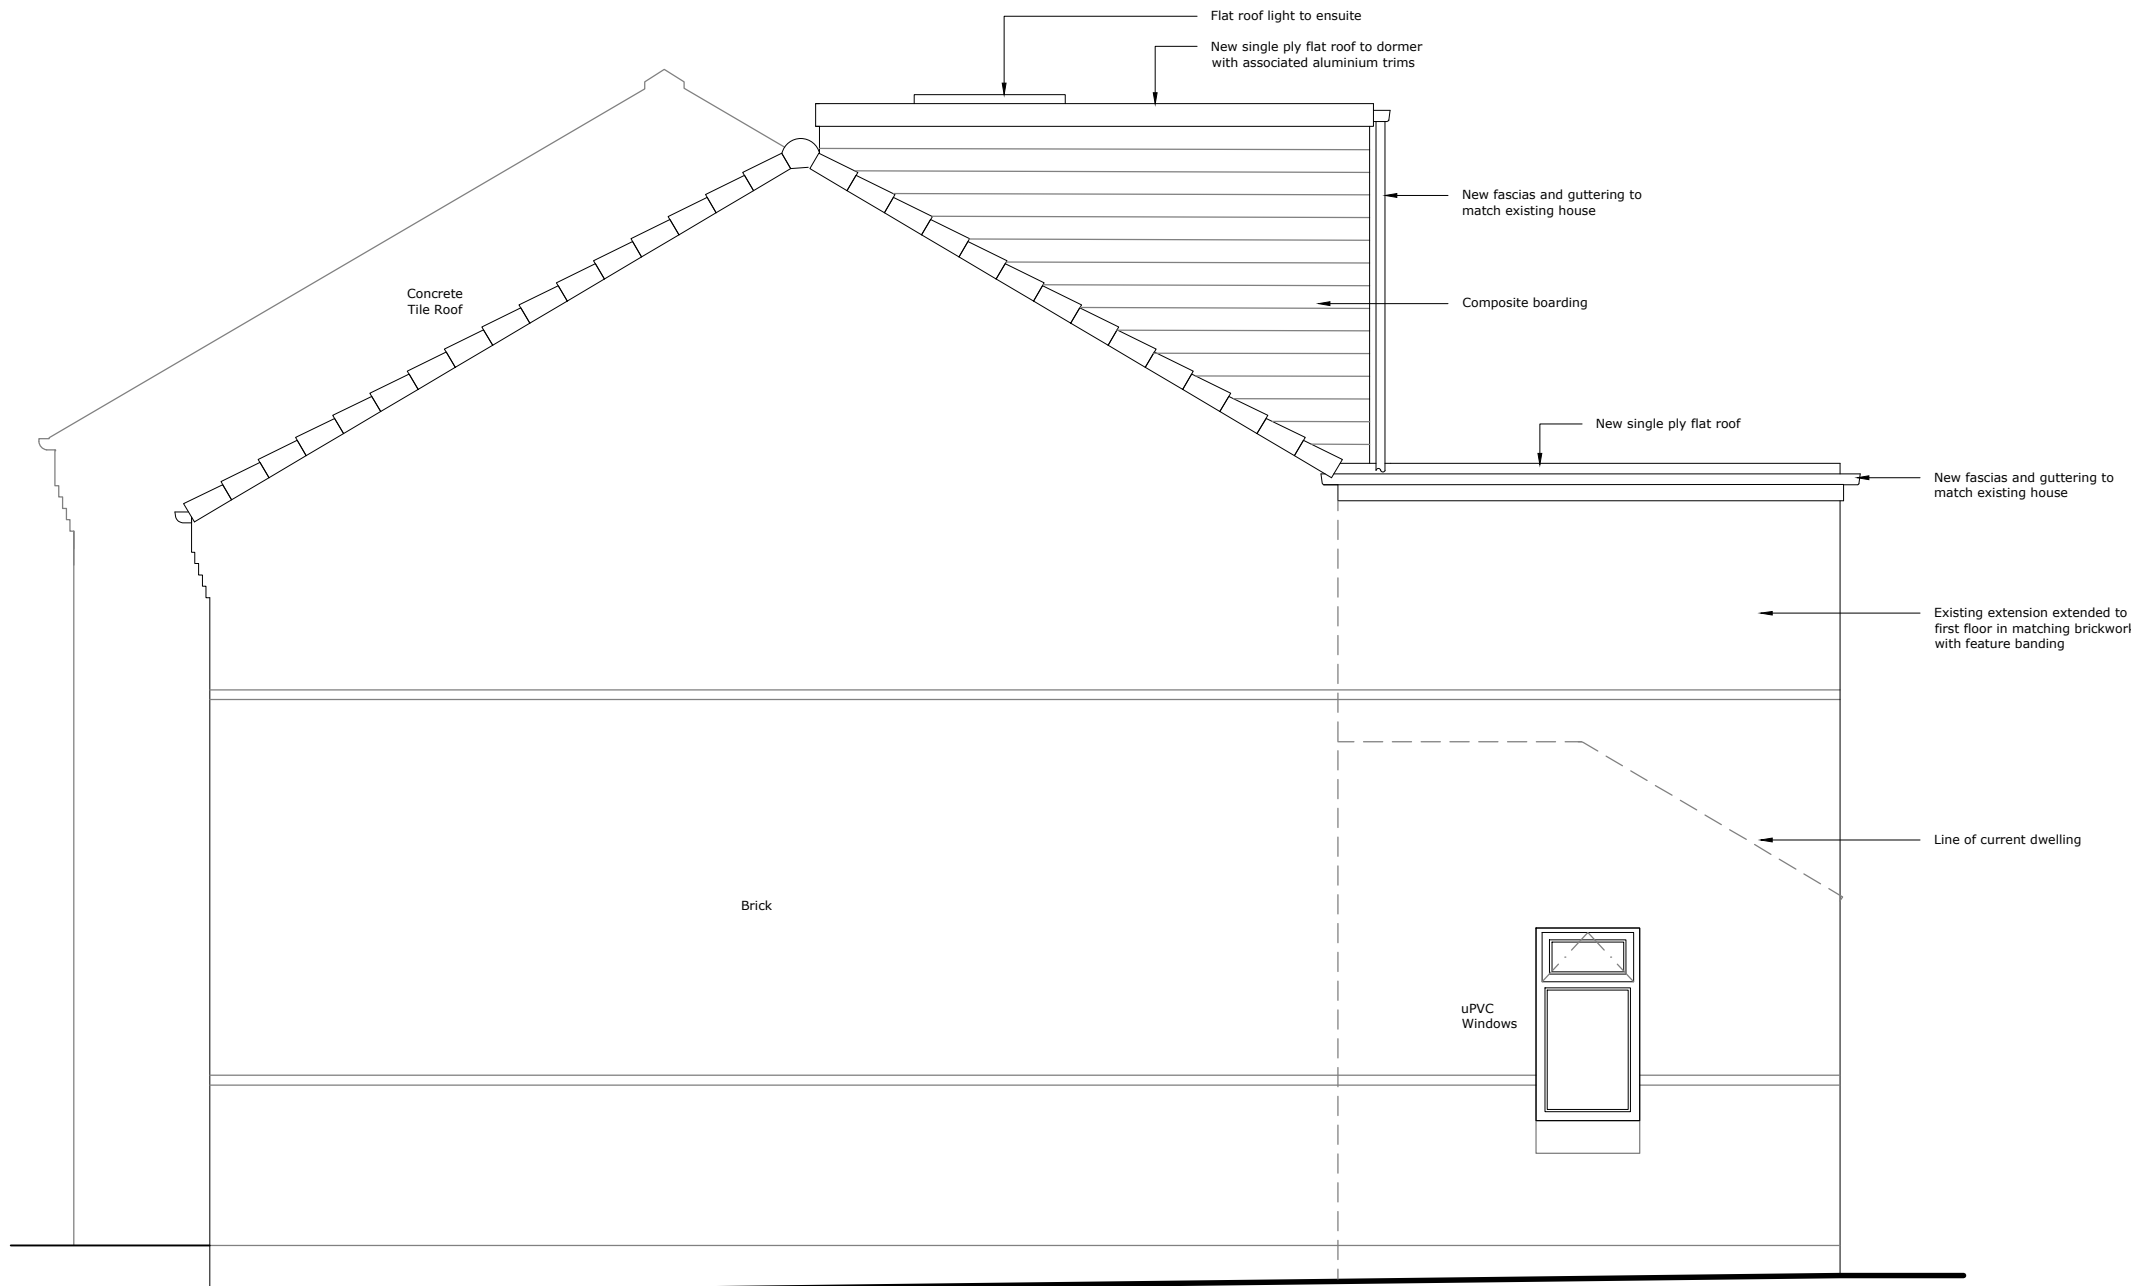


SIDE ELEVATION




FRONT ELEVATION

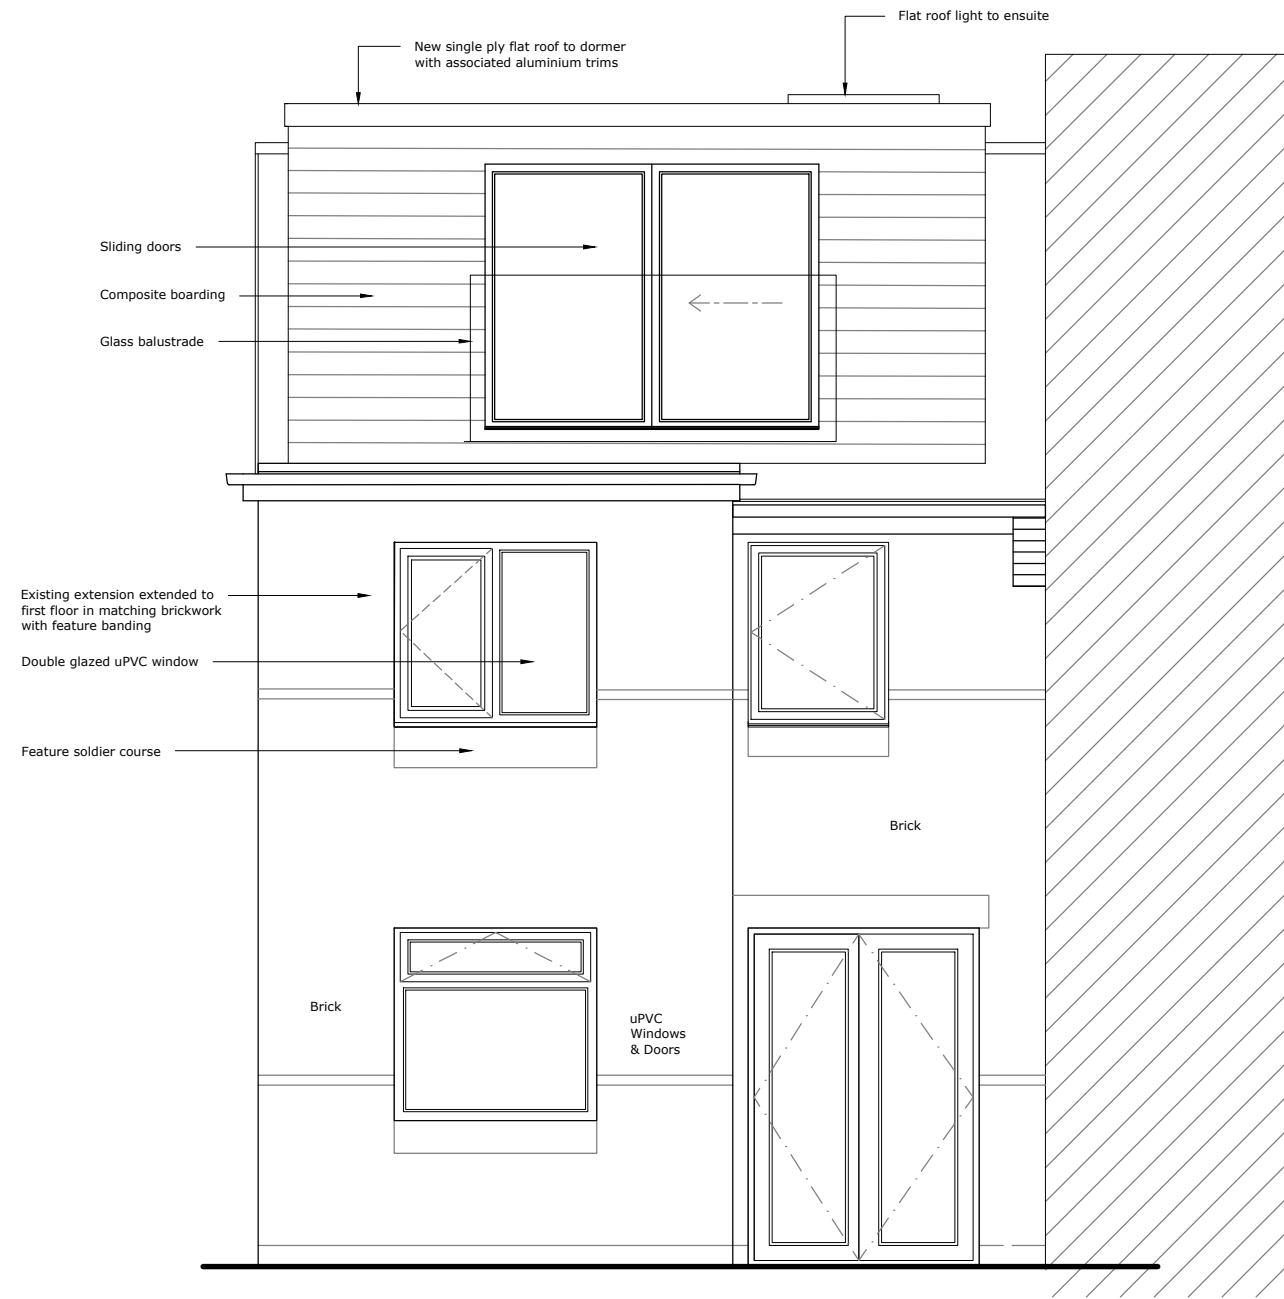


REAR ELEVATION

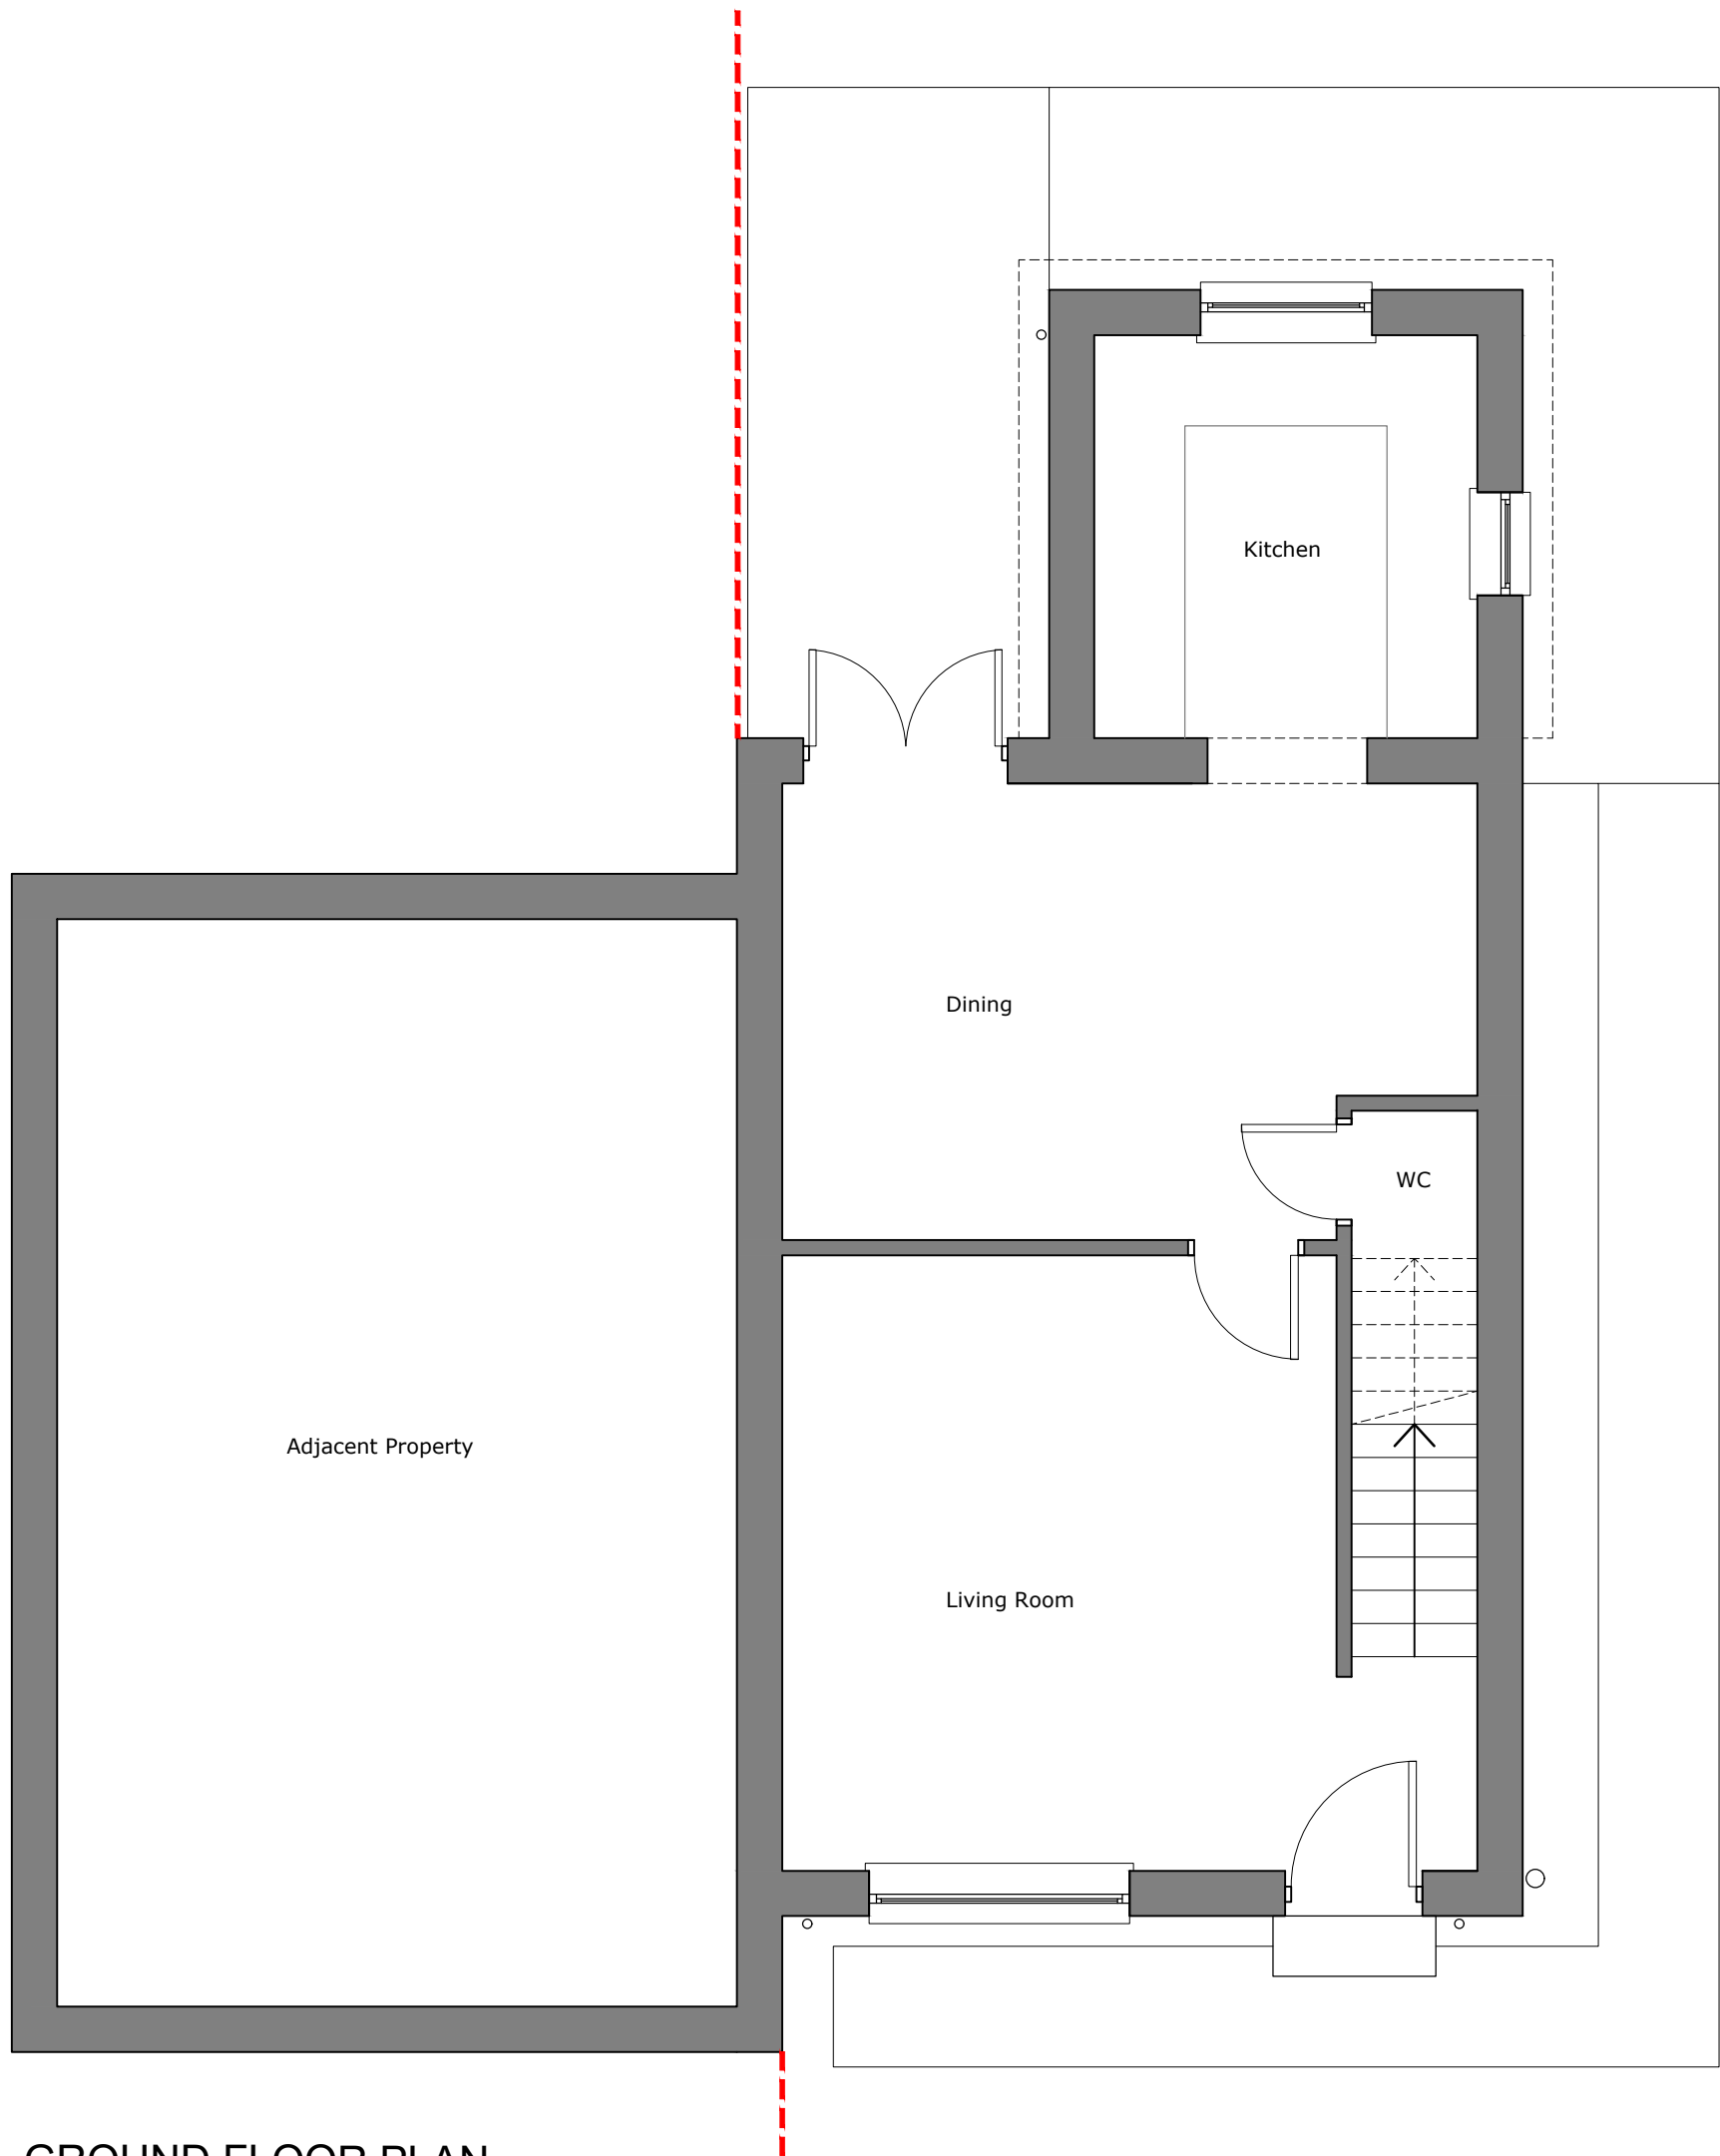

GROUND FLOOR PLAN

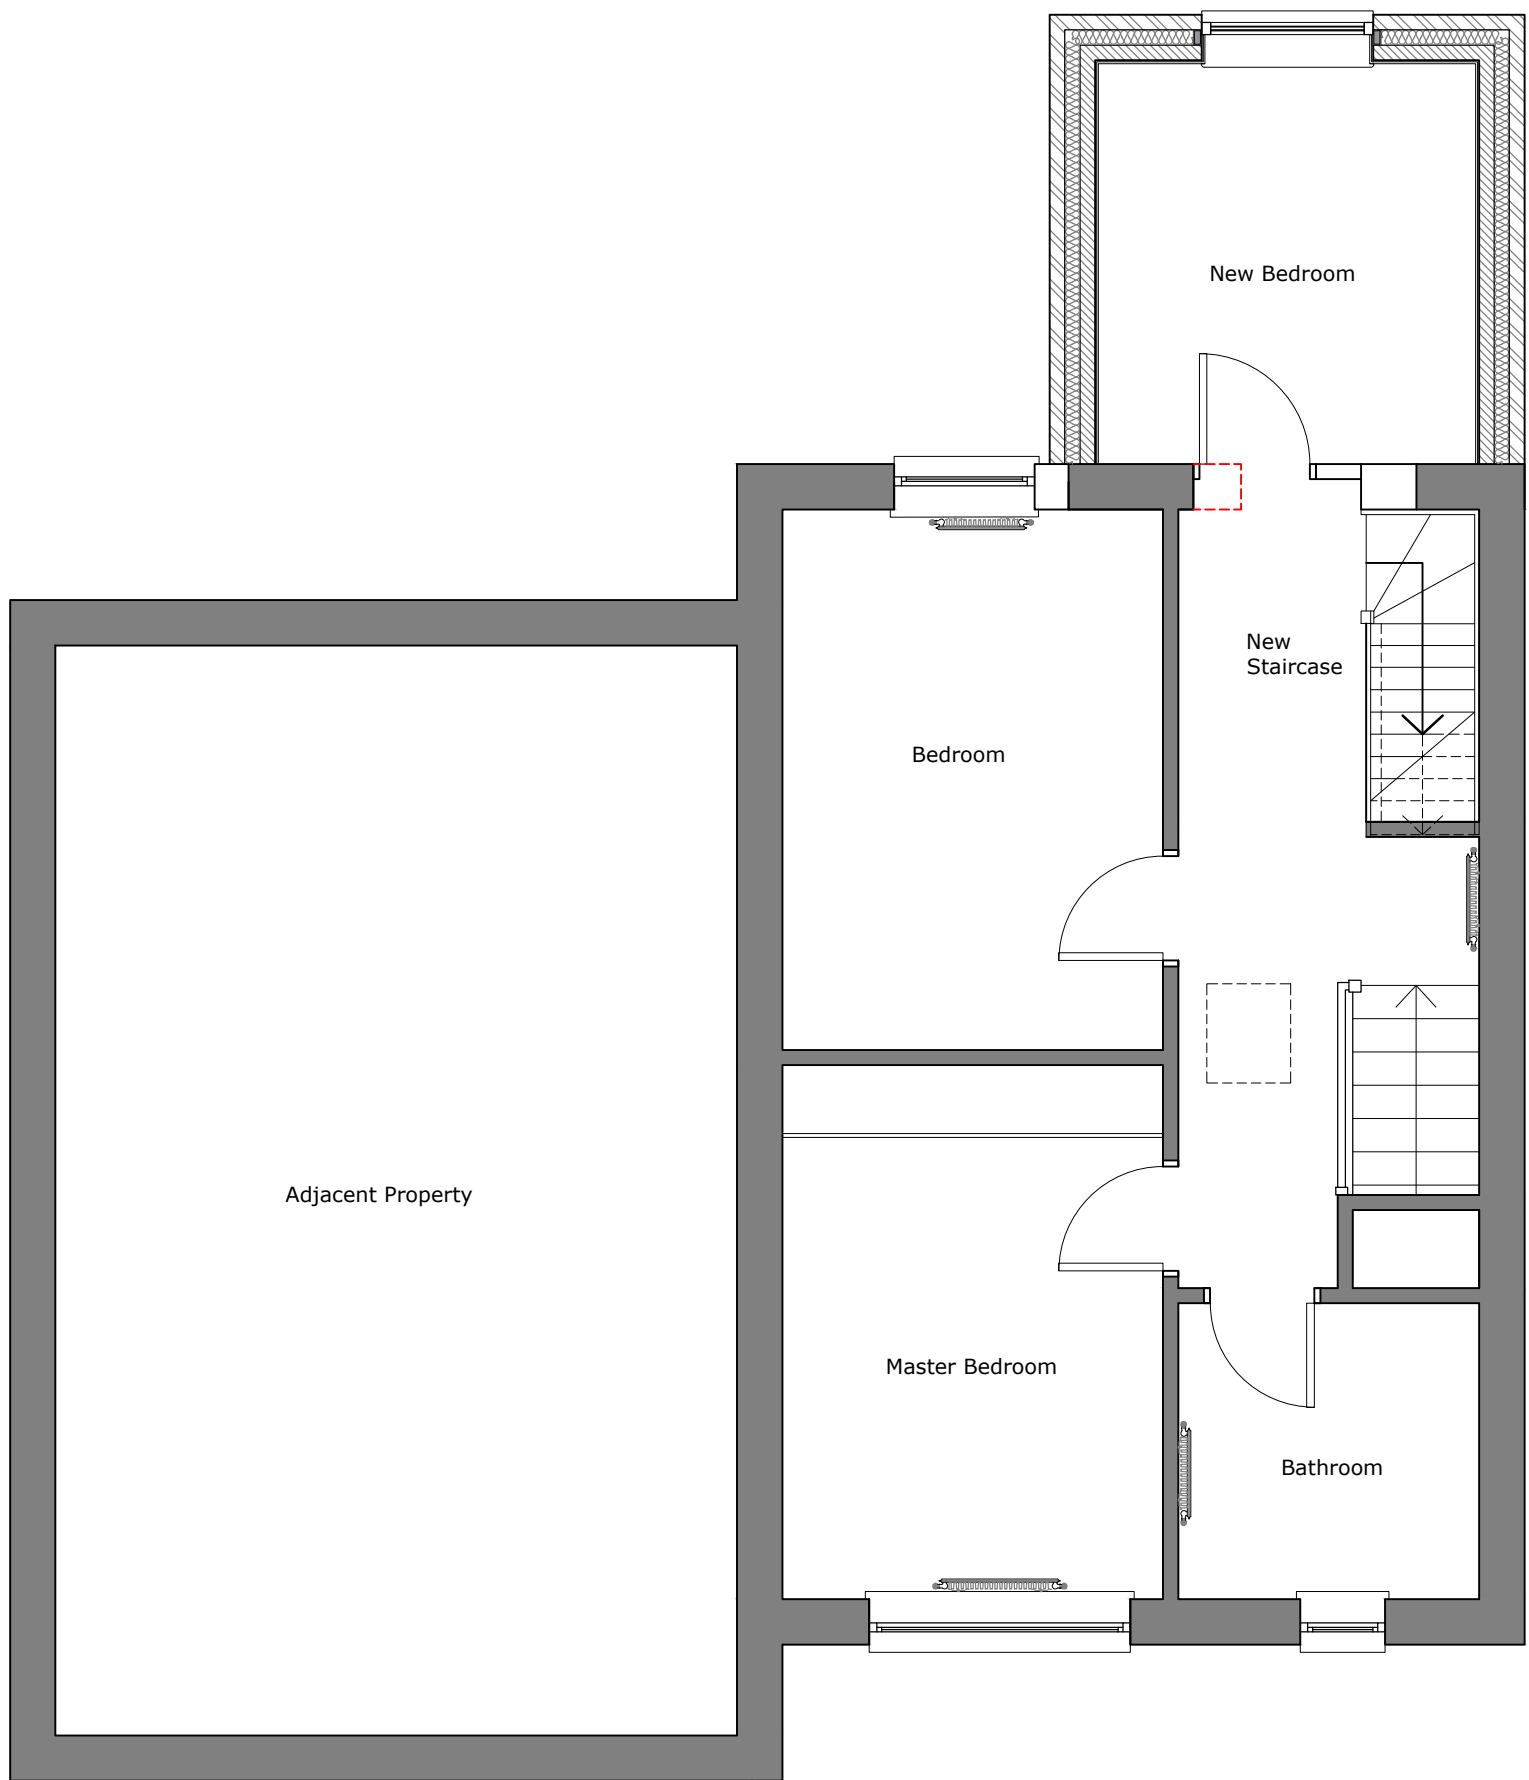

FIRST FLOOR PLAN

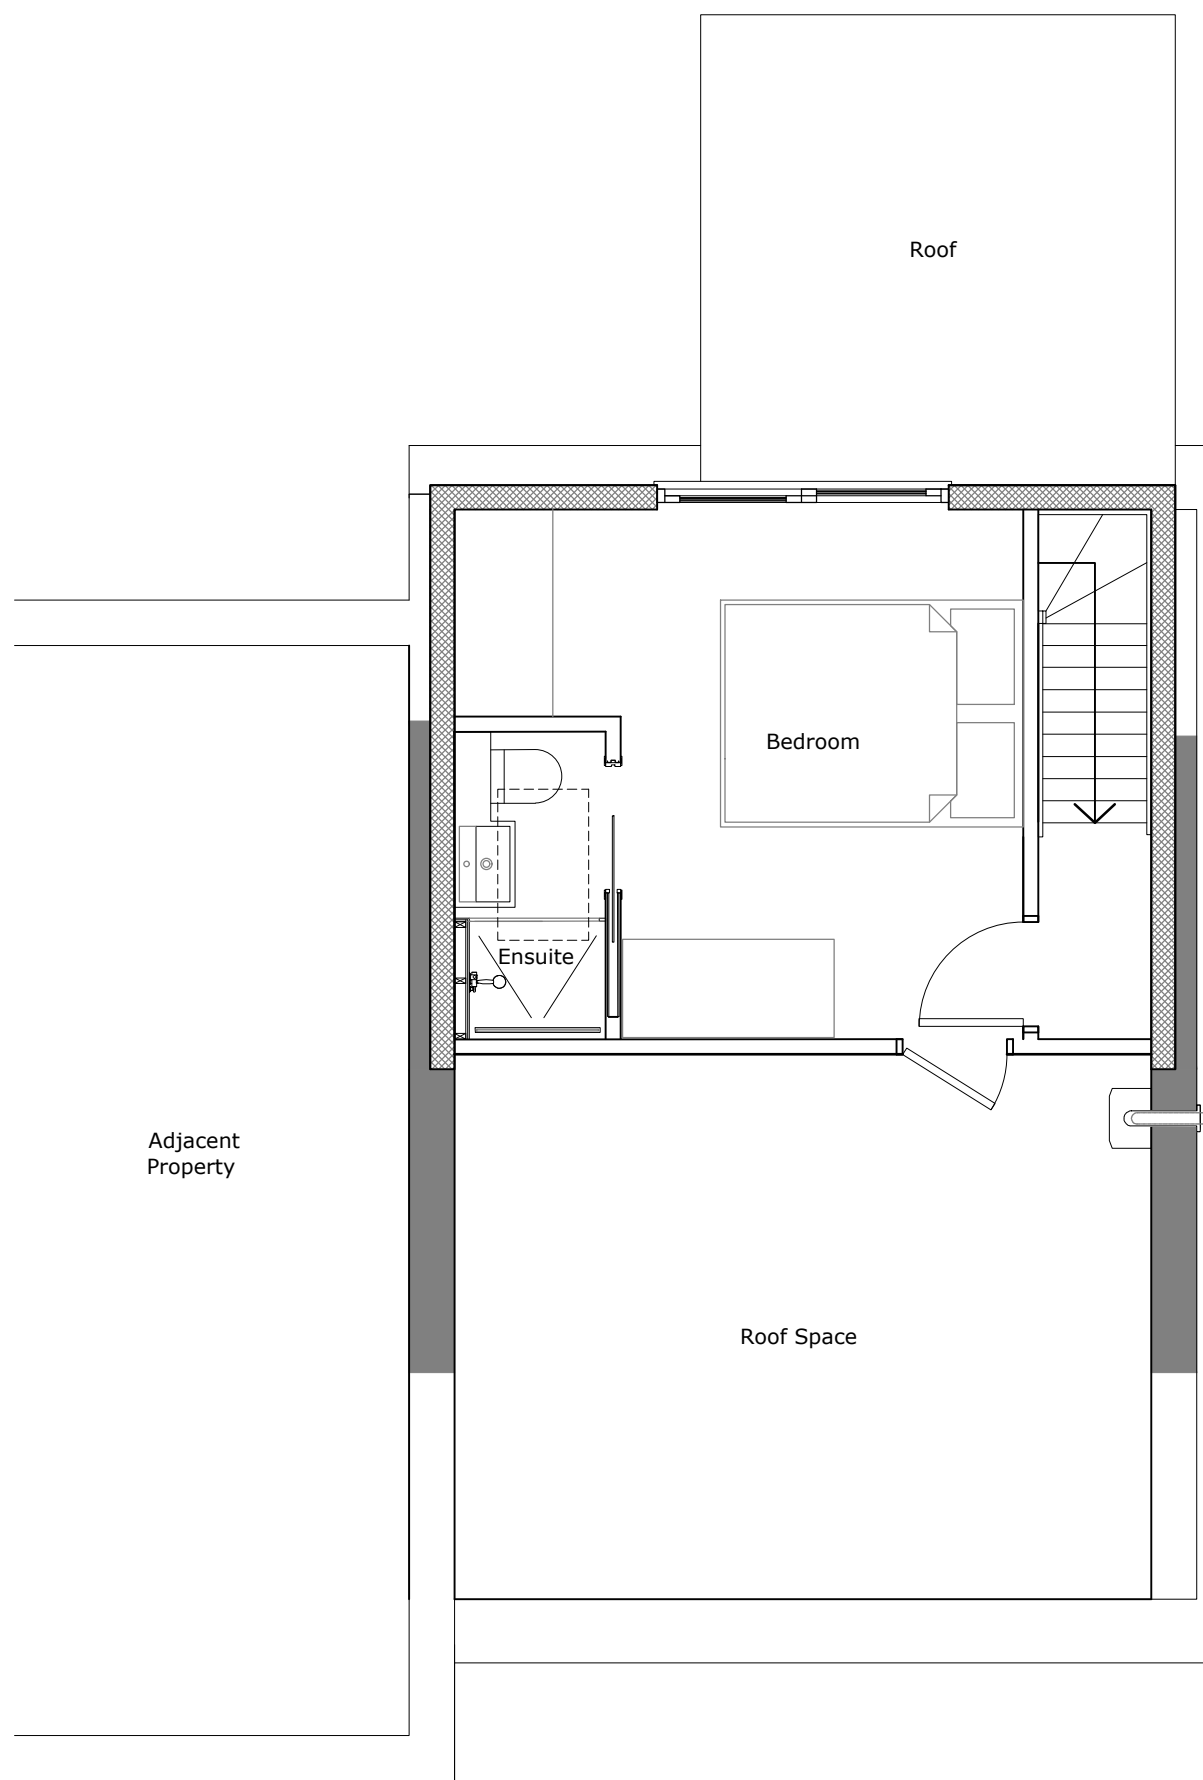

LOFT CONVERSION

A	Initial Issue	16.11.21
Rev	Description	Date
S75. DESIGN		
Project 17 Whitbourne Close Barnsley S71 1NJ		
Drawing Proposed Floor Plans & Elevations		
Scale 1:50	Drawn CJR	Date 15.11.21
Drawing Purpose FOR PLANNING		
Ref 1029-S75-XX-XX-DR-A-2000	Rev. A	