


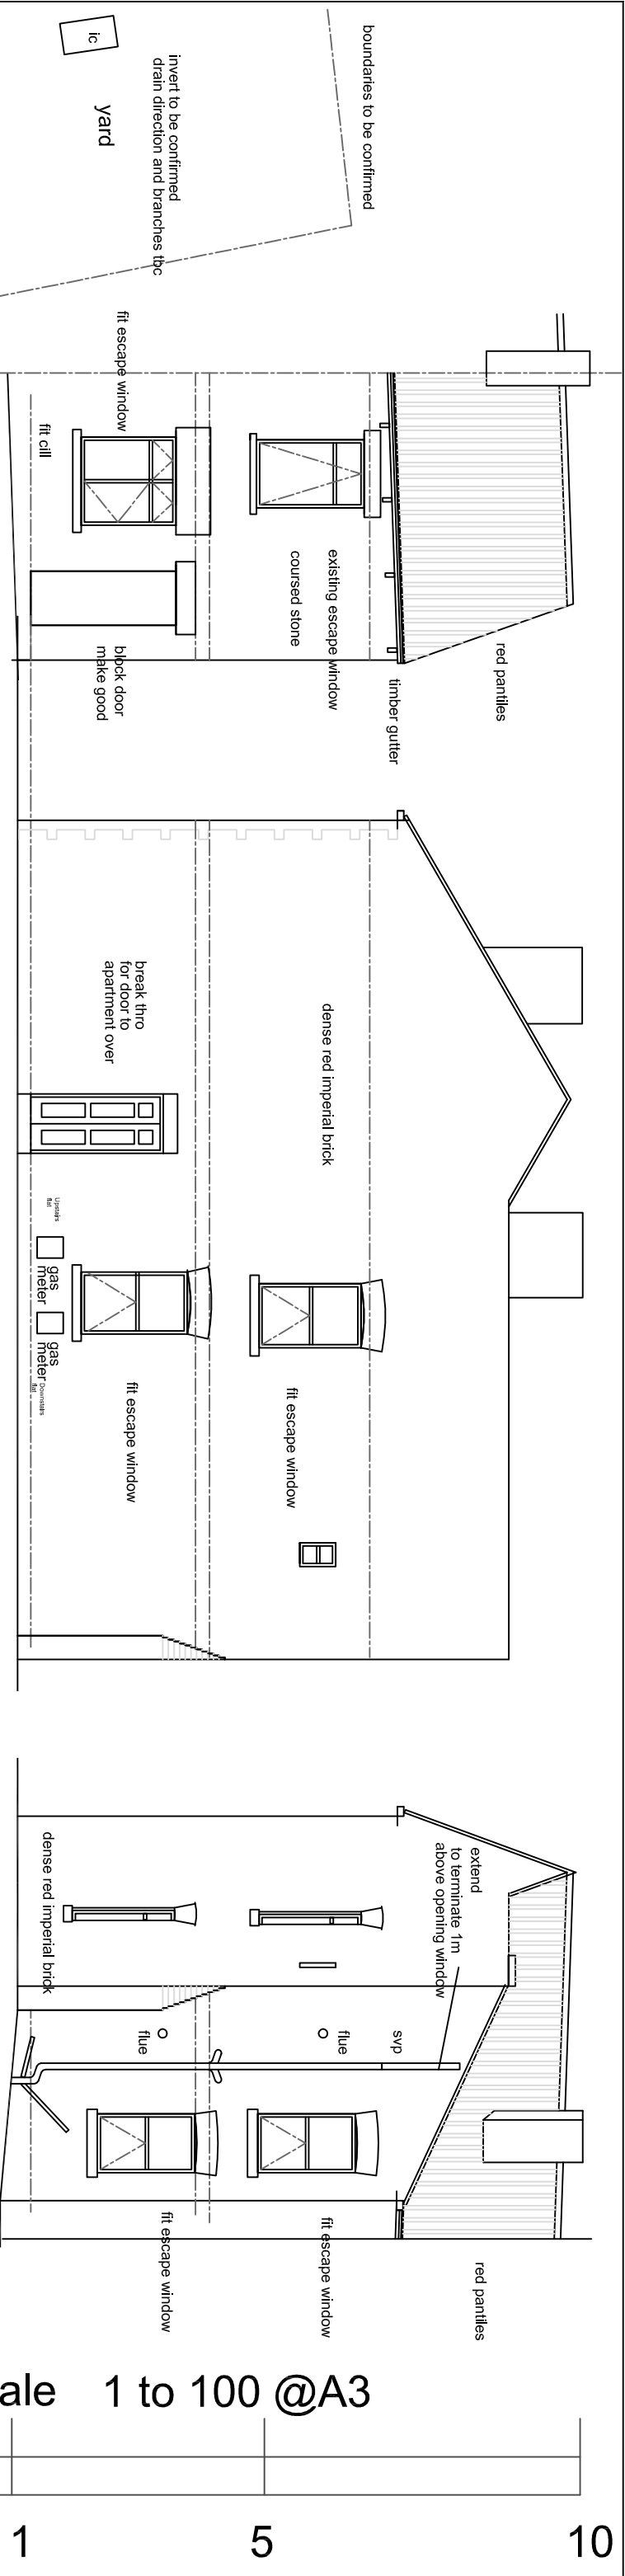


front elevation

side elevation

rear elevation

flue location to Part J

Scale 1 to 100 @A3

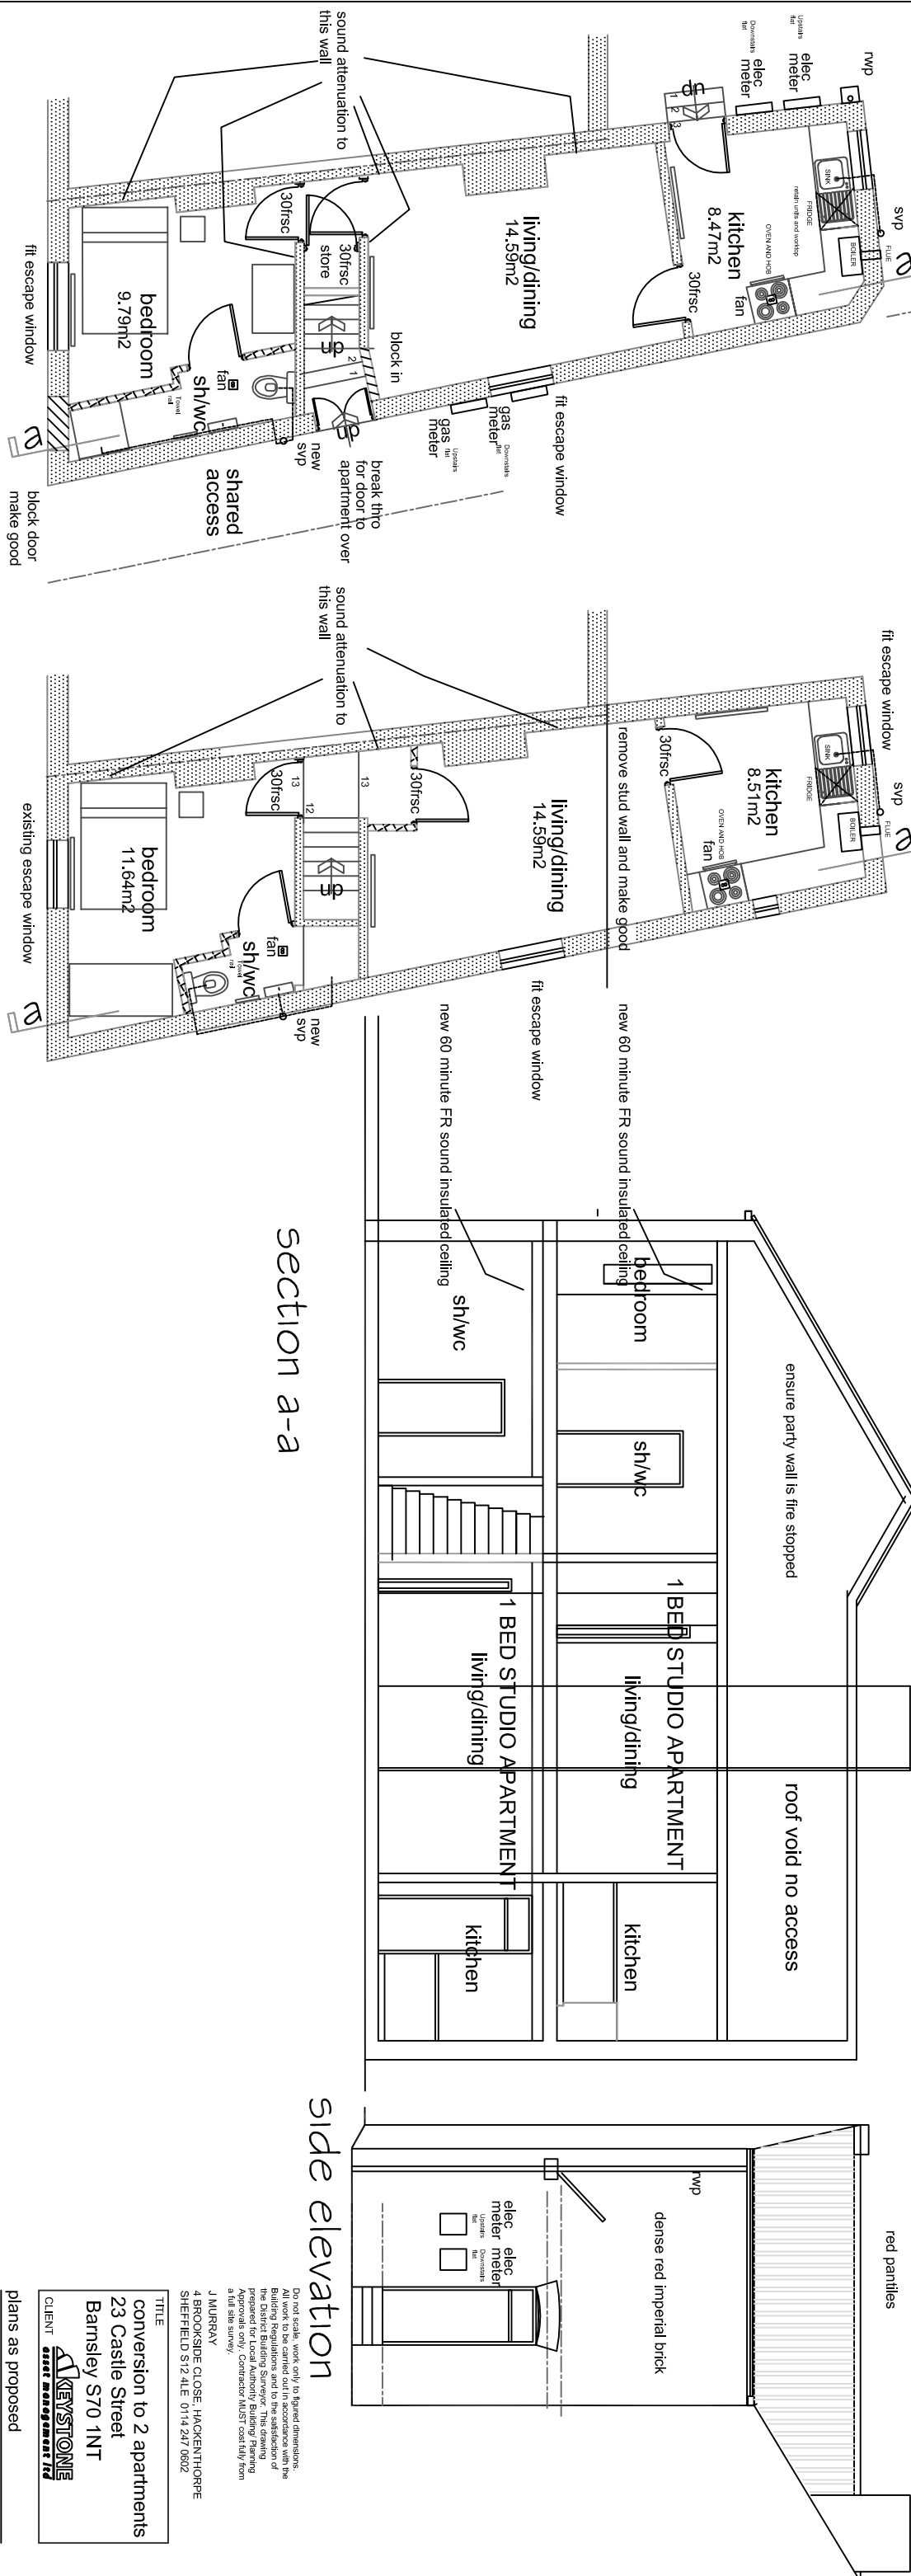

side elevation

section a-a

Do not scale, work only to figured dimensions.
This drawing is prepared for the satisfaction of
the Building Regulations and to the satisfaction of
the District Building Surveyor. This drawing
prepared for Local Authority Building Planning
and is not to be used for any other purpose
without the written consent of the architect.

J MURRAY
4 BROOKSIDE CLOSE, HACKENTHORPE
SHEFFIELD S12 4LE 0114 2417 0802

TITLE
conversion to 2 apartments
23 Castle Street
Barnsley S70 1NT

CLIENT
KEYSTONE
direct management ltd

plans as proposed

DATE 20/5/2013 SCALE 1:100

DRAWING No.
cs/13/02

REVISION

Preliminary issue

roof plan 1:100 property as proposed

first floor plan

ground floor plan

1 BED STUDIO APARTMENT

1 BED STUDIO APARTMENT