



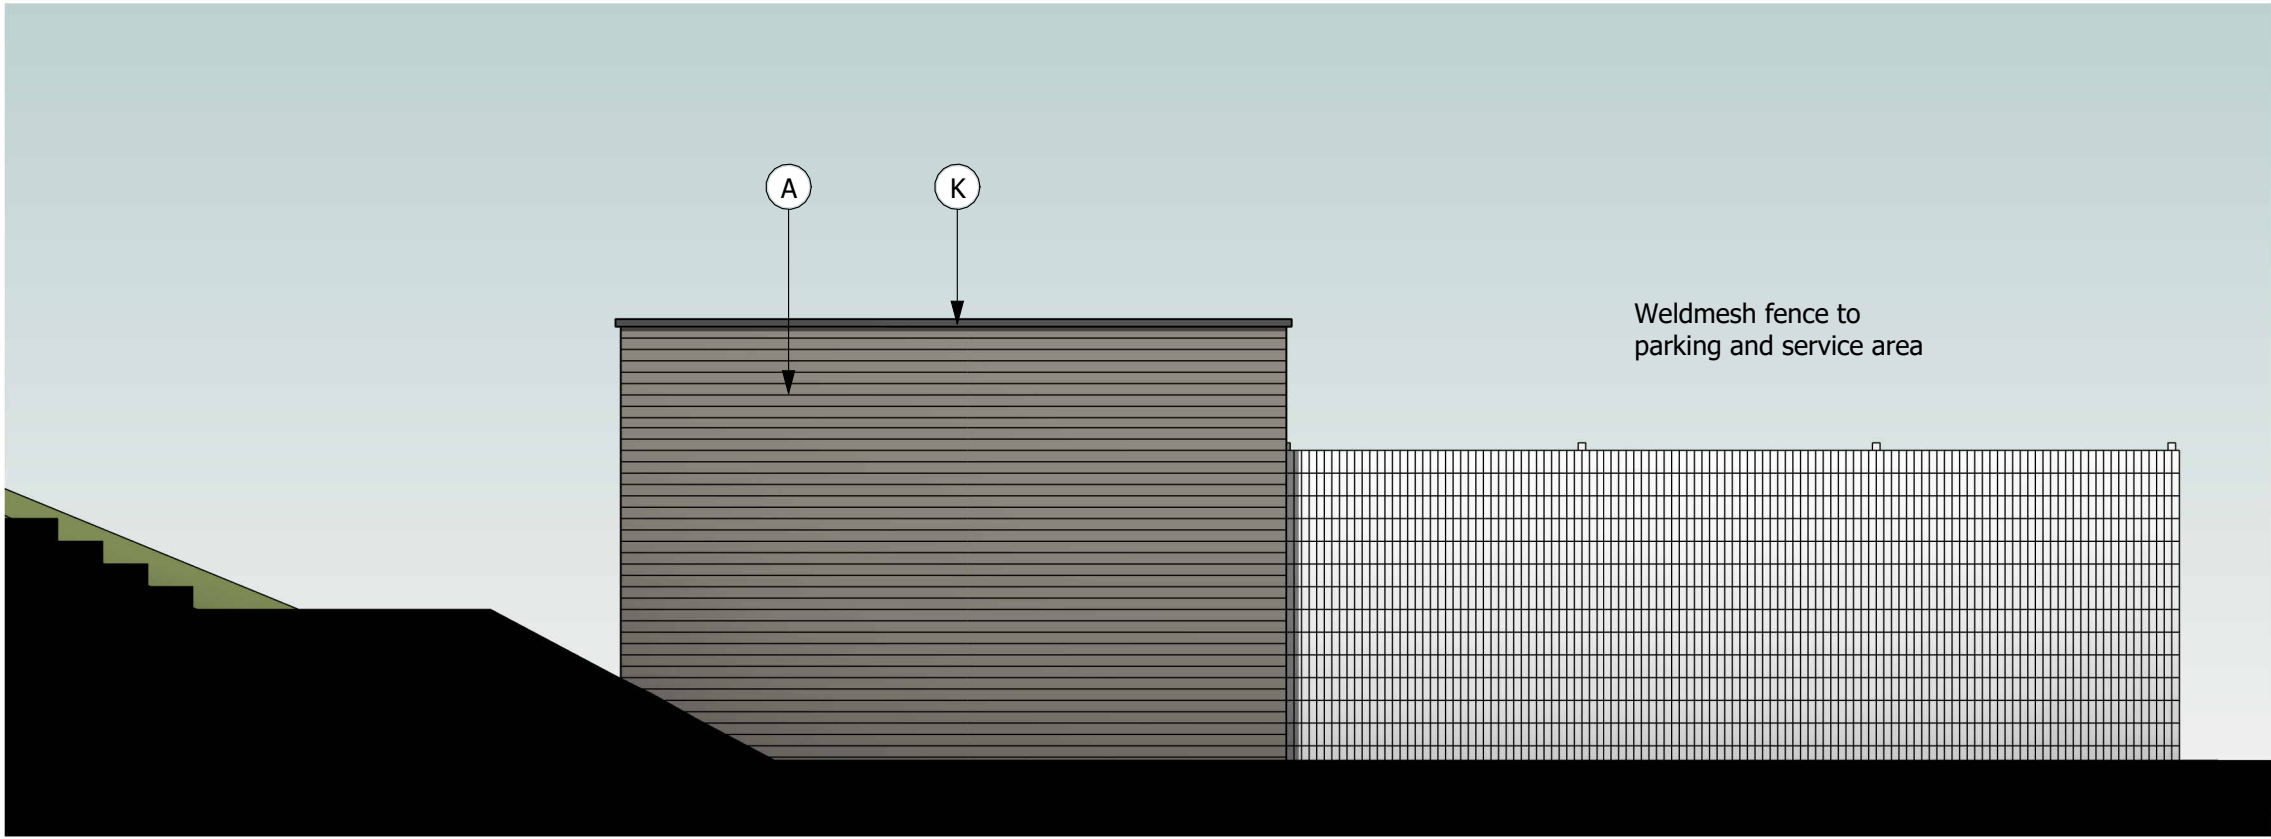


Store North Elevation

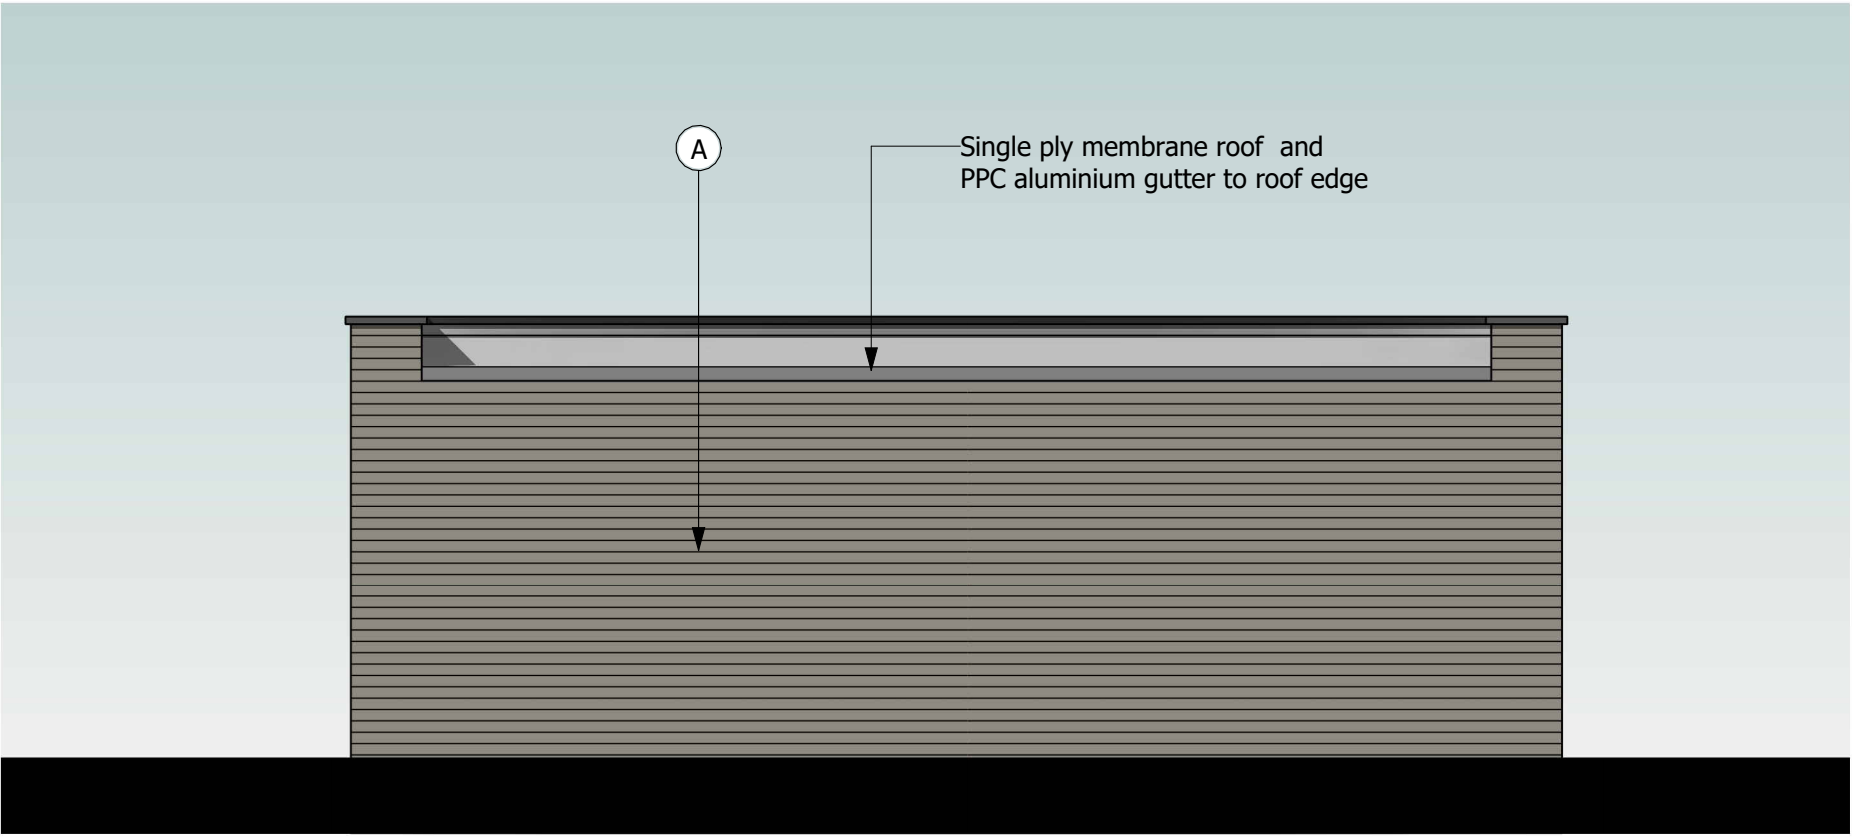


Store East Elevation

Materials Key


- A Dark grey brick with 10% mix of light grey brick
- B Dark grey brick
- C Light grey brick
- D Rockpanel mineral wool cladding, red RAL 3028, varying width boards
- E Rockpanel mineral wool cladding, black grey RAL 7021, with recessed feature lighting strips
- F PPC Aluminium / Rockpanel cladding, black grey RAL 7021
- G PPC Aluminium horizontal profiled cladding, black grey RAL 7021
- H PPC Aluminium glazing / curtain walling system / doors
- J Back lit polycarbonate glazing system
- K PPC Aluminium service doors, copings and flashings
- L Painted columns and exposed steelwork
- M Louvre plant screen
- N Black mesh fence to kick pitch with painted steel supporting structure

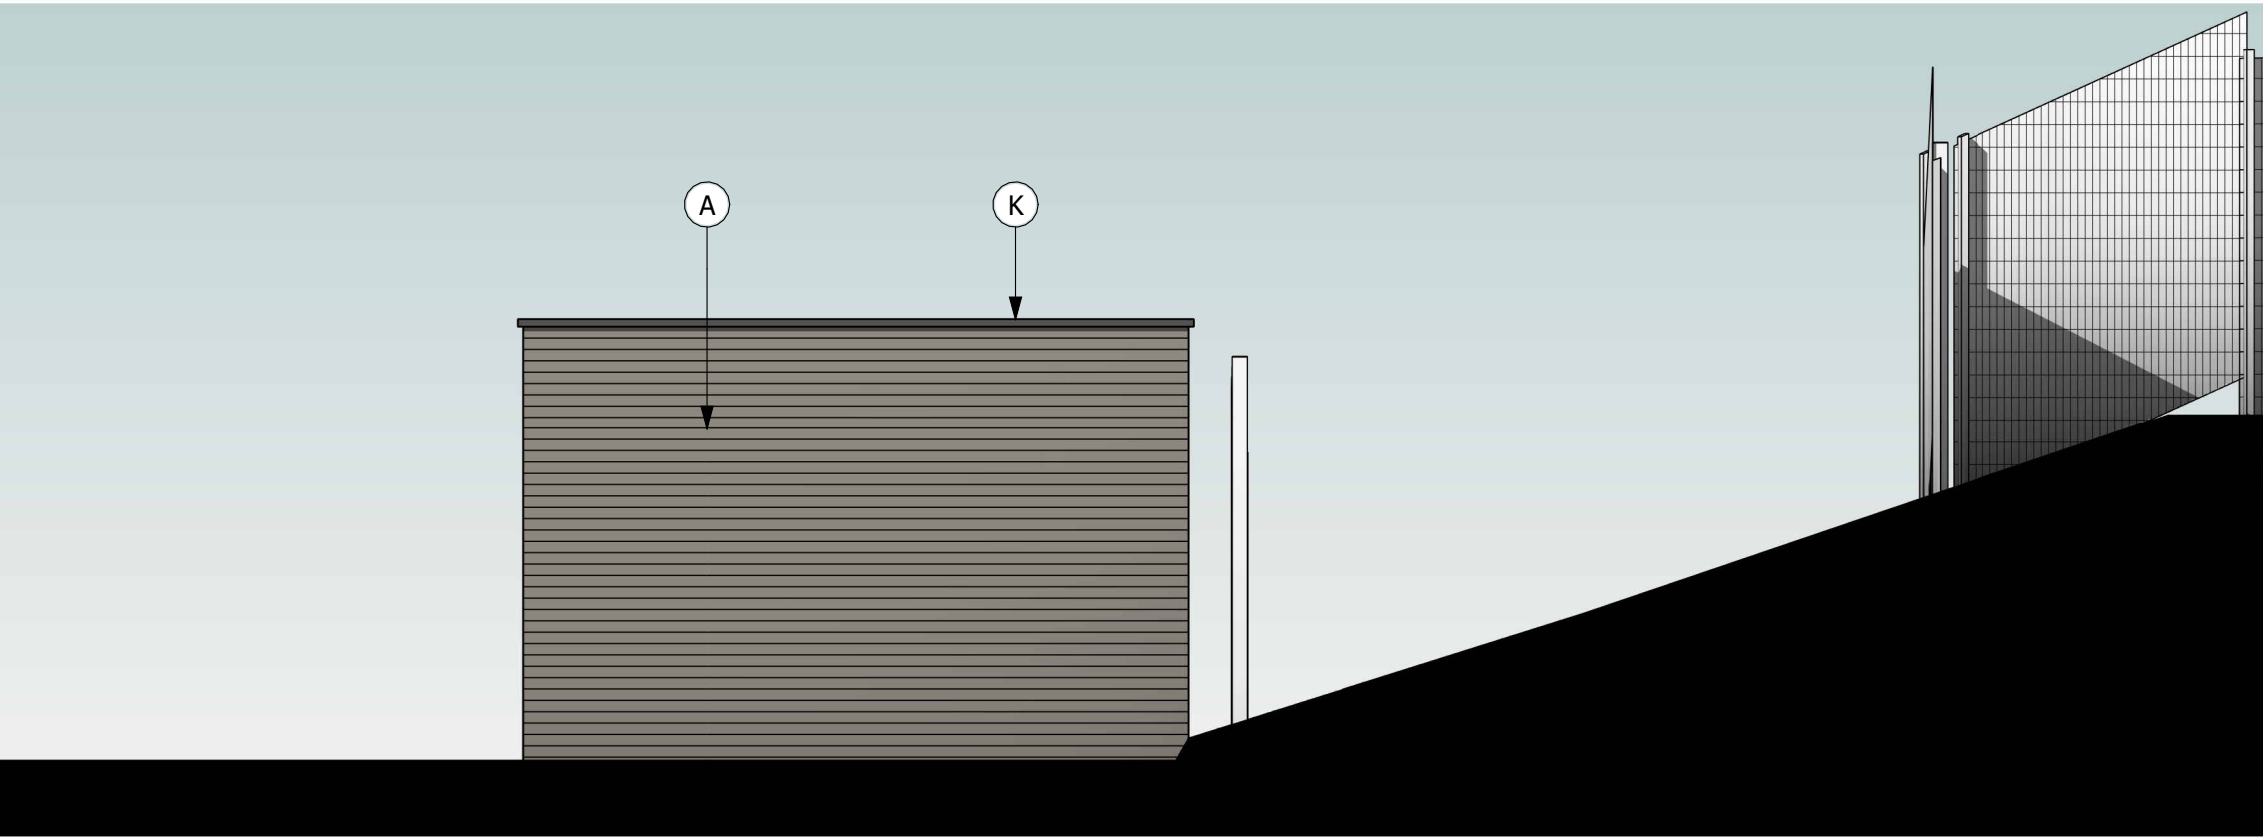


Store South Elevation

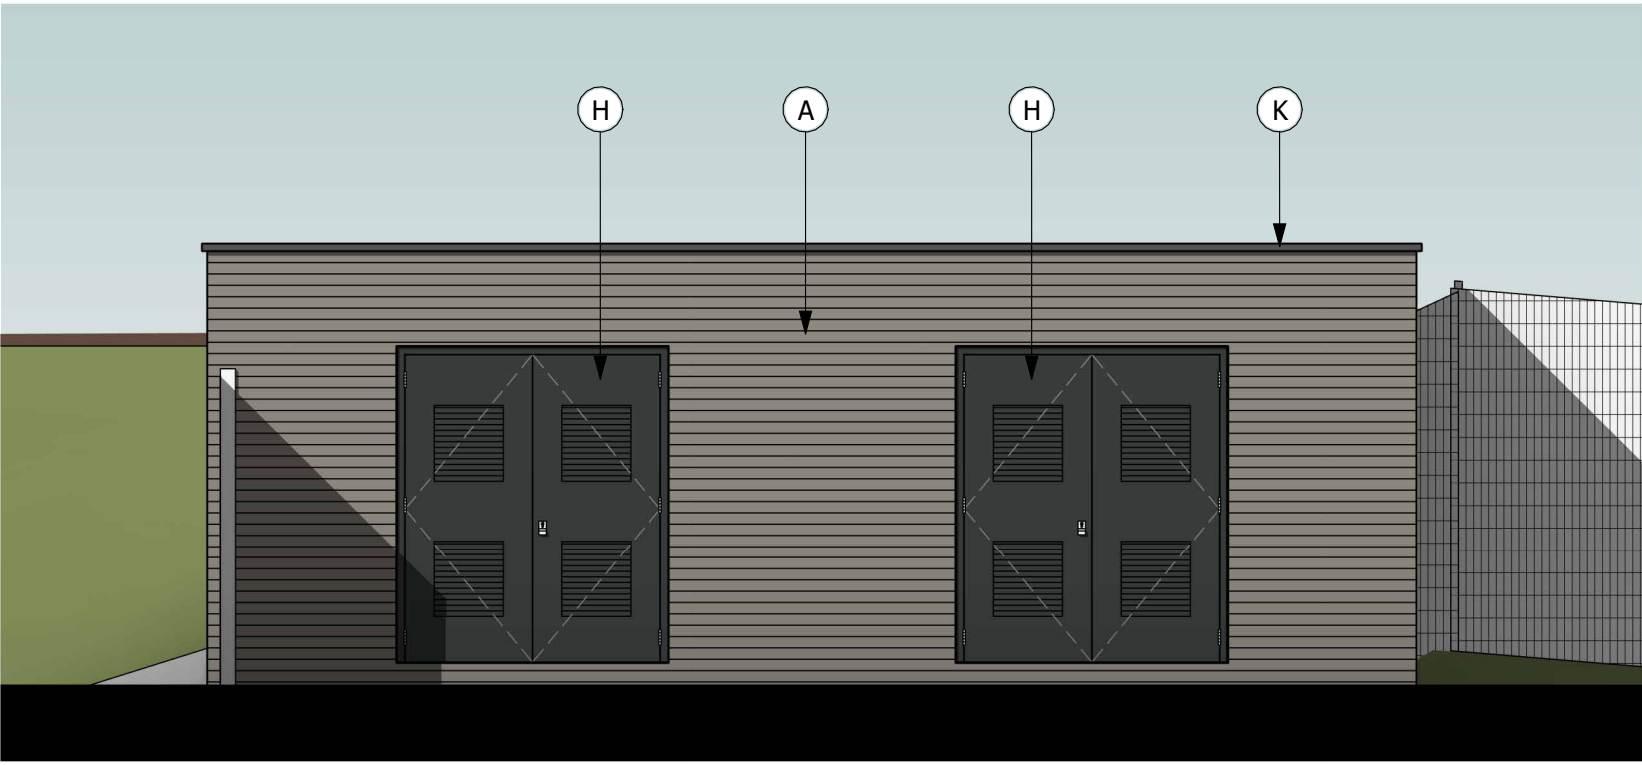


Store West Elevation

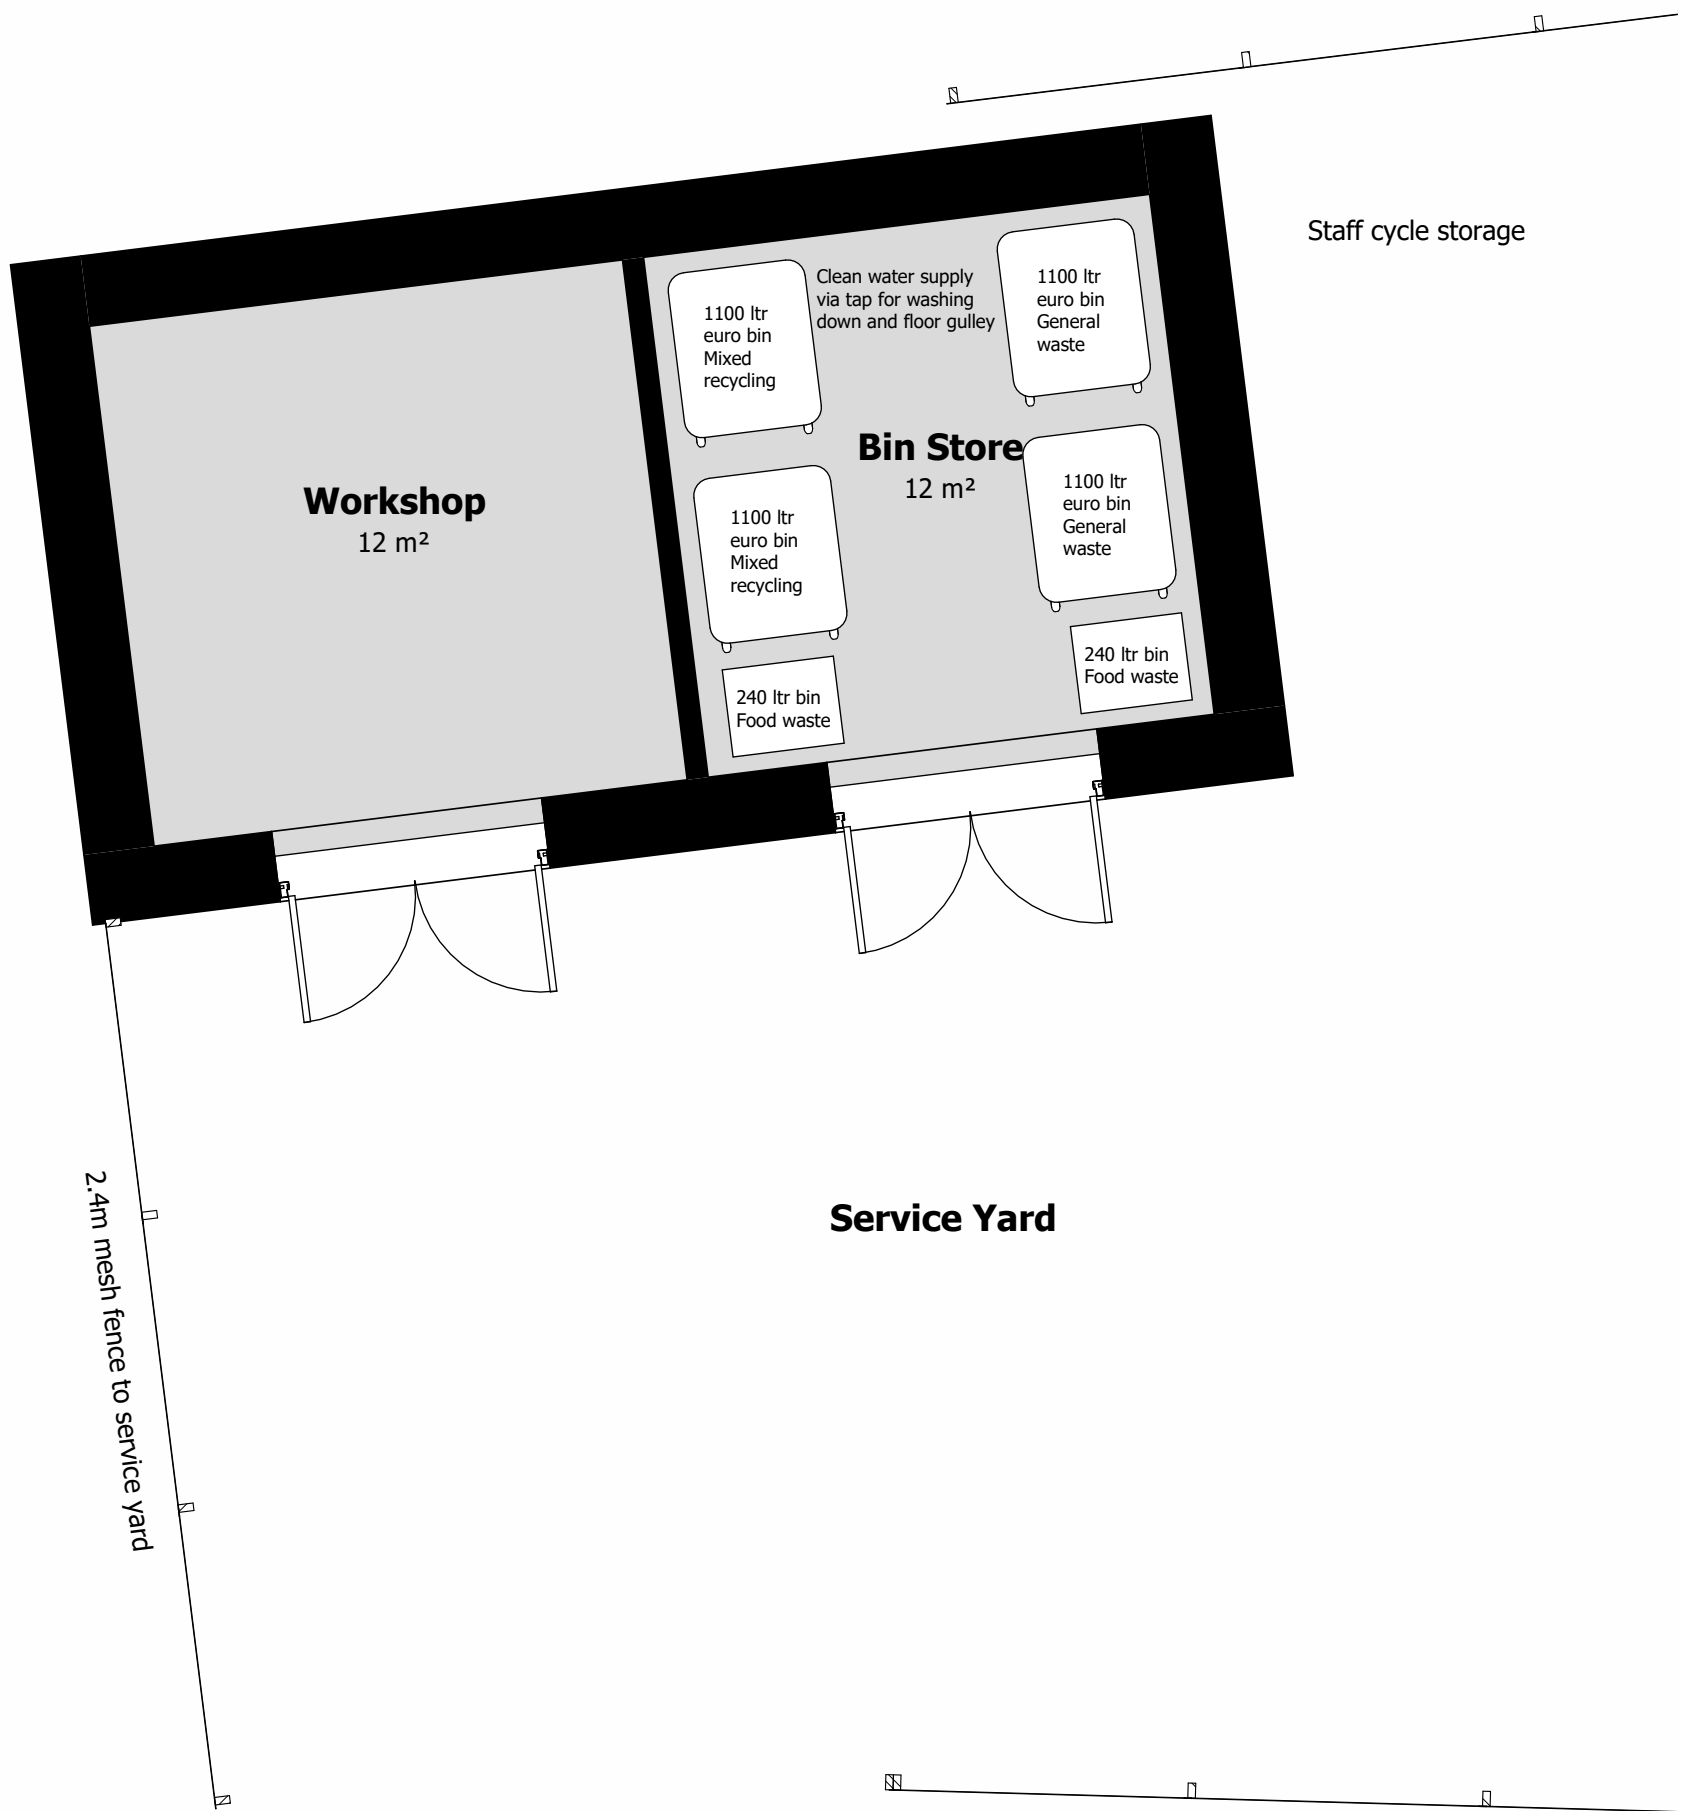

Store Plan

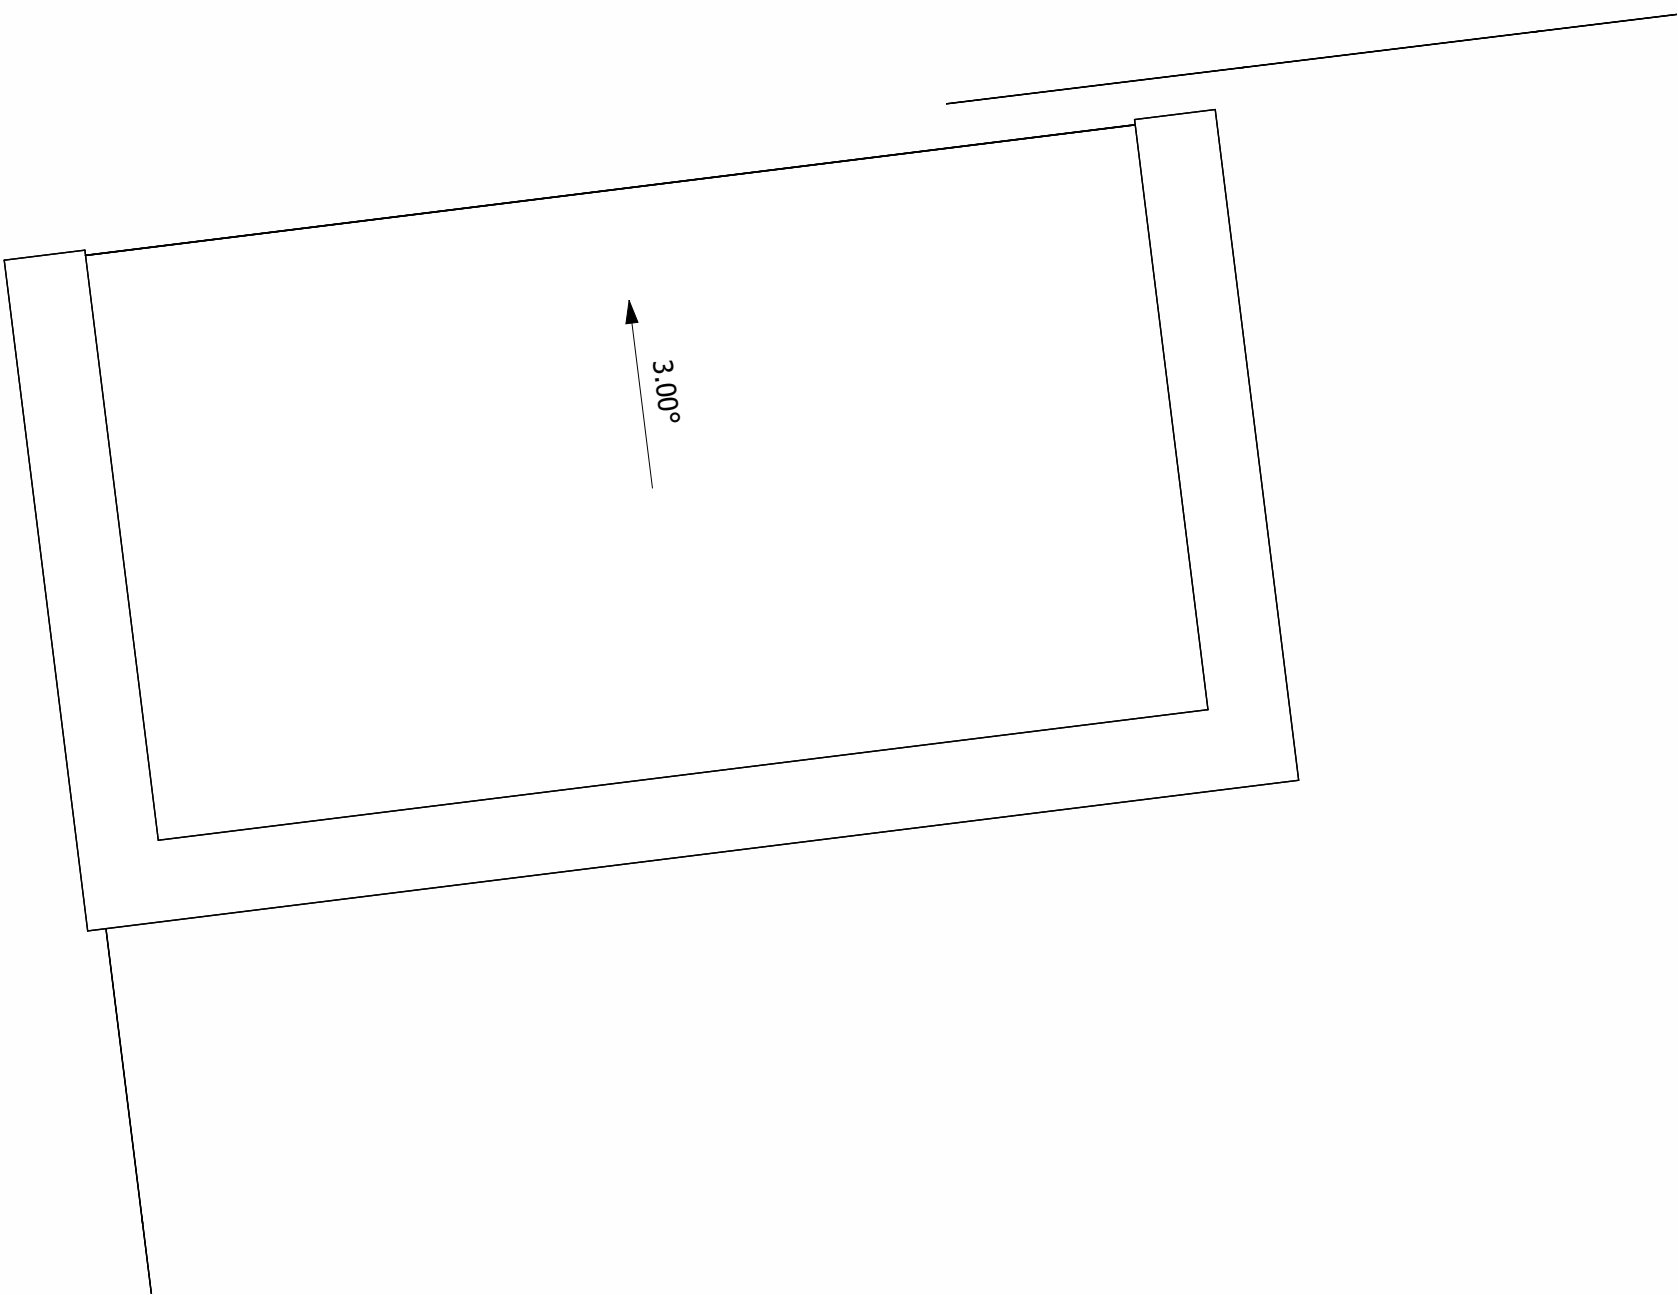

Store Roof Plan

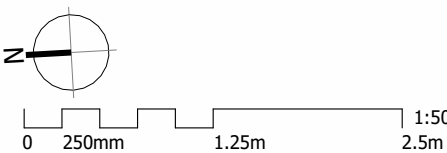

Revision	Drawn
Project	DC
Barnsley Youth Zone	Date
Land off Schwäbisch Gmünd Way, Barnsley	04.04.2022
Client	Scale(s) @ A1
OnSide	As
Sheet Title	Status
External Store Building	Indicated
	Planning Issue
	Project No.
	Rev
	83-18
	Dwg No.
	BAR-HBA-V2-ZZ-DR-A-P66