




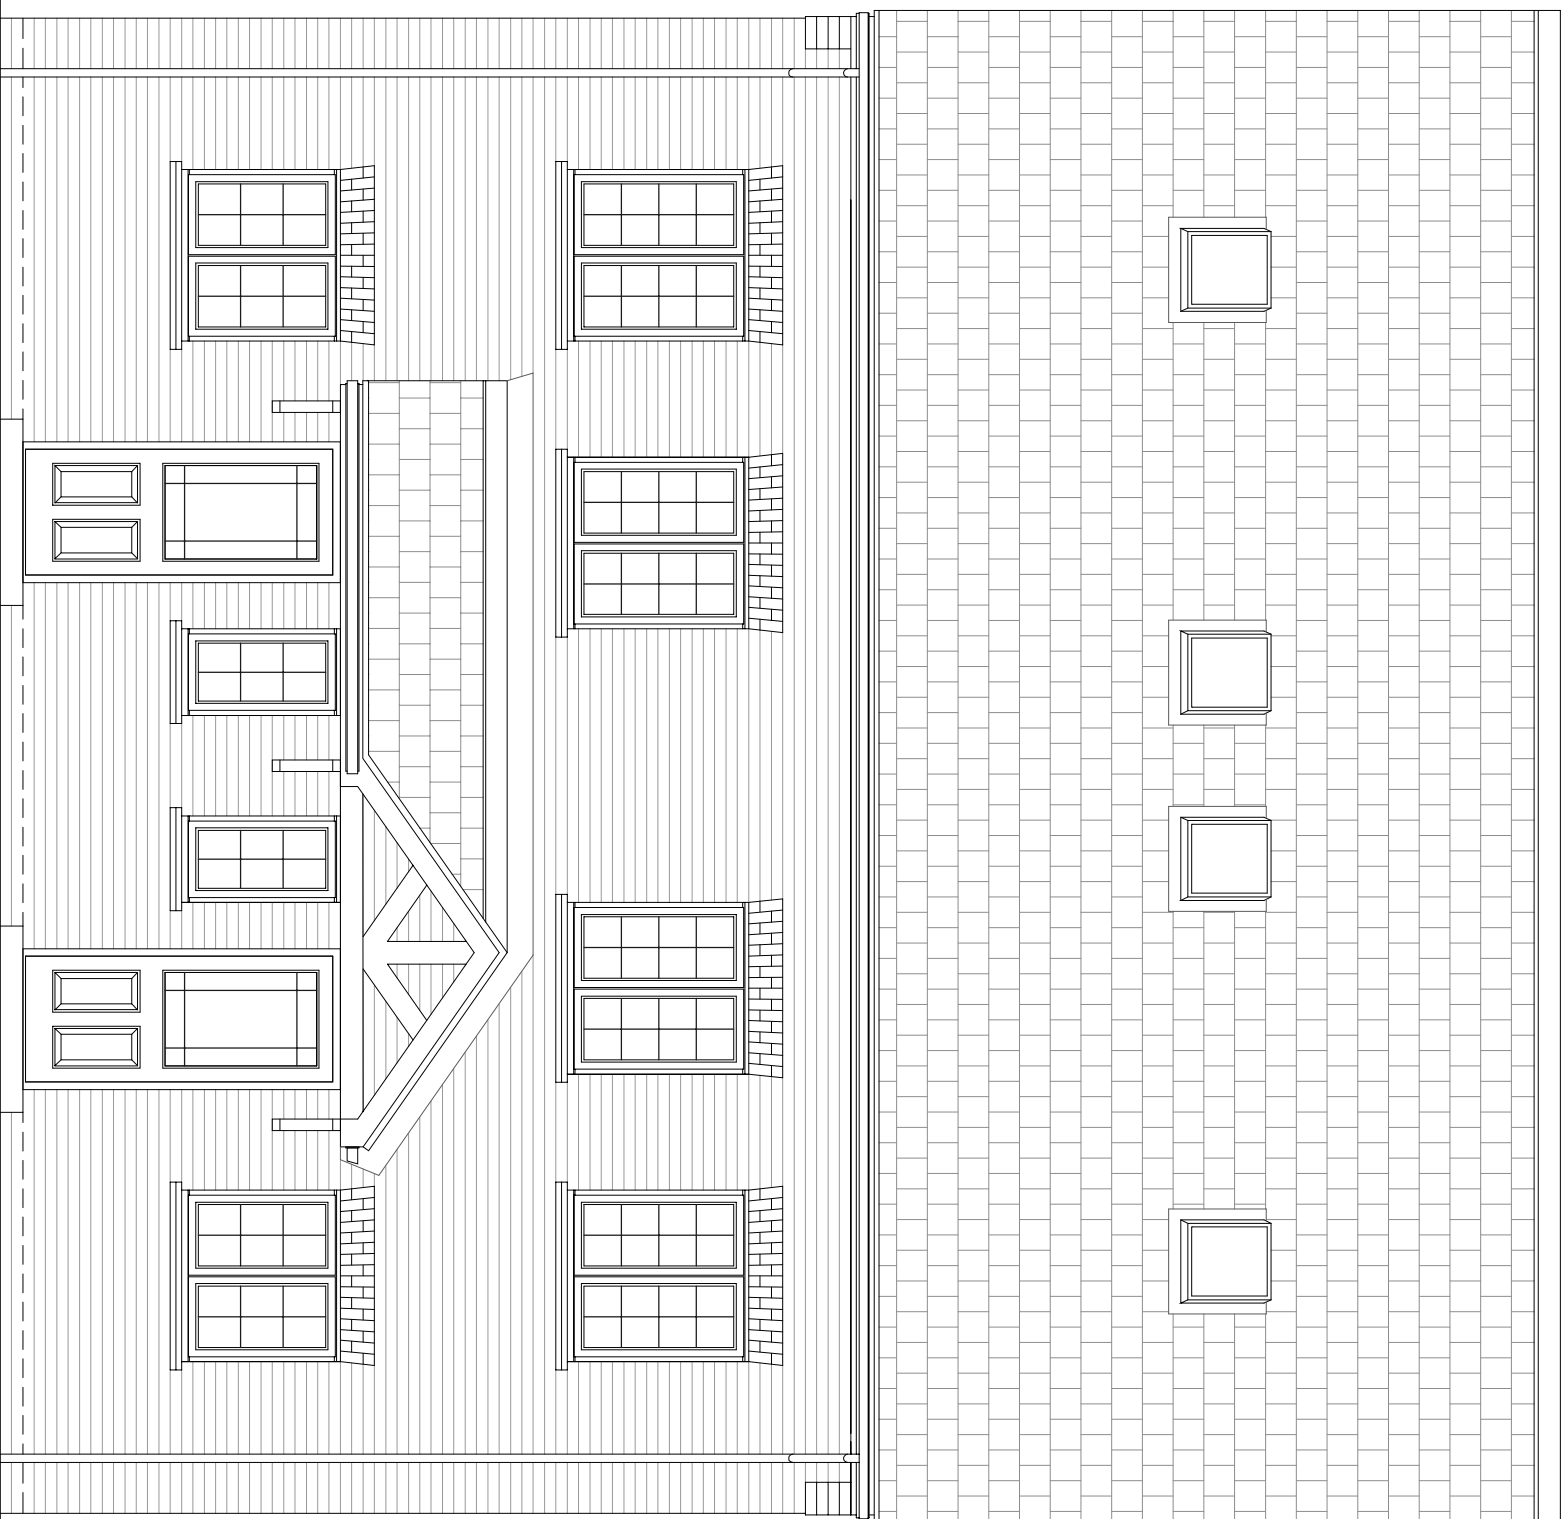


FRONT ELEVATION

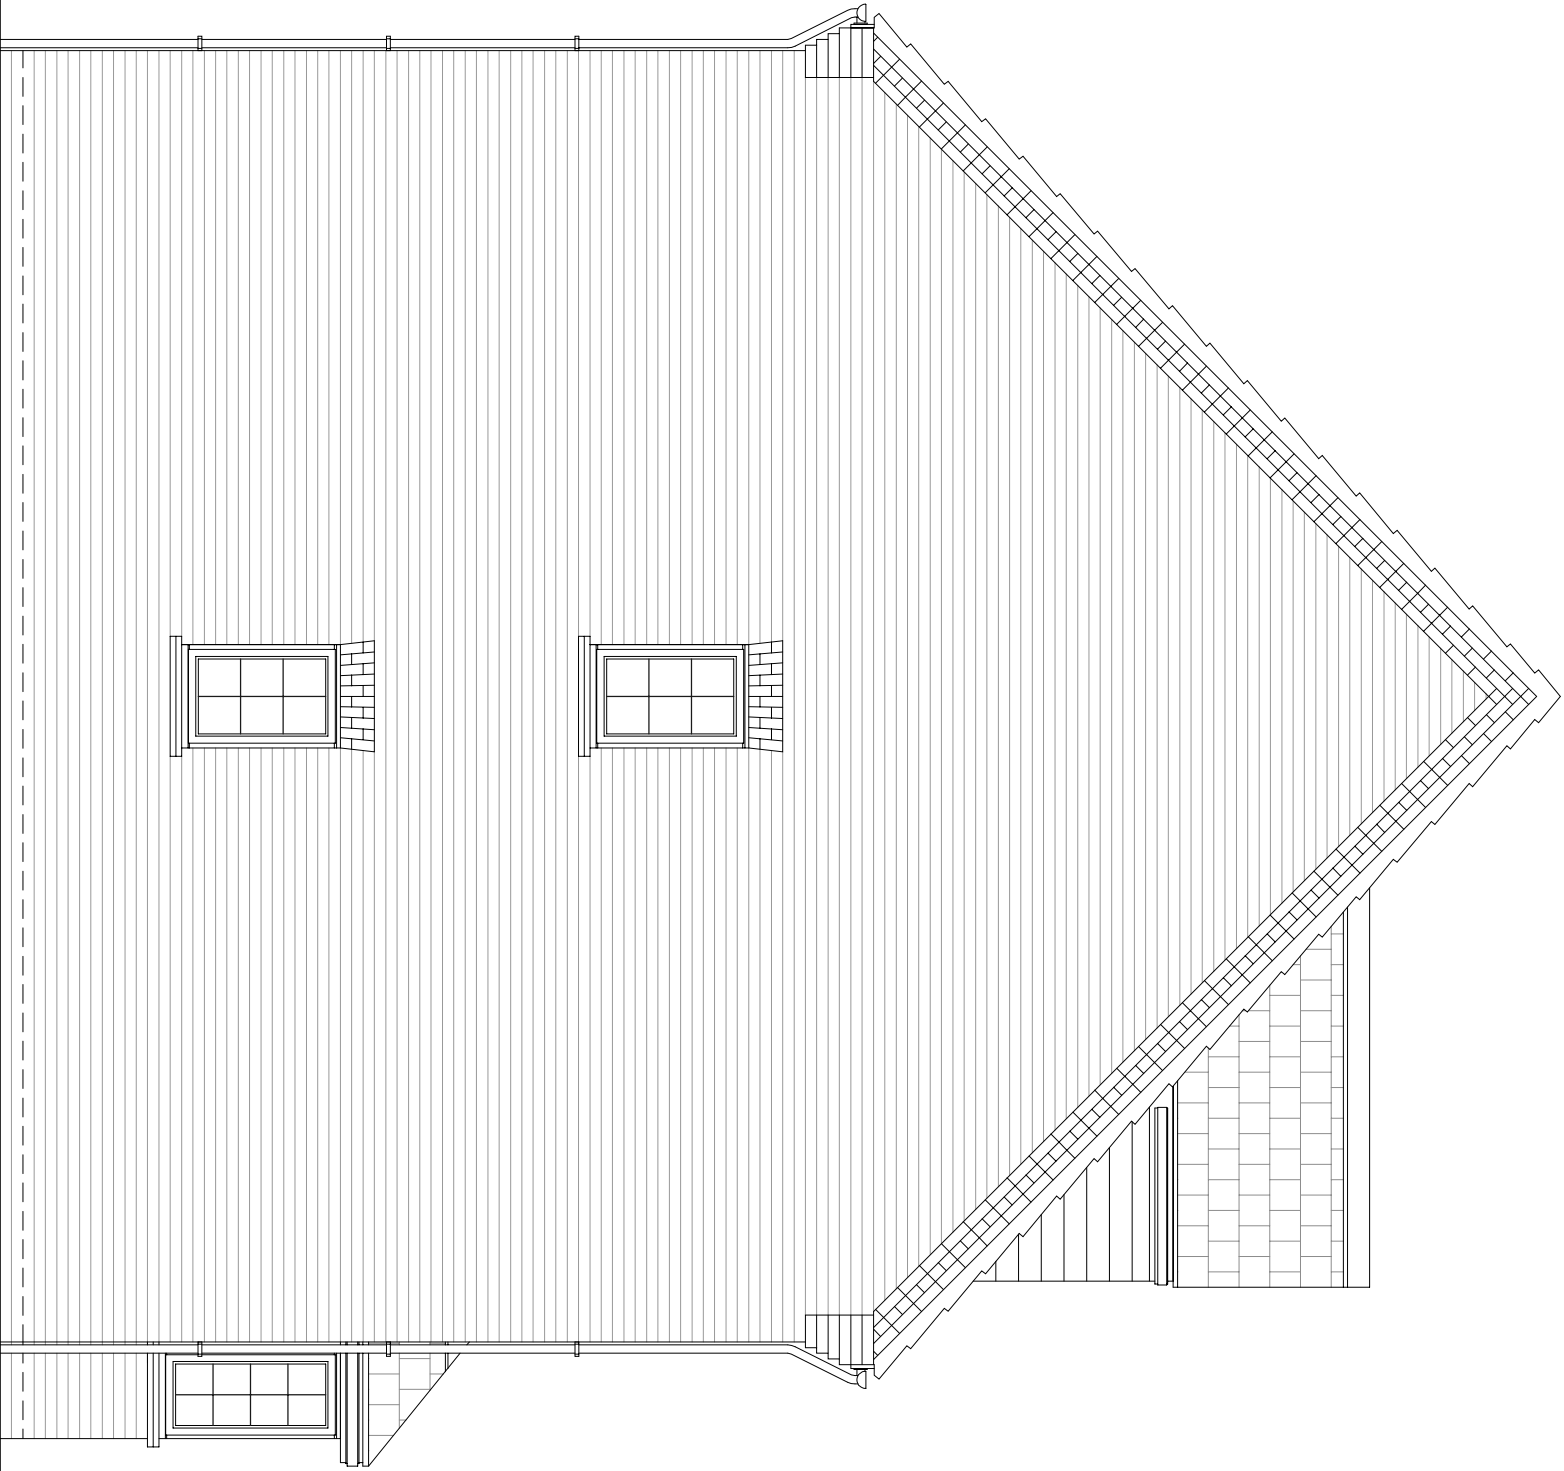


SIDE ELEVATION

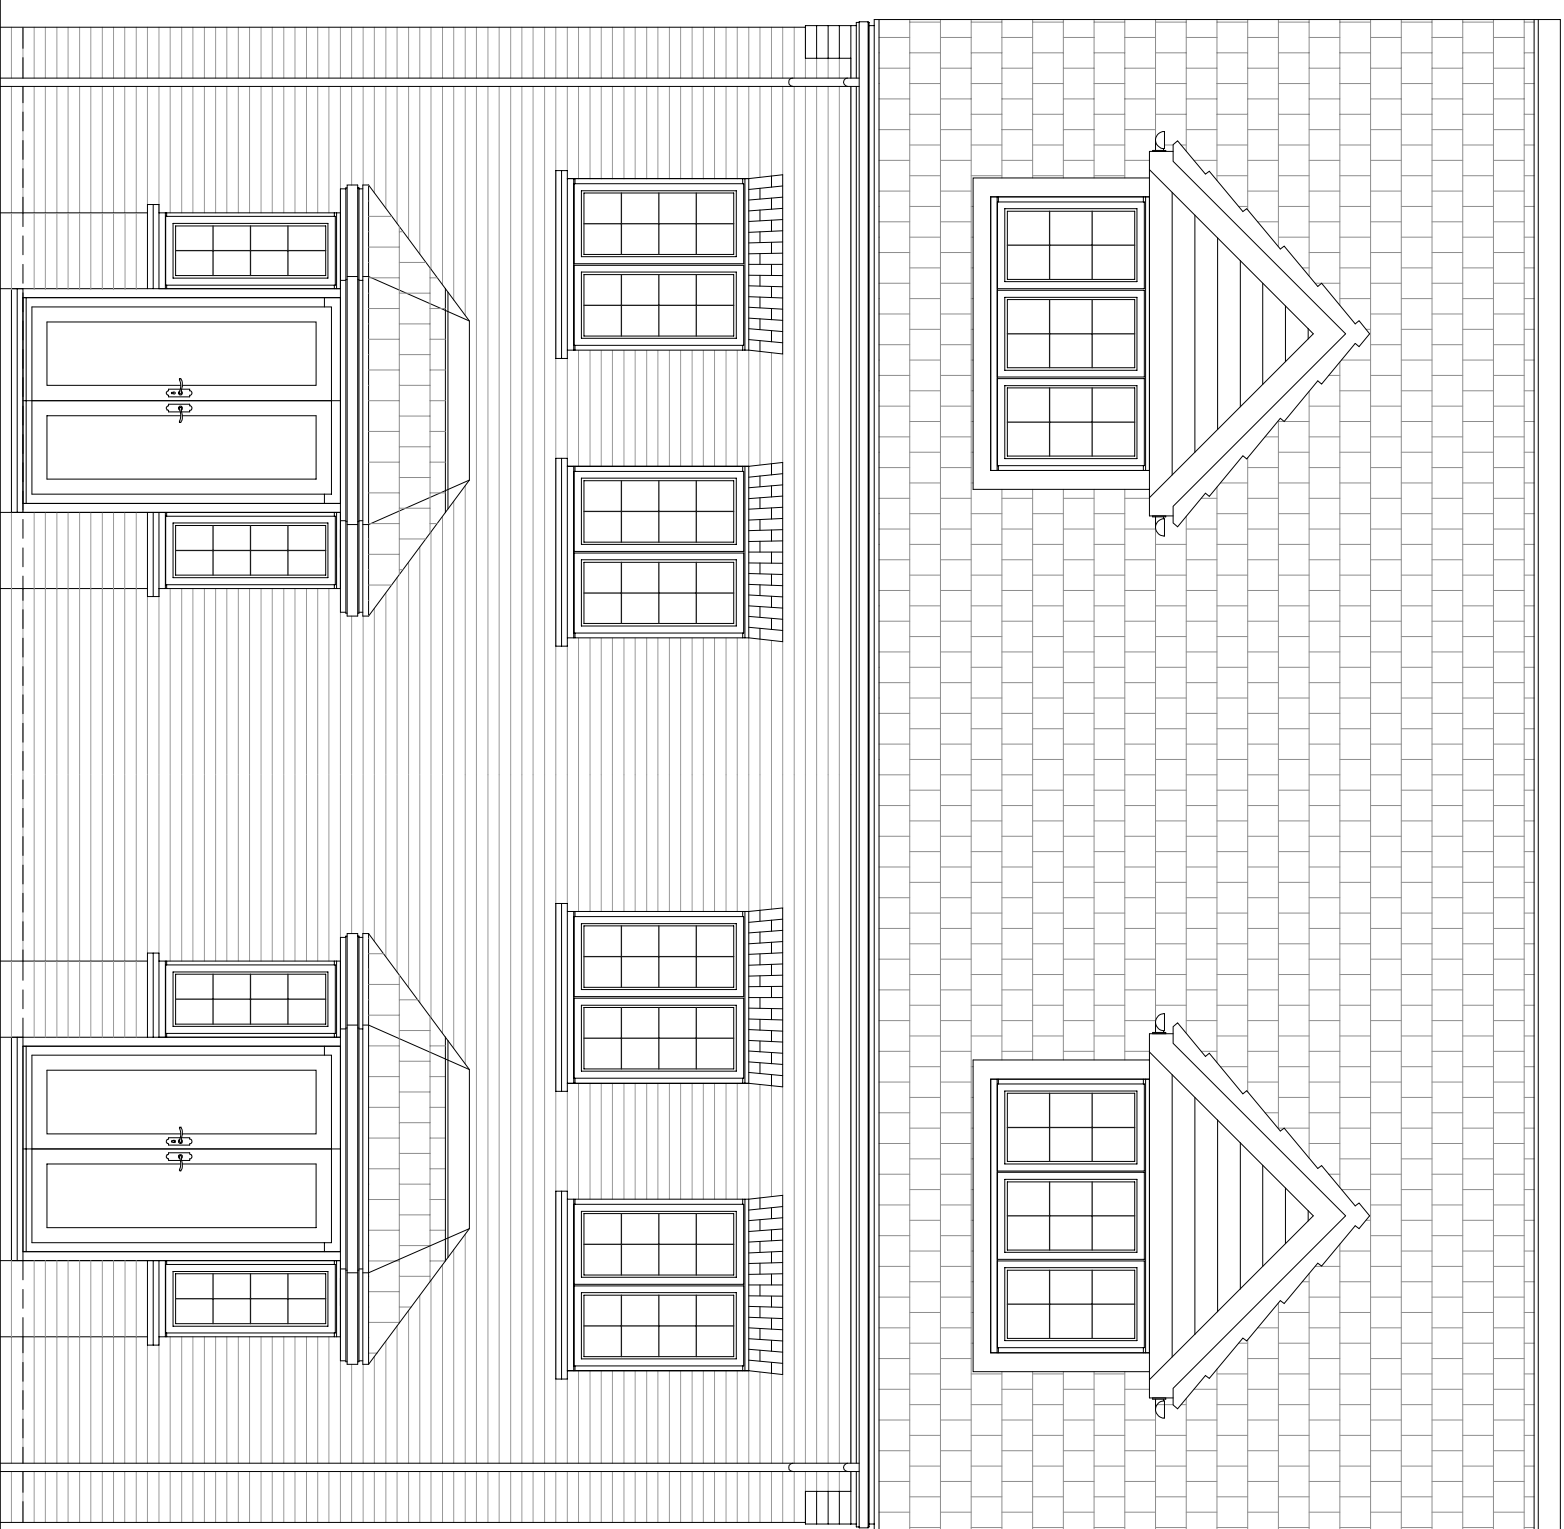


REAR ELEVATION

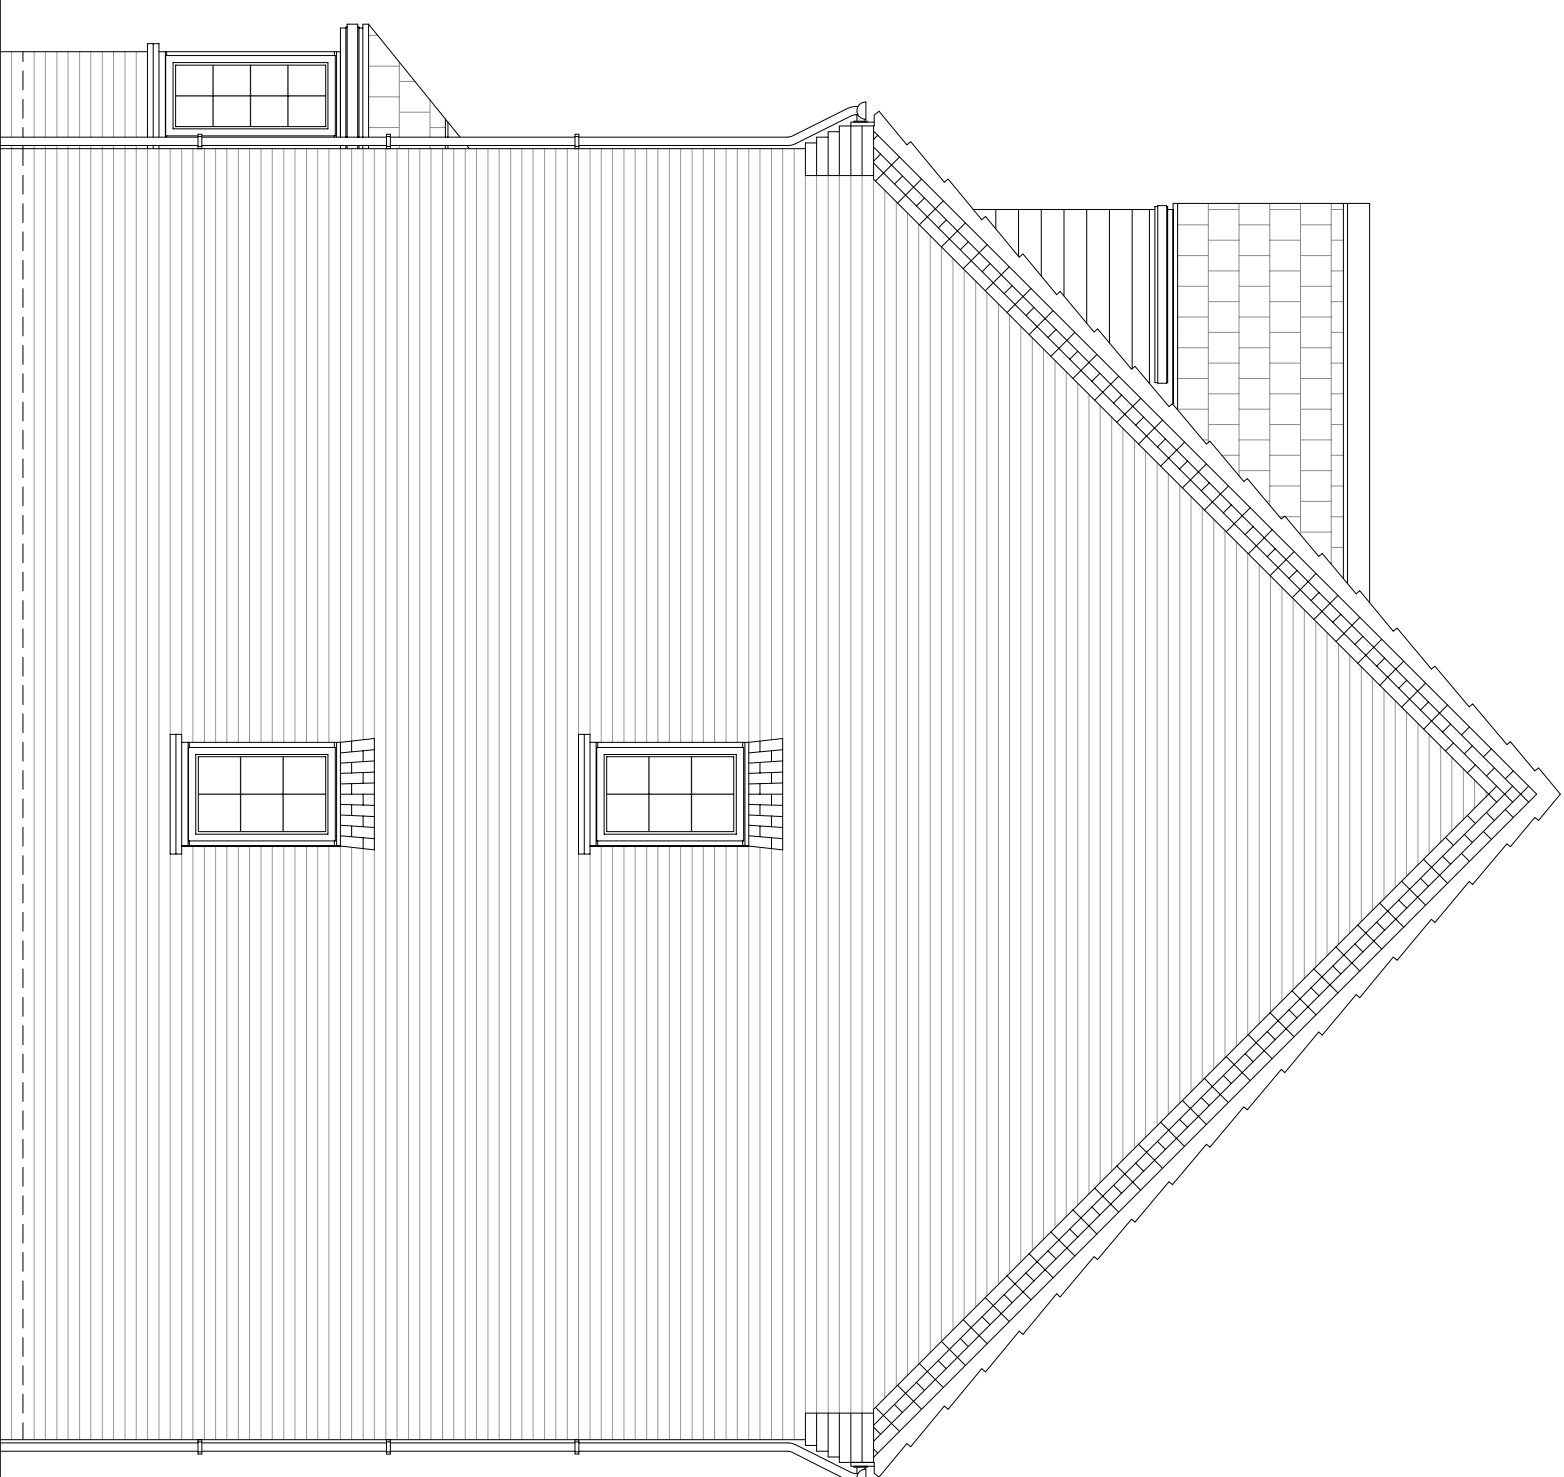


SIDE ELEVATION

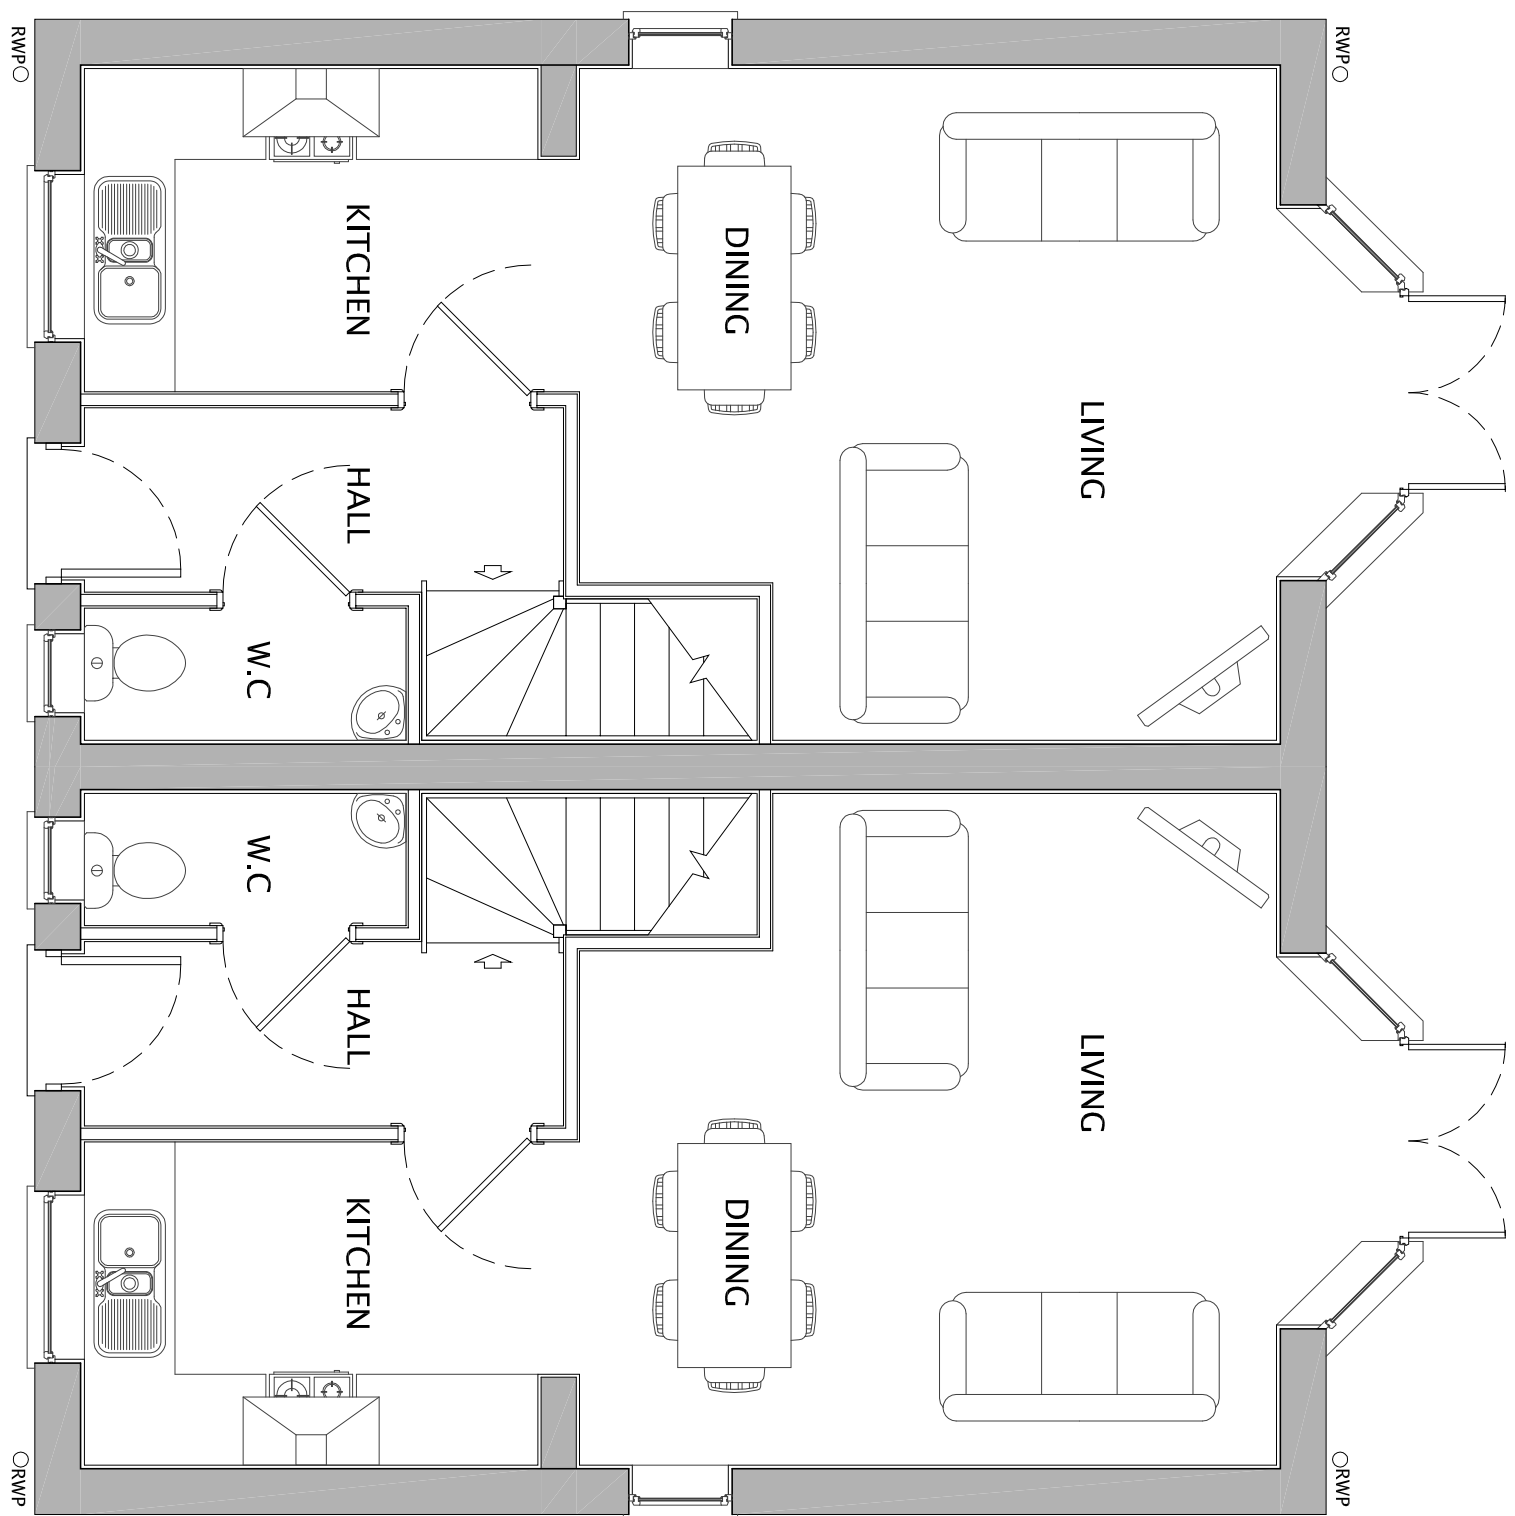


GROUND FLOOR

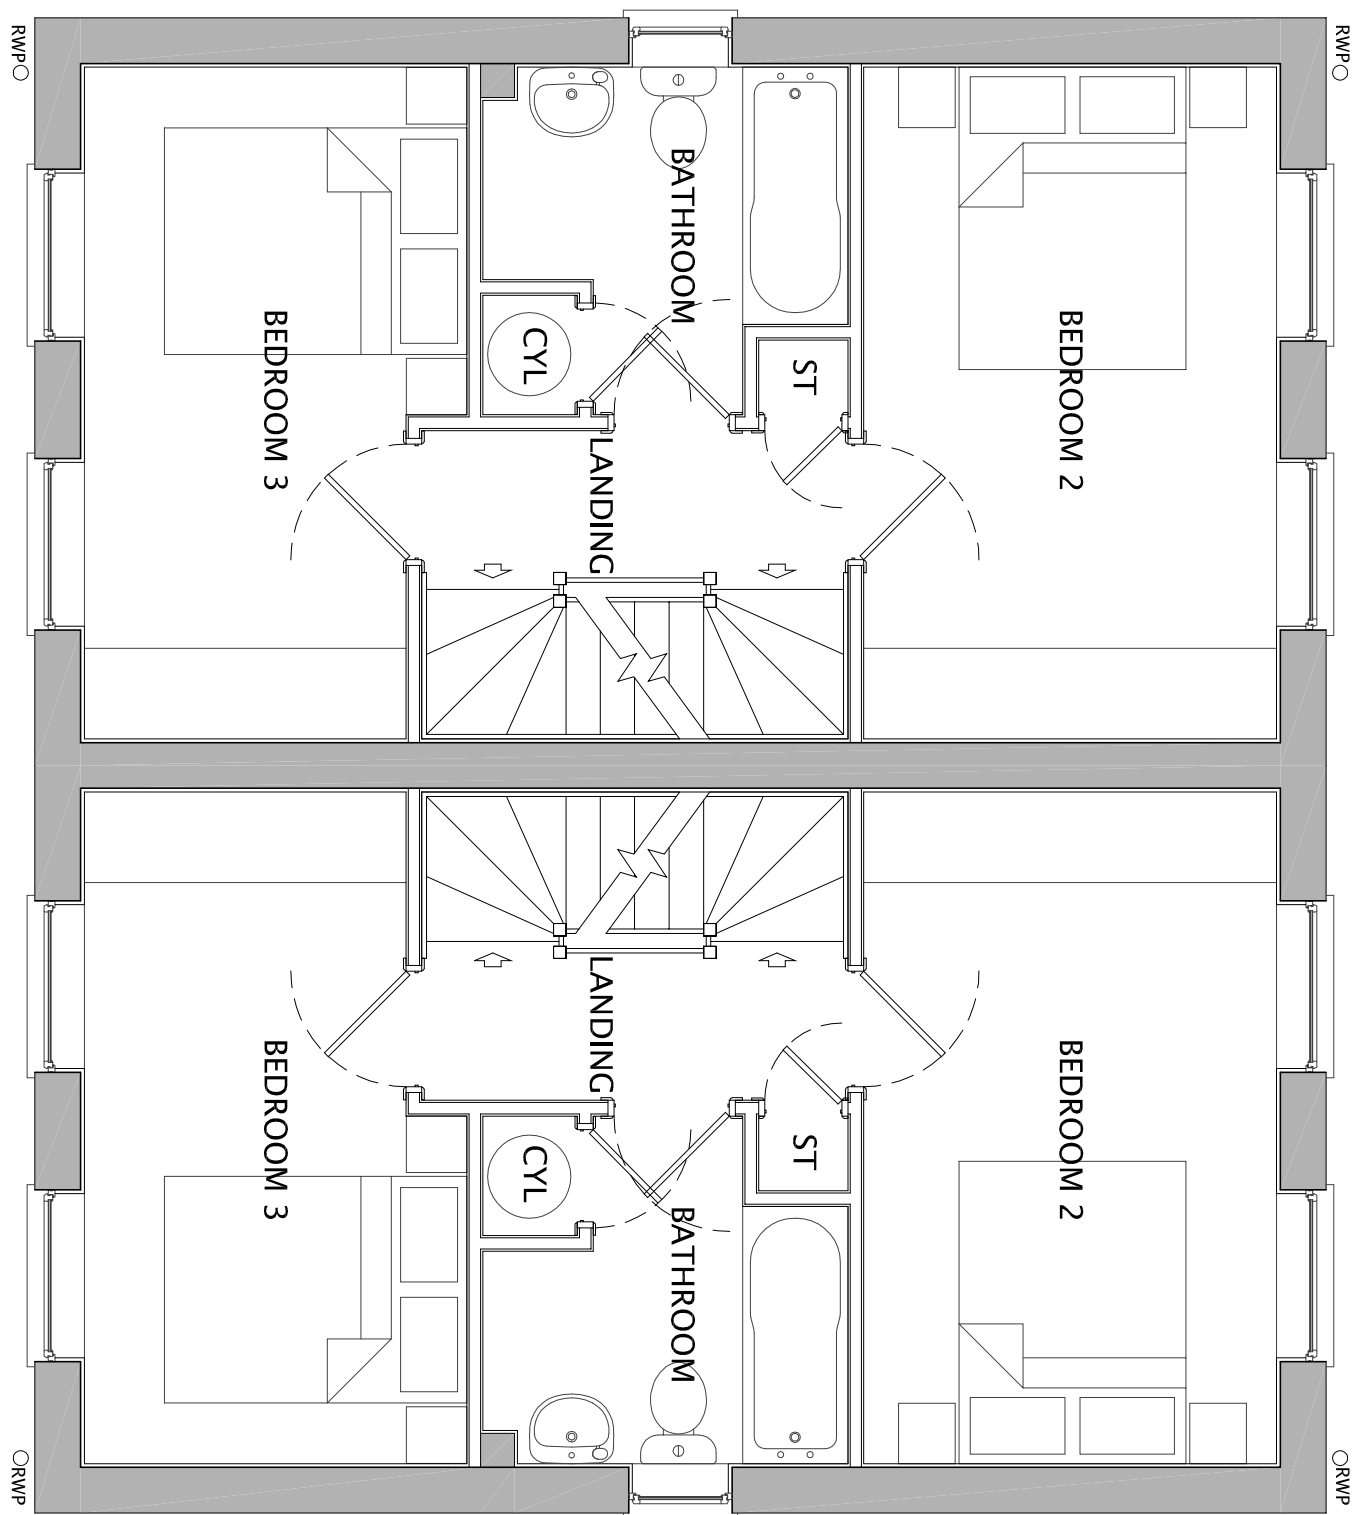

FIRST FLOOR

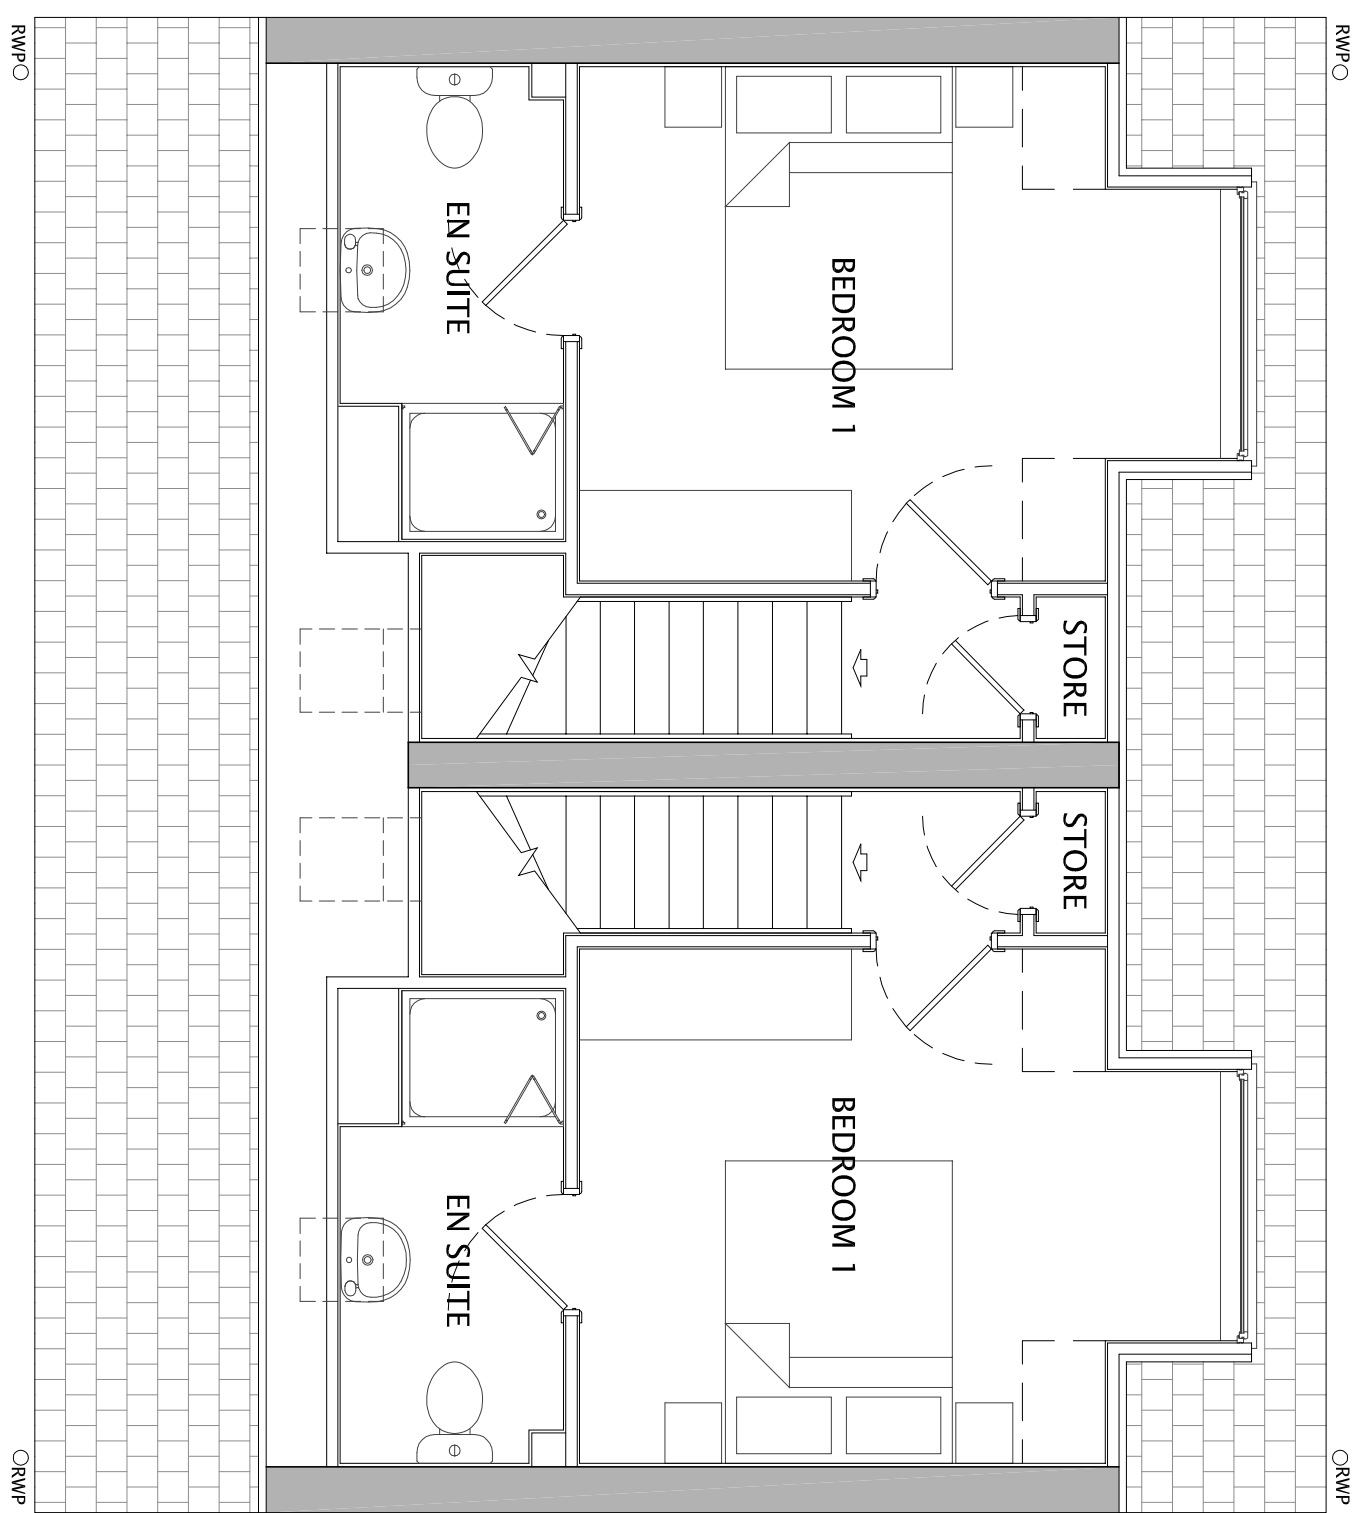

SECOND FLOOR

 

Do not scale of this drawing - Only figures dimensions to be taken from this drawing. Drawings based on Ordnance Survey aerials and existing record drawings - Designer and Drawing content subject to Site Survey, Structural Survey, Site Investigations, Planning and Statutory Requirements and Approval. Authorised reproduction from Ordnance Survey Maps with permission of the Controller of Her Majesty's Stationery Office. Crown Copyright reserved.



CLIENT:
NETHERTON HOMES

DRAWING NUMBER:
P14.4905:32

PROJECT:
PROPOSED RESIDENTIAL DEVELOPMENT,
WEST OF WAKEFIELD ROAD, MAPPLEWELL

SCALE @ A1:
1:50

DRAWN:
RUB

DATE:
OCT 15

CHECKED:
RUB

DATE:
OCT 15

DRAWING:
BOLBERRY / HOUSETYPE (OP)

PLANNING DRAWING

14 MARINER COURT / CALDER PARK / WAKEFIELD / WF4 3FL

01924 383322 / www.jpssoc.co.uk / info@jpssoc.co.uk

Preparation is made in accordance with the British Standard BS 1192:2014