

Notes:

PLANNING DRAWINGS - THIS DRAWING SHOULD NOT BE USED FOR ANY OTHER PURPOSES THAN THAT SPECIFIED HERE

COPYRIGHT - THIS DRAWING MAY NOT BE REPRODUCED OR MODIFIED IN WHOLE OR PART BY ANY PERSON OR ORGANISATION WITHOUT THE ARCHITECTS CONSENT. ISUING COPIES TO THIRD PARTIES MAY NOT BE DONE WITHOUT THE ARCHITECTS CONSENT

Revision: B

Revision List:

- A - 07.07.21 - part stone roof and walls to extension, window to rear bedroom, entrance door omitted
- B - 13.05.21 - revert to glass roof and wall, window to rear bedroom, entrance door omitted


0 5m

Project/ Client: 4 Park Drive / Gray


Drawing Title: Floor Plans - Proposed

Drawing Number: 2071/TP/006


Scale at A3: 1:100

 

Date: Feb 19

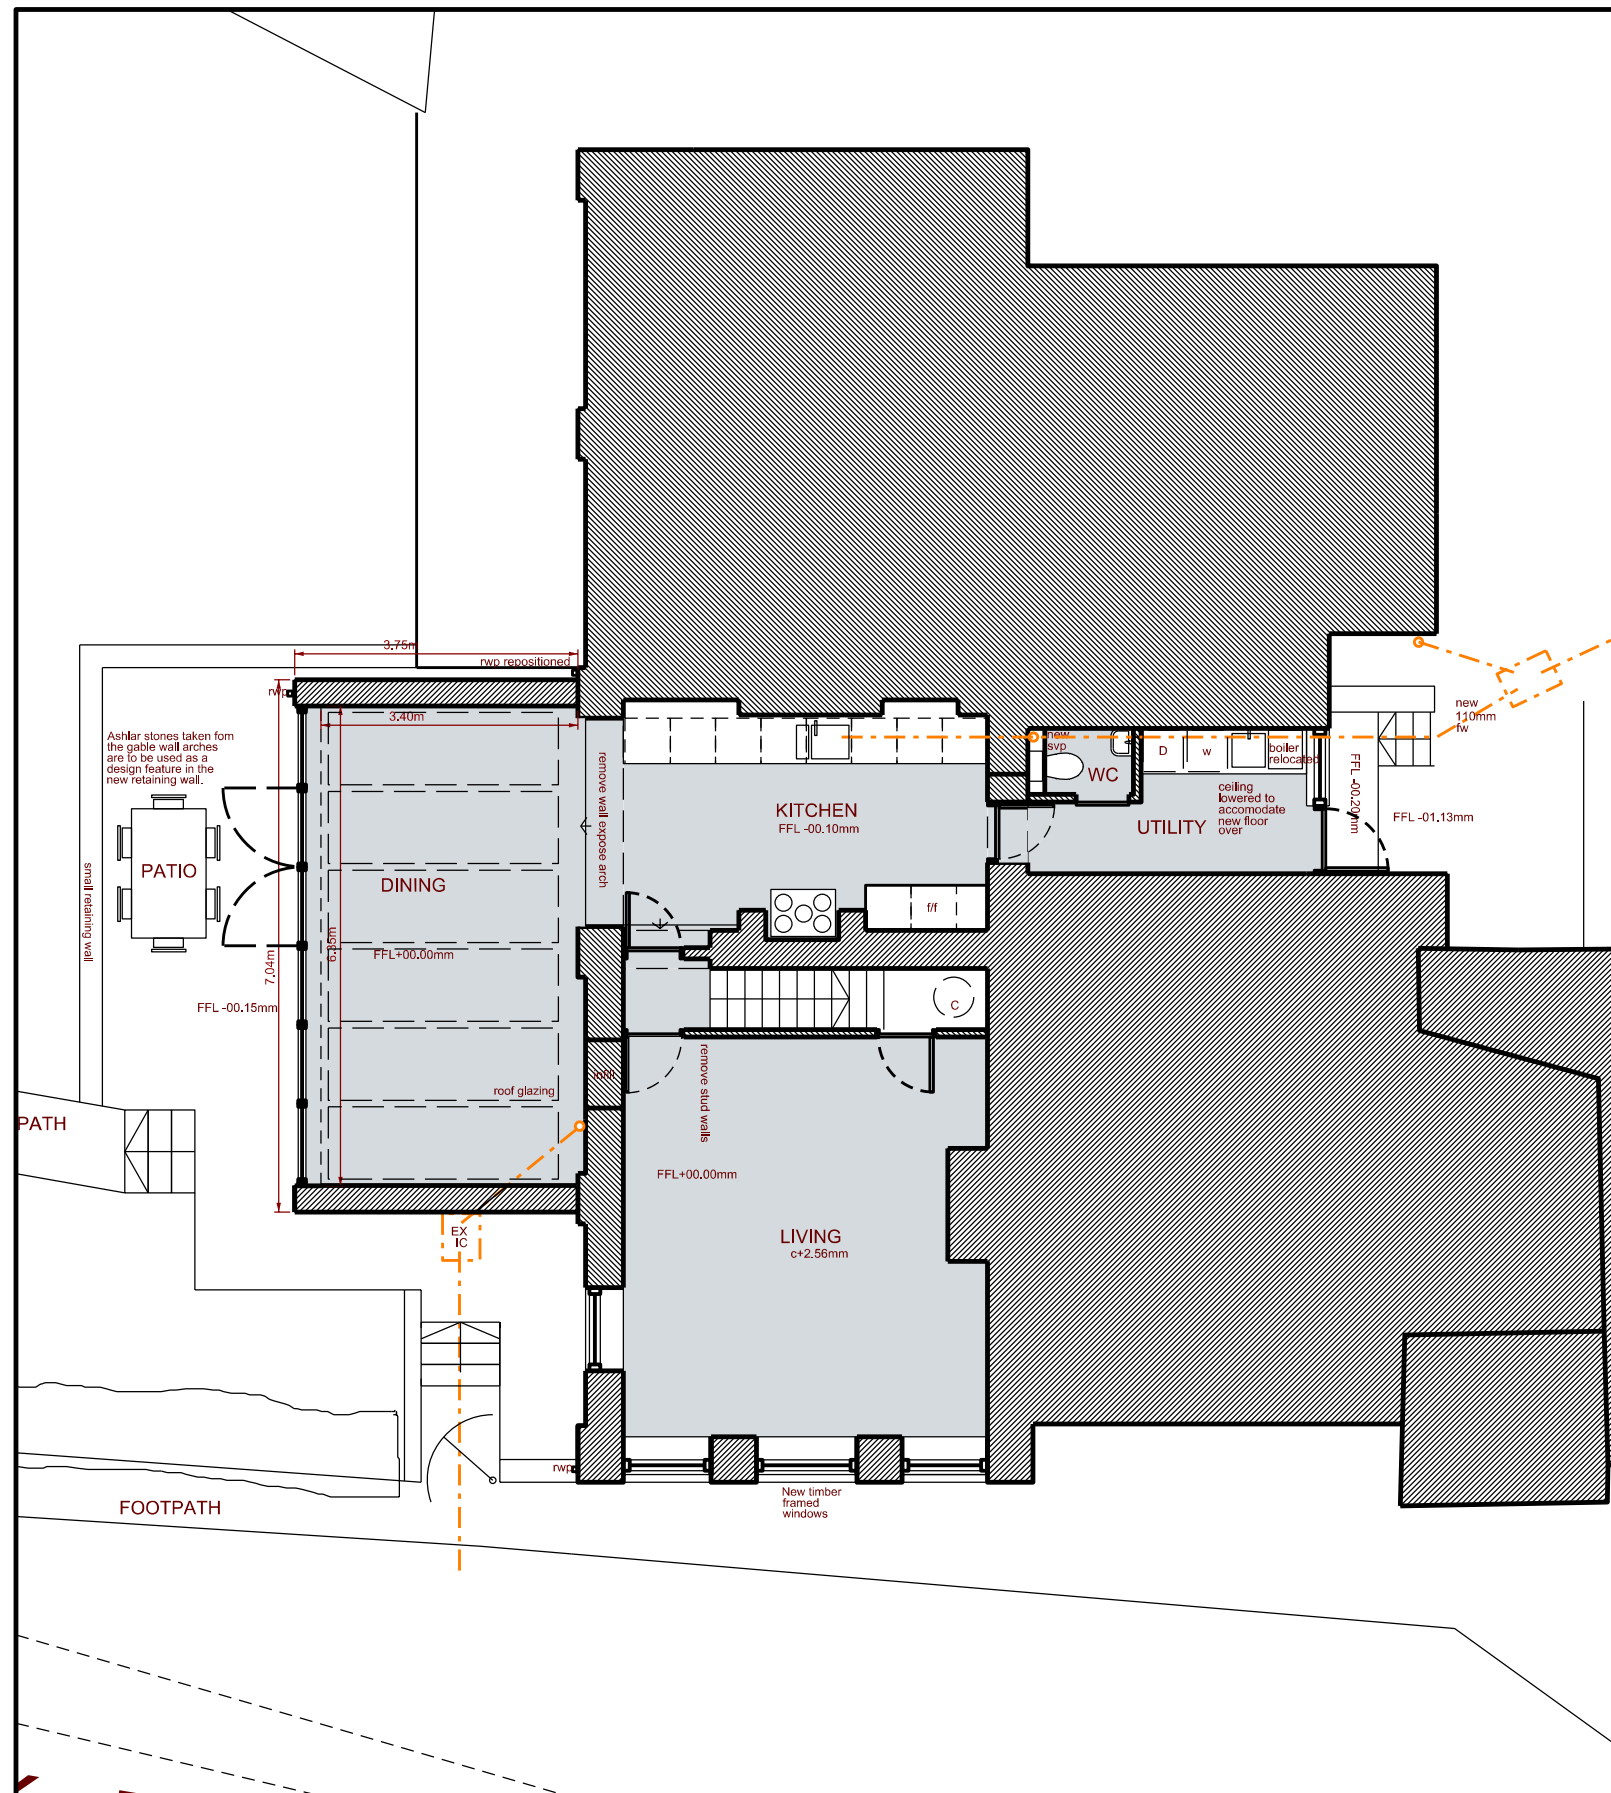

Ground Floor Plan - Proposed

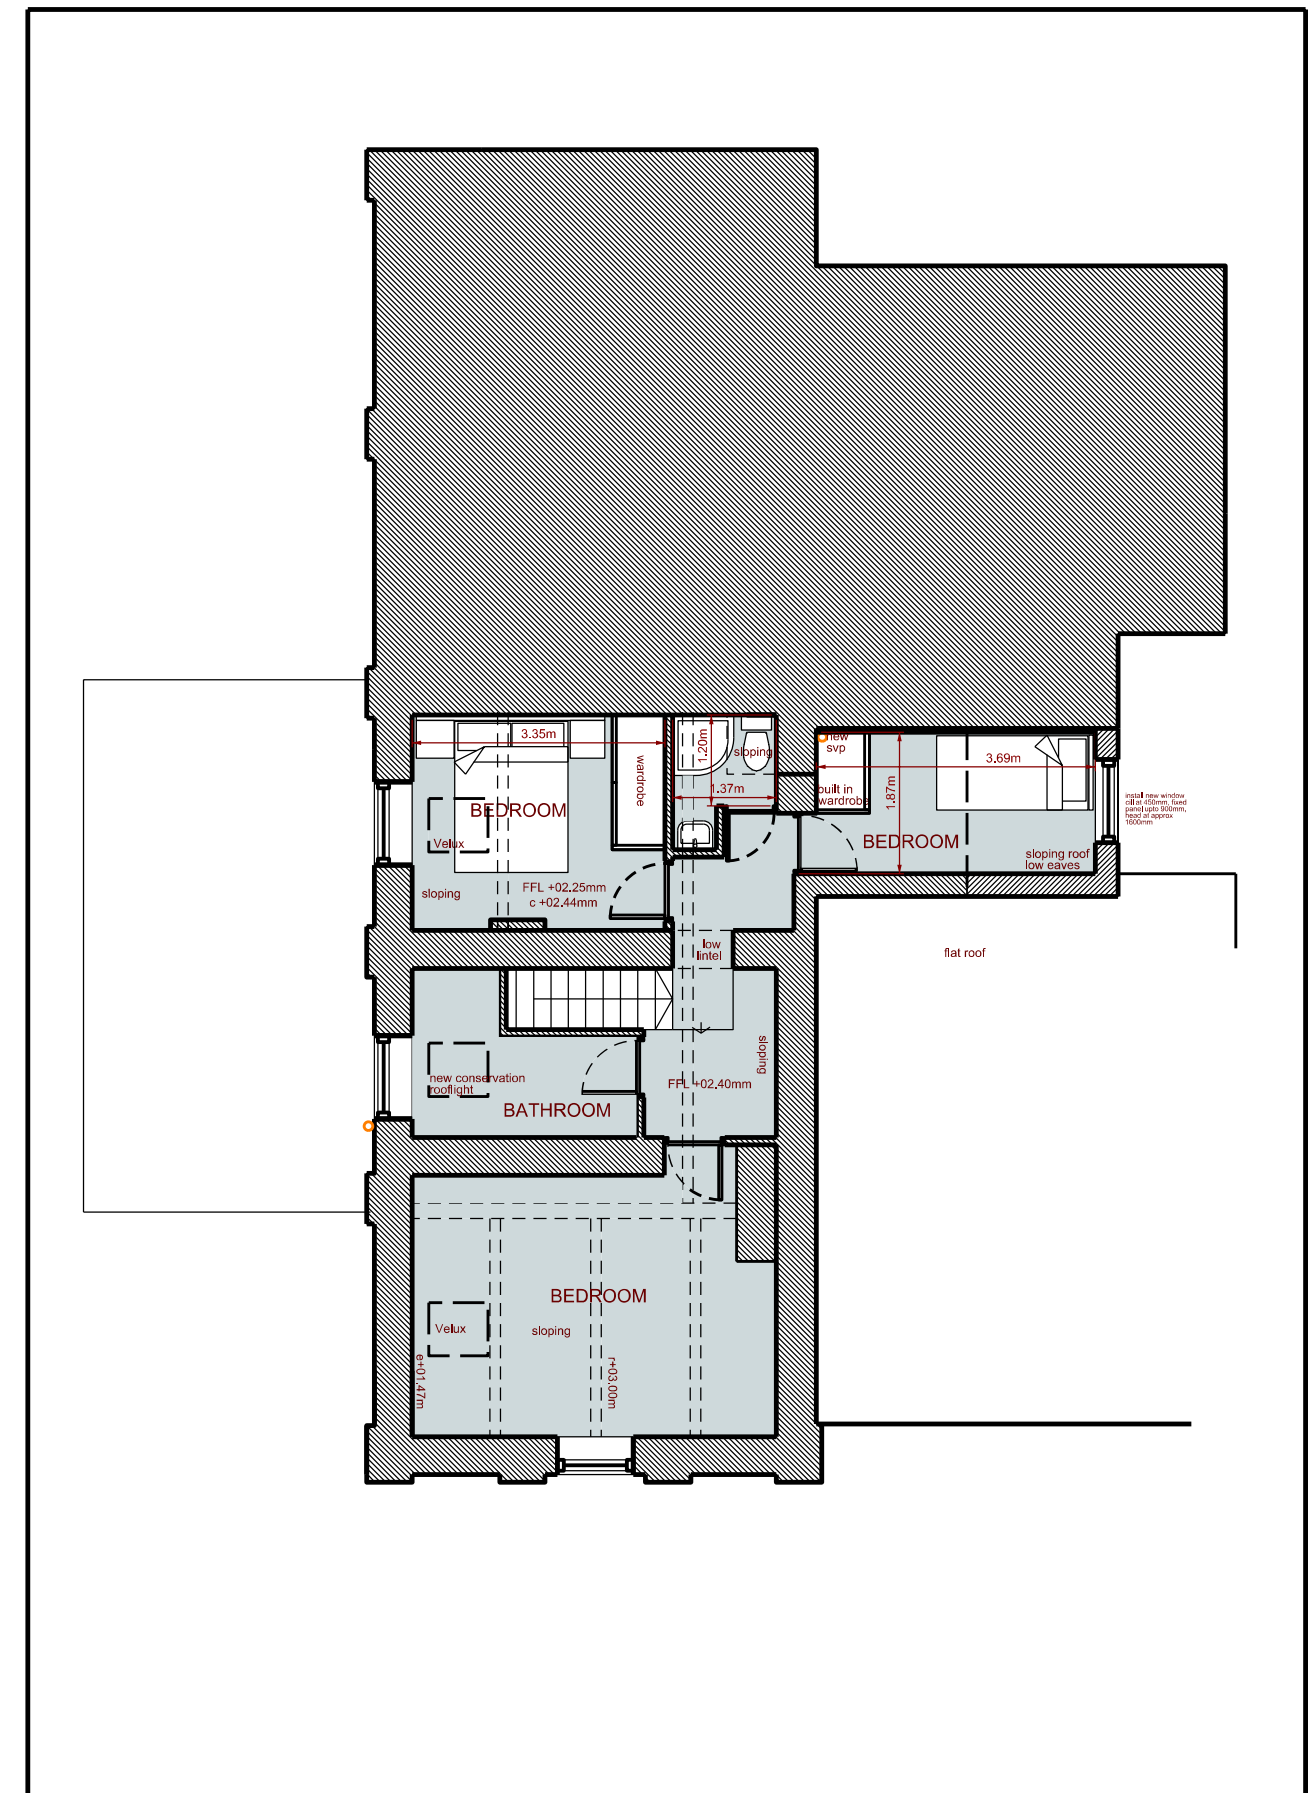

First Floor Plan - Proposed