
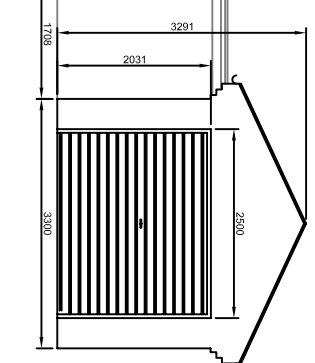
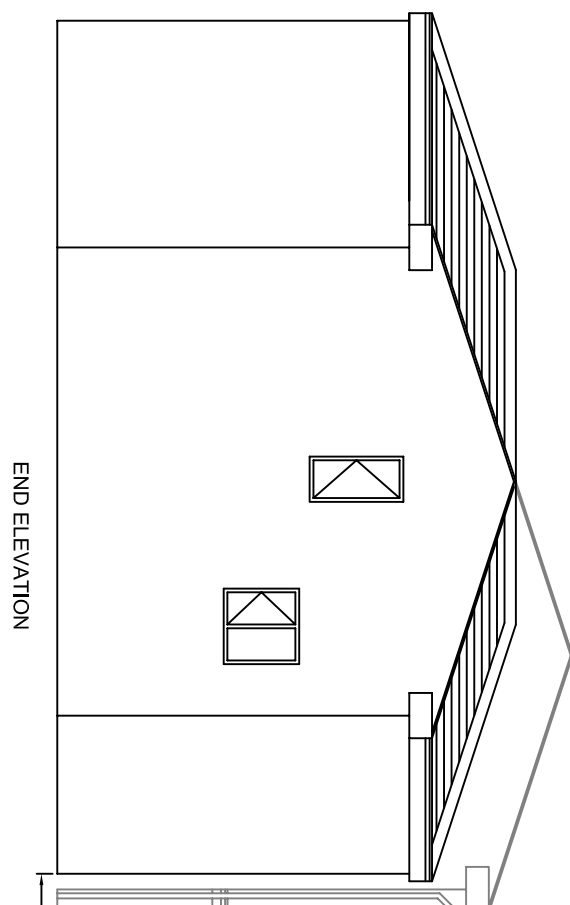
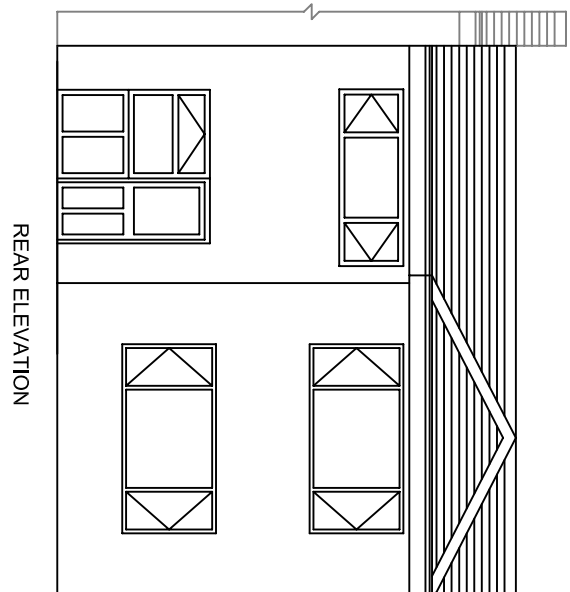
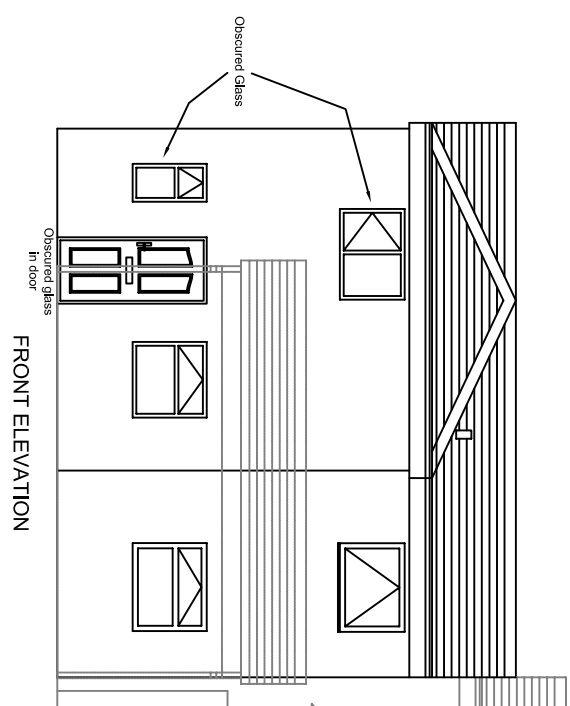
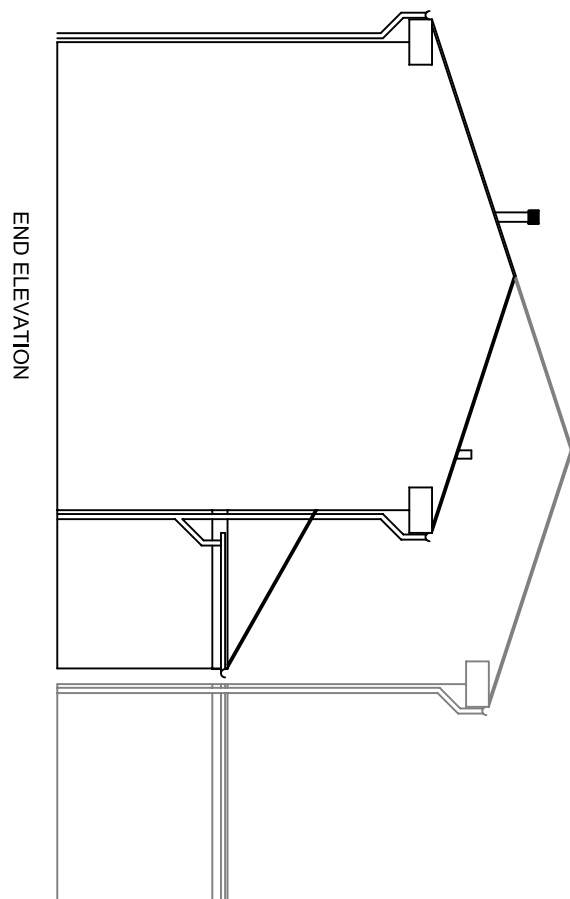
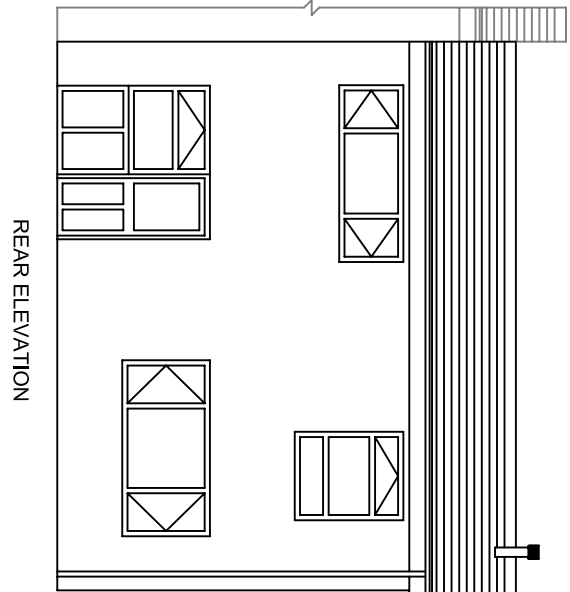


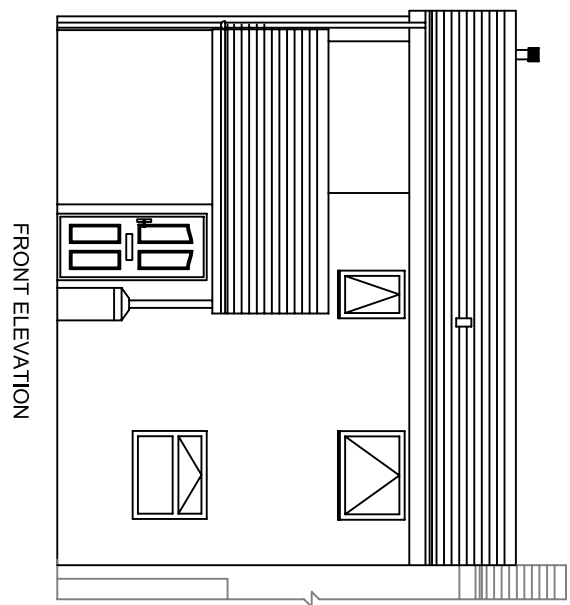

GENERAL NOTES

THESE PLANS MUST NOT BE ACTED UPON UNTIL THEY HAVE BEEN APPROVED BOTH UNDER THE TOWN & COUNTRY PLANNING ACT 1990 AND IN ACCORDANCE WITH CLAUSE 14 AND 12 (2) (b) OF THE BUILDING REGULATIONS 2000 AND ANY SUBSEQUENT AMENDMENTS. SHOULD THE OWNER AND/OR CONTRACTOR COMMENCE WORK WITHOUT THE ABOVE APPROVALS THEY DO SO AT THEIR OWN RISK.

CONTRACTOR OR PERSON UNDERTAKING THE CONSTRUCTION TO CHECK ALL DIMENSIONS ON SITE BEFORE COMMENCEMENT OF ANY WORKS. ANY ANOMALIES MUST BE REPORTED. DO NOT SCALE FROM DRAWINGS, FIGURED DIMENSIONS ONLY TO BE USED



NOTE: This drawing may not be copied, lent, used by a third party or reproduced in whole or in part without the express written permission of Anthony T Ward, Architectural Services

PARTY WALL ACT 1996:- It is the responsibility of the owner to make neighbours aware of this proposal



DIMENSIONS:- All dimensions are shown in millimetres except where stated otherwise

MATERIALS:- All materials to match existing.



PRECEDENCE:- If in doubt, the text takes precedence over the drawing

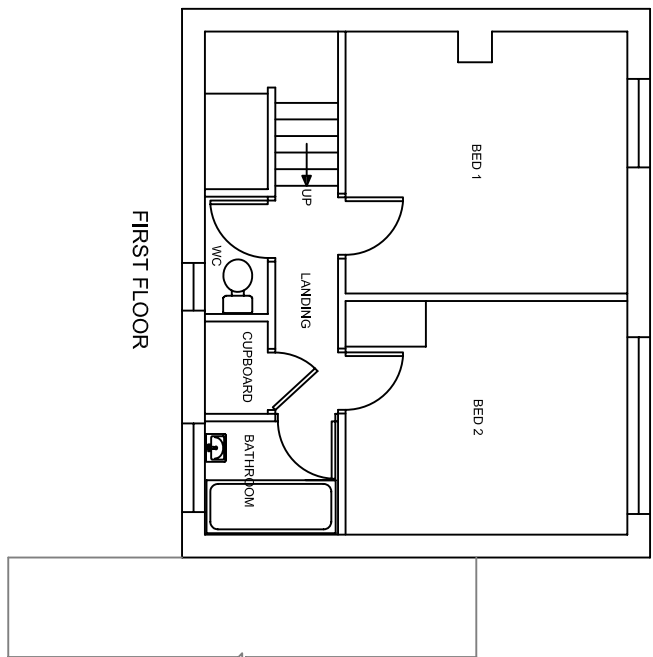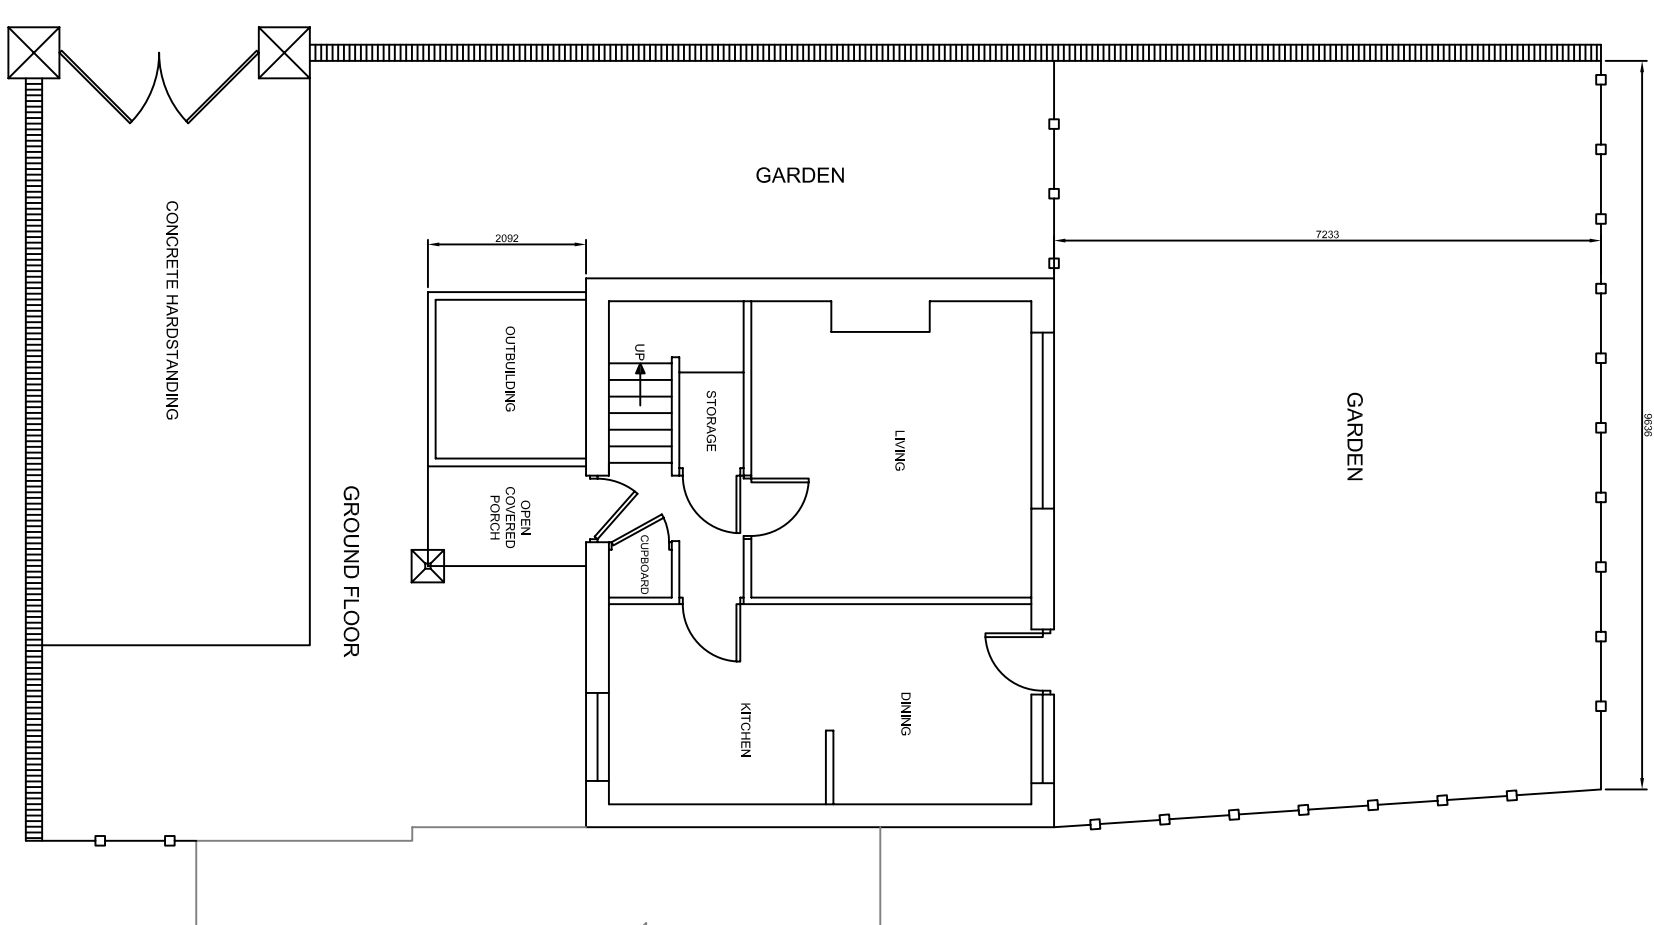

EXISTING 1/100

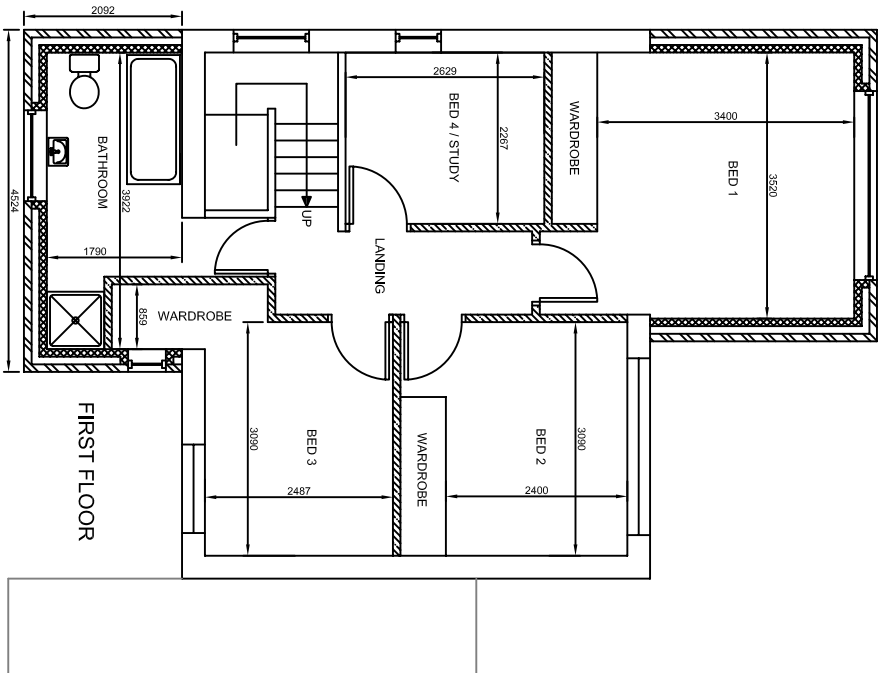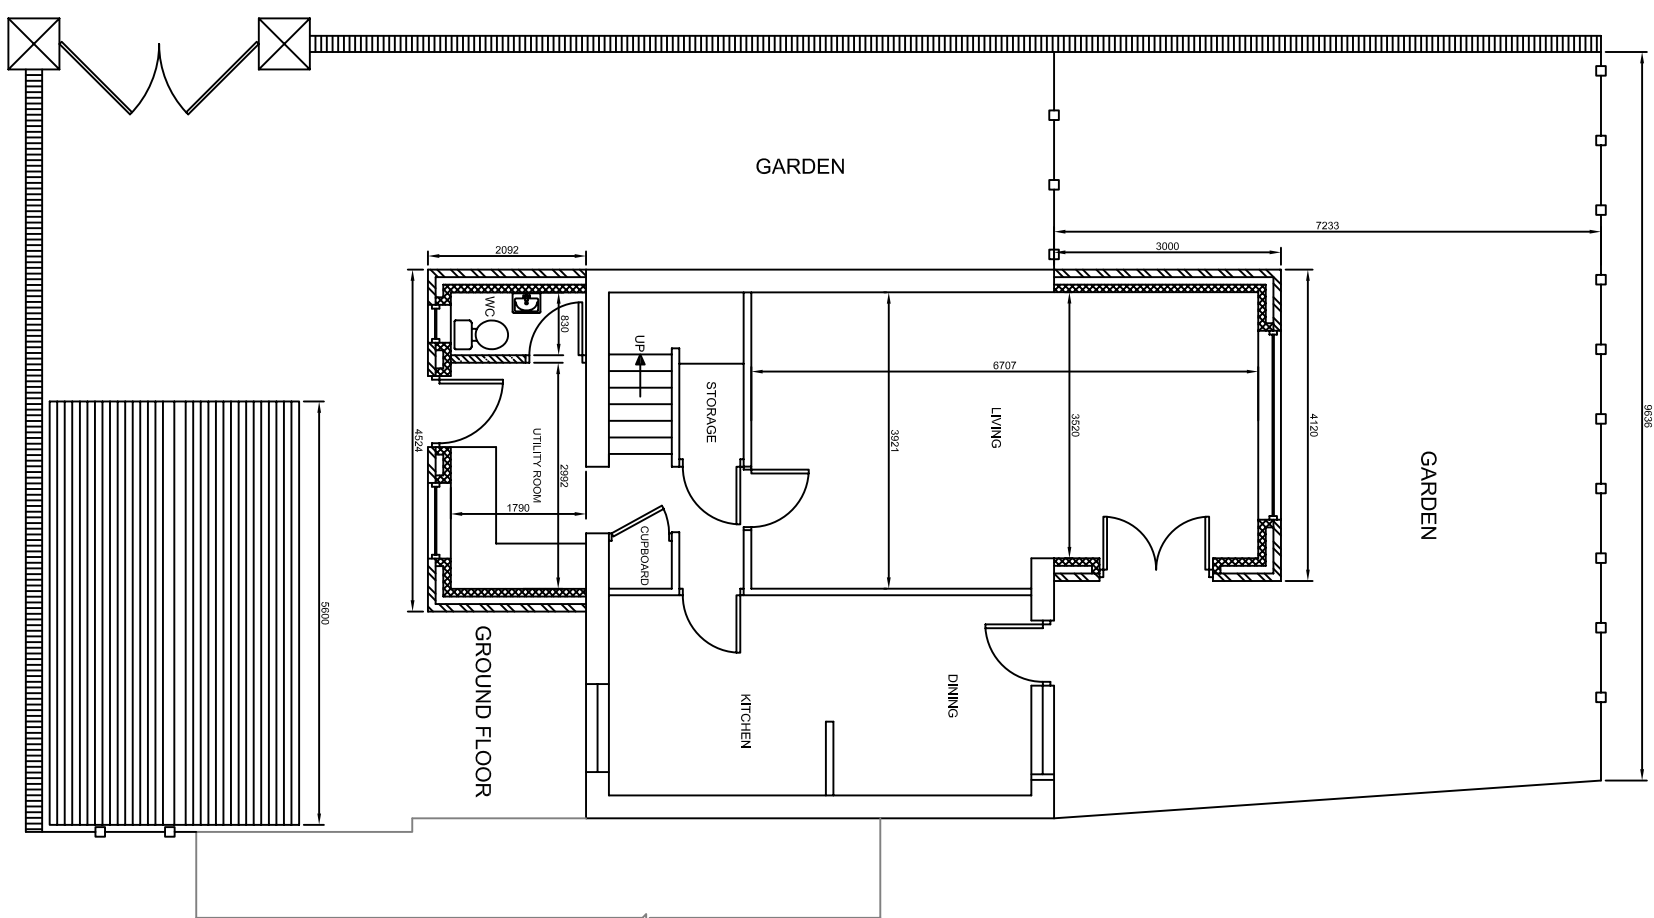

PROPOSED 1/100

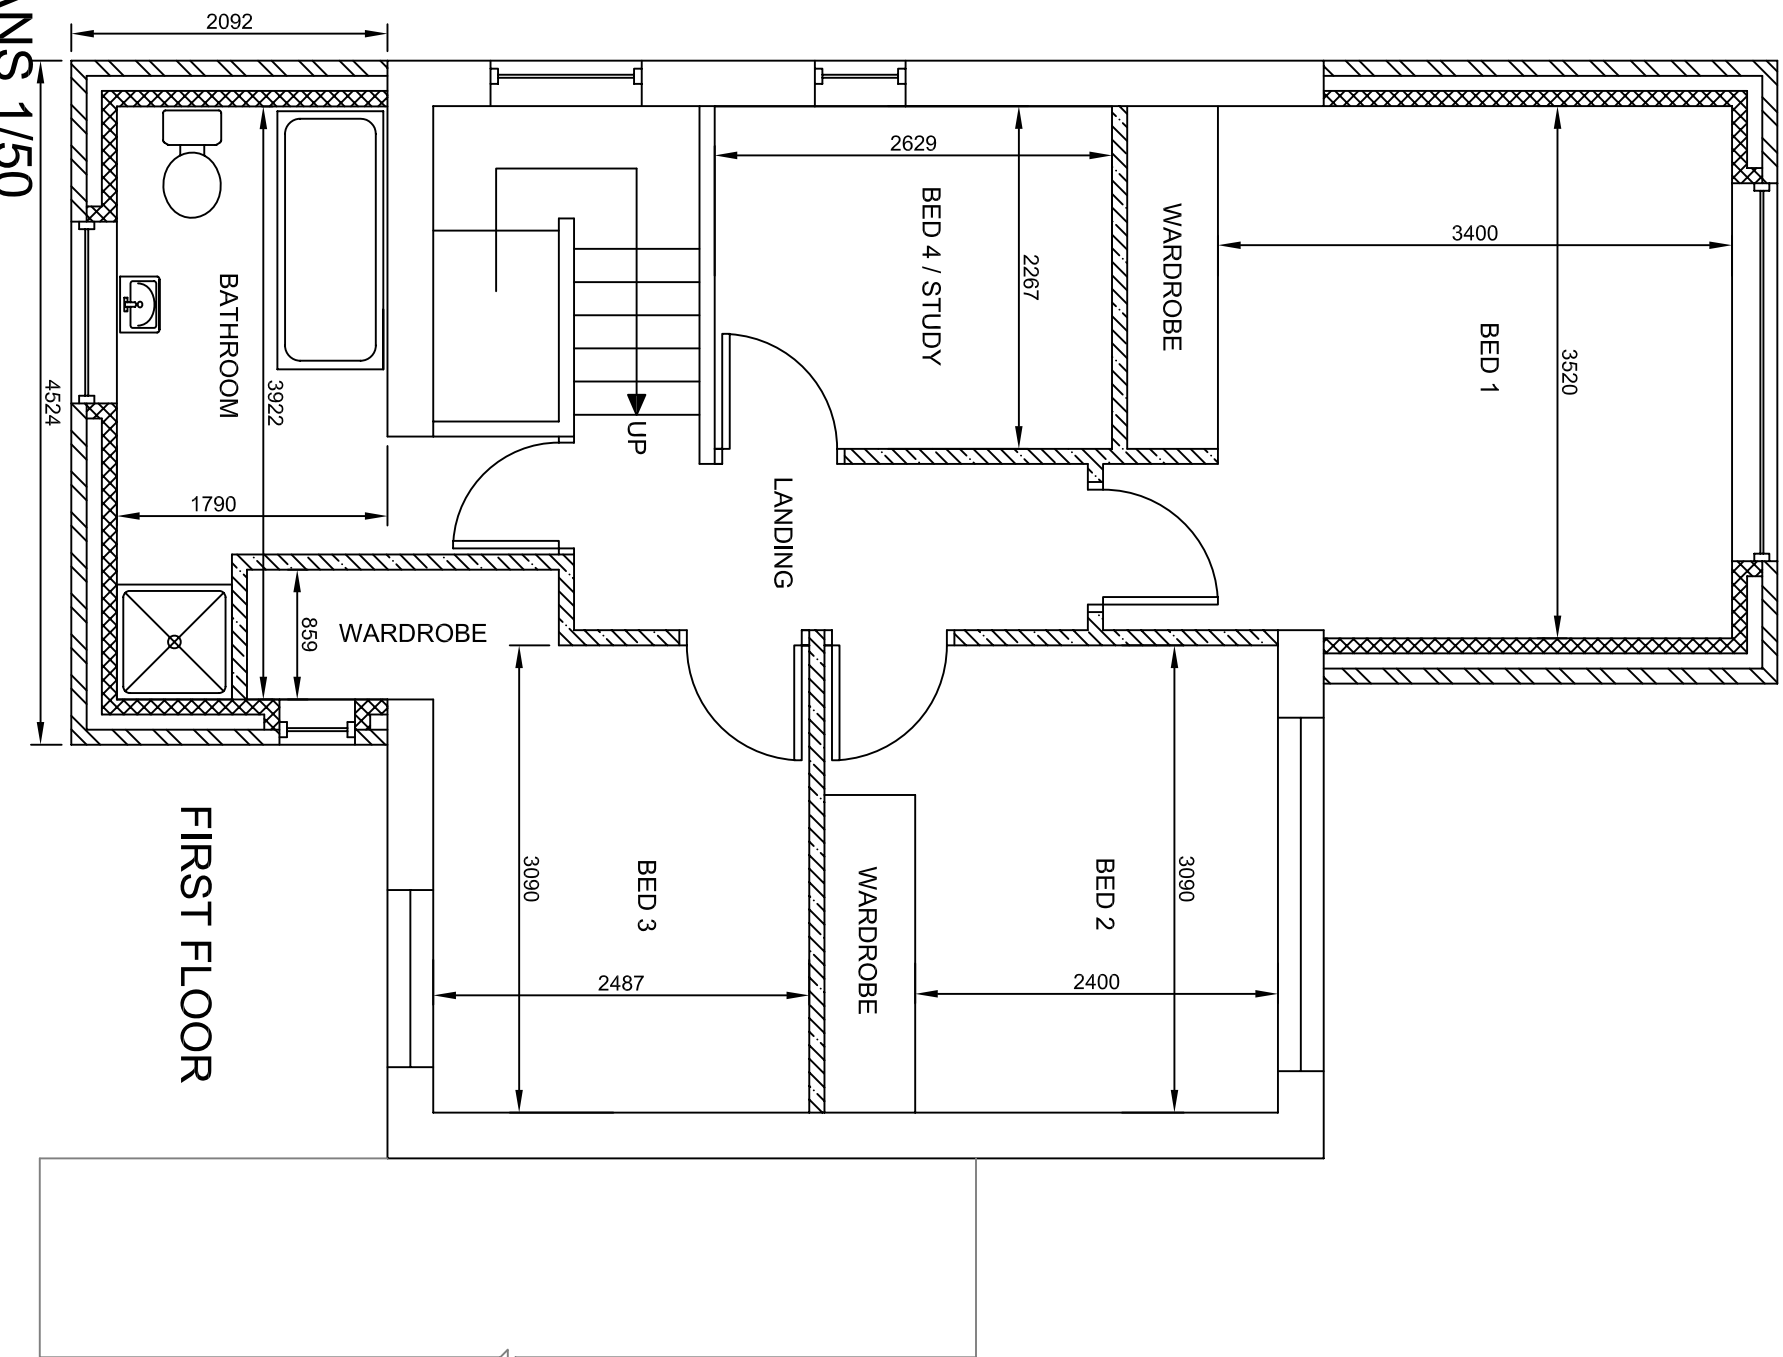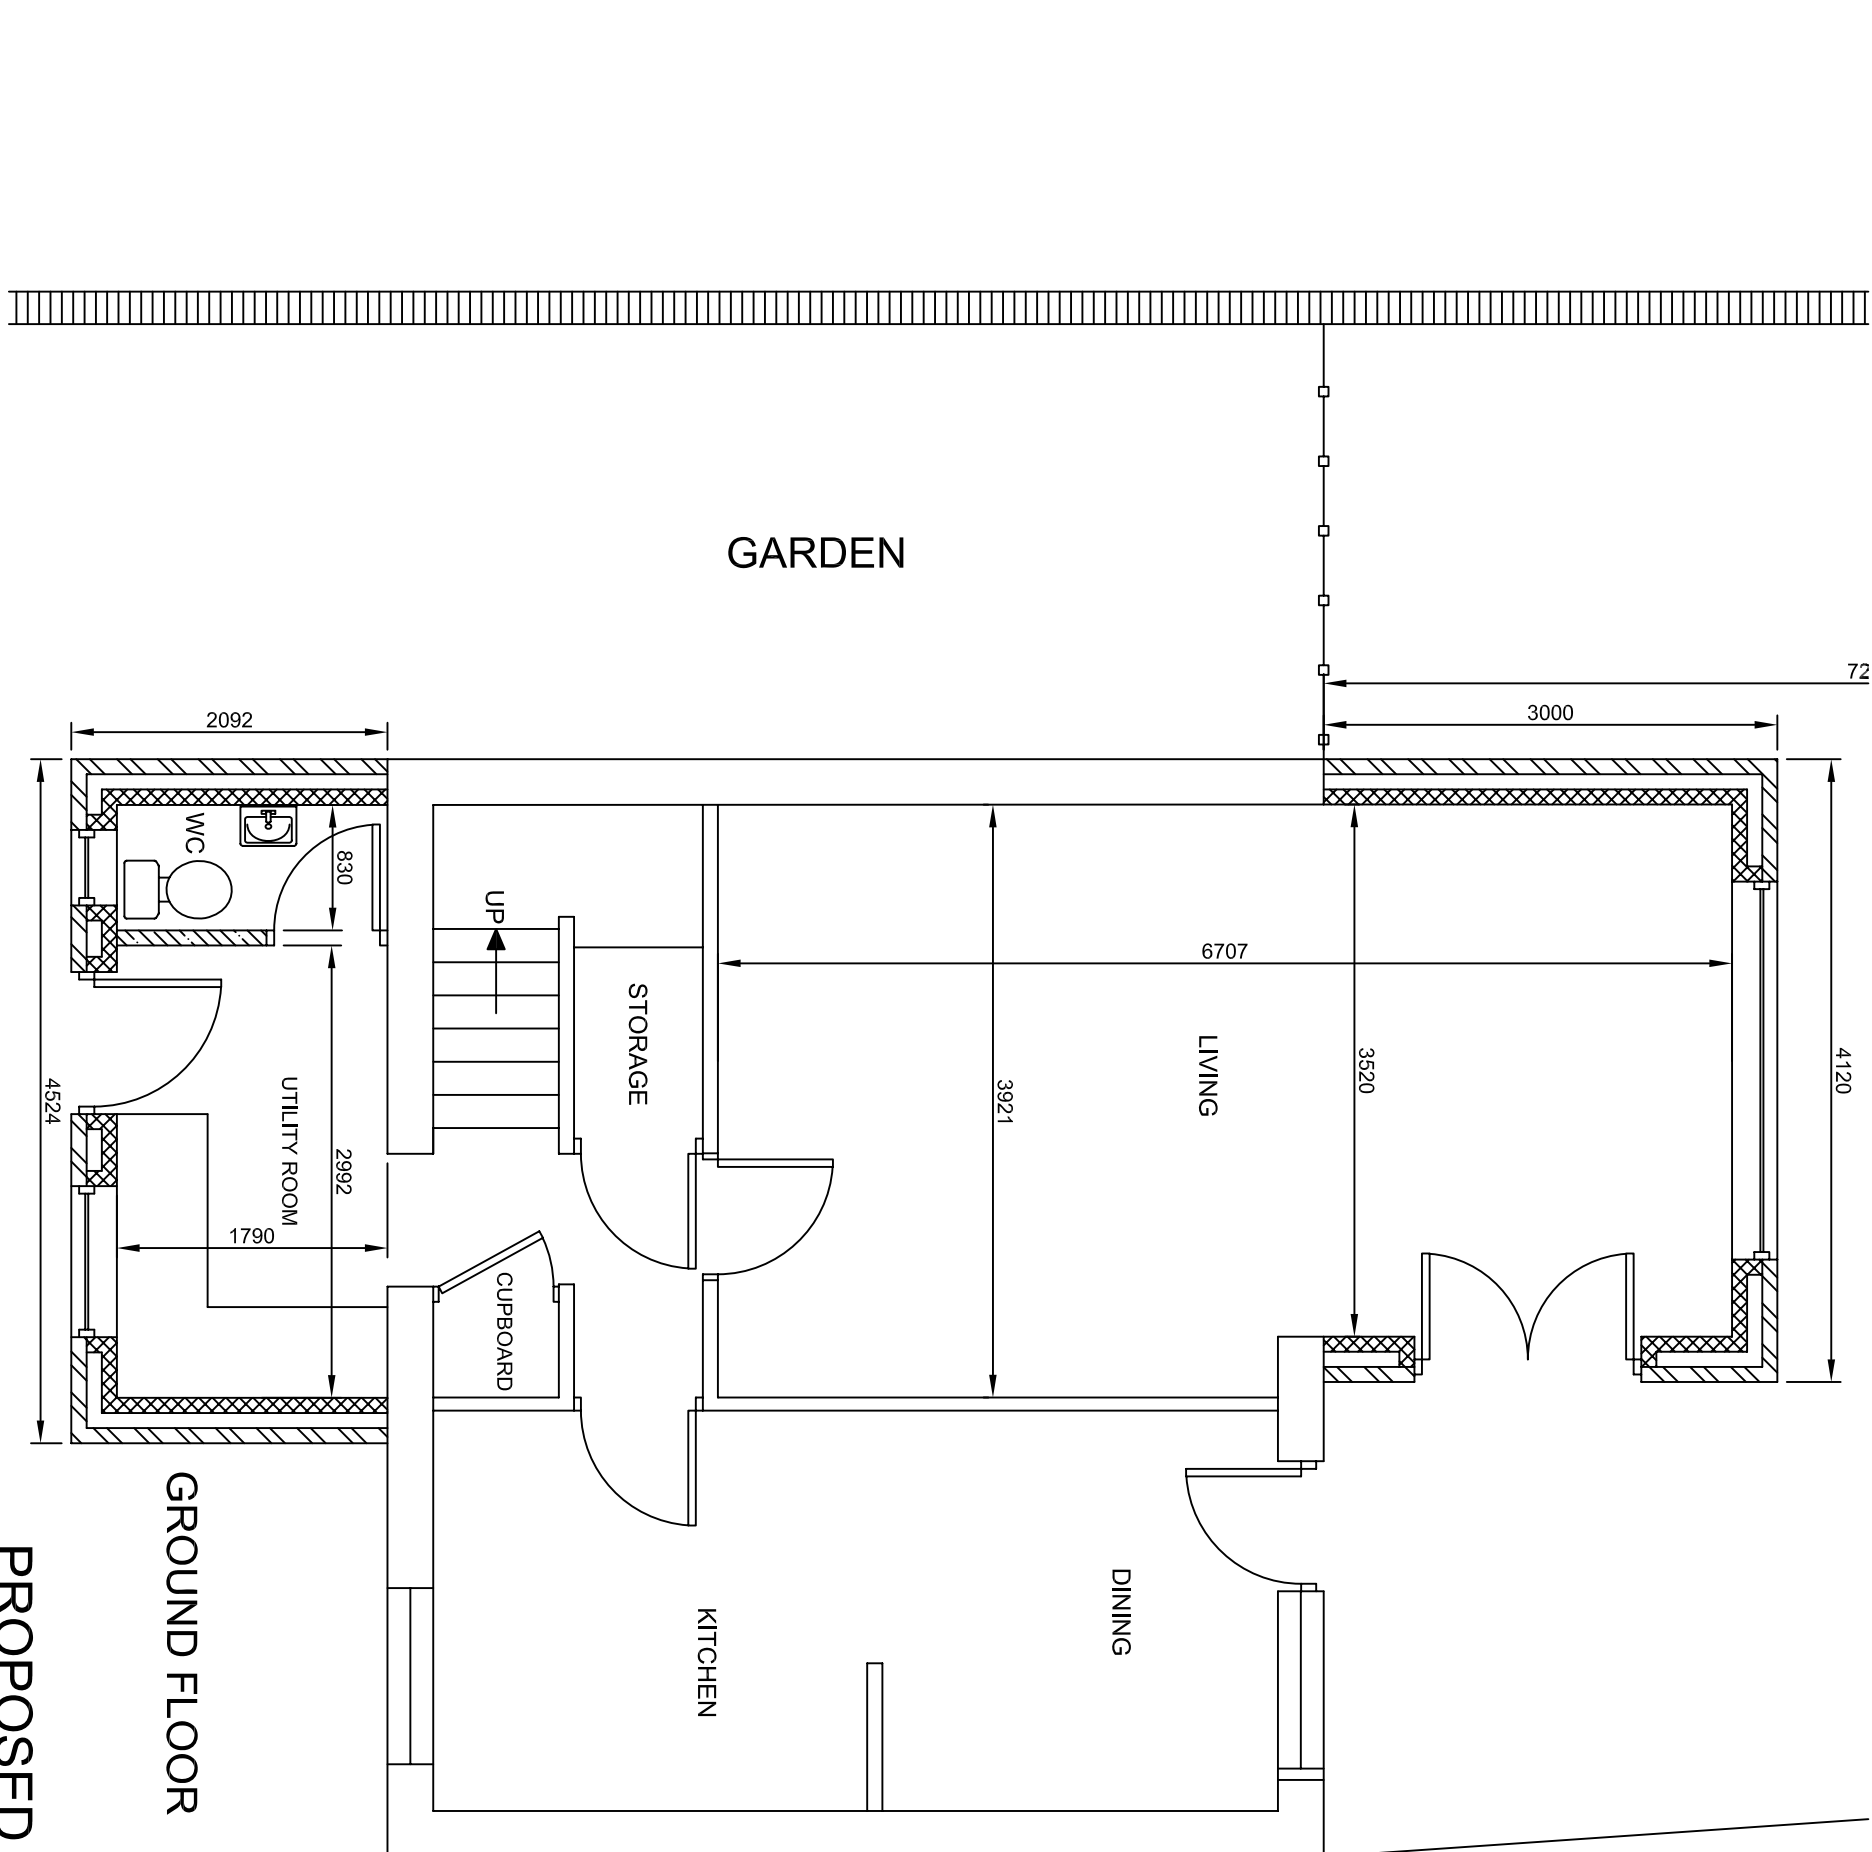

PROPOSED FLOOR PLANS 1/50



LOCATION

	B	02/06/2008	Rear extension relocated. Extension made now hipped.	
	A	06/05/2008	Garage and extension removed. Front extension amended.	
Rev	Date	Details		By
Do not scale this drawing. All dimensions to be checked on site.				
Address				
1 Margaret Close Darfield Barnsley S73 9QE				
Title				
Proposed 2 Storey Extension to Front and Side and Single Garage				
Client				
Miss S Brittan				
Agent				
Anthony T Ward Architectural Services 9 Walcroft Mews, Workbrough Village, Barnsley, S70 5LR Tel: 07980 865432 e-mail: anthony.t.ward@btinternet.com				
drawn	ATW	checked	drawing no.	rev.
scales	1/50 1/100 1/1250	date	15.02.2008	08/36P B