


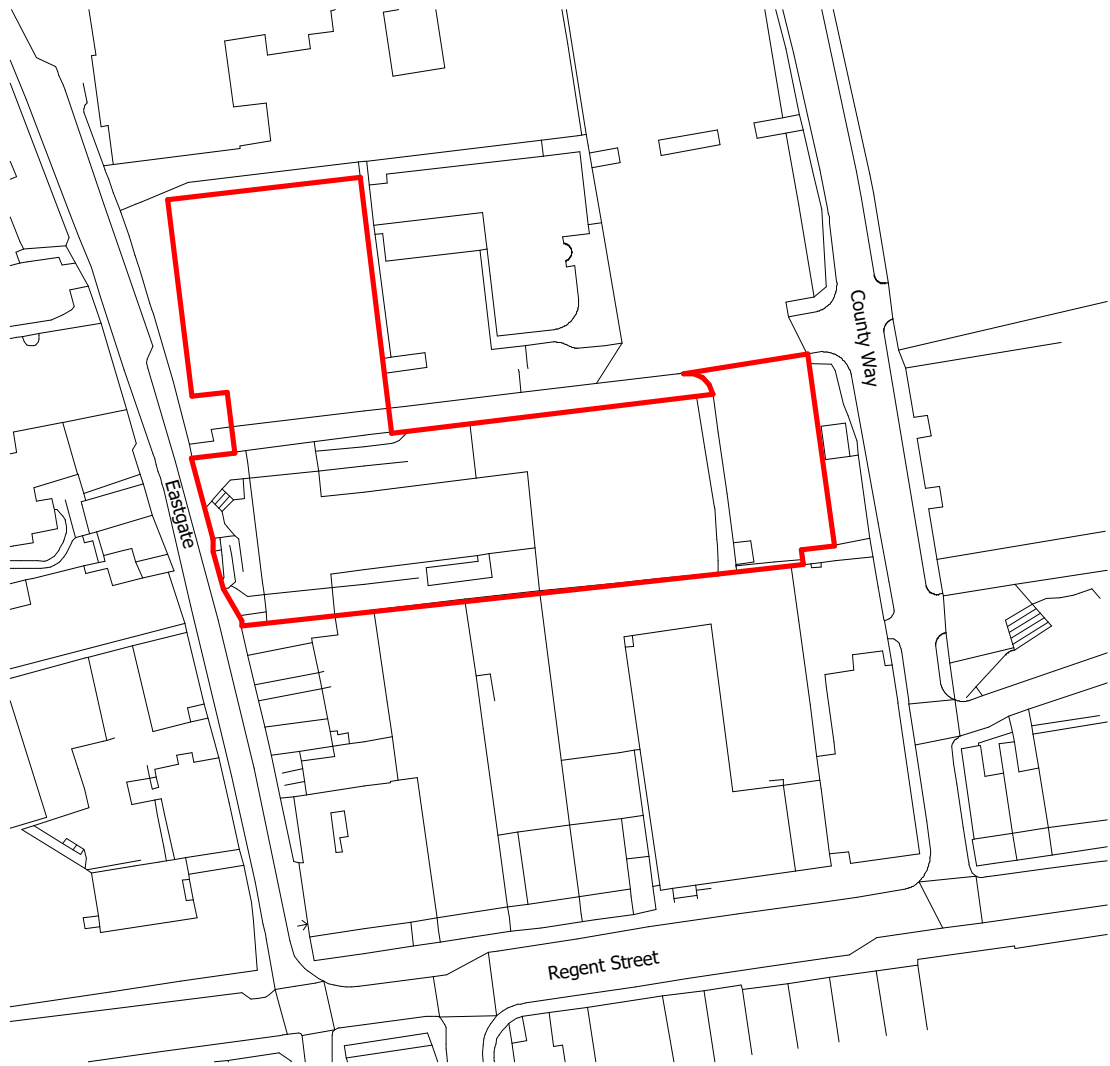

1 | Location Plan
1 : 1250


Ordnance Survey (c) Crown Copyright 2023. All rights reserved.
Licence number 100022432



2 | Existing Site Plan
1 : 500



VISUAL SCALE 1:1250

 

Application Area - 4340m2

Rev:	Date:	Drawn:	Checked:	Description:
P2	22.5.23	MB	MS	Red Line Boundary Updated
P1	21.3.23	MB	MS	Planning Issue

Suitability:	PL	Planning
--------------	----	----------

Trinity Academy Barnsley Eastgate

Existing Site and Location Plan

Location:

9 Eastgate
Barnsley
S70 2EX

Client:


Turner & Townsend

UPRN	Originator	Zone	Level	Type	Role	Series/Number	Revision:
TRNTY-WBA-SI-00-DR-A-PL_001							P2
Date:	Drawn:	Checked:	Scale: @A2	Int Job No:			
21/03/23	MB	MS	As indicated	3766-015			

WATSON BATTY
ARCHITECTS

Shires House, Shires Road
Guiseley, Leeds LS20 8EU
Leeds | Loughborough

T: 01943 876 665
E: enquiries@watsonbatty.com
W: www.watsonbatty.com

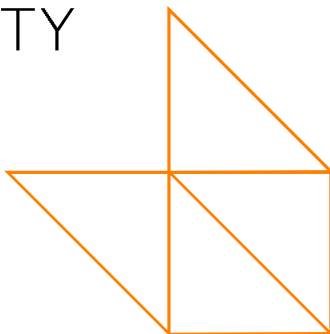

FUTURE BUILT

Note: Do not Scale from this drawing. All dimensions to be checked on site