




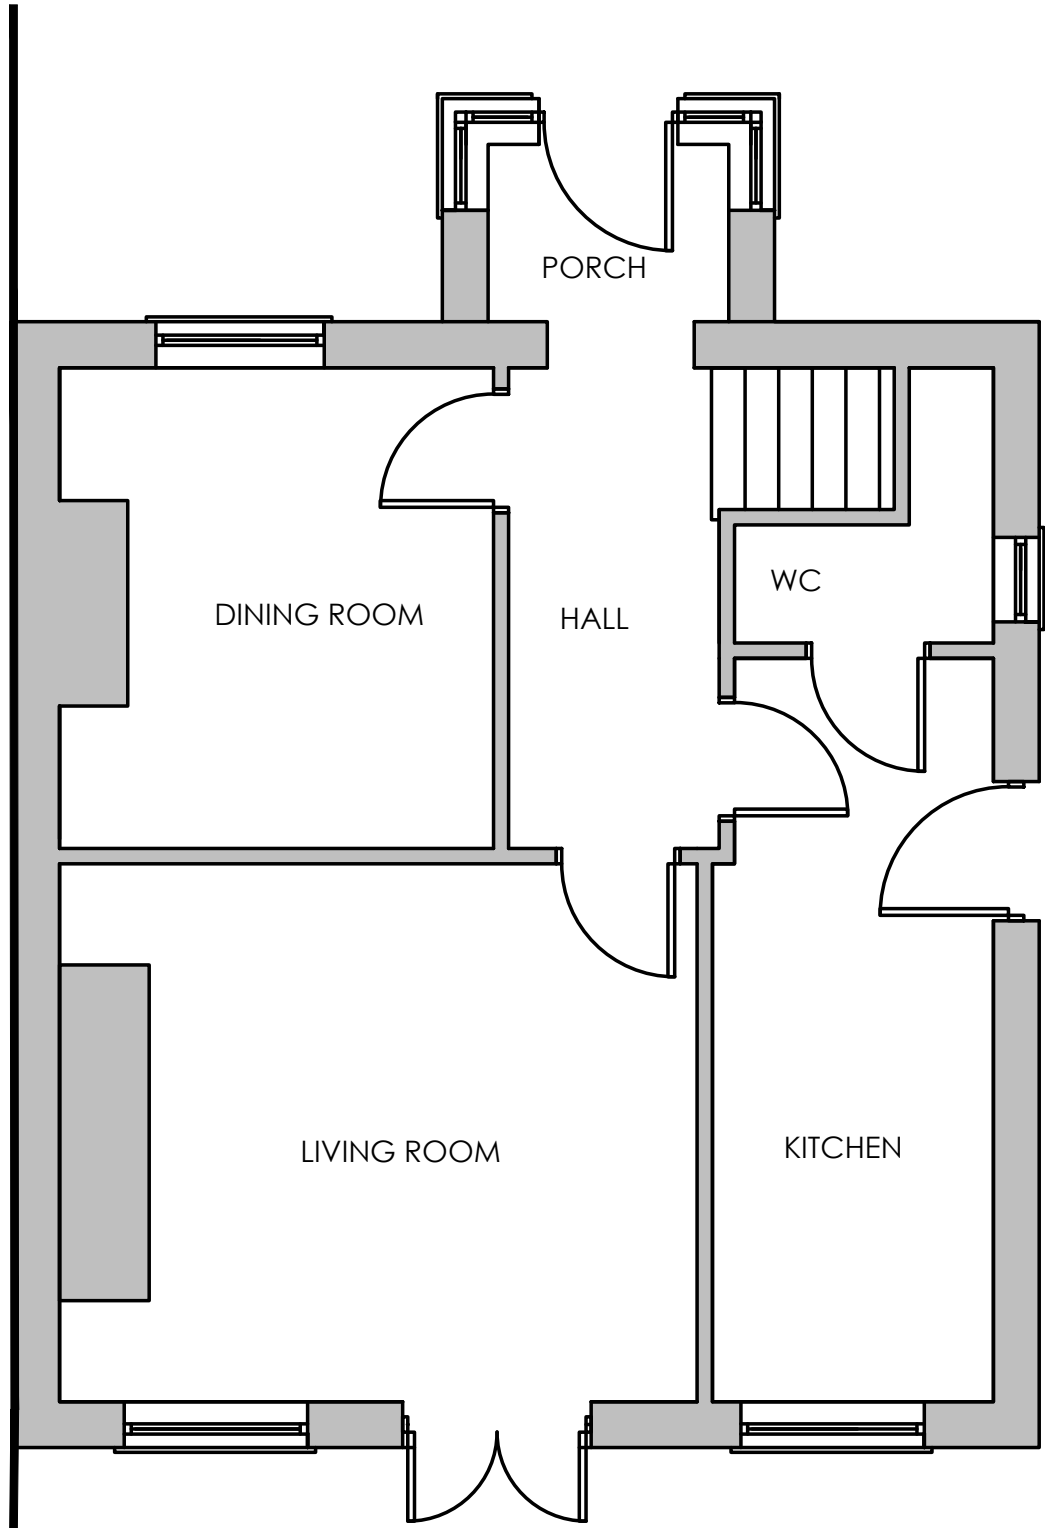


GROUND FLOOR PLAN
SCALE 1:50

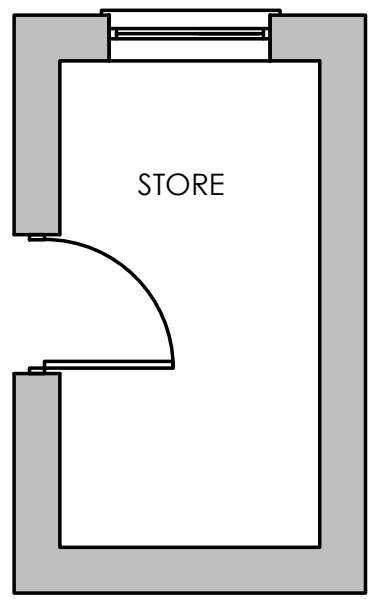


SITE BOUNDARY

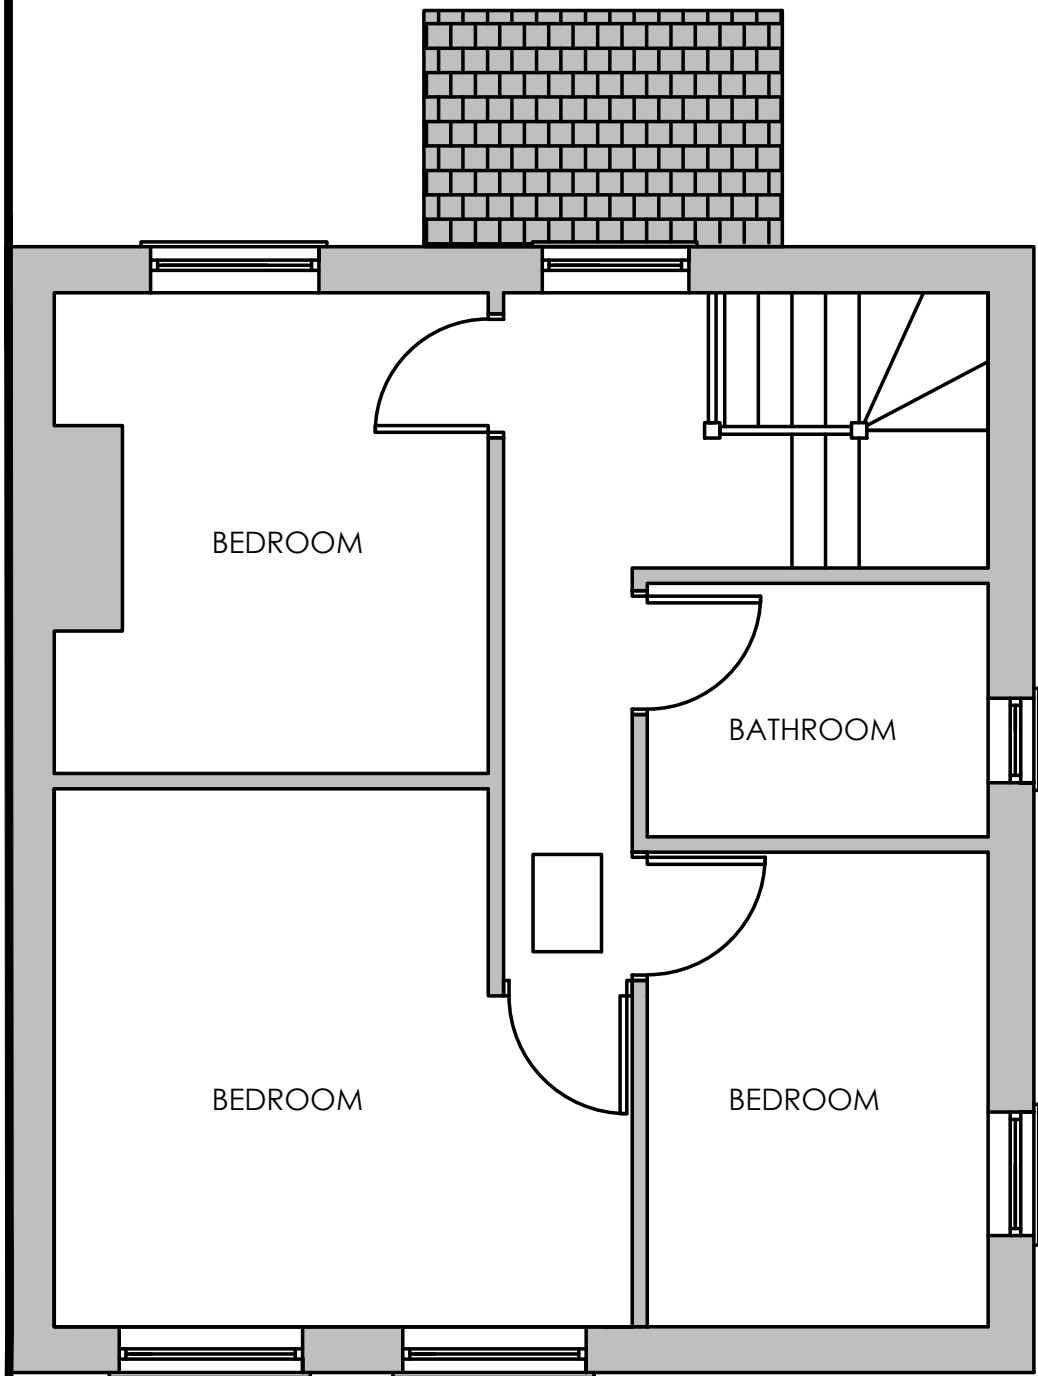


FIRST FLOOR PLAN
SCALE 1:50

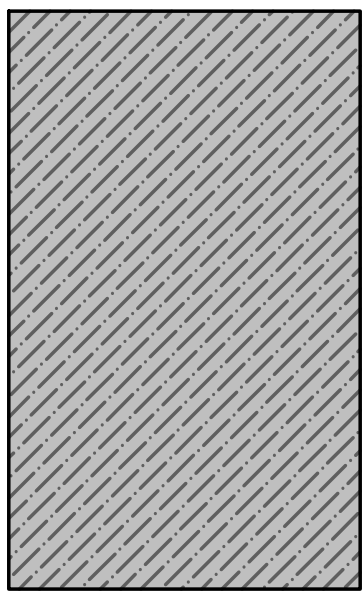


SITE BOUNDARY

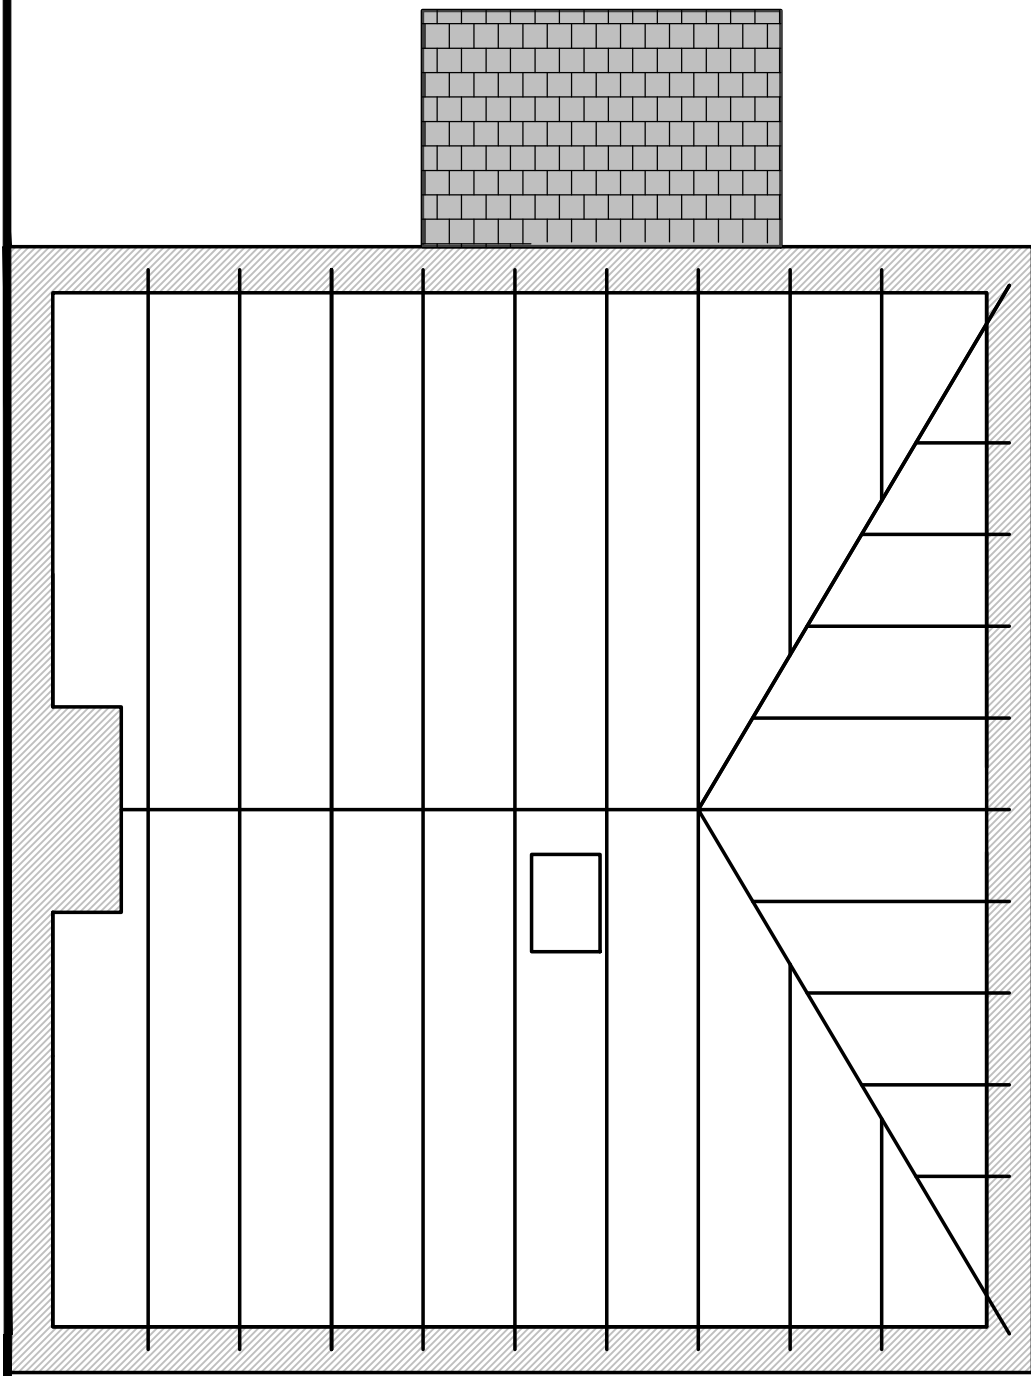


SECOND FLOOR PLAN
SCALE 1:50

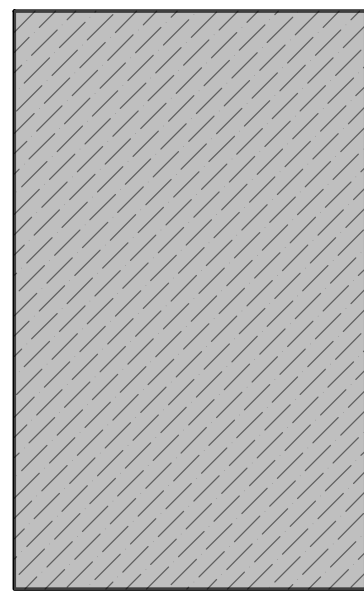


SITE BOUNDARY

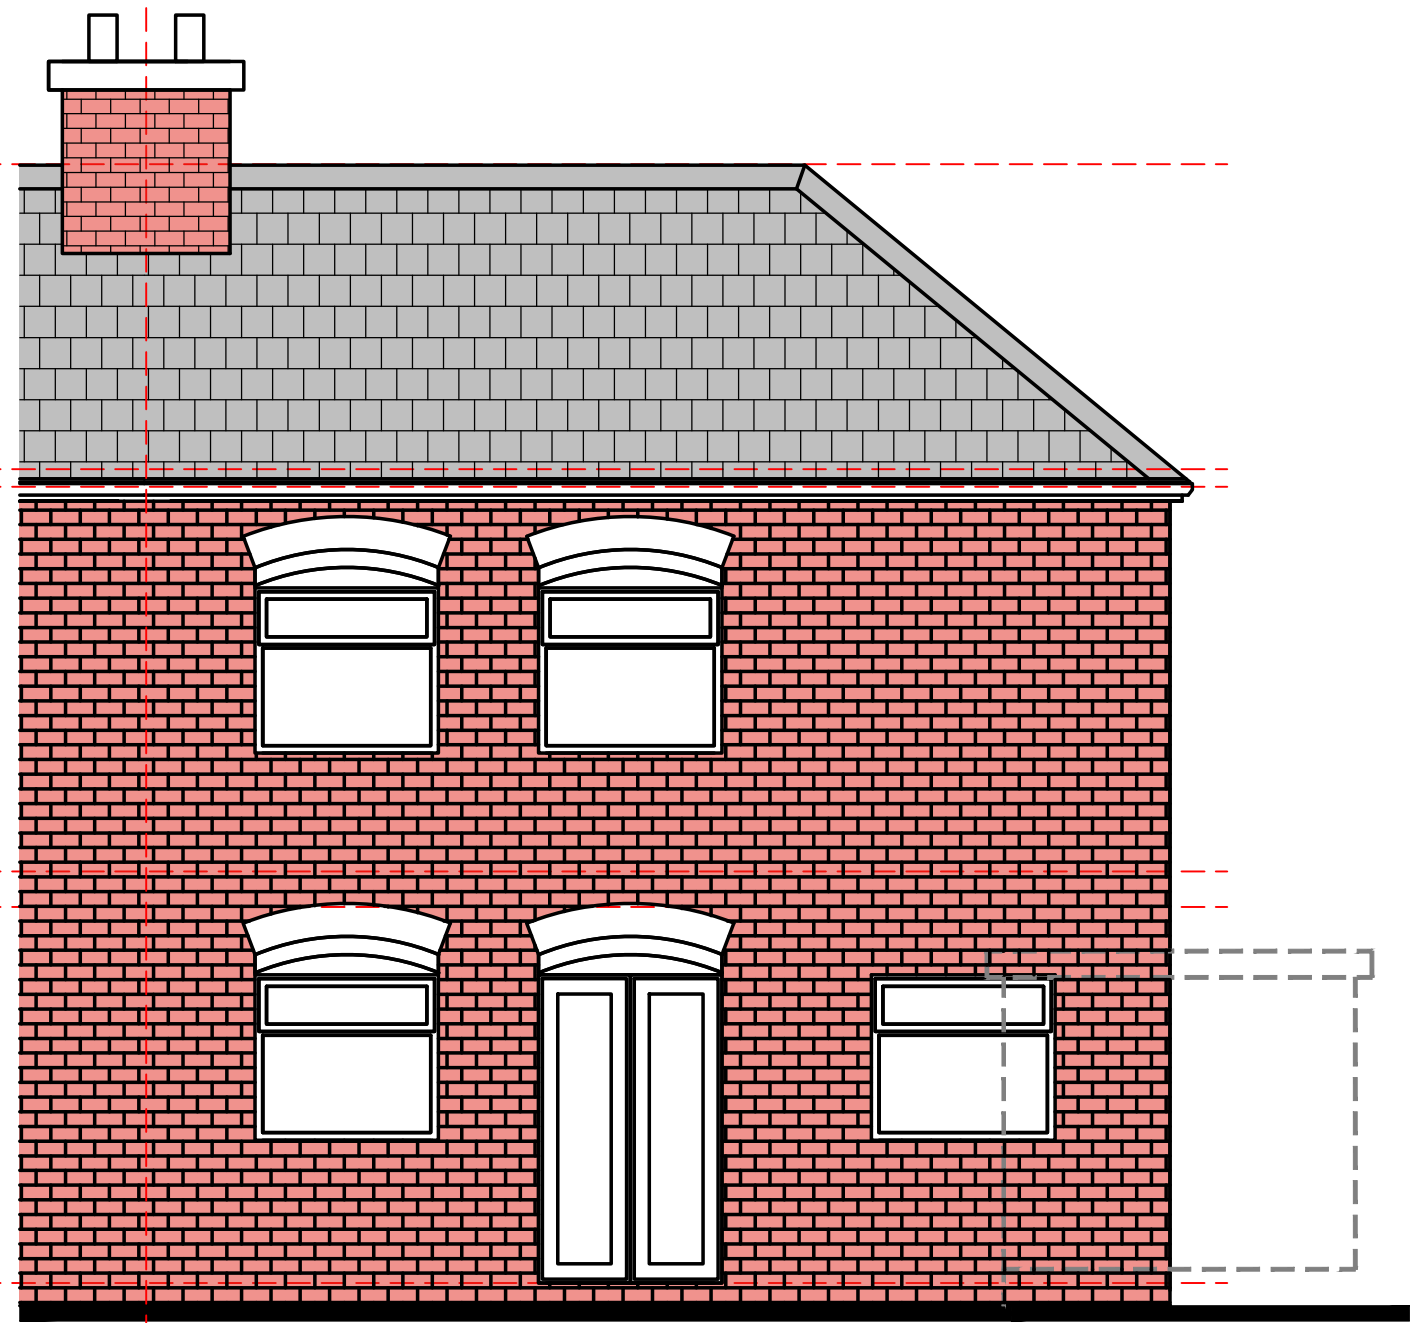


REAR ELEVATION
SCALE 1:50

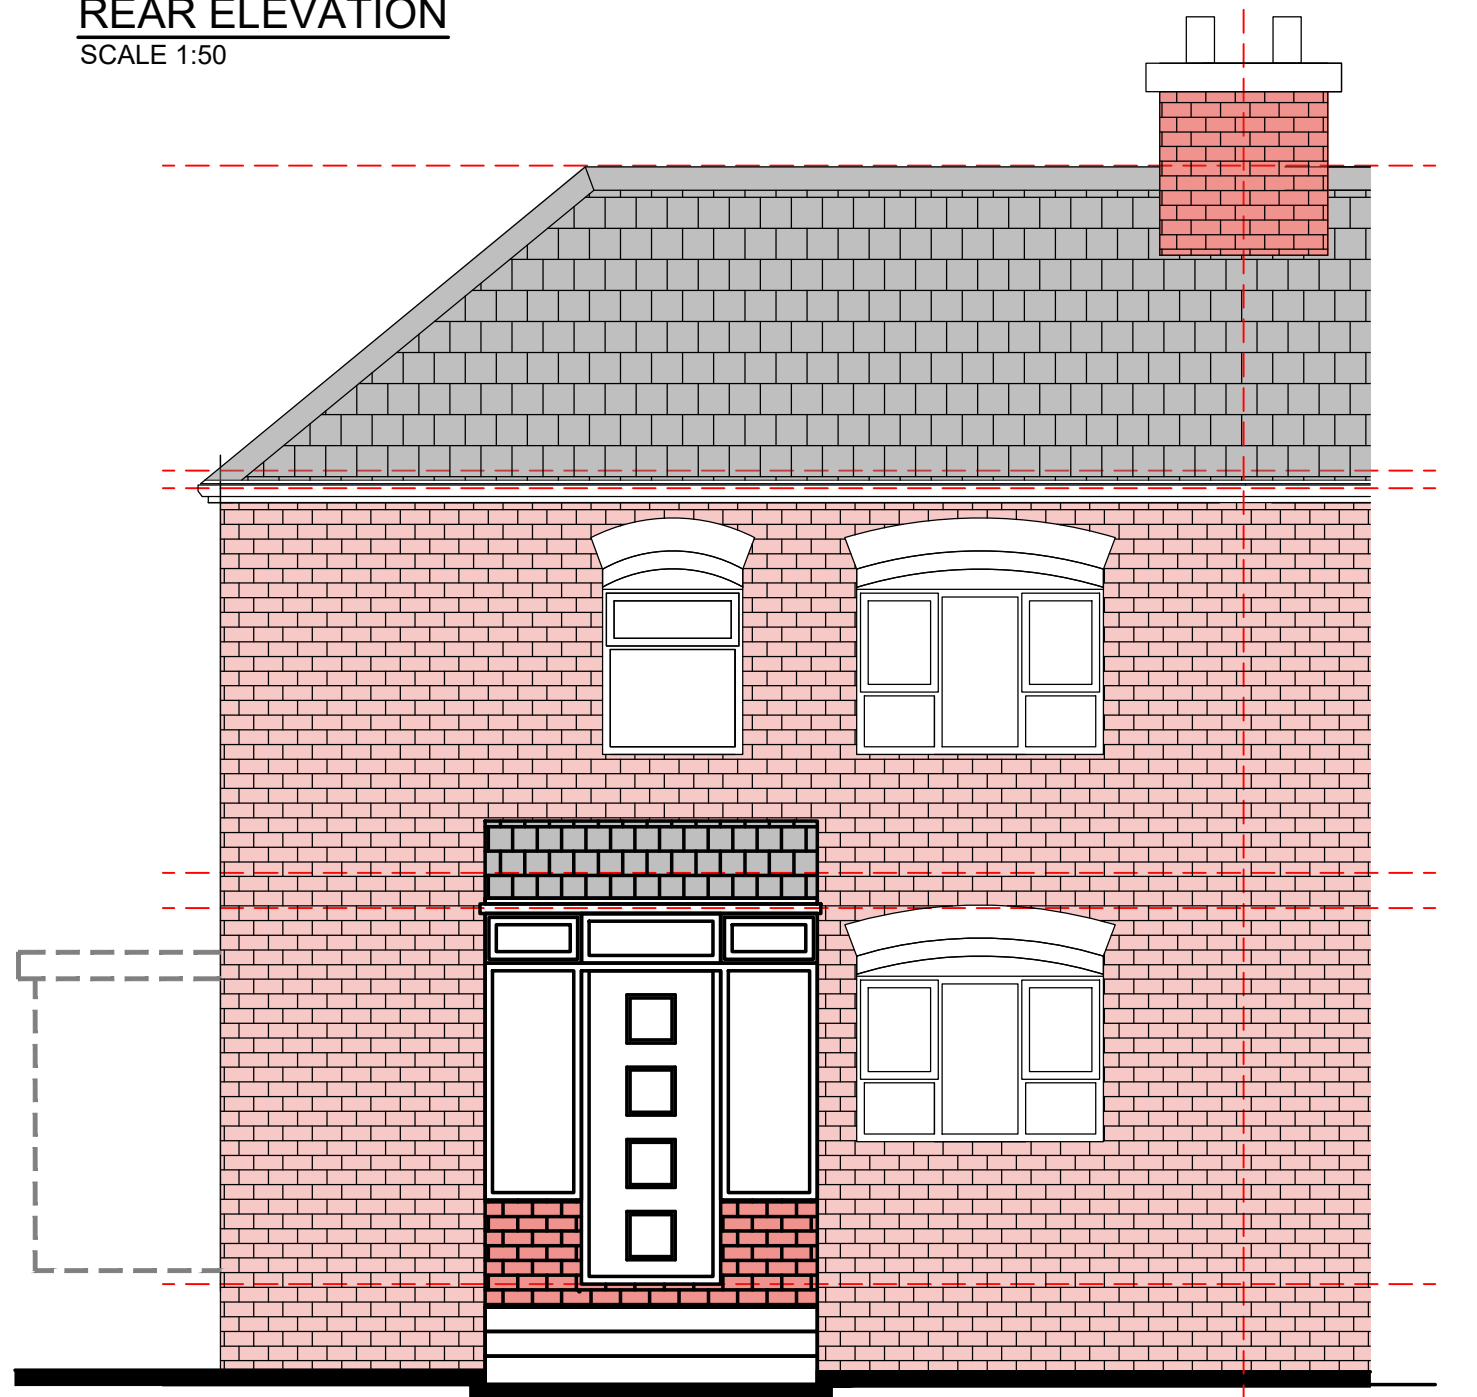


FRONT ELEVATION
SCALE 1:50

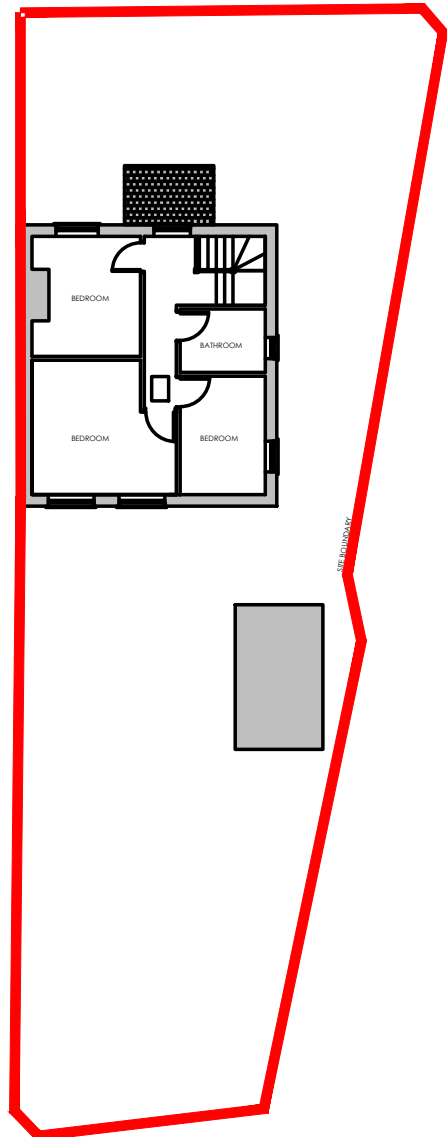


SITE PLAN
SCALE 1:200

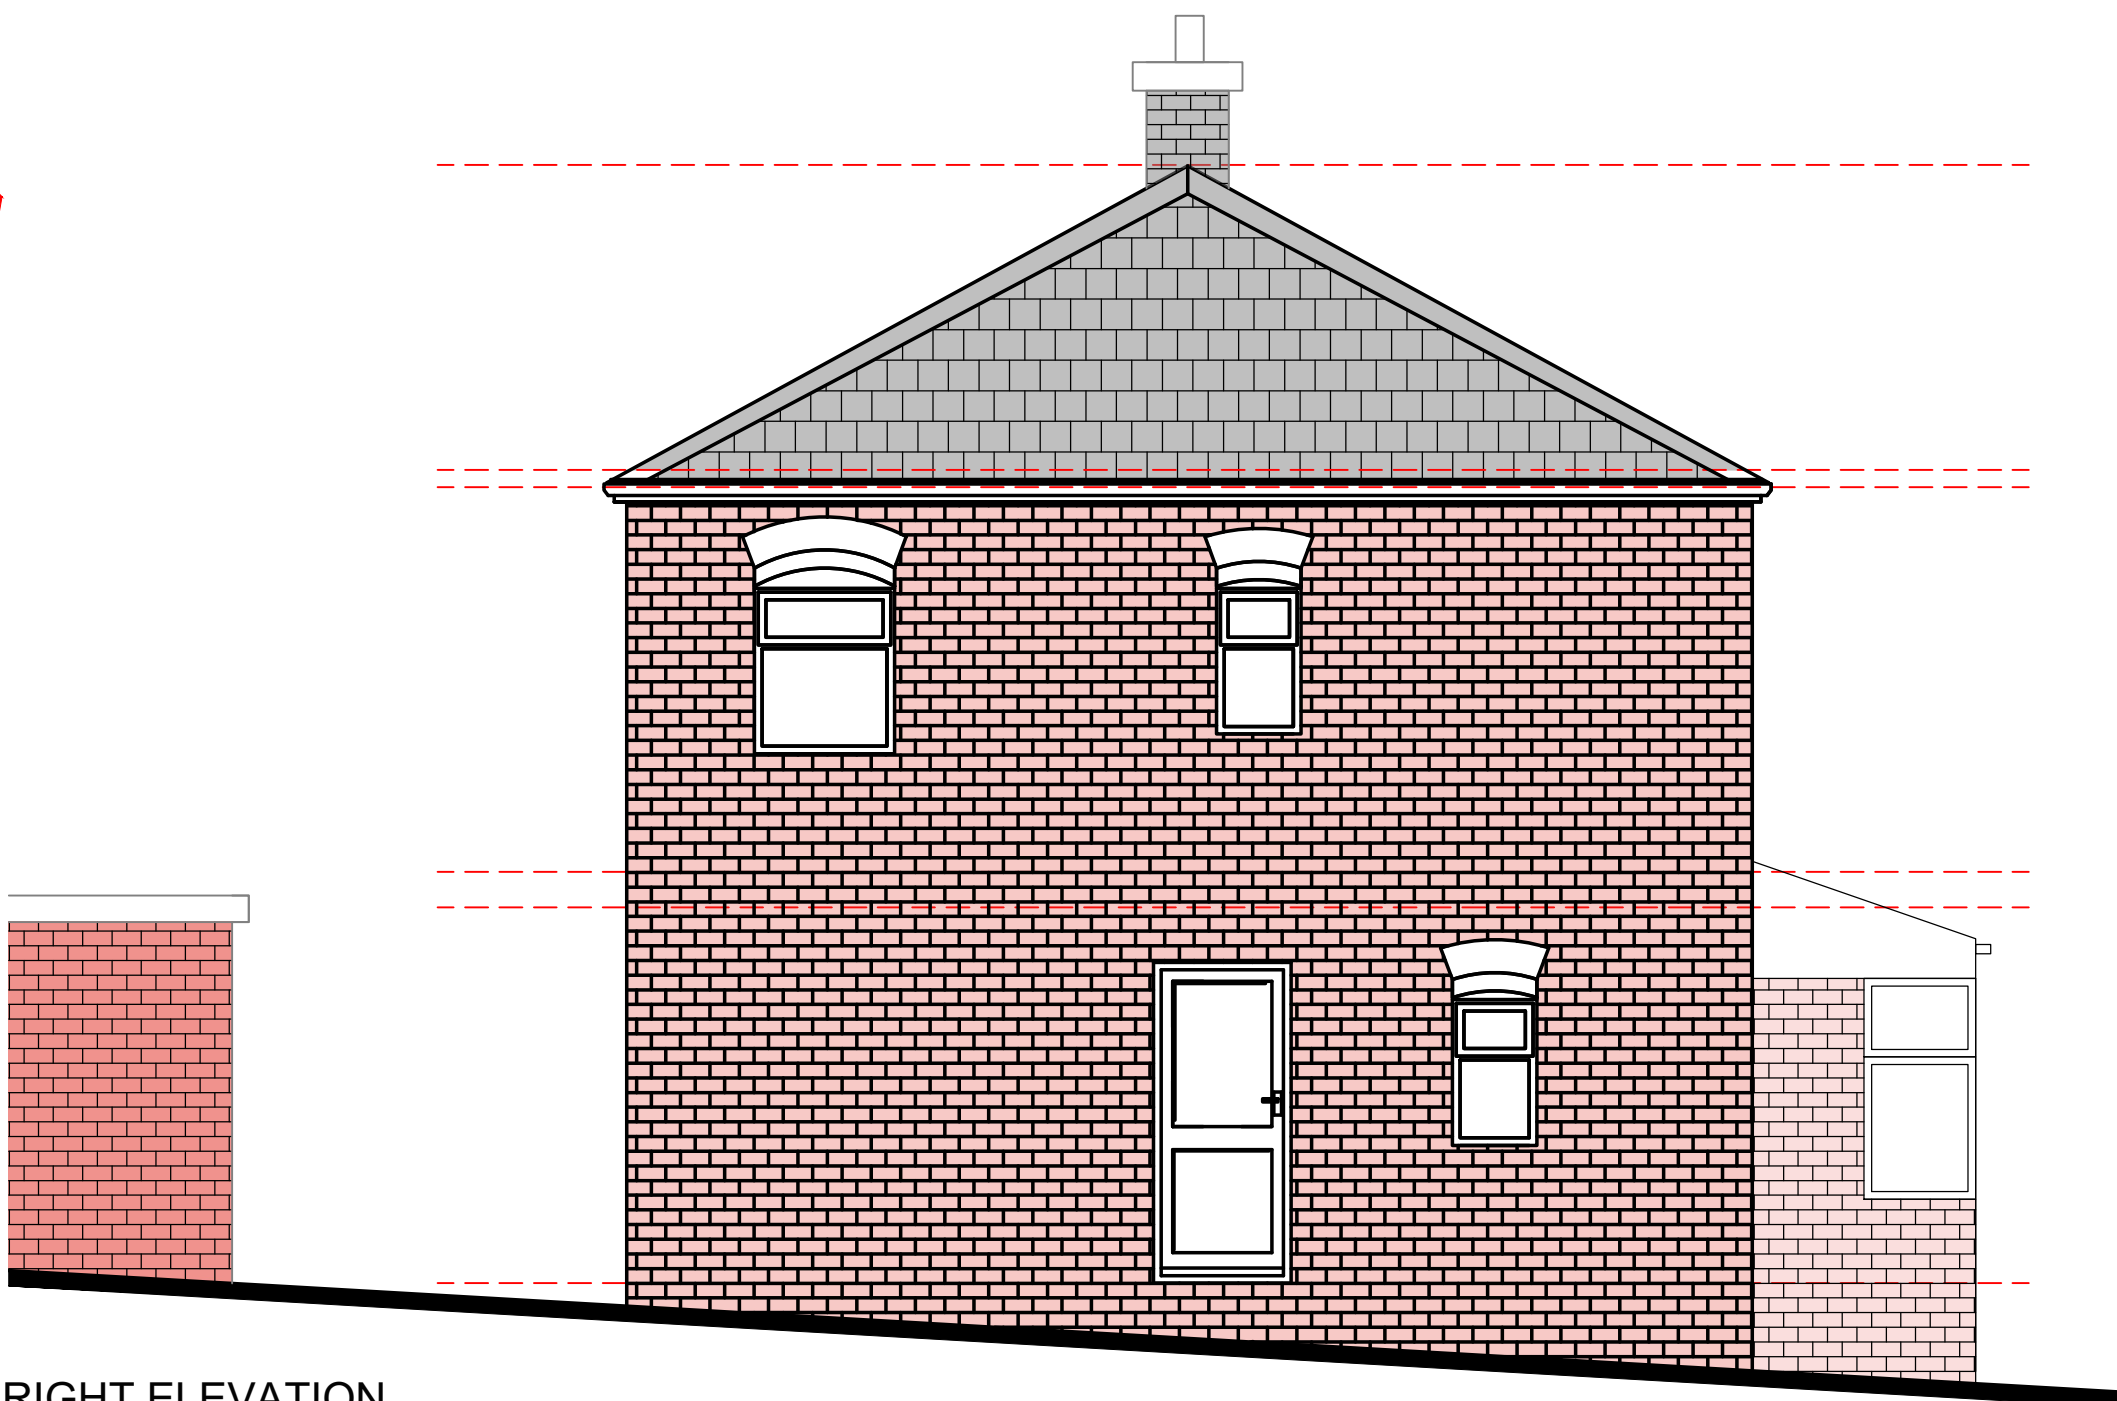


RIGHT ELEVATION
SCALE 1:50

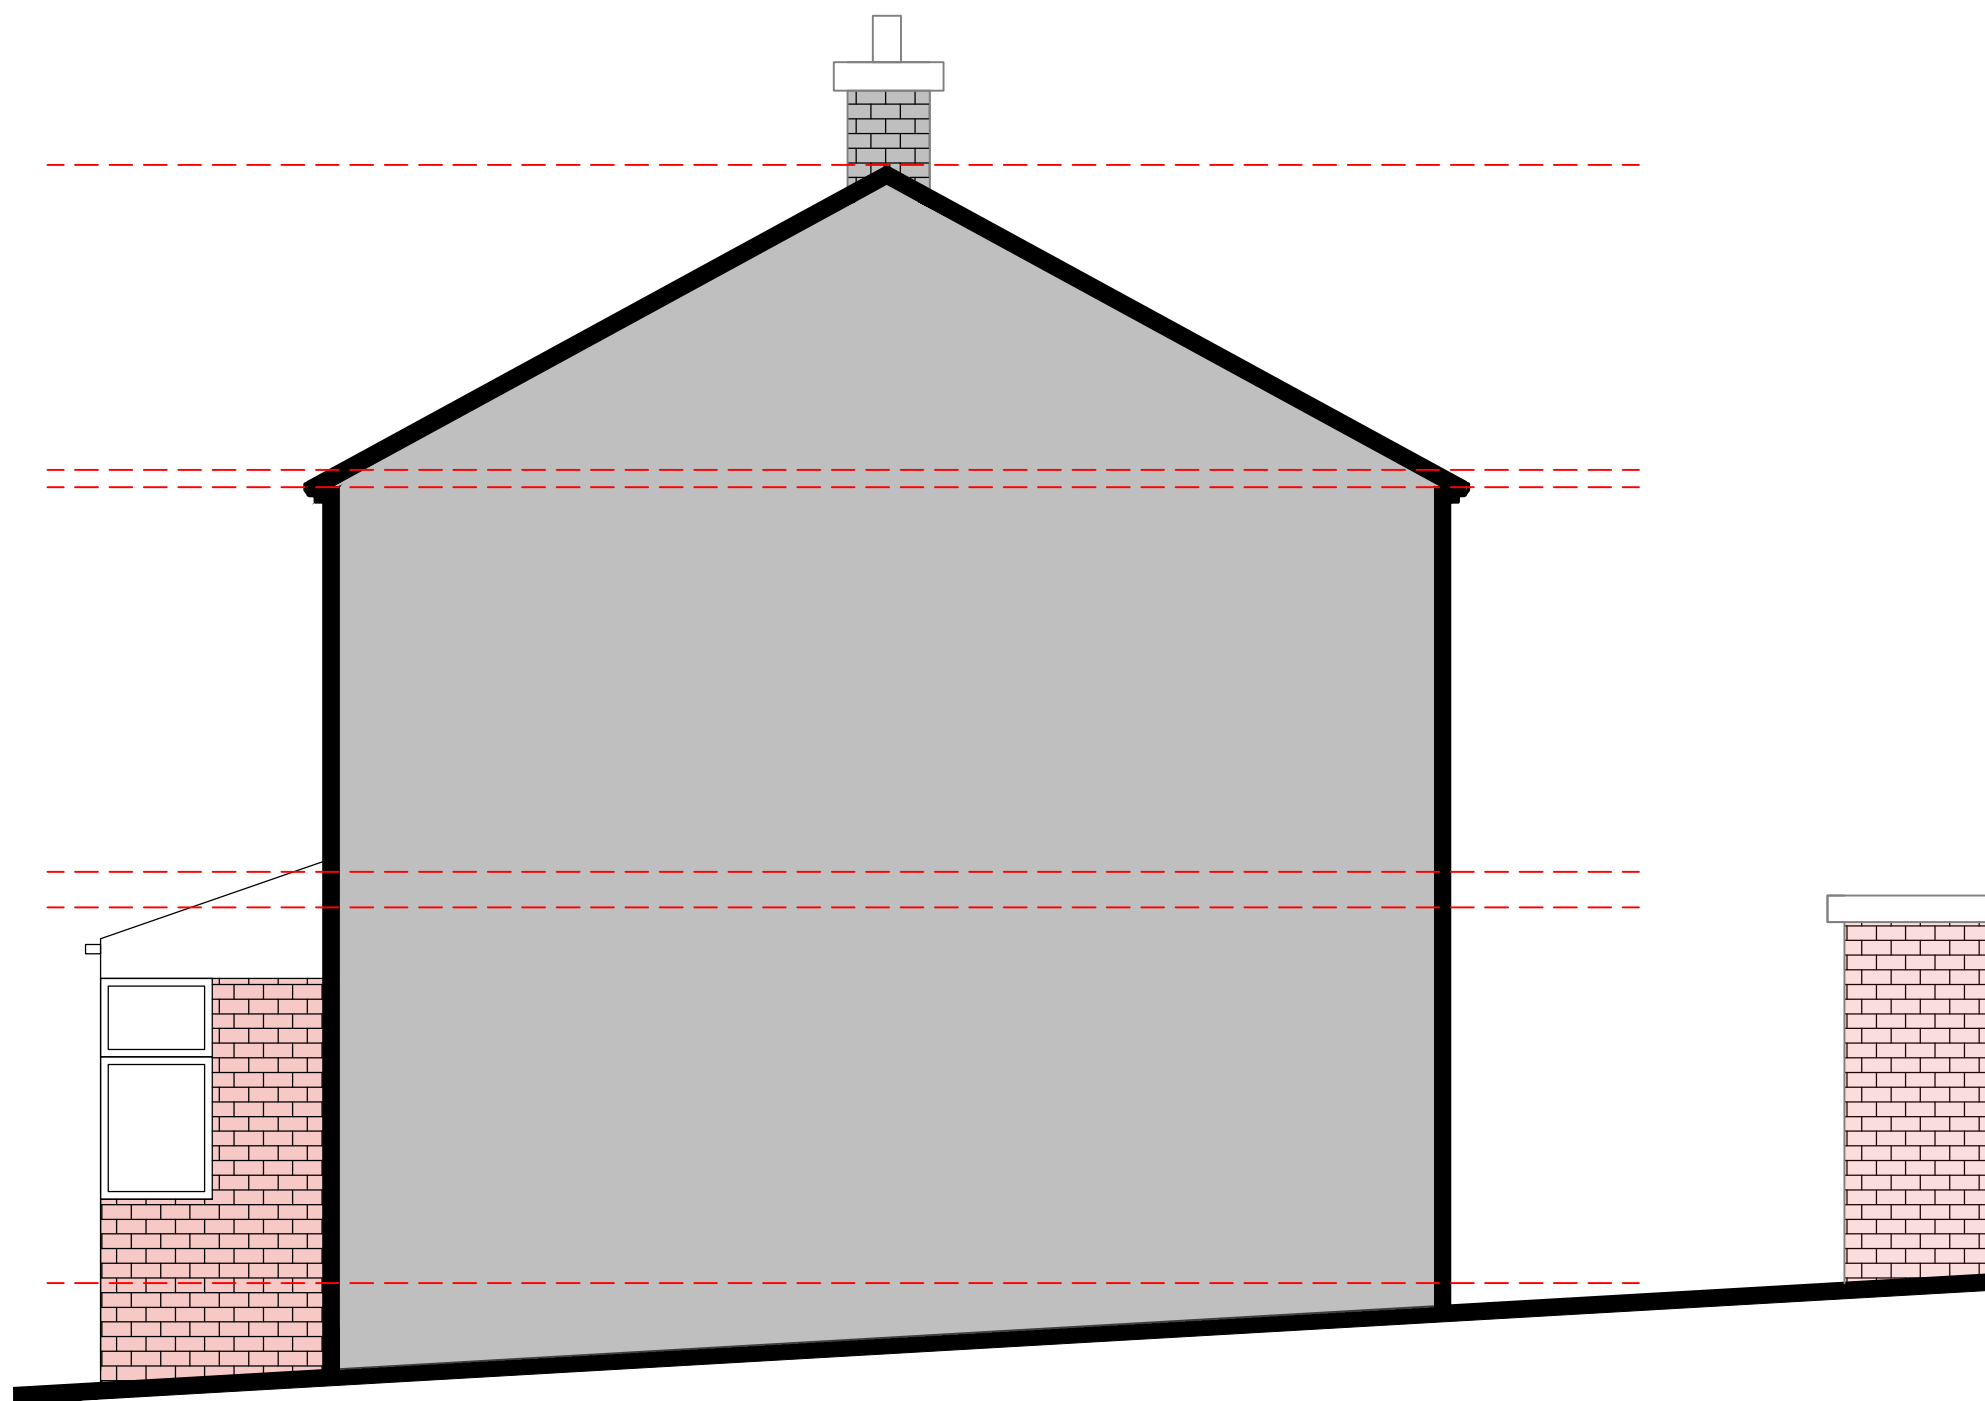


LEFT ELEVATION
SCALE 1:50

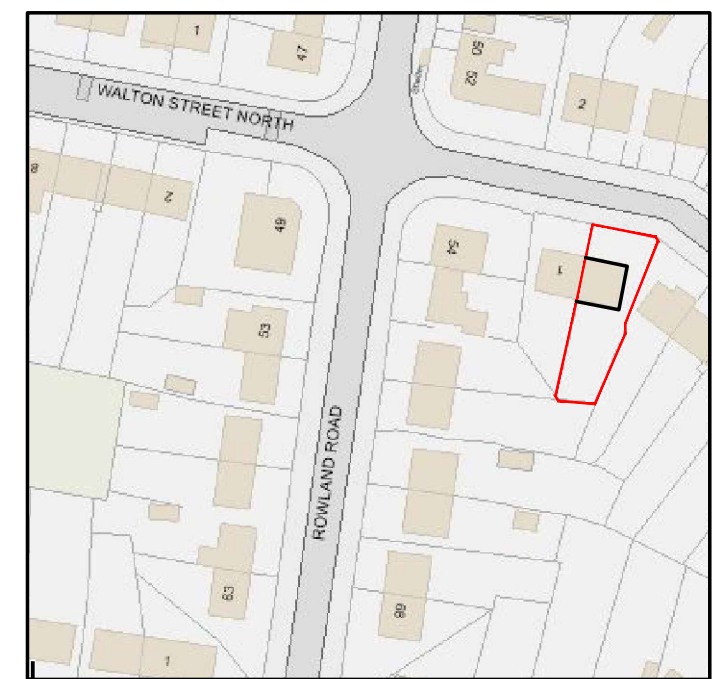

LOCATION PLAN
SCALE 1:1250

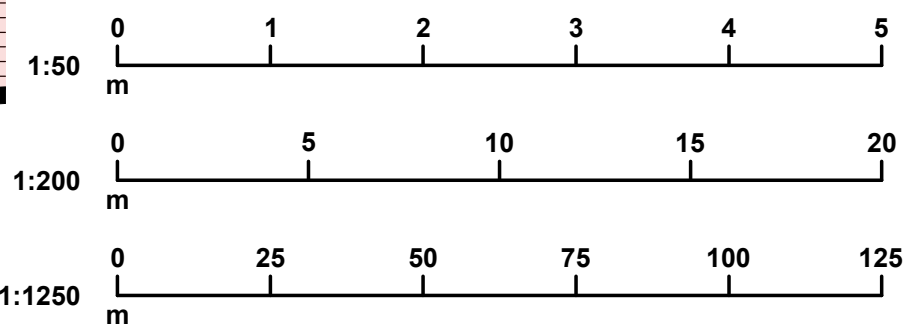

THIS DRAWING IS INDICATIVE OF DESIGN INTENT ONLY.
ALL CONSTRUCTION DETAILS, FINISHES AND
INTERFACES TO BE CONFIRMED & AGREED WITH THE
ARCHITECTURE365 PRIOR TO CONSTRUCTION.

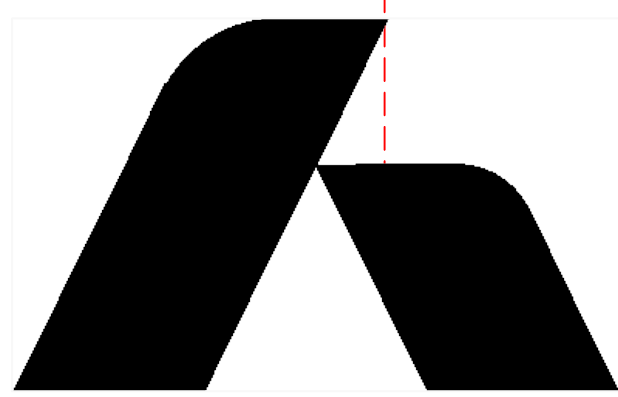

INFORMATION

NOTES

THE COPYRIGHT OF THIS DRAWING IS VESTED WITH THE
ITS ARCHITECTURE365 AND MUST NOT BE COPIED OR
REPRODUCED WITHOUT THE CONSENT OF THE COMPANY.

FIGURED DIMENSIONS ONLY TO BE TAKEN FROM THIS
DRAWING. ALL CONTRACTORS MUST VISIT SITE AND BE
RESPONSIBLE FOR THE CHECKING OF ALL DIMENSIONS
AND NOTIFYING IMMEDIATELY OF ANY DISCREPANCIES
PRIOR TO ANY MANUFACTURE OR CONSTRUCTION WORK.

ARCHITECTURE365

Click to Visit Our Website

01423 443122

THE OLD CHURCH, , 57 GROVE RD, HARROGATE, HG1 5EP

REVISION
DRAWN BY: RPH
DATE: 2022
CHECKED BY: RPH

CLIENT NAME
MIRSAD BUSHAJ

PROJECT NAME
3 WALTON STREET, GAWBER,
NORTH YORKSHIRE BARNSLEY S75 2PE

PROJECT NUMBER
2022-126

DRAWING TITLE
EXISTING PLANS AND ELEVATIONS

SCALE
1:50 @ A1

NUMBER
01

REVISION
-