




NOTES:
All dimensions must be checked on site and not scaled from this drawing.

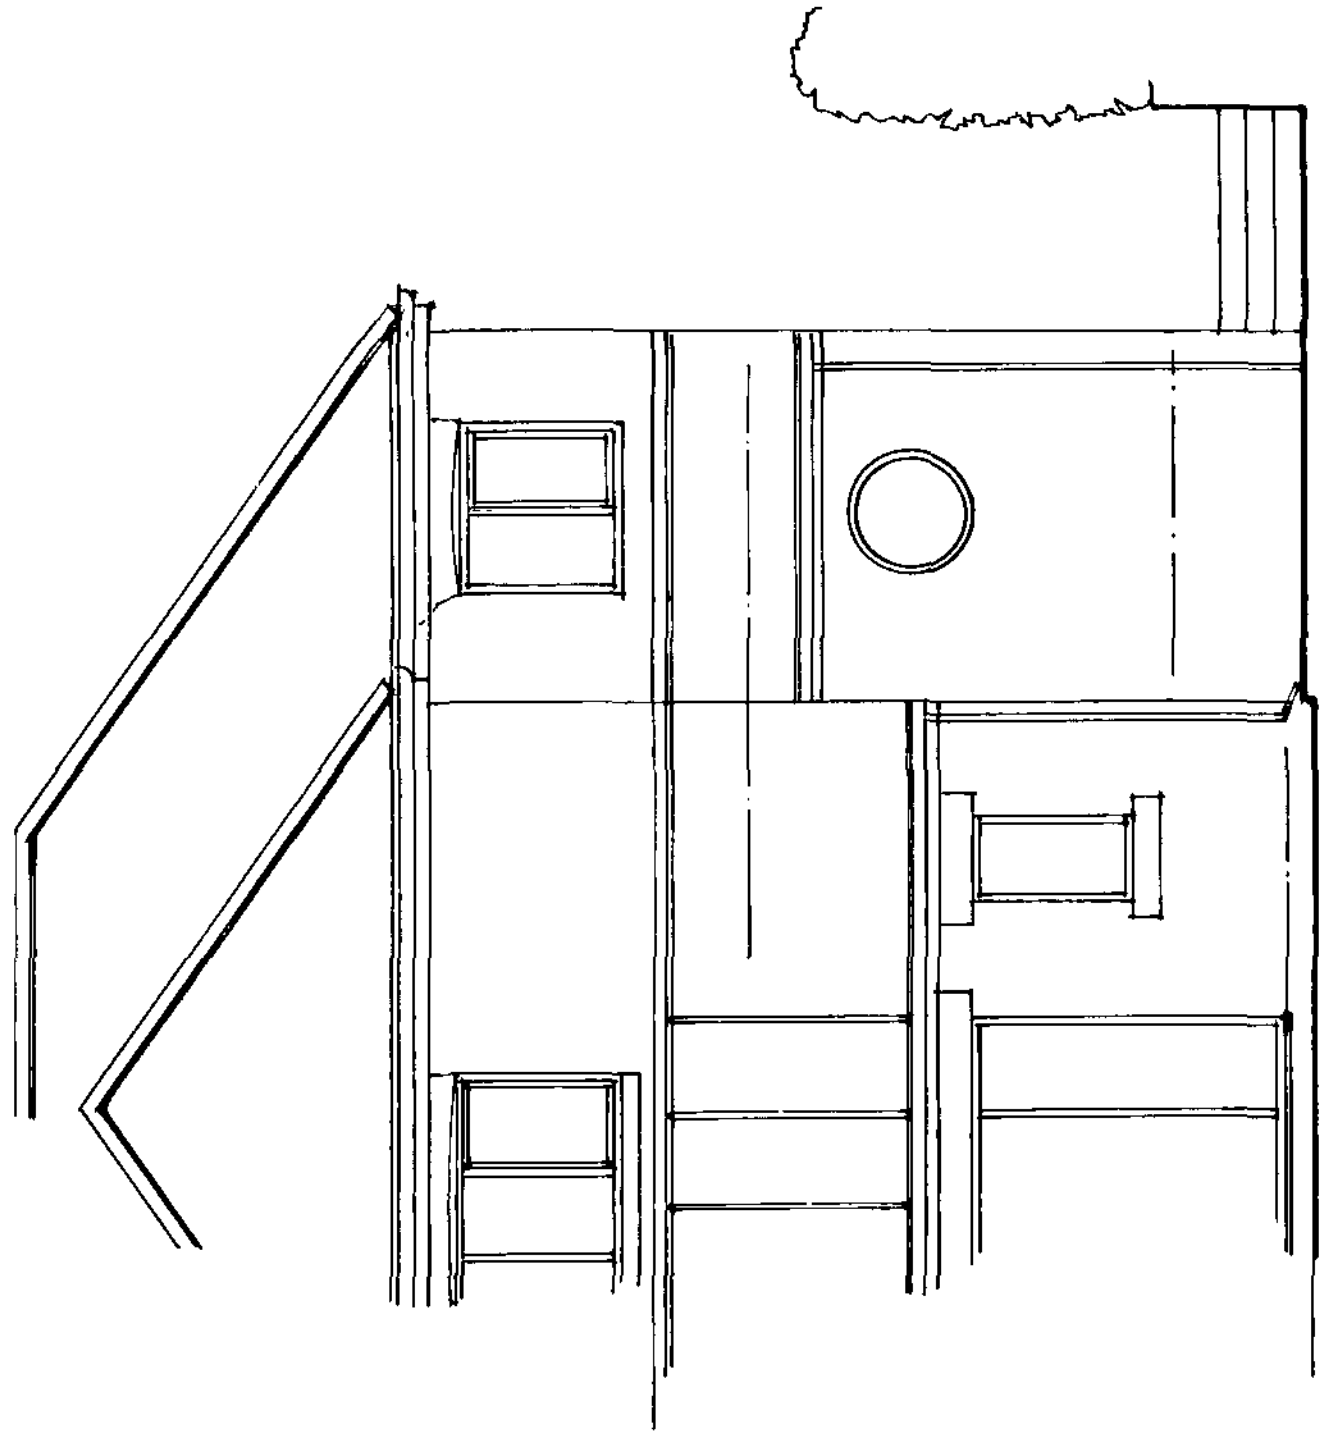


REAR ELEVATION

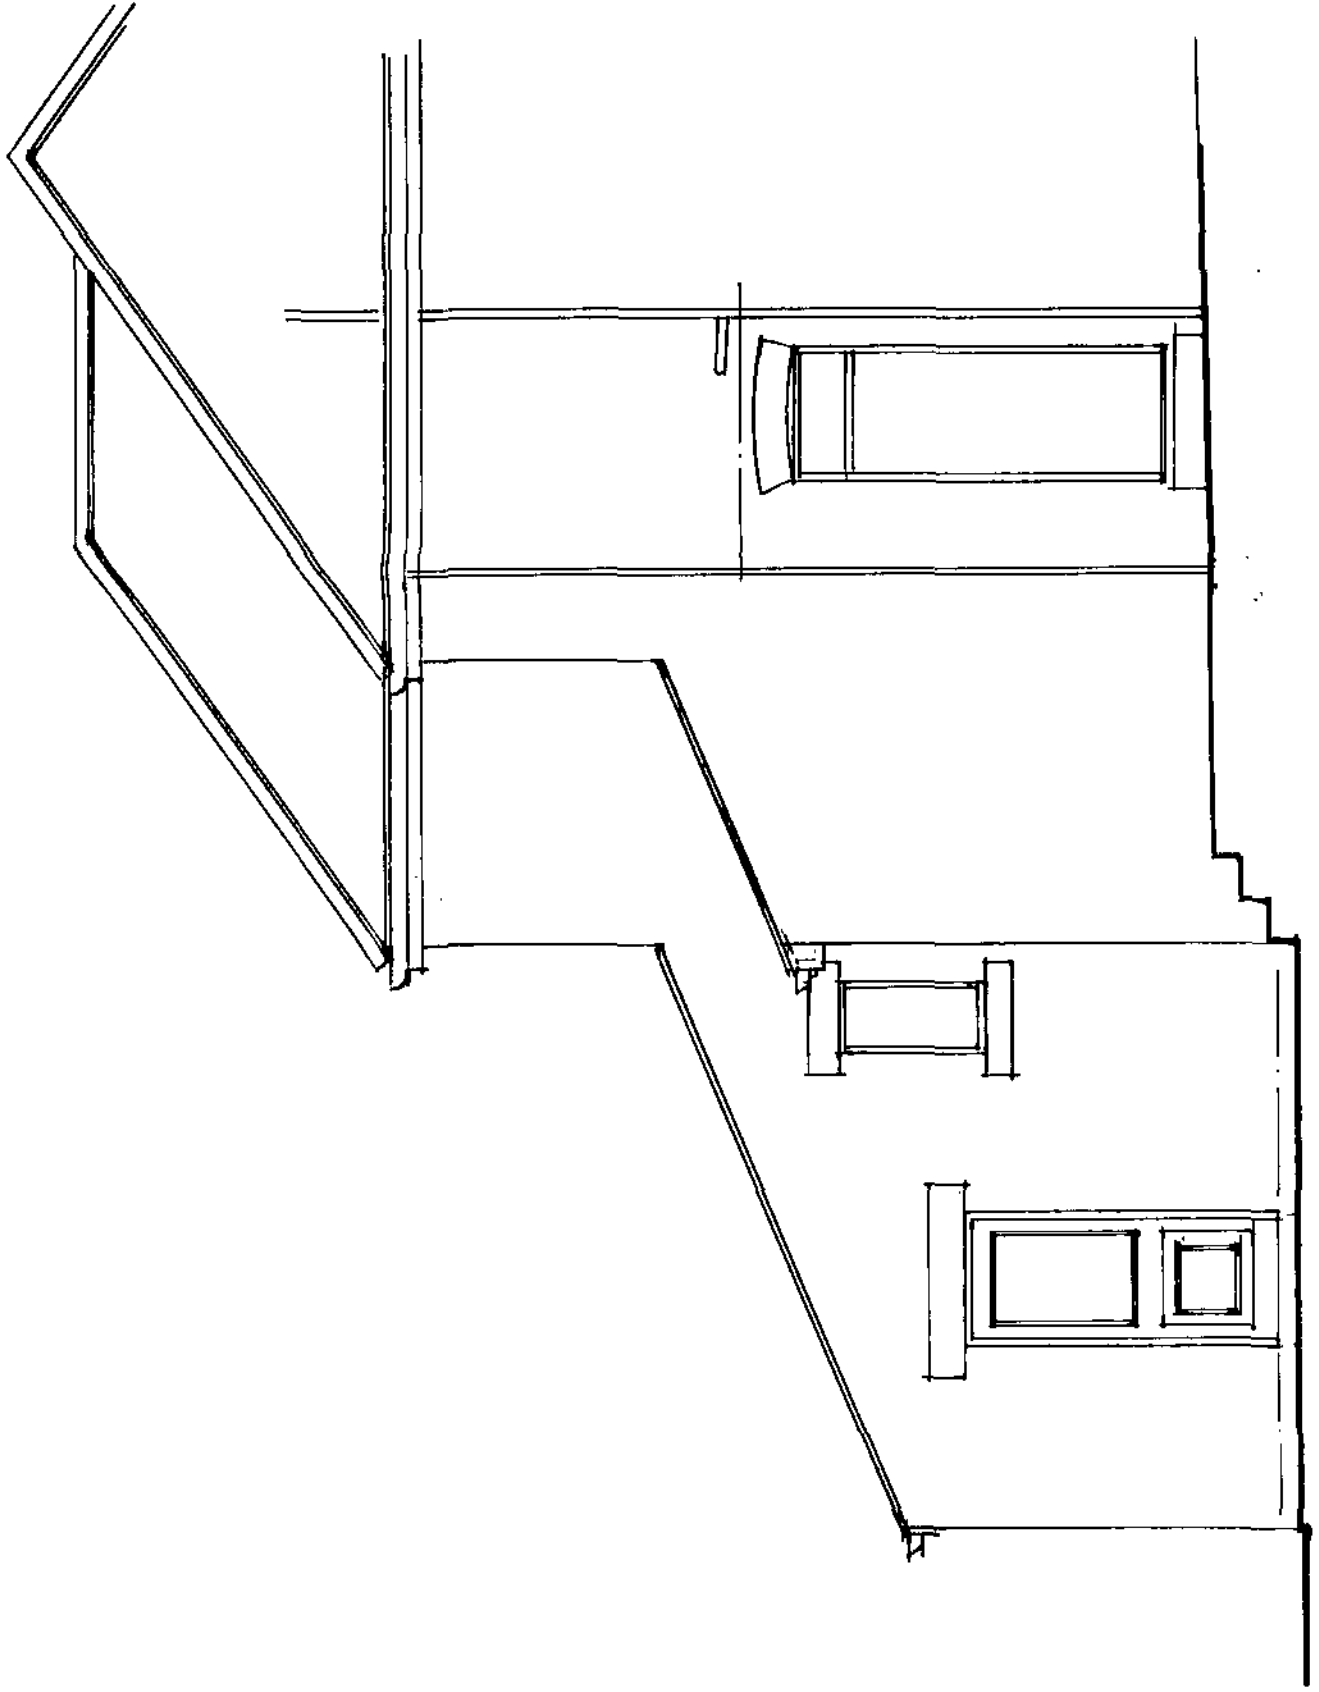


SIDE ELEVATION

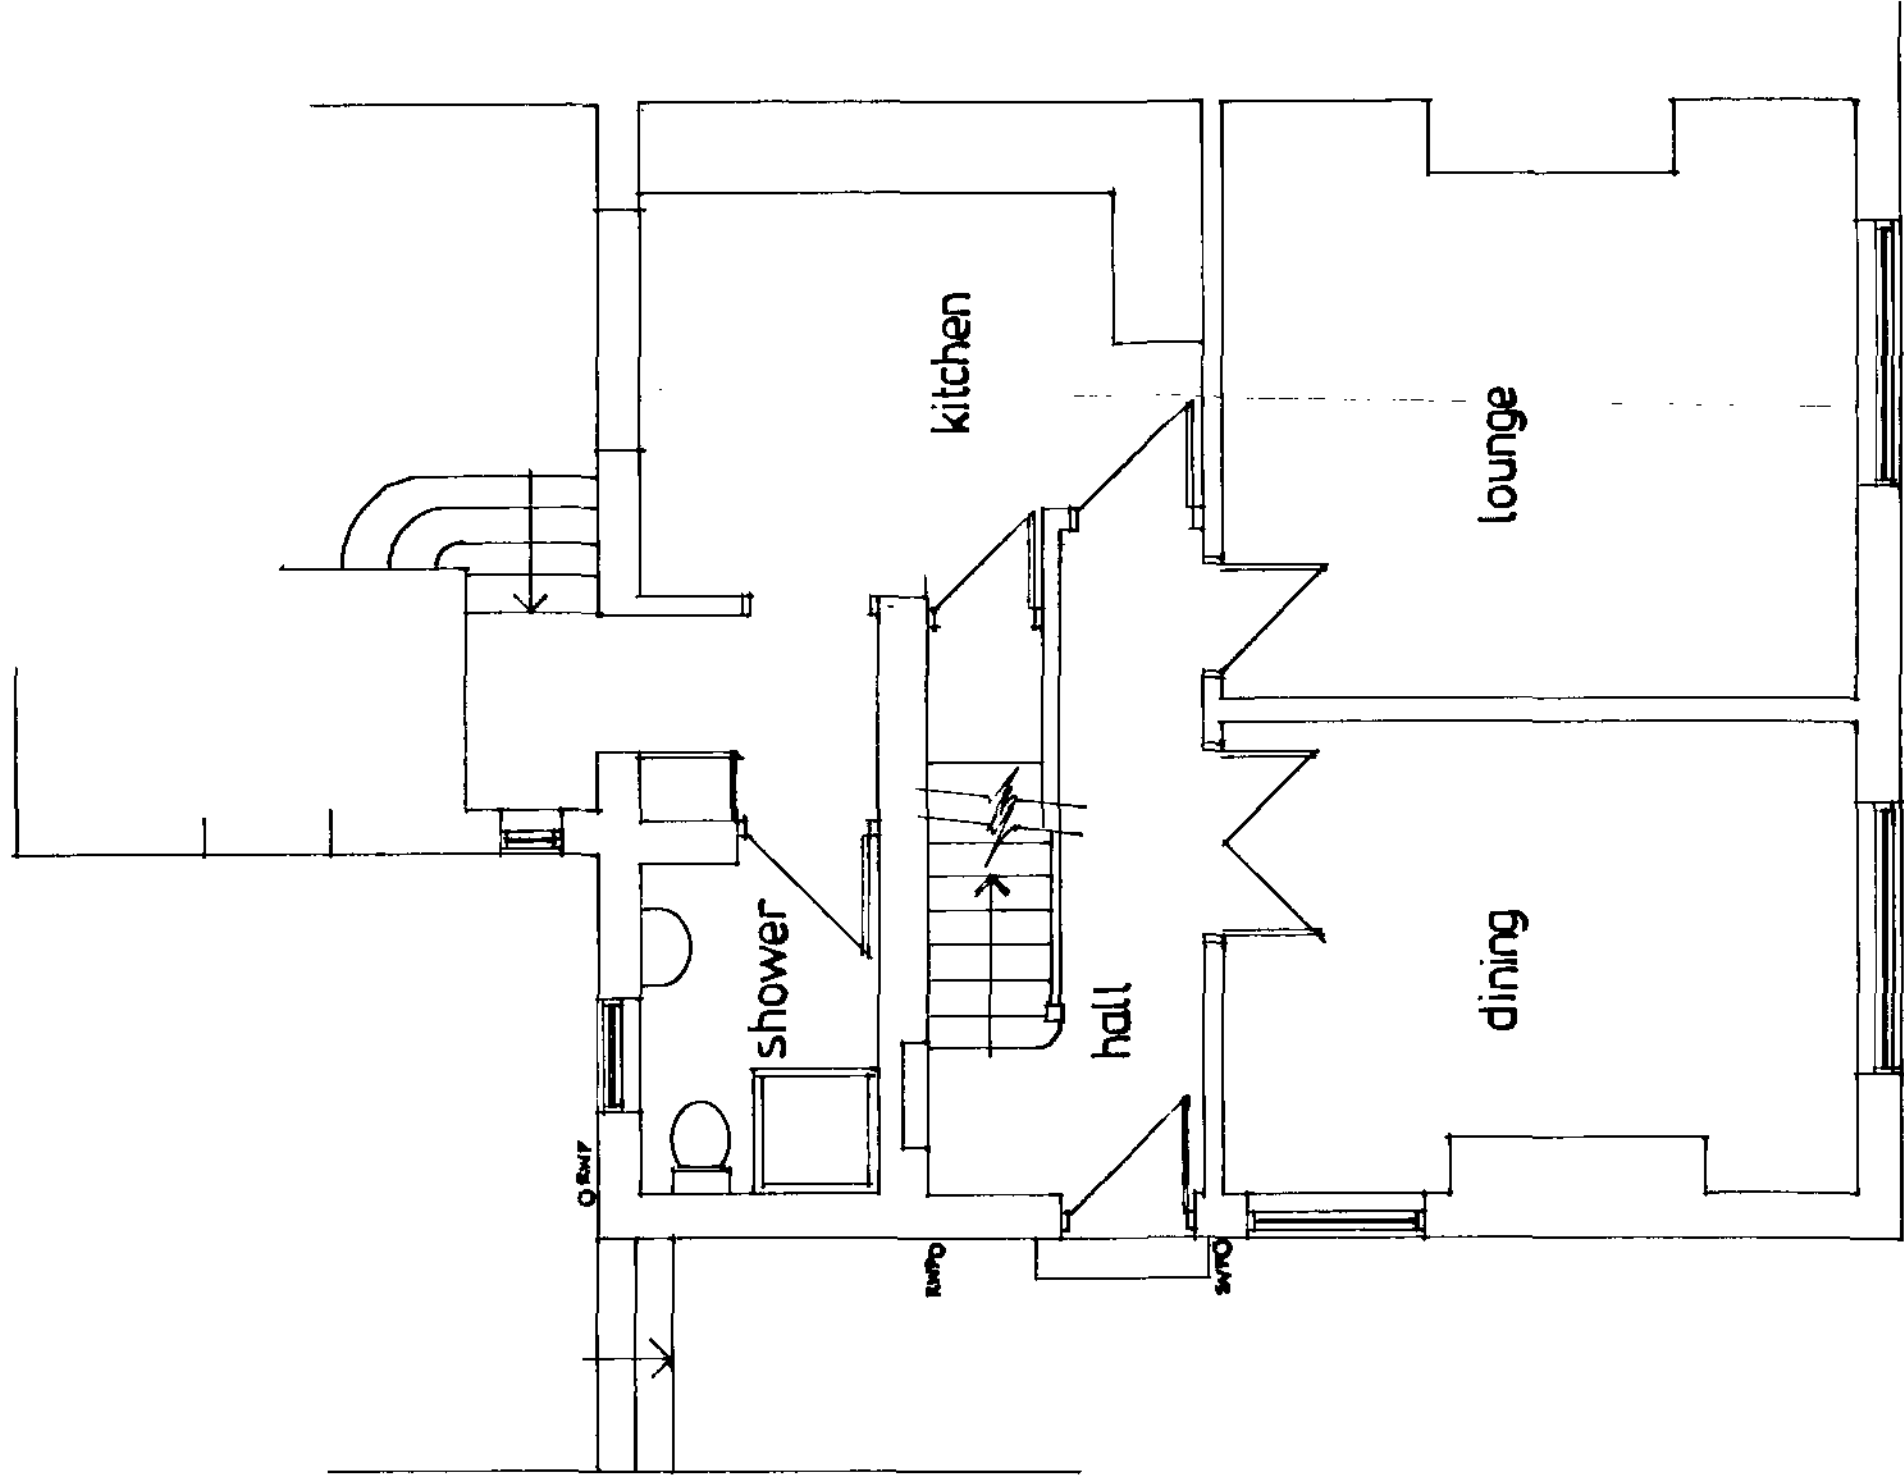

GROUND FLOOR PLAN

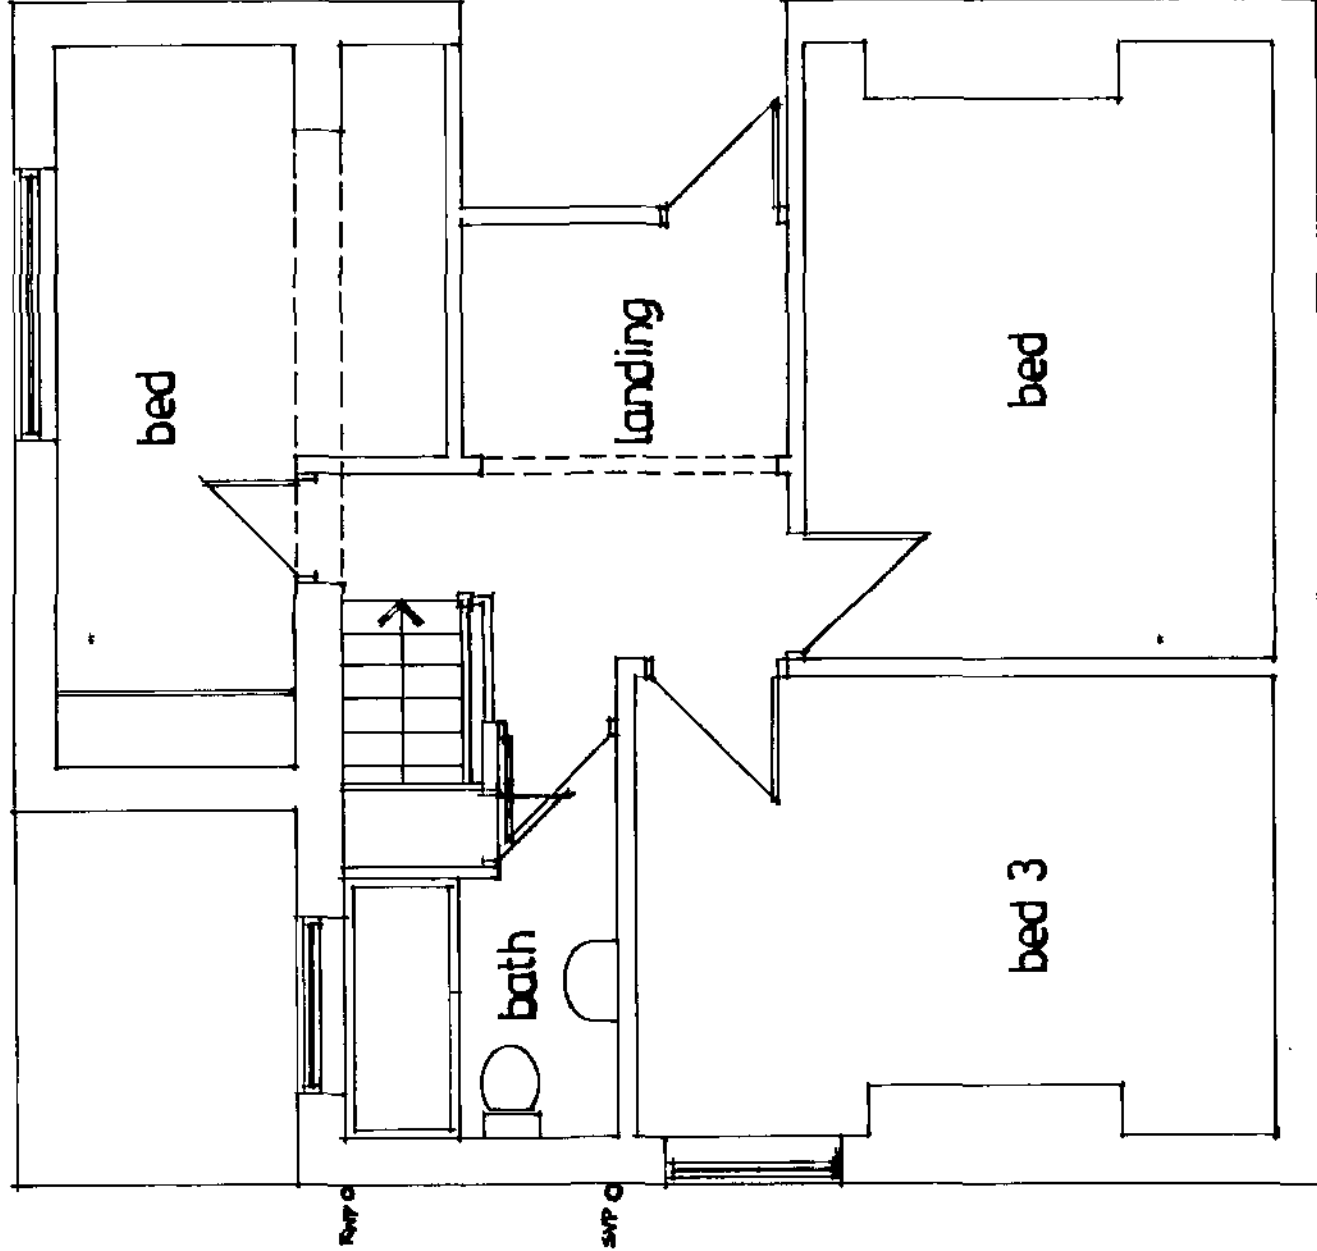

FIRST FLOOR PLAN

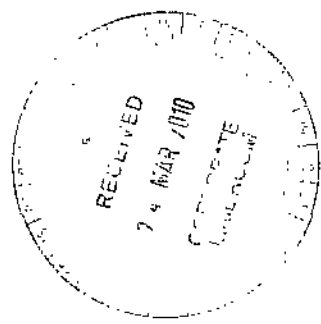

Revision:		© Copyright	
PAUL GOUDGE Design Architectural Designers 32 Hollybank Close Inkale Sheffield S12 2BN Tel/Fax: (0114) 2444900			
Client:		MR. & MRS. CLARKSON	
Drawing Title:		SURVEY AS EXISTING	
Job Title: Proposed Alterations & Extension at 50 Woodstock Road Barnsley			
Scale:	1:50	Date:	Dec '09
Drawn by:	pg	Rev:	
Drawing No:		3796/1/09	