

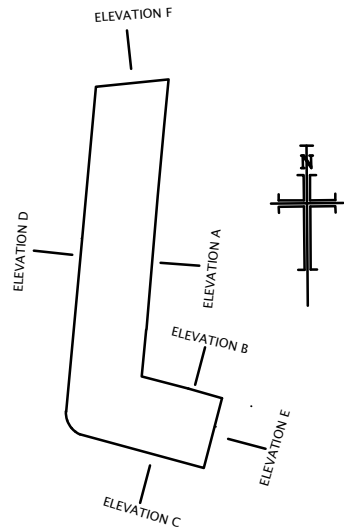
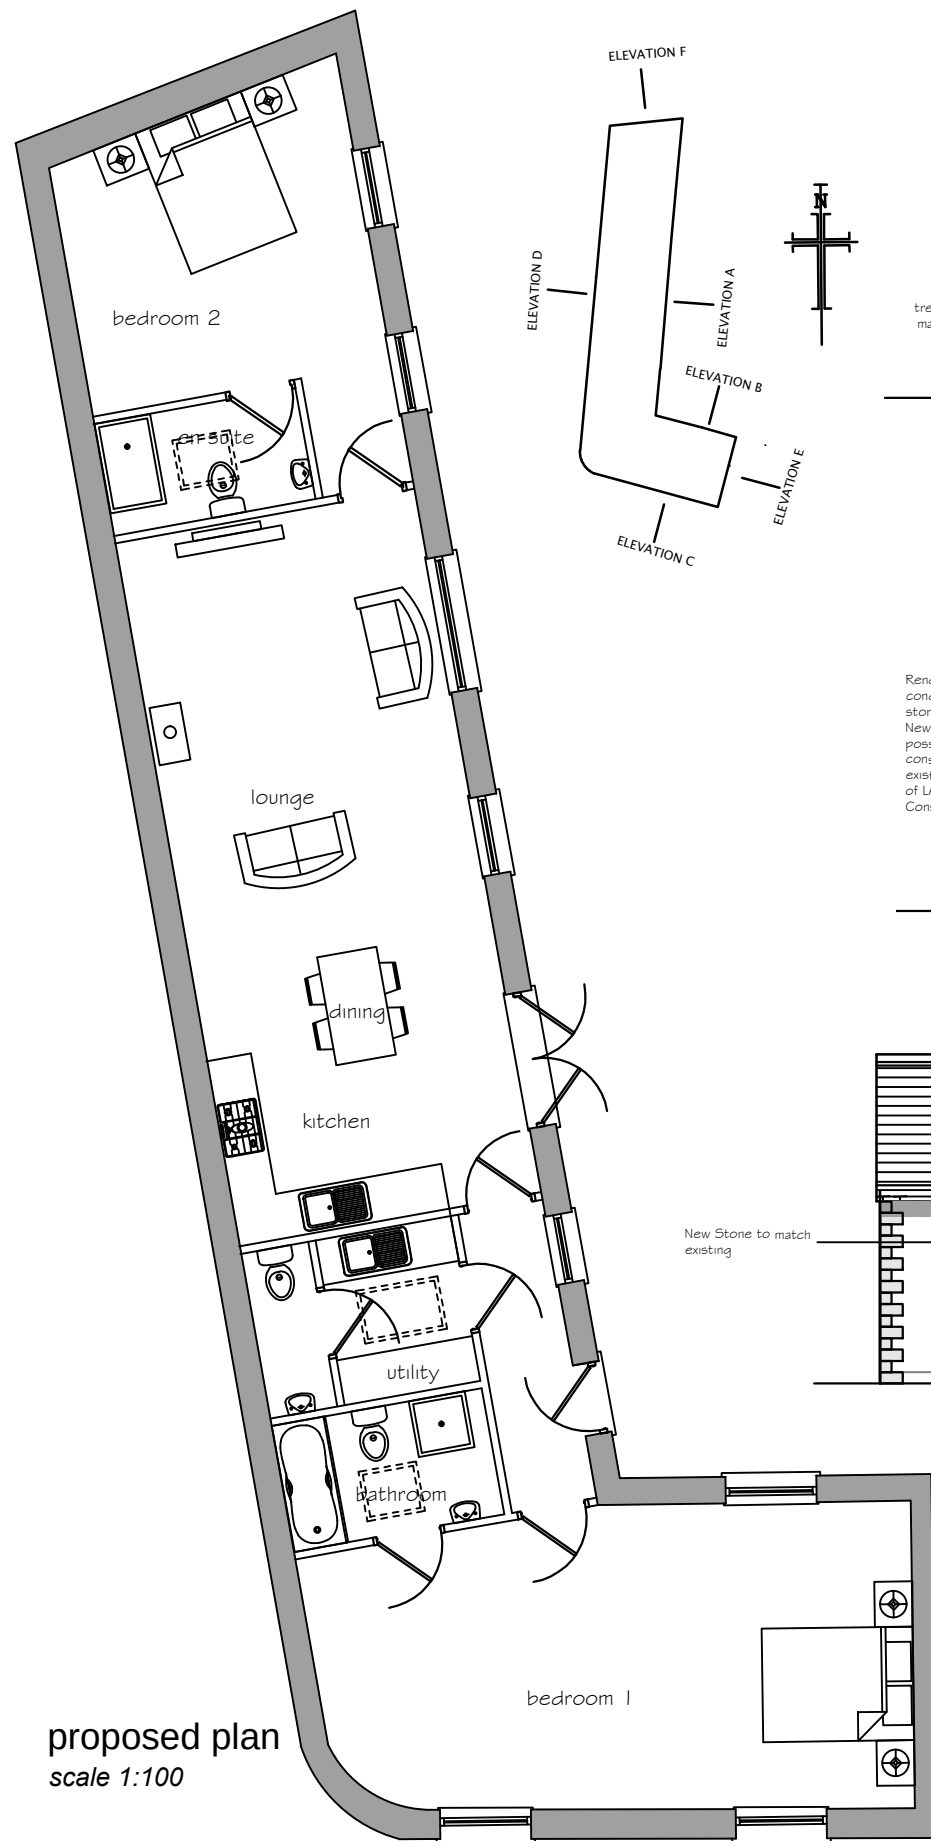



front elevation-a,e (inside courtyard)
scale 1:100

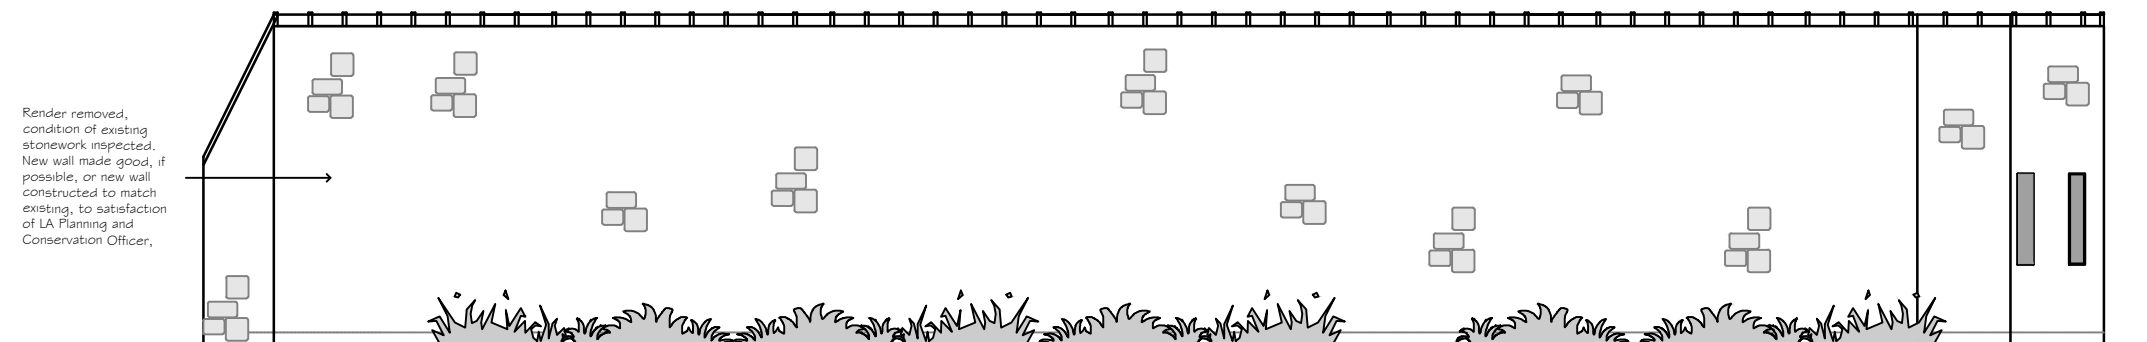


rear elevation-d (outside courtyard)
scale 1:100

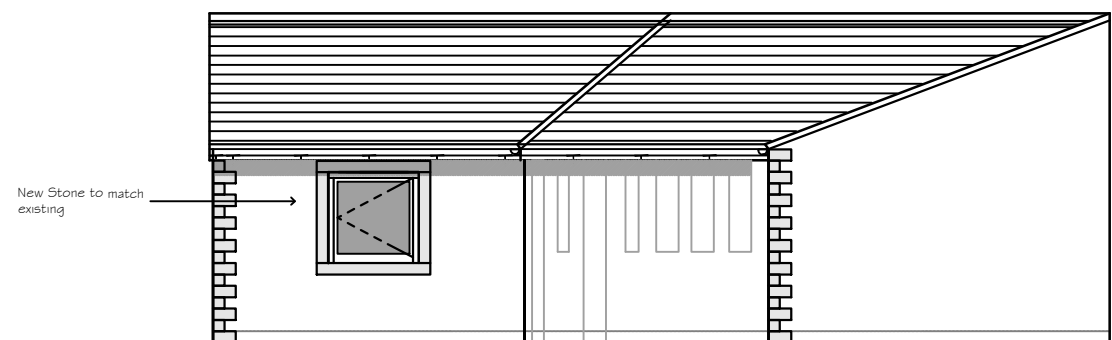

front elevation - b,f (inside courtyard)
scale 1:100

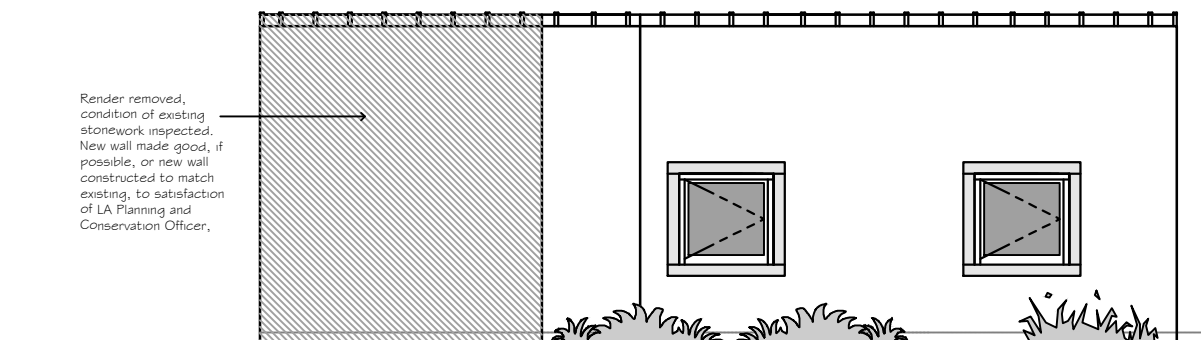

rear elevation-c (outside courtyard)
scale 1:100

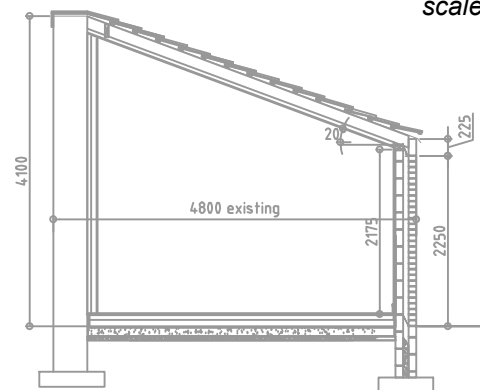

Section
scale 1:100

CLIENT
MR DICKINSON

PROJECT
PROPOSED 2 BED APARTMENT
ROYD LANE

DRAWING OF
PROPOSED PLANS & ELEVATIONS
PLANNING APPLICATION
MARKETING NAME

drawing no	rev	date
P13:016:04	a	FEB 13
scale	drawn	checked by
1:100	mr b	
	checked date	

MBAS Architecture is a trading name of mbas (south yorkshire) ltd

MBAS
matthew burgin
architectural services

aizlewoods mill
nursery street
sheffield
t. 01142570044
m. 07919 116224

