





FRONT ELEVATION

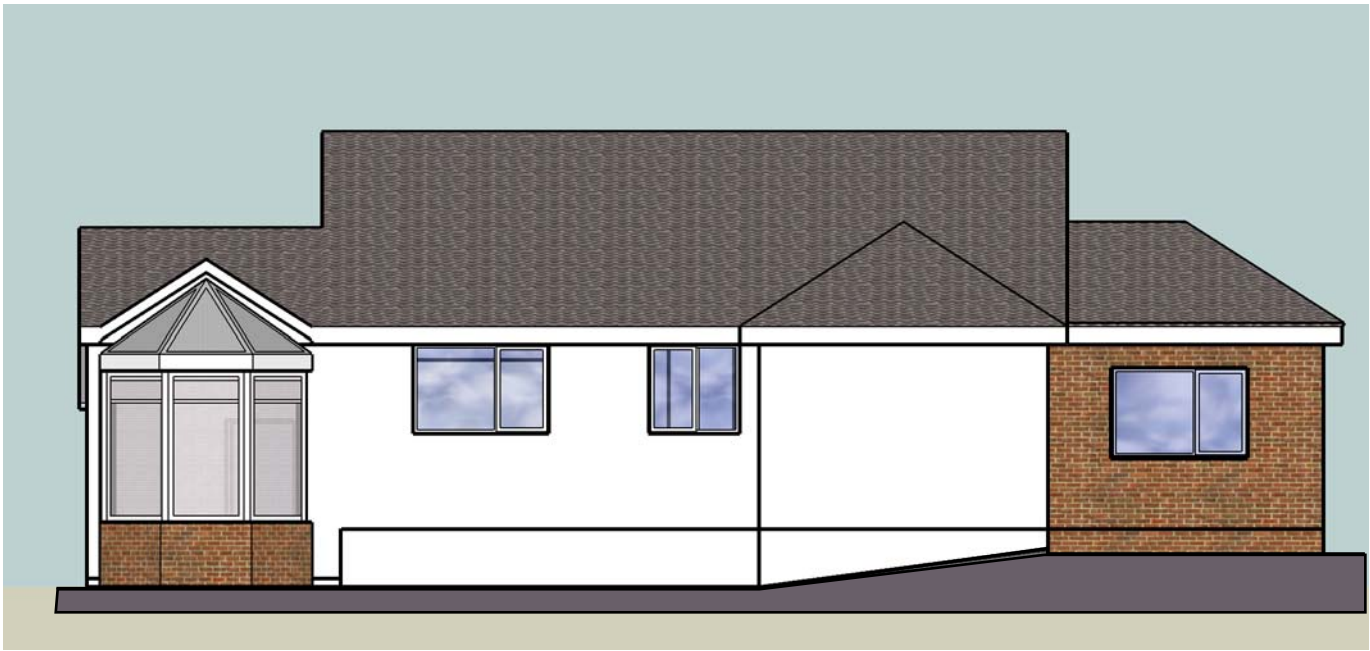


REAR ELEVATION



SIDE (L) ELEVATION

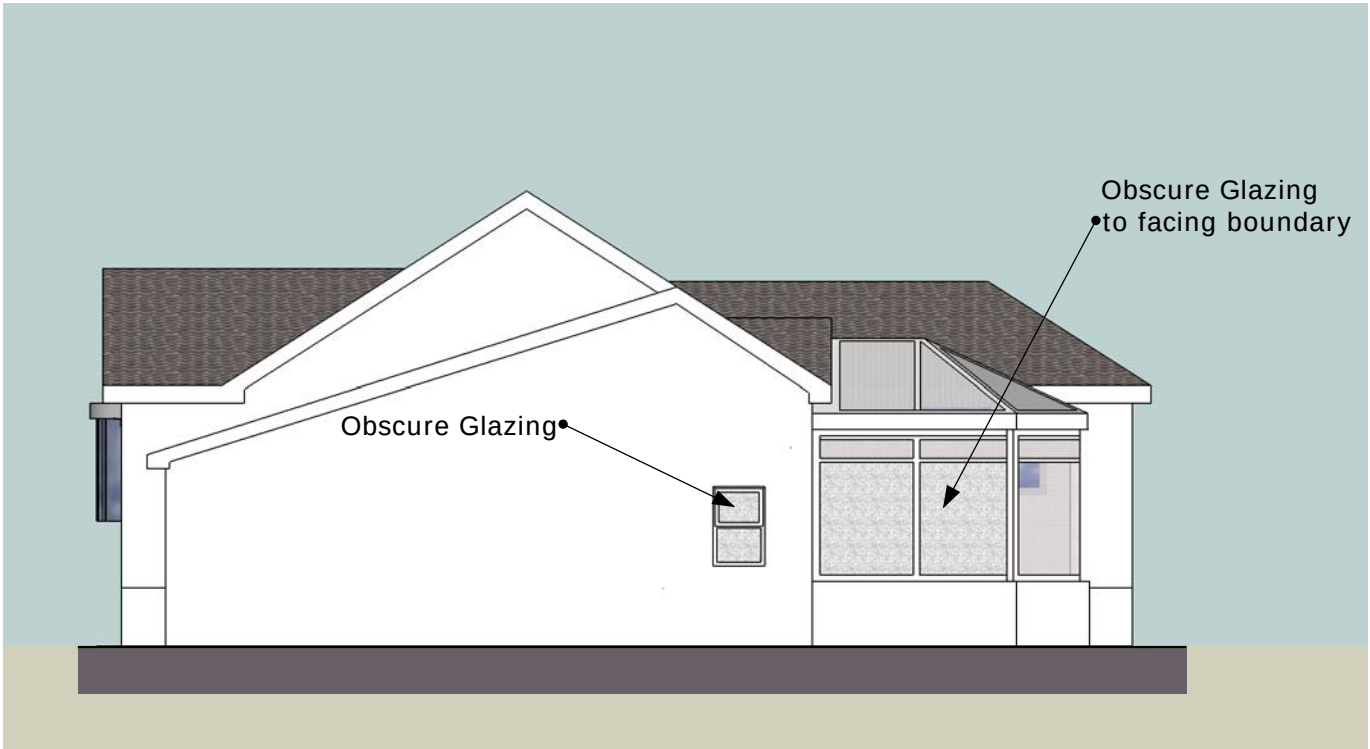

SIDE (R) ELEVATION

  07762656187 steven@drawit.biz www.drawit.biz 15 Medway Close Barugh Green Barnsley S75 1NY ARCHITECTURAL & GRAPHIC DESIGN SERVICES	PLANNING Proposed	CLIENT: Mr & Mrs Corson	SITE ADDRESS: 5 Merlin Close, Birdwell, Barnsley S70 5SA	PROJECT: Proposed Utility/Wc Room and Roof Replacements to Bed 3 and Garage	Drawn By: SH Scale: 1:100 Date: 01/04/2010
				DWG: Elevations	Dwg No: 1001_105 Rev:

Important notice: Do not scale off this drawing. Critical dimensions should be checked on site prior to works commencing. Dimensional conflicts should be brought to Draw it's attention as soon as they become apparent. Failure to do so could render the contractor liable for subsequent losses. Copyright in this drawing and any work executed from this drawing remains the property of Draw it.