




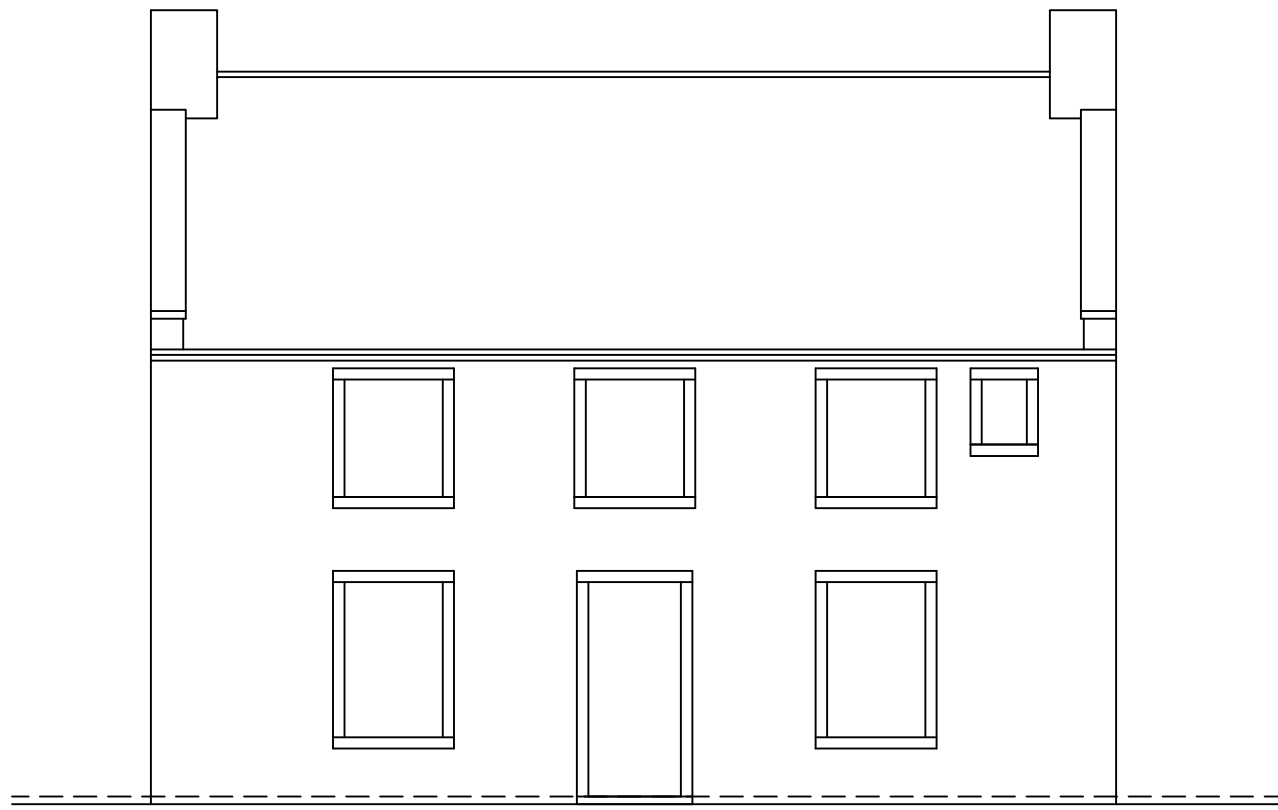


EAST ELEVATION
AS EXISTING

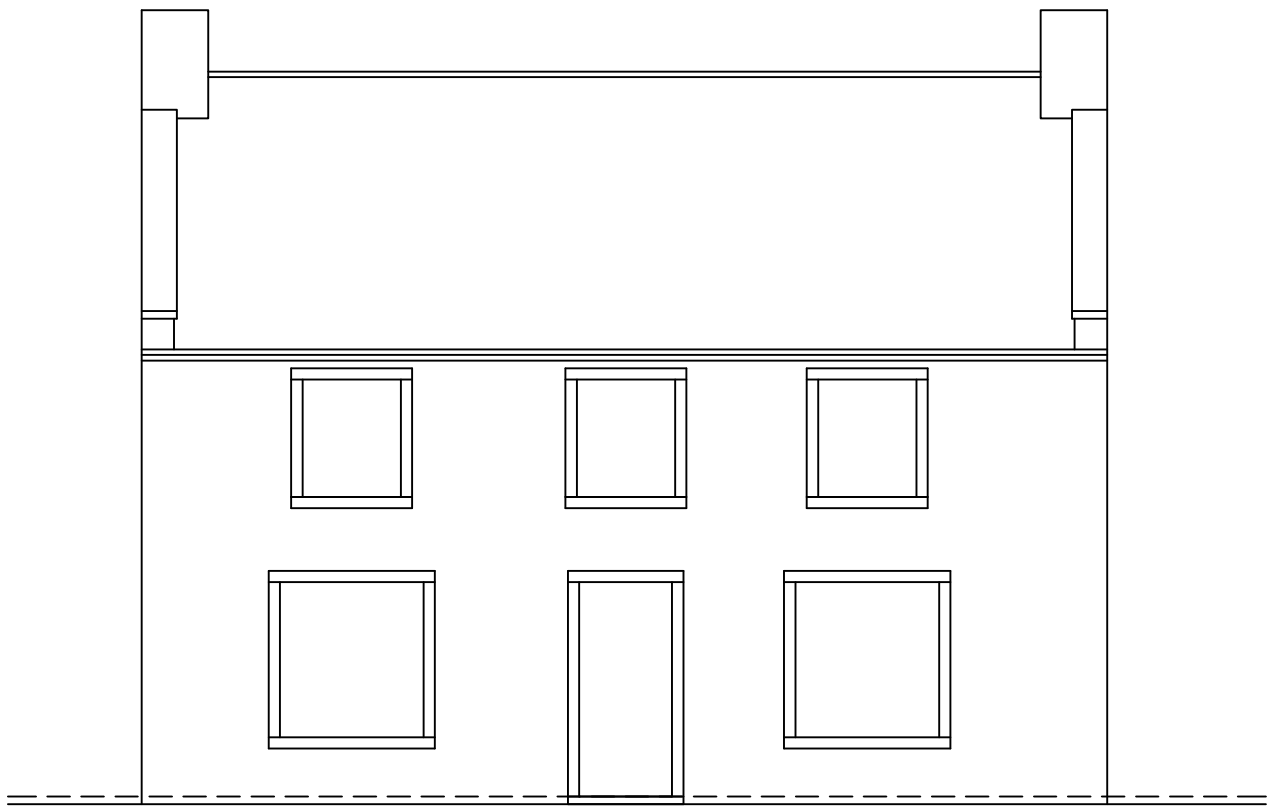


WEST ELEVATION
AS EXISTING

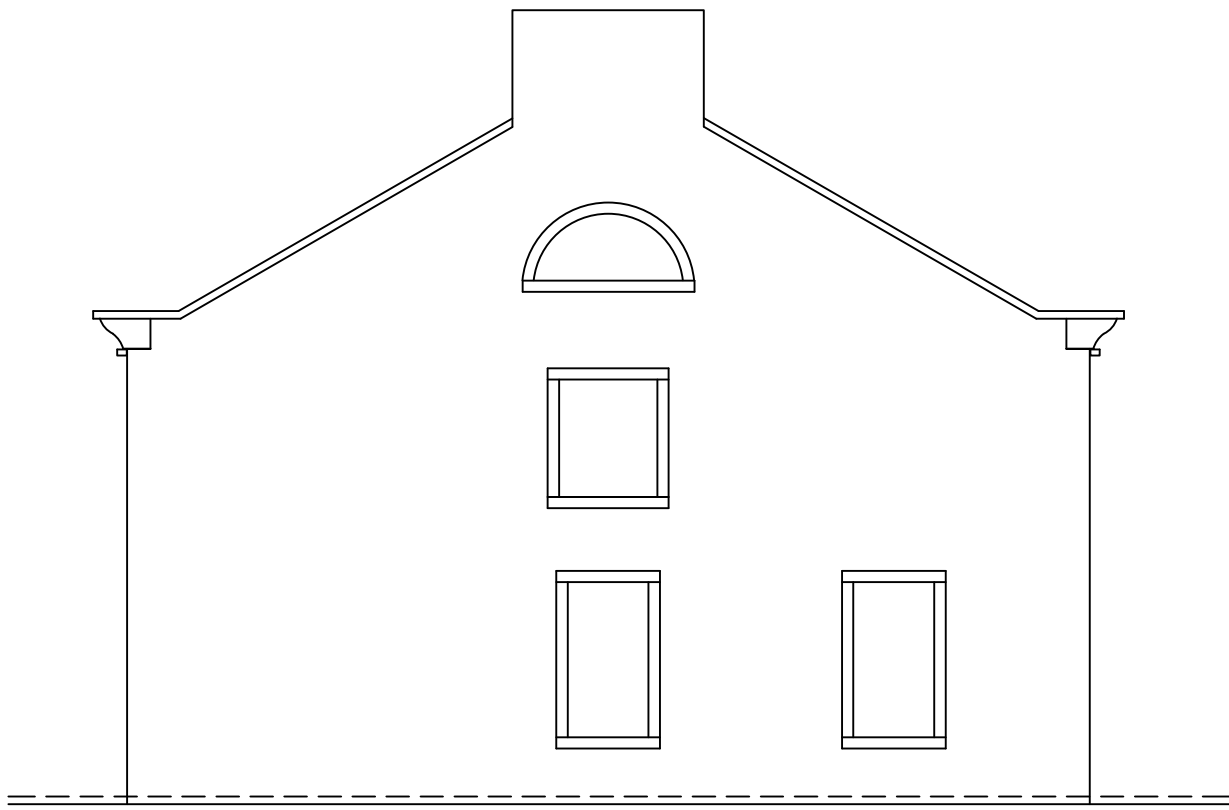


NORTH ELEVATION
AS EXISTING

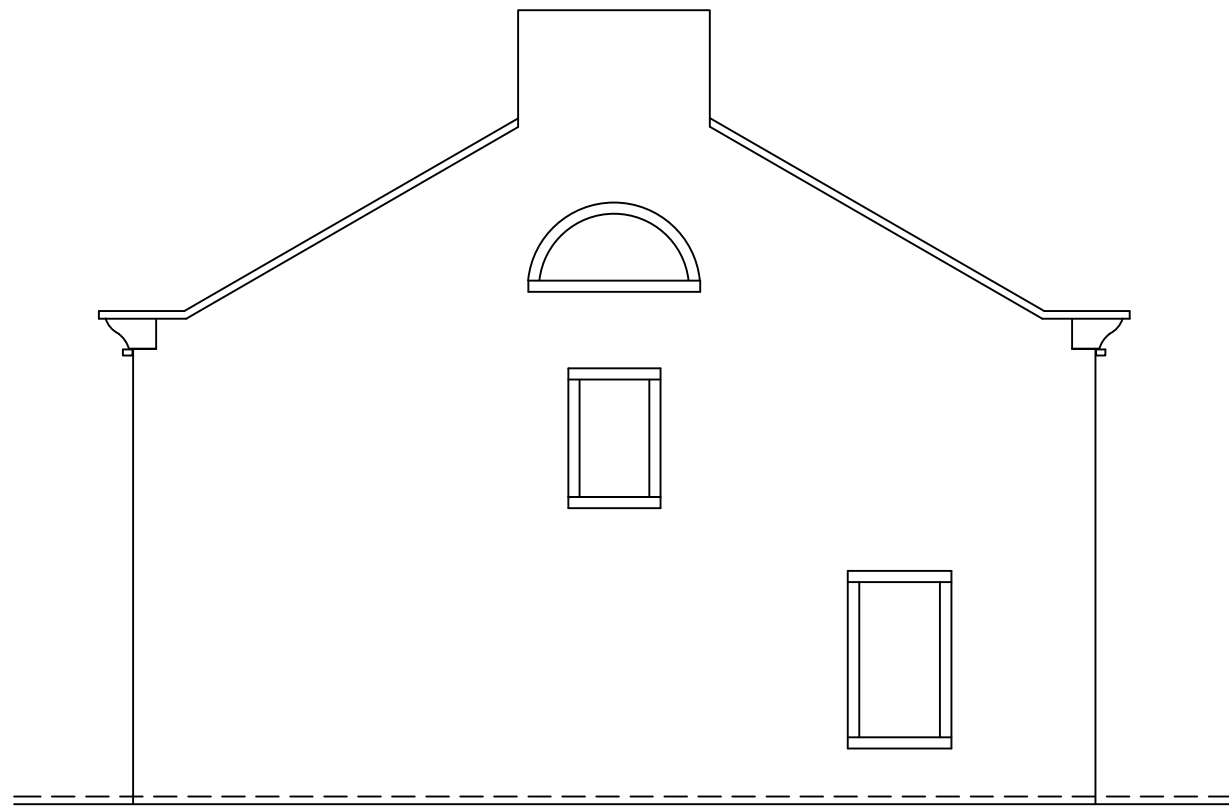


SOUTH ELEVATION
AS EXISTING

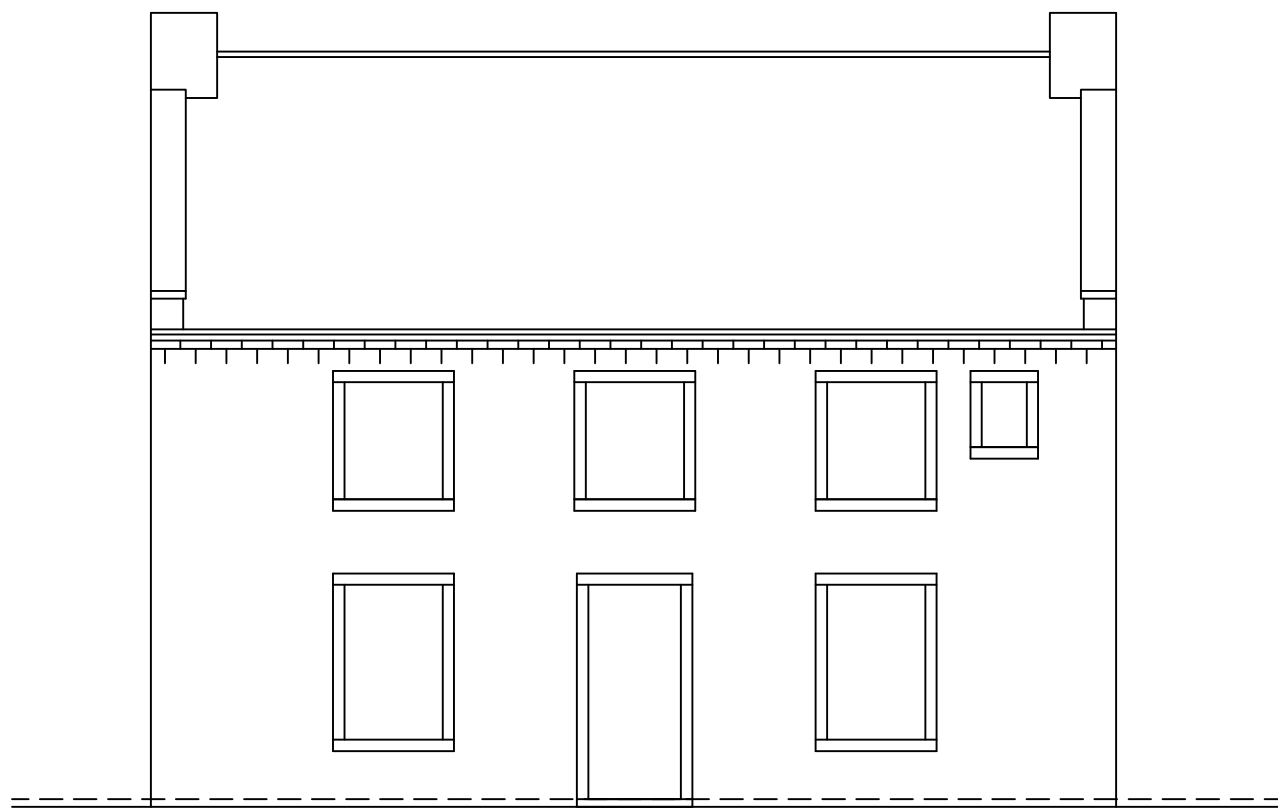


EAST ELEVATION
AS PROPOSED

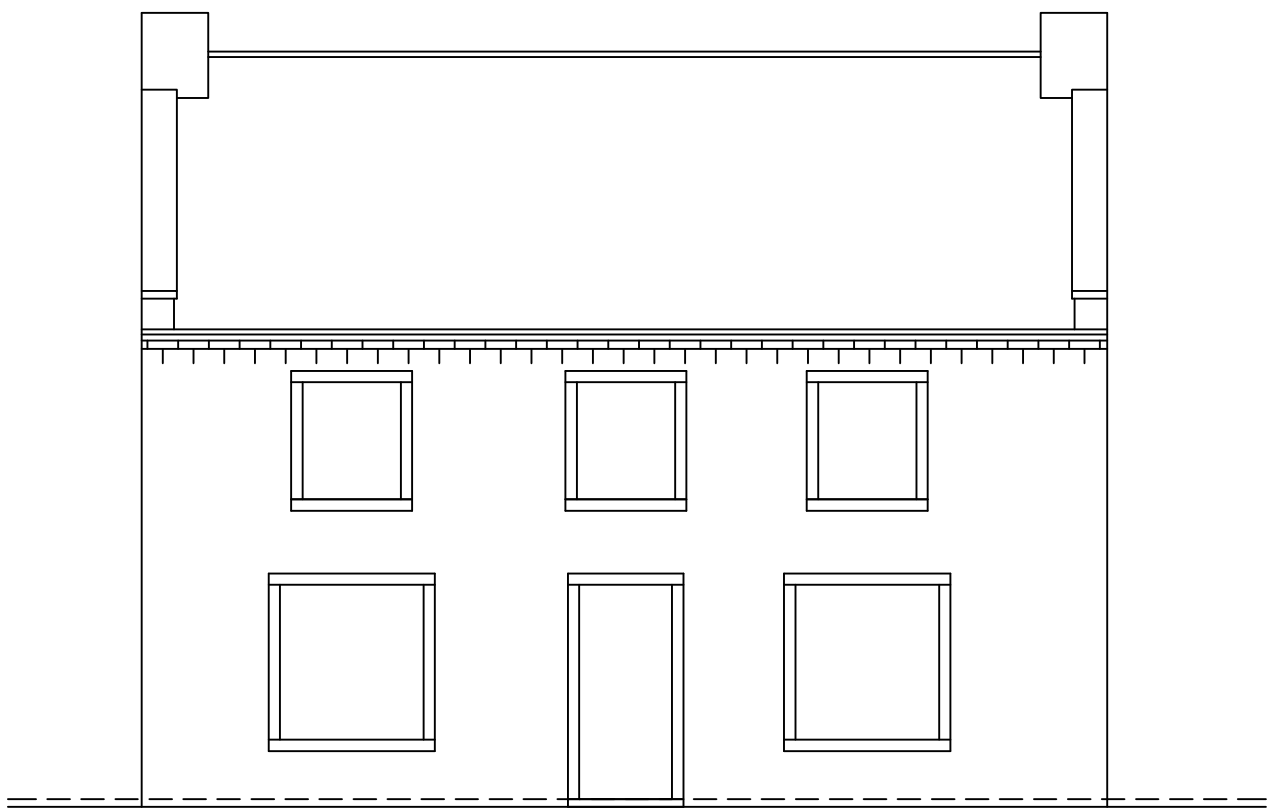


WEST ELEVATION
AS PROPOSED

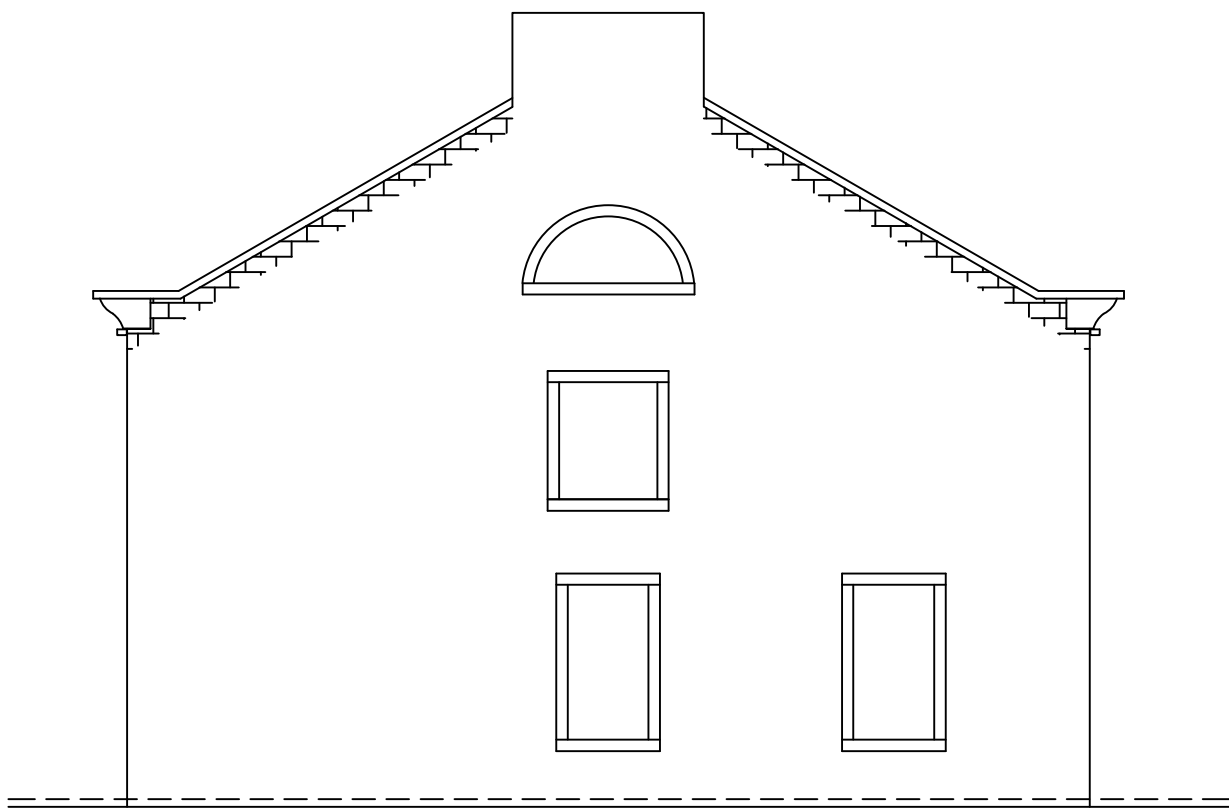

NORTH ELEVATION
AS PROPOSED

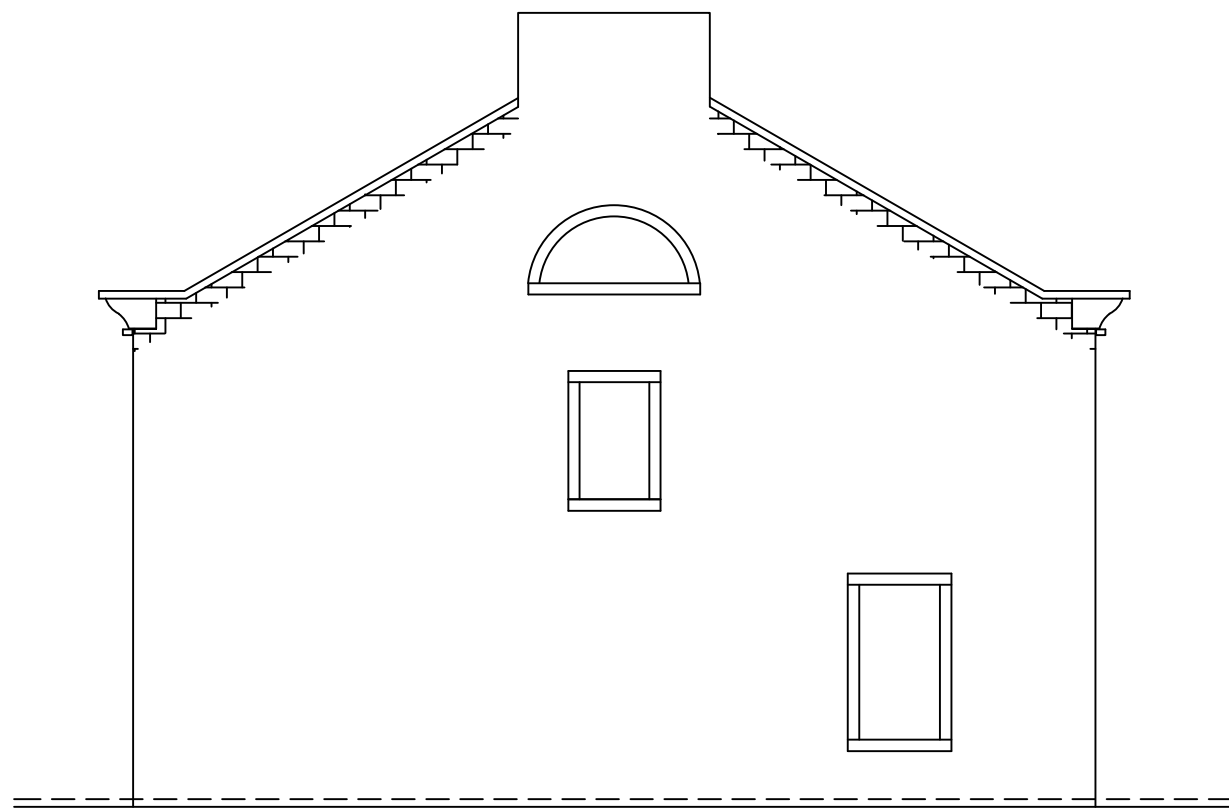

SOUTH ELEVATION
AS PROPOSED

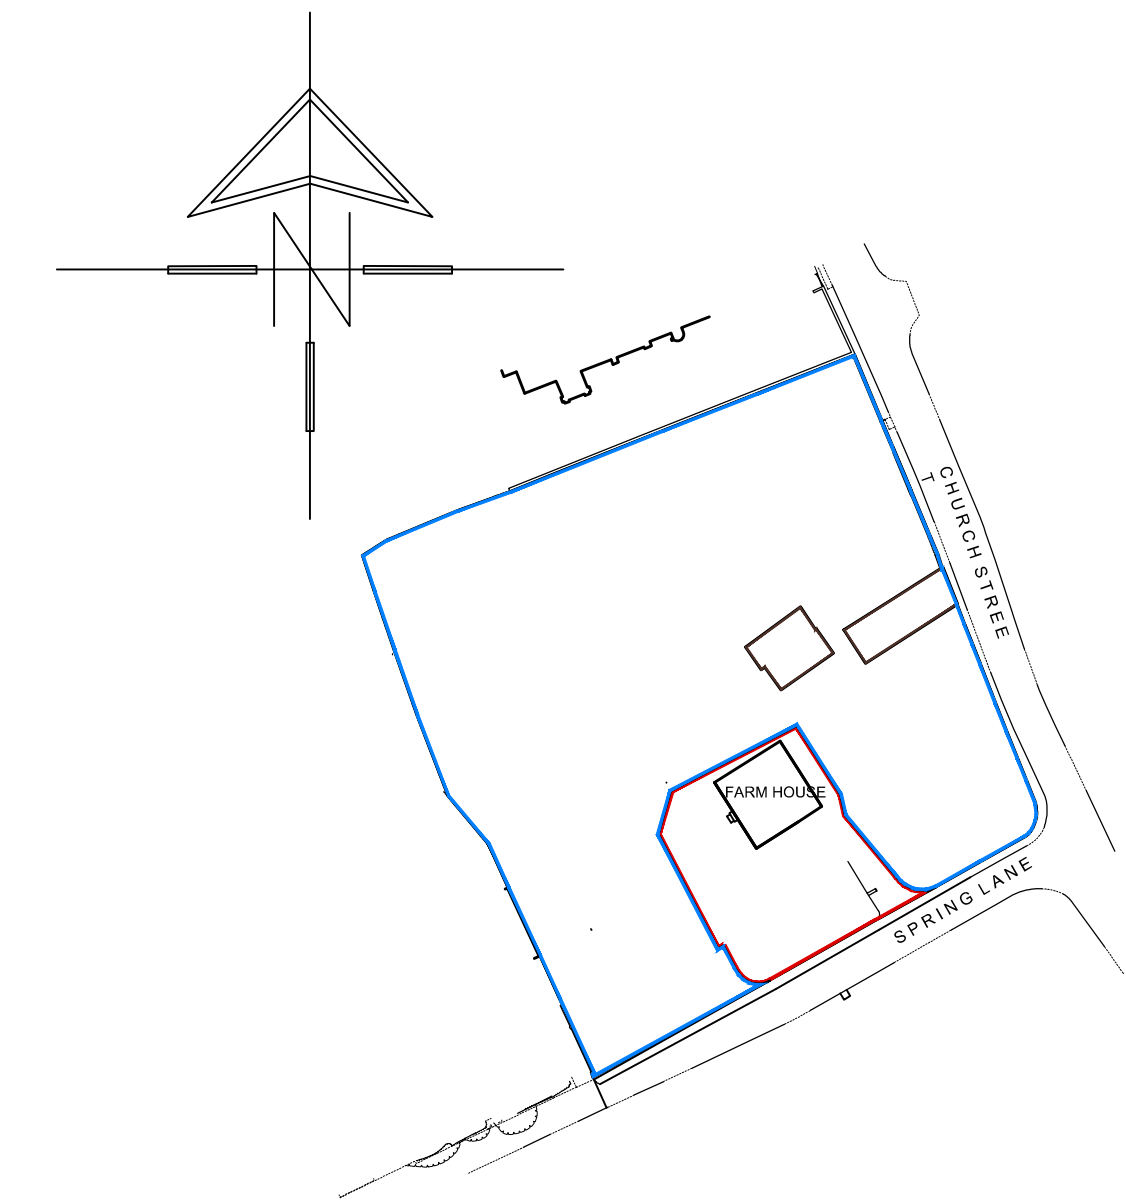

LOCATION PLAN
SCALE 1:1250

THE PROPOSALS IS TO:
CAREFULLY REMOVE AND SET ASIDE EXISTING STONE SLATES AND SET ASIDE FOR RE-USE.
PROVIDE NEW INSULATION OVER EXISTING RAFTERS.
RAISE GUTTERS AND VERGES BY APPROX 300MM TO ALLOW THE EXISTING SLATES TO BE RE-LAID ON 25X50MM TANAULISED TIMBER BATTENS ON SINGLE LAYER UNTEARABLE FELT ON INSULATION TO MEET CURRENT BUILDING REGULATIONS REQUIREMENTS.
GABLE COPINGS AND KNEELERS TO BE RAISED TO ALLOW MIN 150MM CODE 5 LEAD FLASHING, STEPPED TRAY D.P.C. AND SOAKERS AT ROOF AND WALL ABUTMENTS.
EXISTING WALLS TO BE BUILT UP AS NECESSARY IN NATURAL STONE TO MATCH EXISTING.

			OFFICE ONE, 34 VICTORIA ROAD, BARNLEY, S70 2BU			Phone: 01226 208482		
ARCHITECTURAL SERVICES						Email: info@whiteaguspартnership.co.uk Web: www.whiteaguspартnership.co.uk		
Project. PROPOSED ALTERATIONS TO ROOF STUD FARM HOUSE, CARLTON BARNLEY				Client. MR NOEL FERGUSON				
Drawing Title. ELEVATIONS				Date. JULY 2020		Scale. 1:100 @ A1		
				Ref. 14-148		Dwg. No. FH 3		Rev.
Date	Suffix	Description		Date	Suffix	Description		