


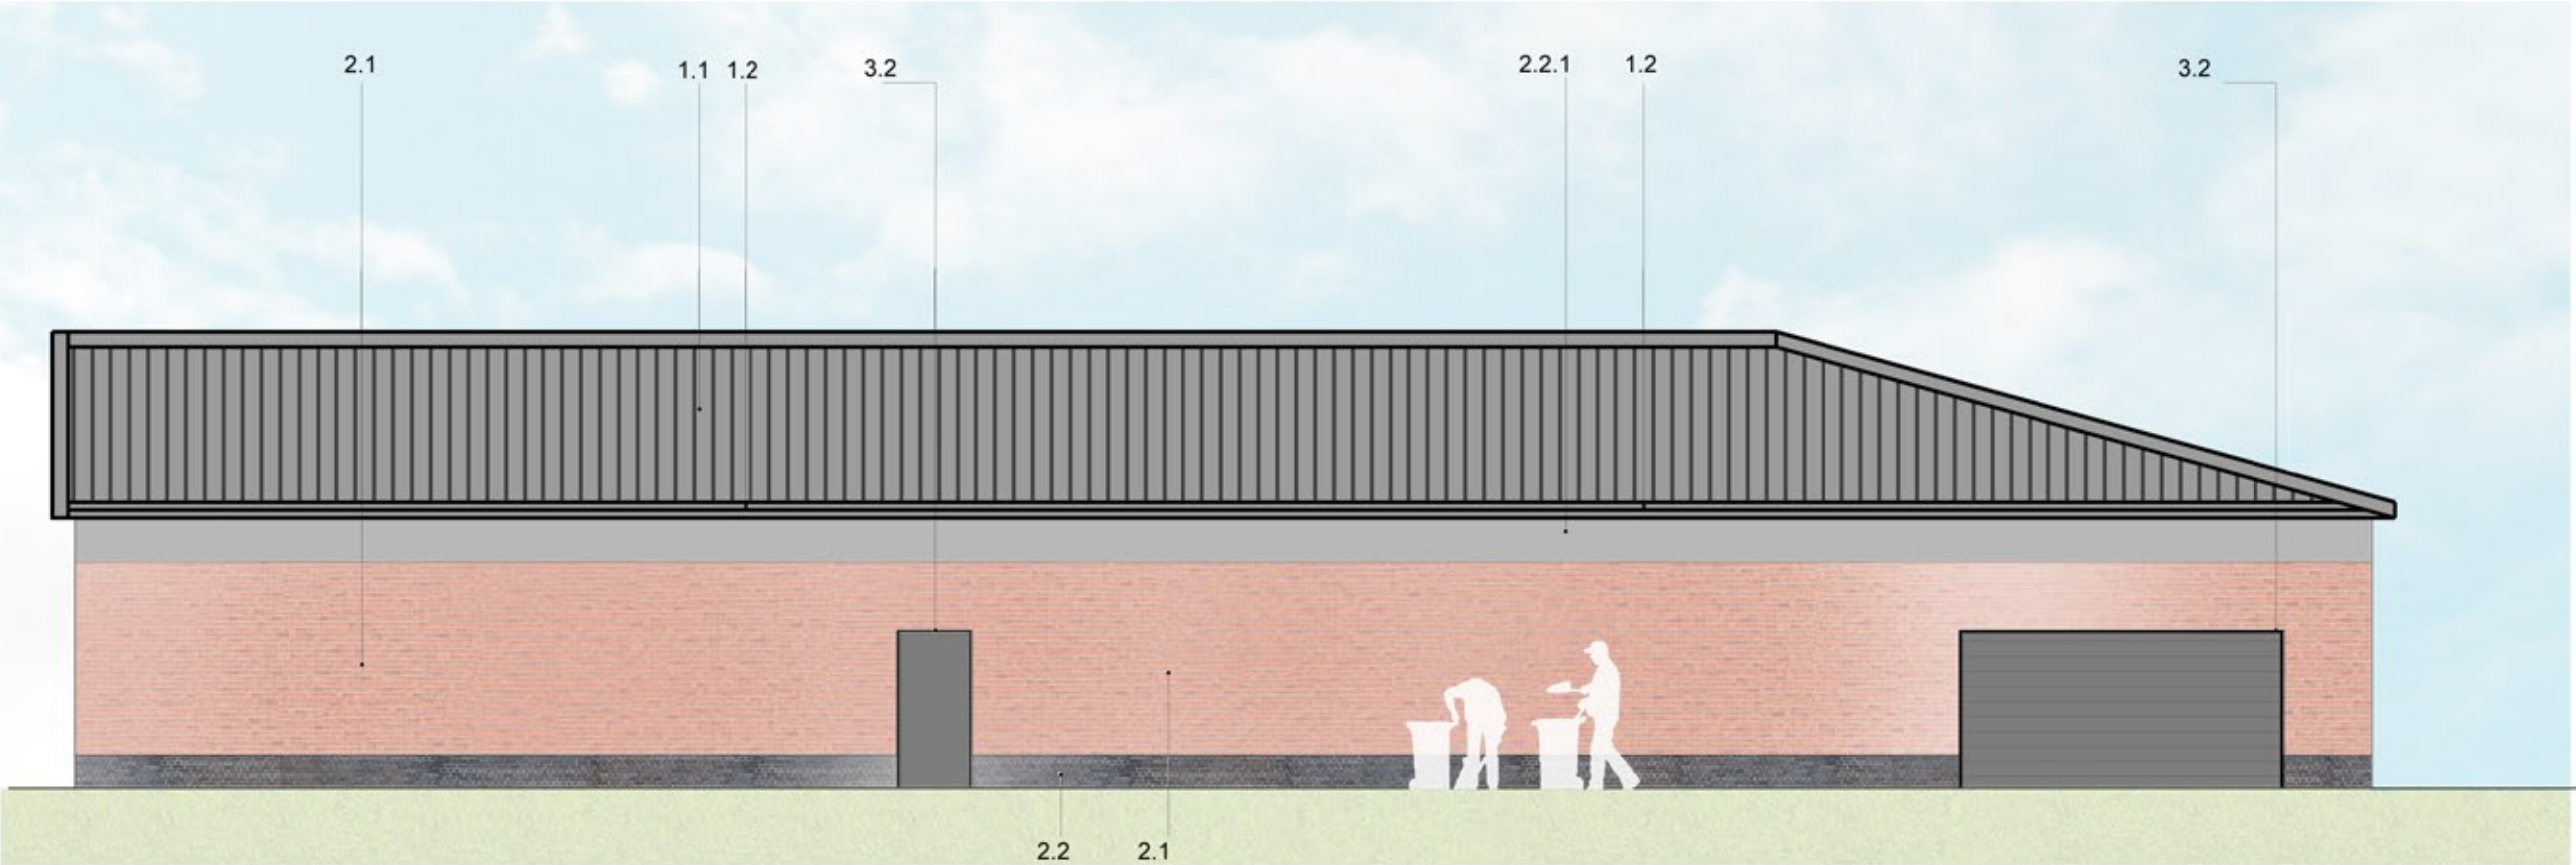


ELEVATION A



ELEVATION B



ELEVATION C

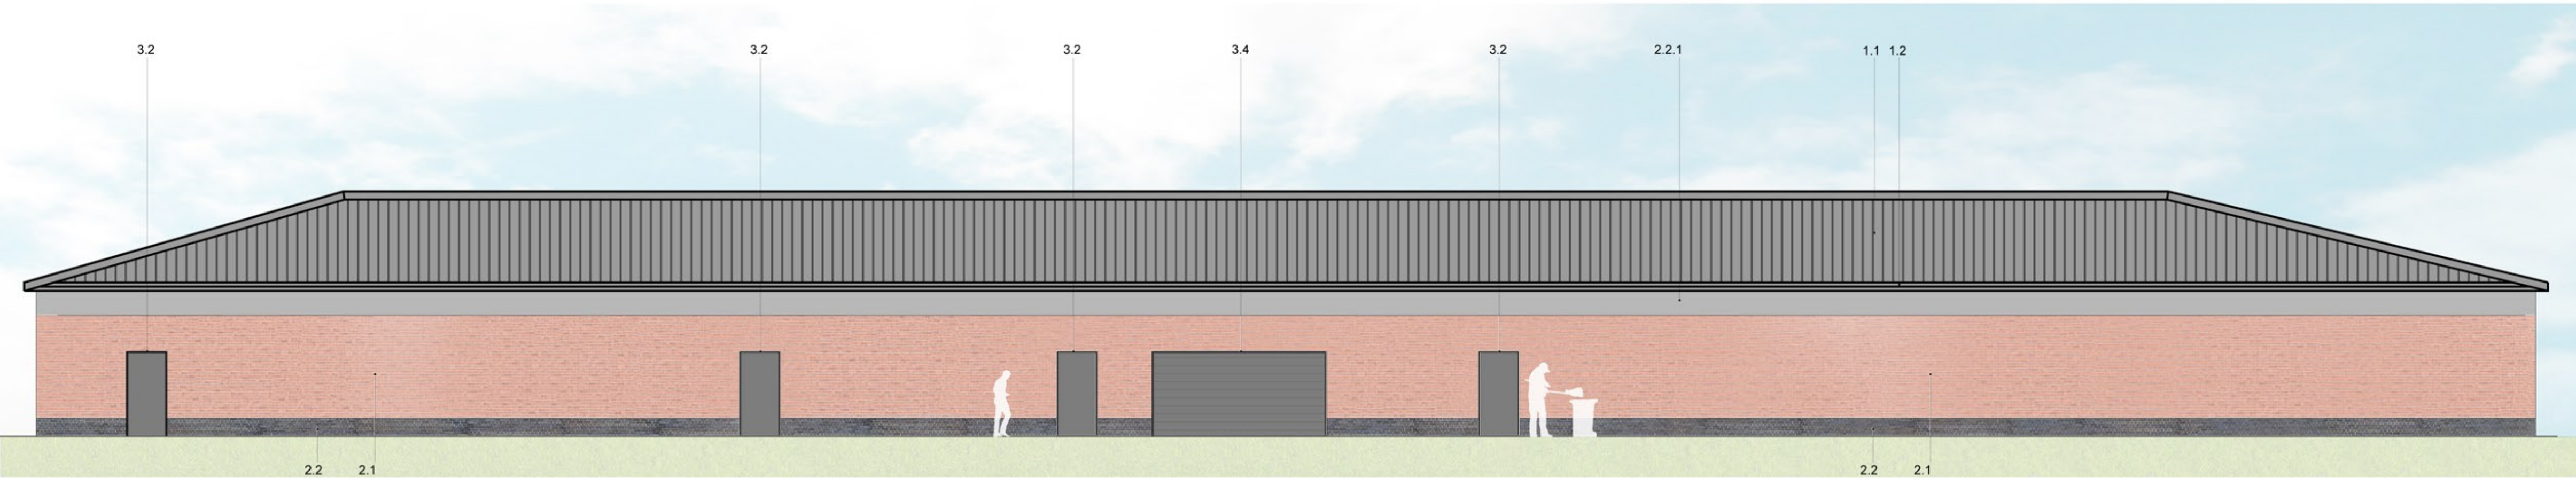


ELEVATION D



ELEVATION E



ELEVATION F

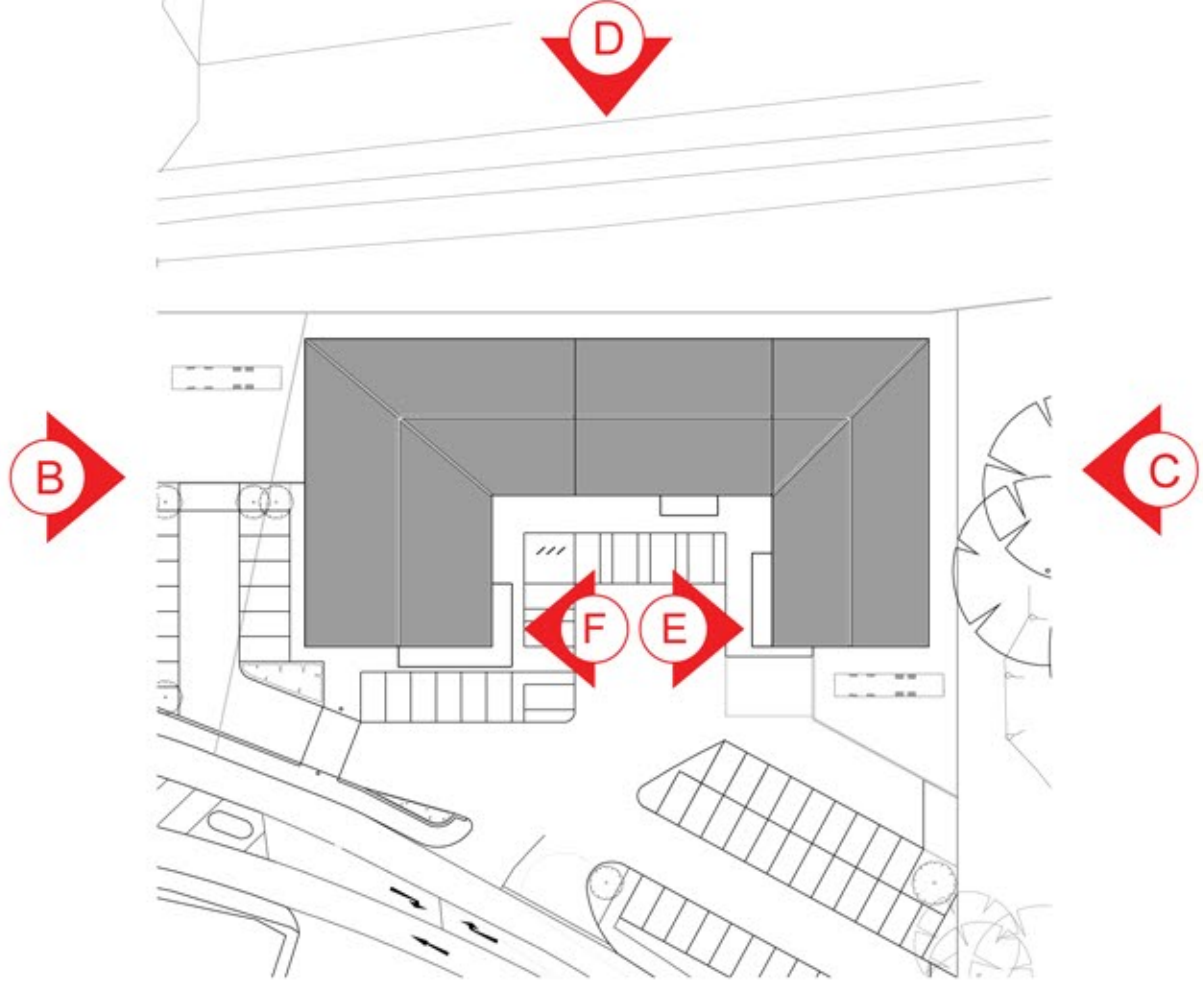

SITE PLAN @ 1:750



MATERIALS:

- 1.0 Roof
- 1.1 Composite Panel - Grey
- 1.2 Fascia, Press Metal Silver
- 2.0 Walls
- 2.1 Red Brick
- 2.2 Charcoal Brick
- 2.2 Composite TRESPA Panels - two tones:
- 2.2.1 Dark
- 2.2.2 Light
- 3.0 Windows and Doors
- 3.1 Glazing
- 3.2 Polyester Powder Coated aluminium doors - dark grey
- 3.3 Polyester Powder Coated aluminium frame - dark grey
- 3.4 Polyester Powder Coated roller door - dark grey
- 3.5 Press Metal Boxing to encase columns - Polyester Powder Coated - dark grey
- 4.0 Miscellaneous
- 4.1 Steel Canopy with Safety Glass
- 4.2 Signage, size and contents to be determined.

NOTE:

DRAWING TO BE READ ALONGSIDE
DRAWING NR 3RI1-0-300 + ADDITIONAL
PLANNING DRAWING INFO.

MICHAEL HYDE AND ASSOCIATES LIMITED
chartered architects



MANCHESTER SHEFFIELD BARNLEY

51 BARTON ARCADE ABBEY HOUSE
DEANSGATE 11 LEOPOLD STREET
MANCHESTER M2 2BJ SHEFFIELD S1 2DY
TEL 0161 834 1018 TEL 0114 2727 123
FAX 0161 834 4798 FAX 0114 2753 043
Manchester@MHA Sheffield@MHA
architects.com architects.com

D	12/05/16	Design of elevations updated	JC	CY
C	06/05/16	Elevations amended to reflect the latest design	JC	CY
B	06/02/16	Amendments made to notes	AD	AD
A	12/01/15	03 proposal layout	AD	AD
REV	DATE	DESCRIPTION	DRW	CHK
PROJECT TITLE ALDHAM BRIDGE, WOMB WELL LANE BARNLEY				
DRAWING TITLE PROPOSED ELEVATIONS				
DRAWING PURPOSE PRELIMINARY				
DESIGNED / CHECKED JC / CY	DATE APRIL 2016	SCALE 1:100 @ A1		
JOB No 3RI1	DRAWING No 3RI1-0-310	STATUS S2	REVISION D	