




Scale	1:100	Date	SEPT 2012	Revision		Org No	212/34/01
Title				96 BEN BARK ROAD.			

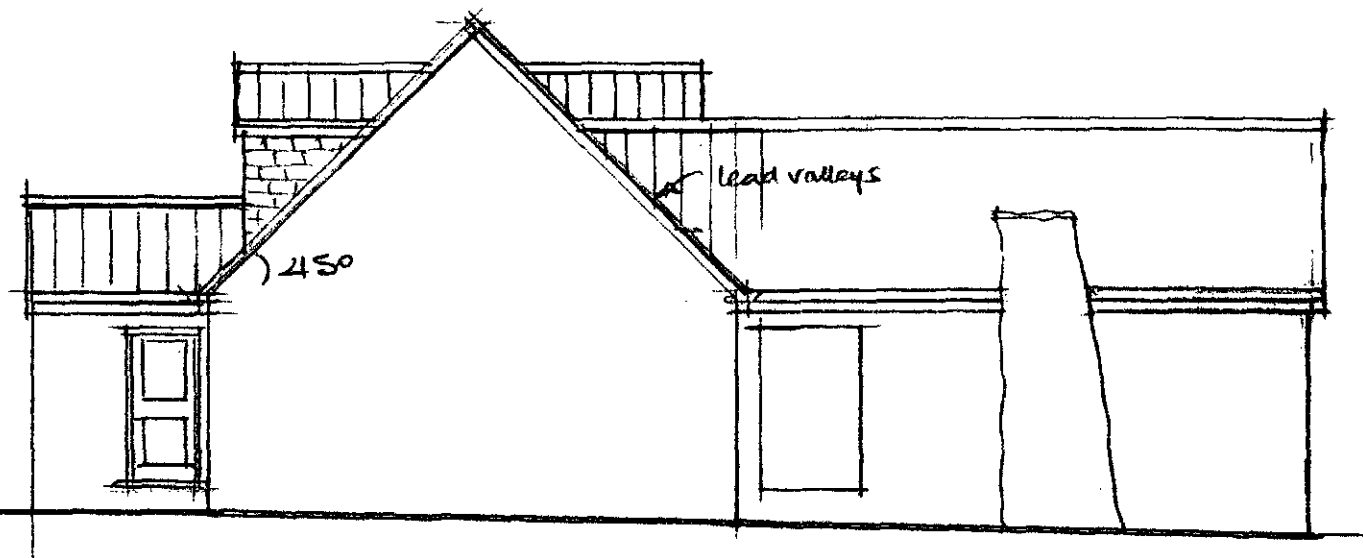


PROPOSED GABLE ELEVATION N. (WEST)

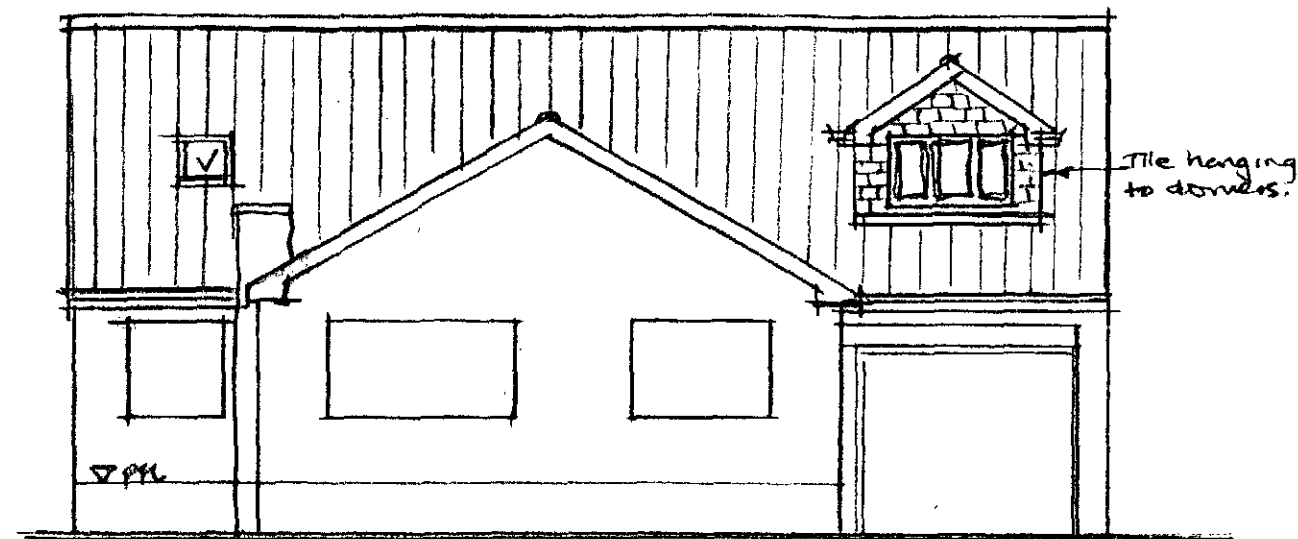

PROPOSED FRONT ELEVATION



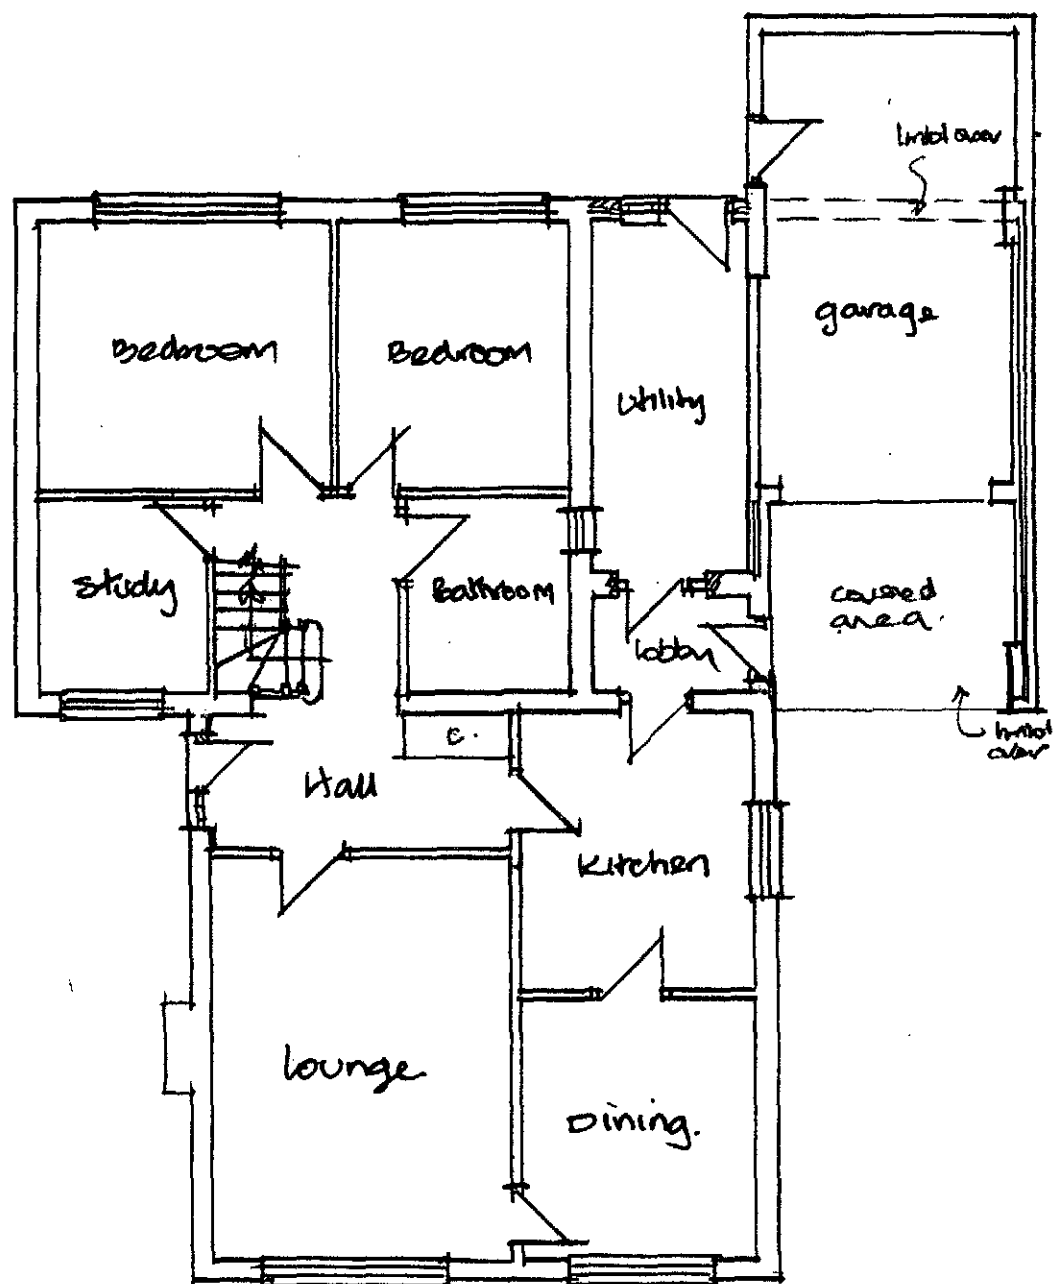


PROPOSED GROUND FLOOR PLAN

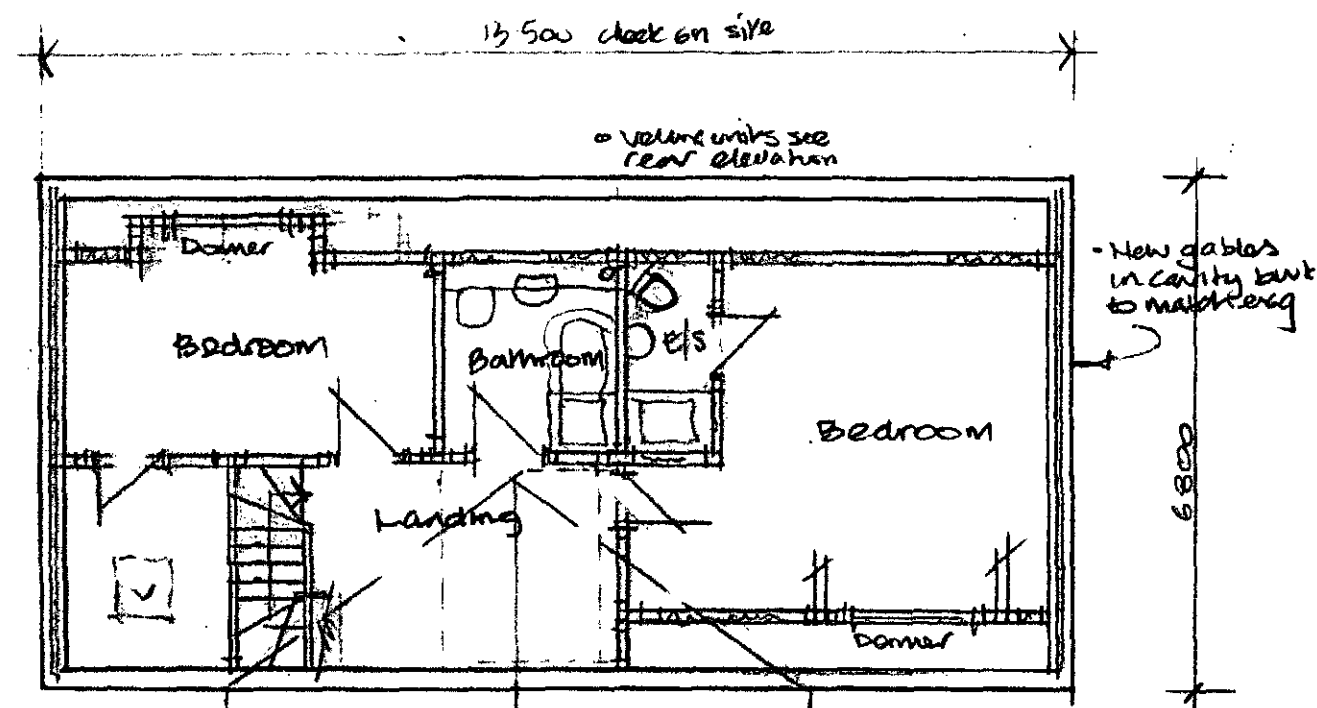

PROPOSED FIRST FLOOR PLAN

Scale	1" = 100'	Date	SEPT 2012	Revision		Dwg No	212/34/02
Title	PROPOSED EXTENSION & ROOF ALTERATIONS					96 BEN BANK ROAD, SILKSTONE COMMON, BARNLEY, S75 4PG	

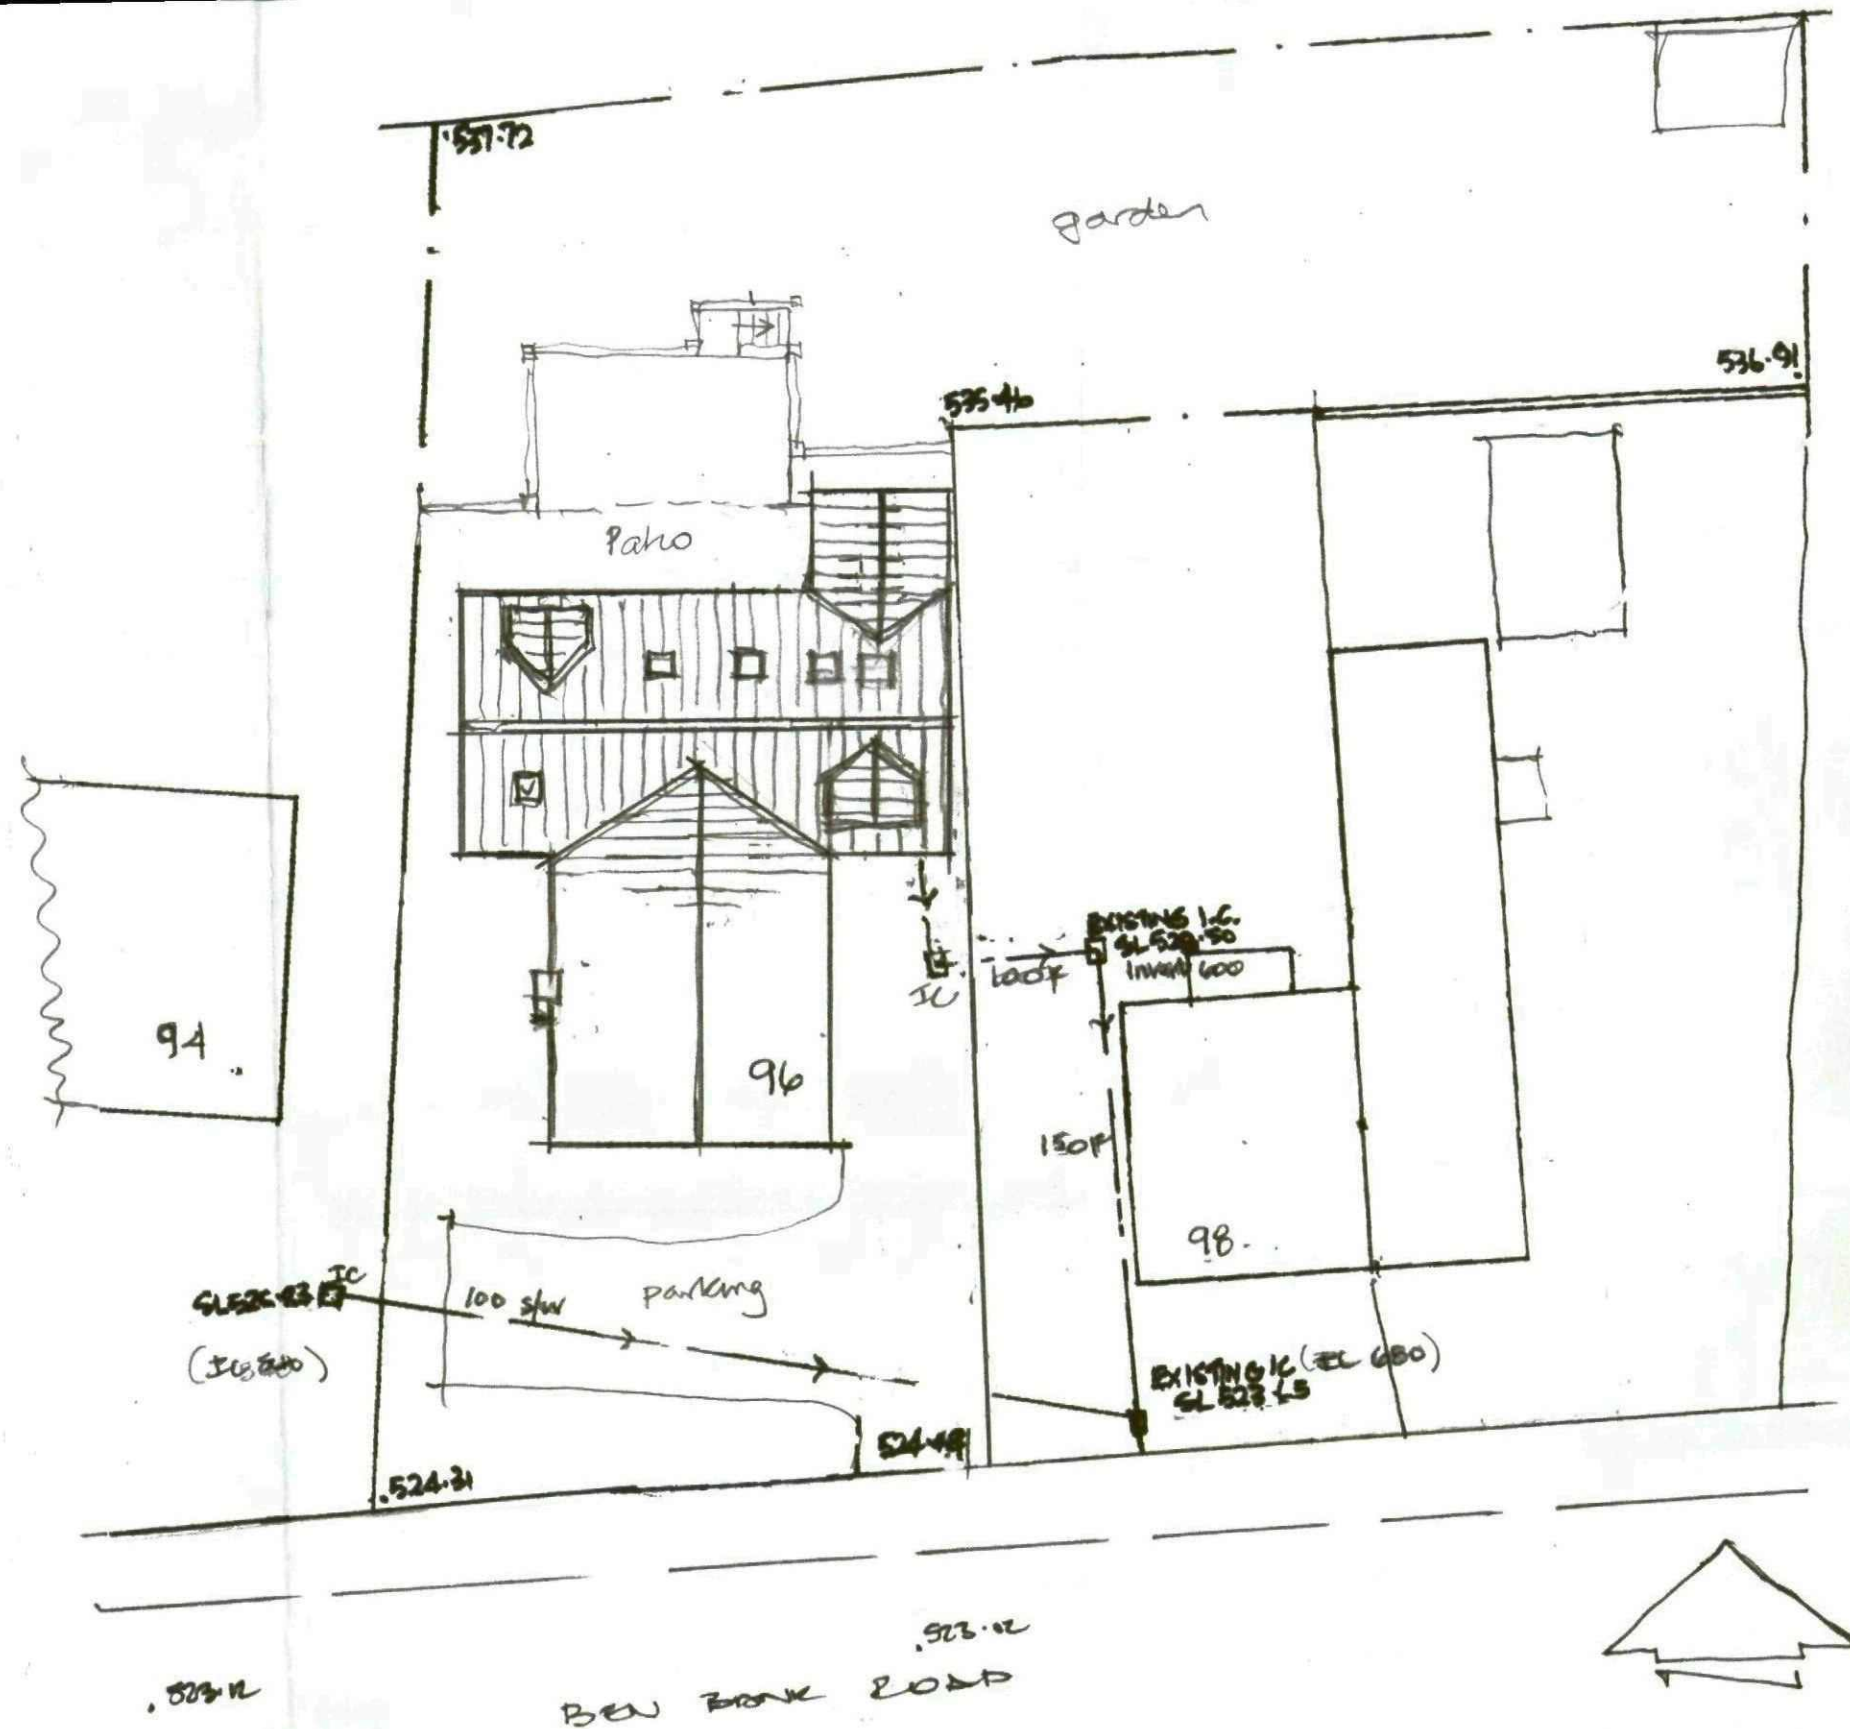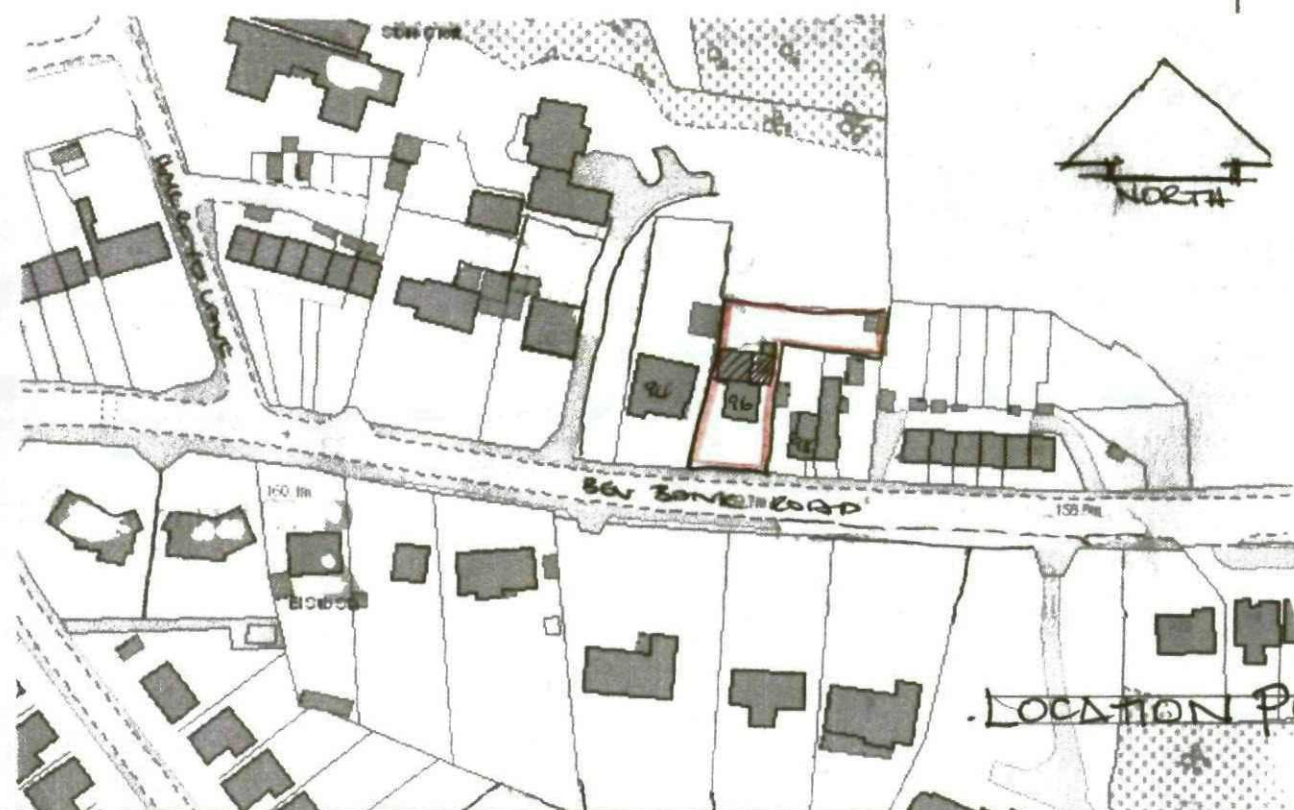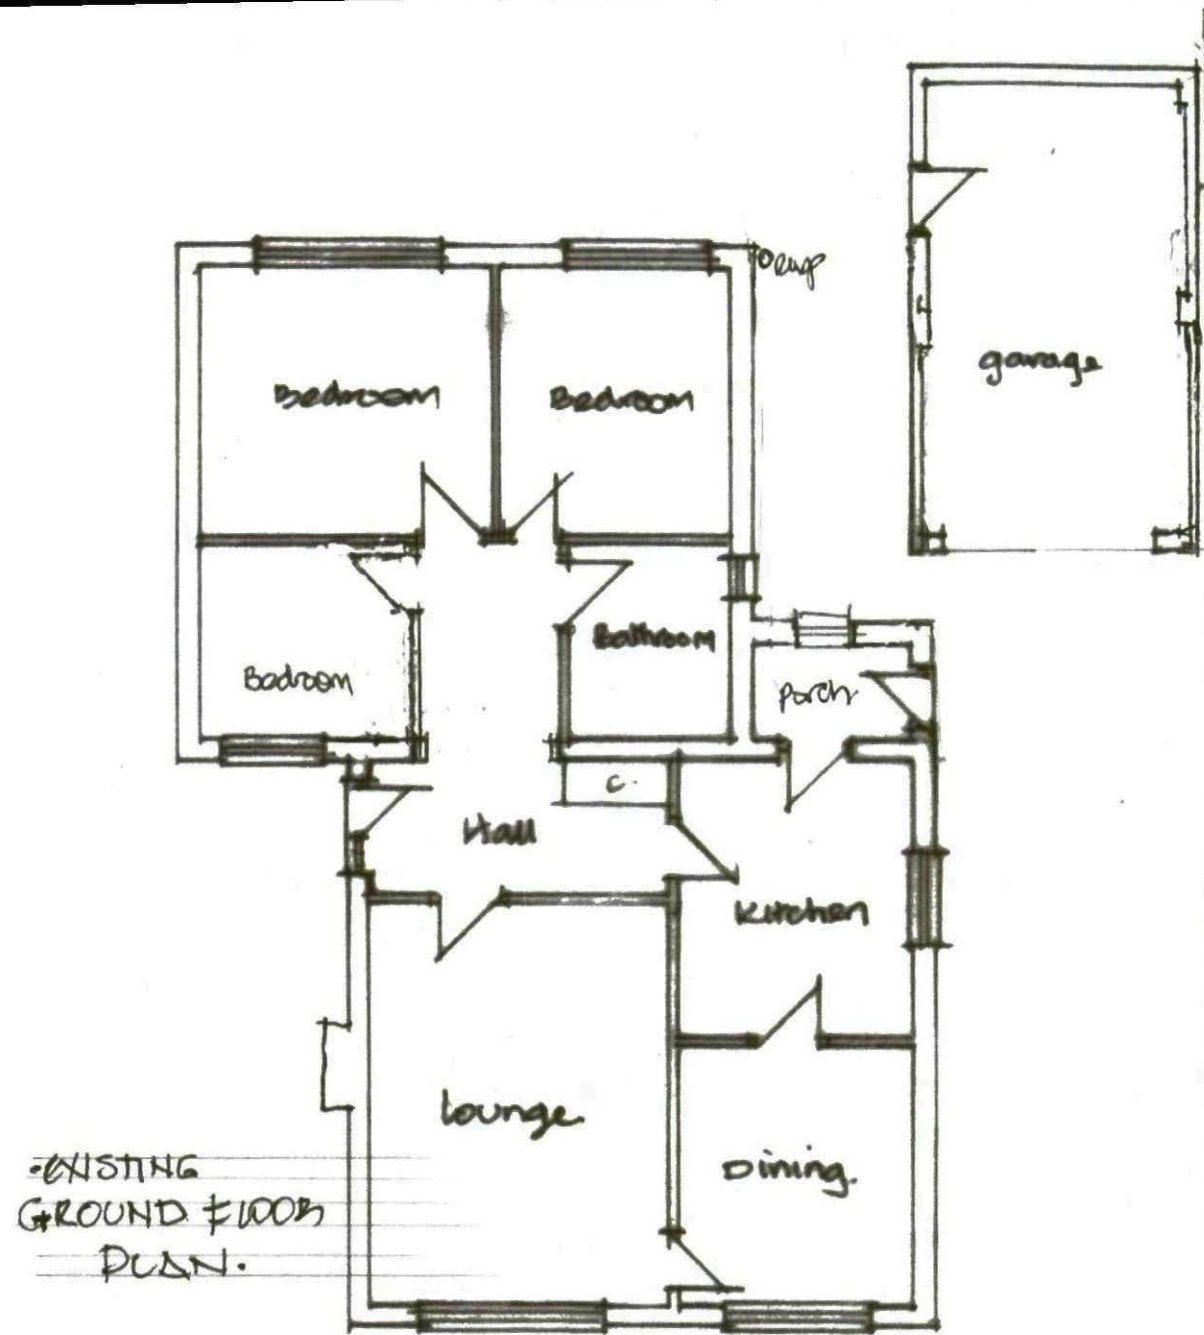

SITE / ROOF PLAN (1:200)

Scale	1:100 1:200	Date	Oct 2012	Revision		Dwg No	212/34/03
Title	96 BEN BRANK ROAD.						