
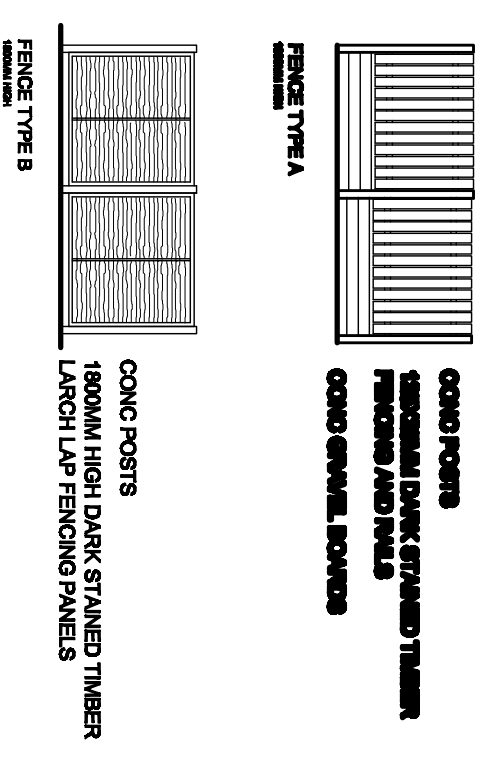


 

SCALE 1:200

**SUBJECT TO SITE SURVEY &
LOCAL AUTHORITY APPROVALS**

White Agus Partnership		PROVIDENCE VILLA, 42 SACKVILLE STREET, BARNLEY, S10 2DB SURVEYORS AND BUILDING DESIGN CONSULTANTS		Phone: 01228 206482 Fax: 01228 206330 Email: info@whiteaguspartnership.co.uk Web: www.whiteaguspartnership.co.uk	
Project: RESIDENTIAL DEVELOPMENT AT GODLEY STREET AND CHANGE OF USE OF BUSH W.M.C. MIDLAND ROAD, ROYSTON.		Client: MR R.V. FLETCHER		Drawing Title: SITE PLAN AS PROPOSED	
Date: JULY 2010		Scale: 1:200 @ A2			
Ref: 10-005		Dwg. No: 06			
Date: Suff. Description		Date: Suff. Description			