




FRONT ELEVATION

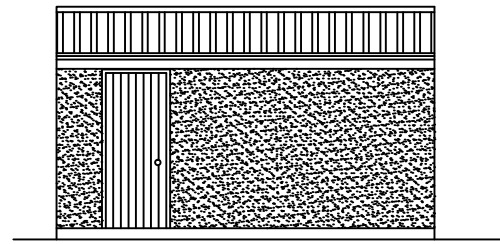


SIDE ELEVATION

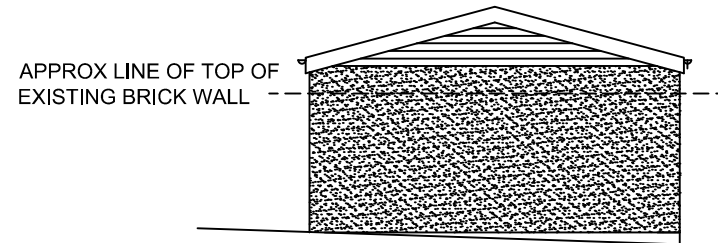

REAR ELEVATION

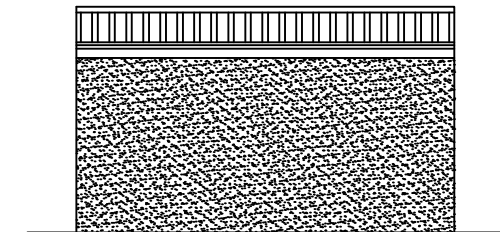

SIDE ELEVATION

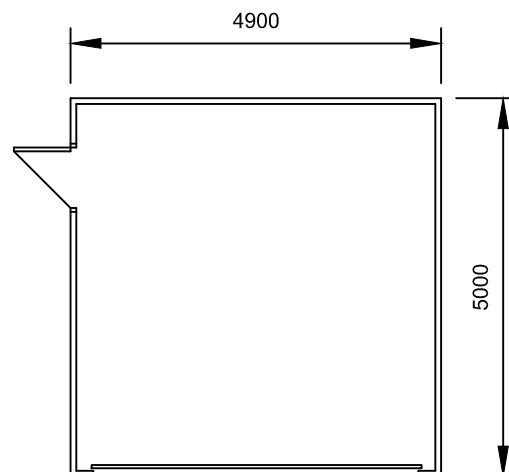

PLAN



LOCATION PLAN

SCALE 1:1250

 White Agus PARTNERSHIP		8 MORSTON BUSINESS PARK, WHALEY ROAD, BARUGH GREEN, BARNSELY, S75 1HQ		Phone: 01226 208482 Fax: 01226 283030 Email: info@whiteaguspartnership.co.uk Web: www.whiteaguspartnership.co.uk	
ARCHITECTURAL SERVICES AND SURVEYORS					
Project. PROPOSED GARAGE LAND OFF WAINWRIGHT PLACE WOMBWELL, BARNSELY			Client. MR B SMITH		
Drawing Title. PLANS AND ELEVATIONS			Date. OCT 2013		Scale. 1:100 @ A3
			Ref. 13-068	Dwg. No. 01	Rev. A
Date	Suffix	Description	Date	Suffix	Description
28-10-13	A	SIZE REVISED			