

The general contractor is responsible for the verification of all dimensions on site and the architect is to be informed of any discrepancy.

The status of information contained in a computer copy of this drawing shall be limited to that conveyed by the paper copy.


Revisions:

Rev A
Layout updated to be based on topographical survey. Elevations added also. Drawing status updated to show approval.
13.10.2008
RJ


Rev B
Window added to first floor landing on plot 1.
27.11.2008
RJ

Rev C
Window on first floor plot 1 increased in size. Boundary treatment & position updated in line with sale plans.
09.12.2008
RJ


Rev D
Drawing updated in line with planners comments on the 19th December 2008 (Plot 1 and 2 altered).
08.01.2009
RJ

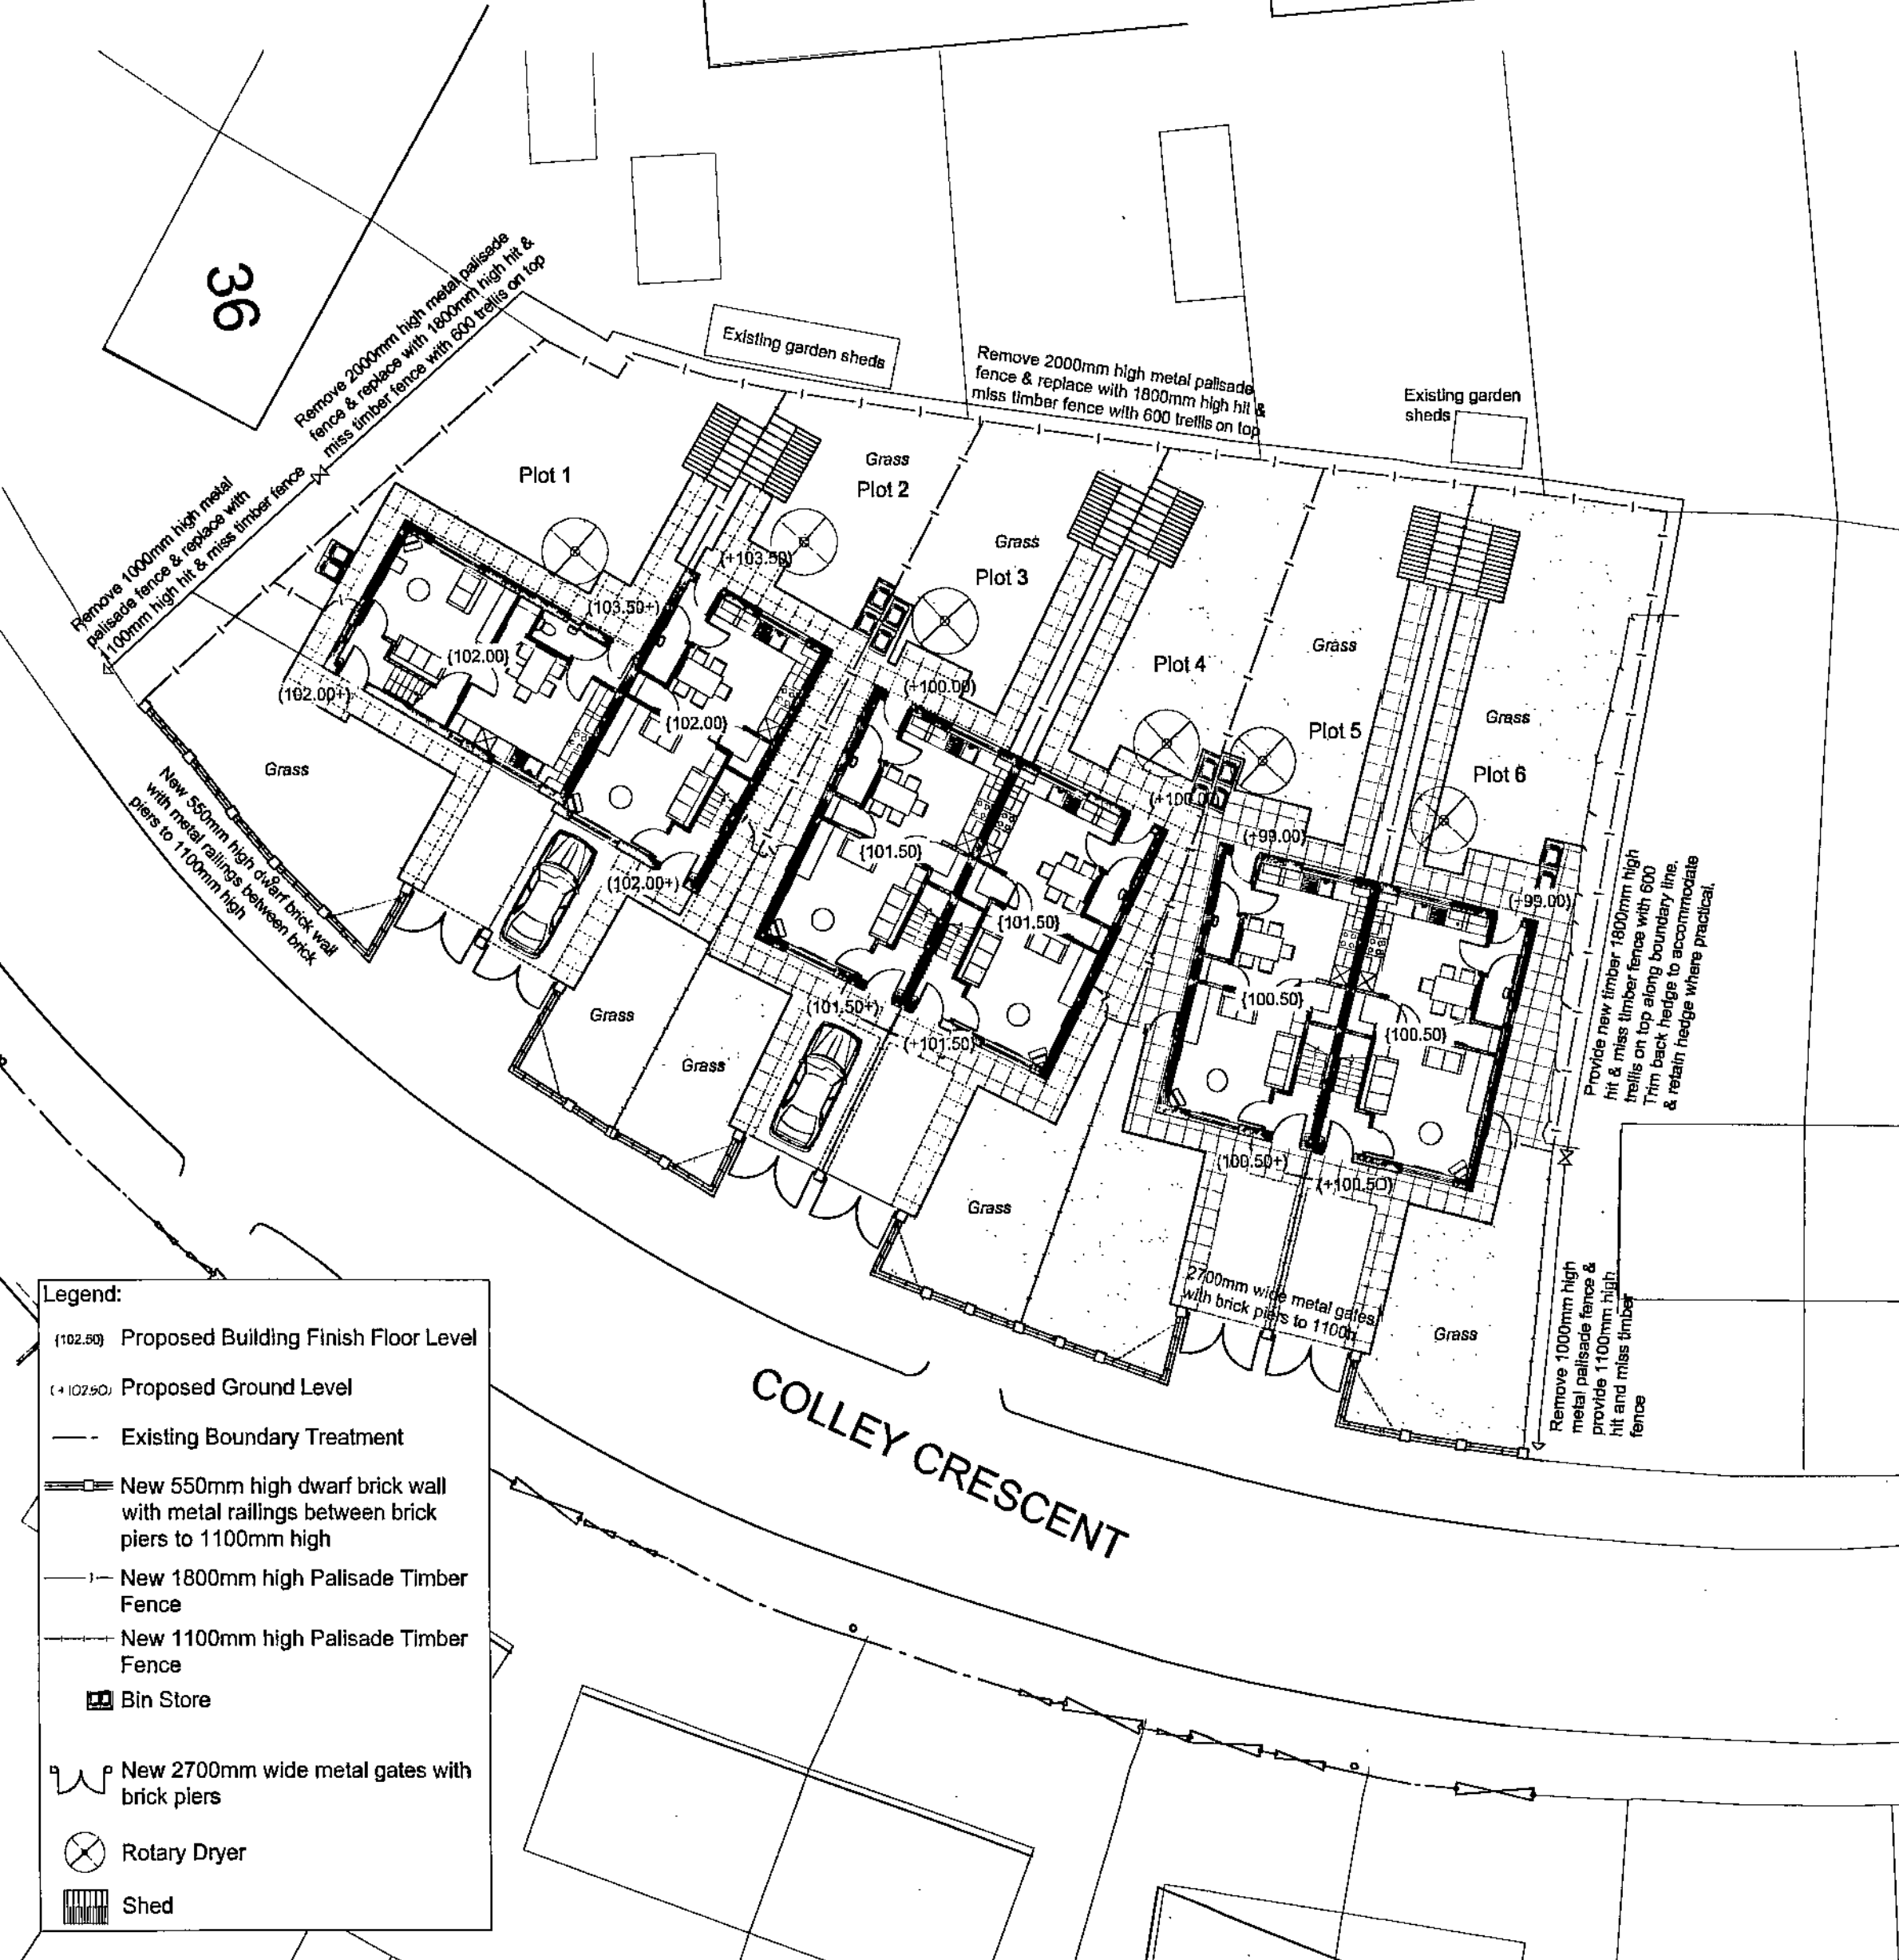


Site 10 Site Plan (Scale 1:200)

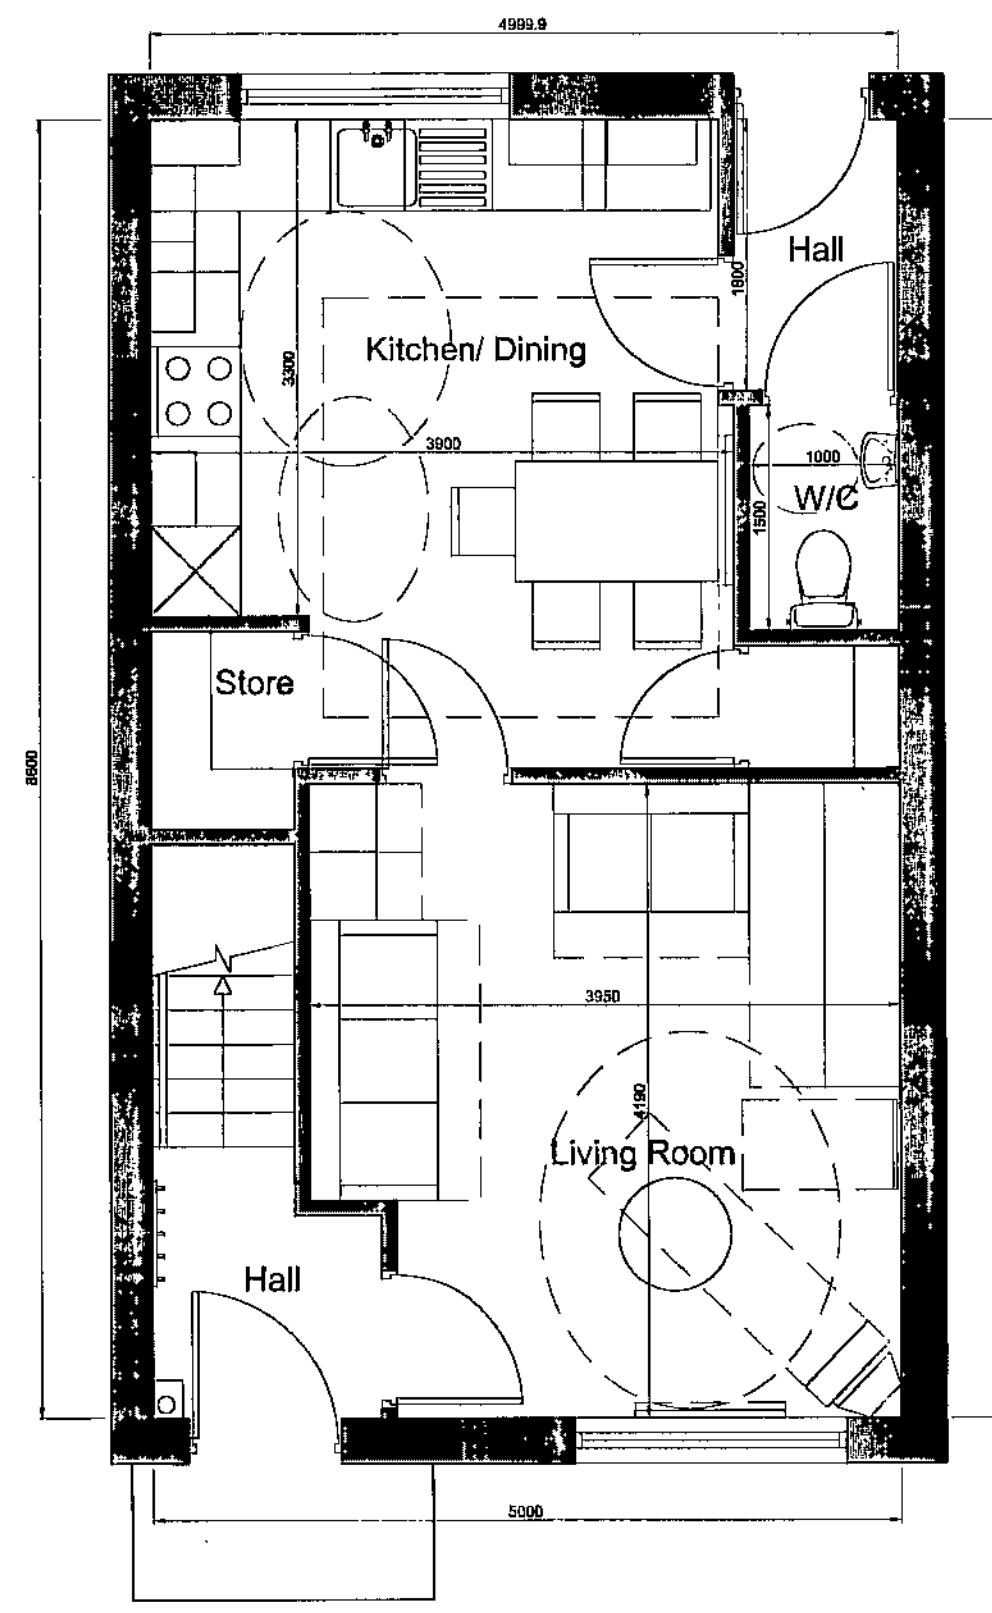


3B5P 2 Storey House (Scale 1:50)

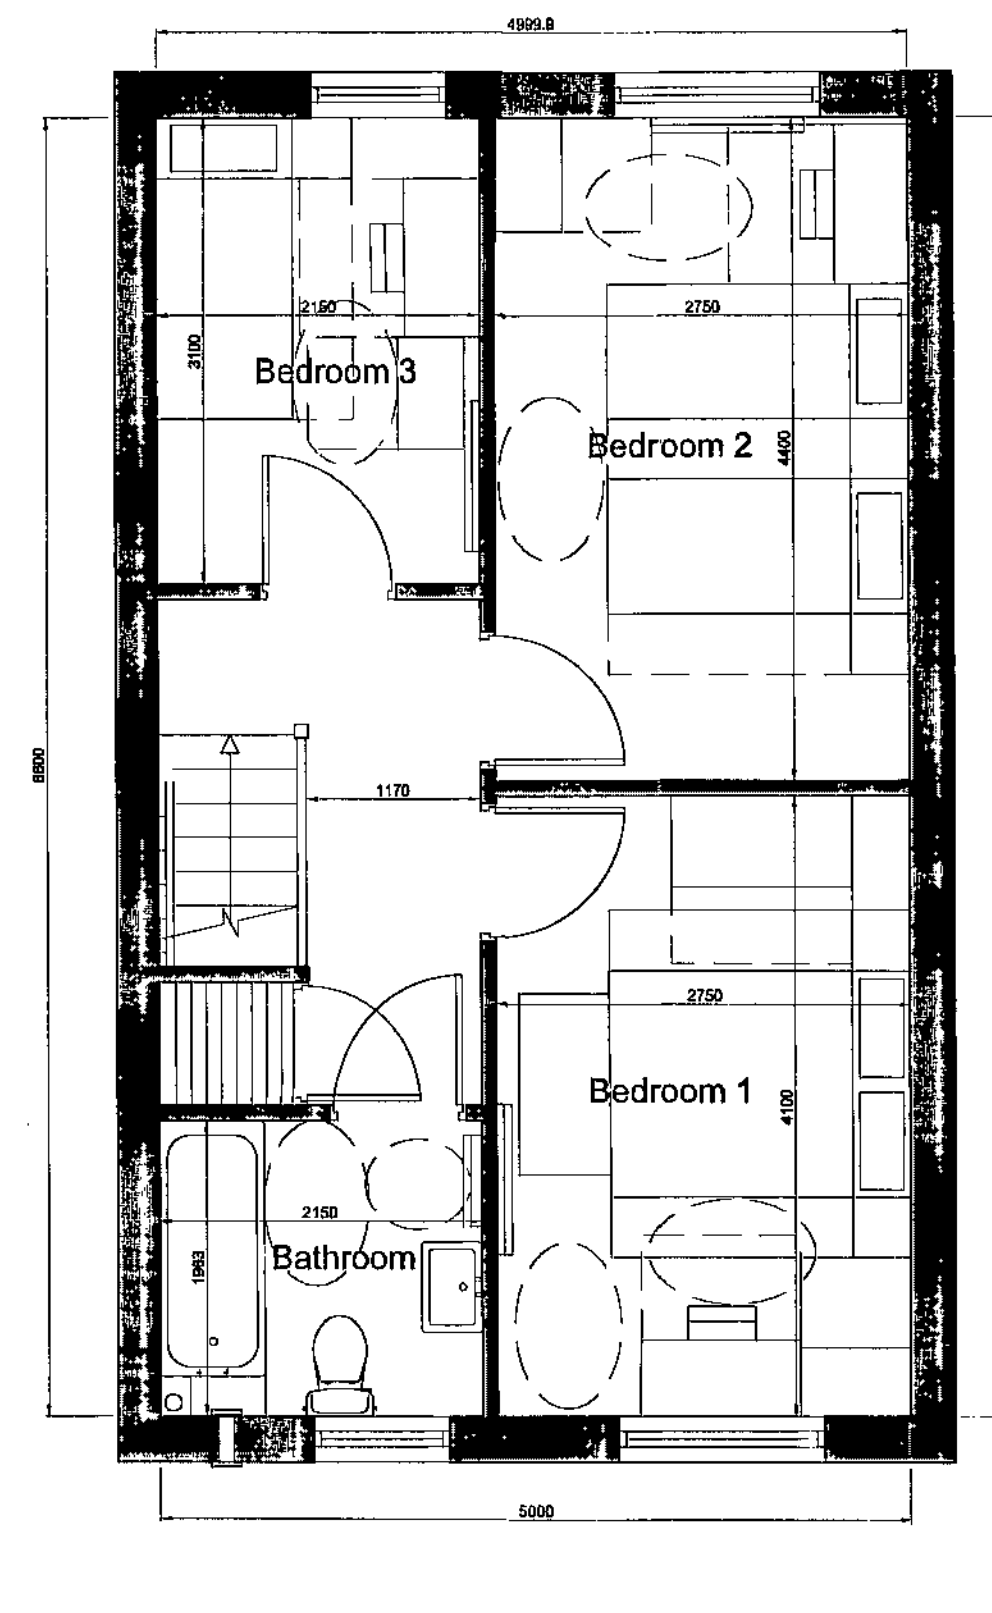


Plot 2 - 6 - 3 Bed House - First Floor Plan

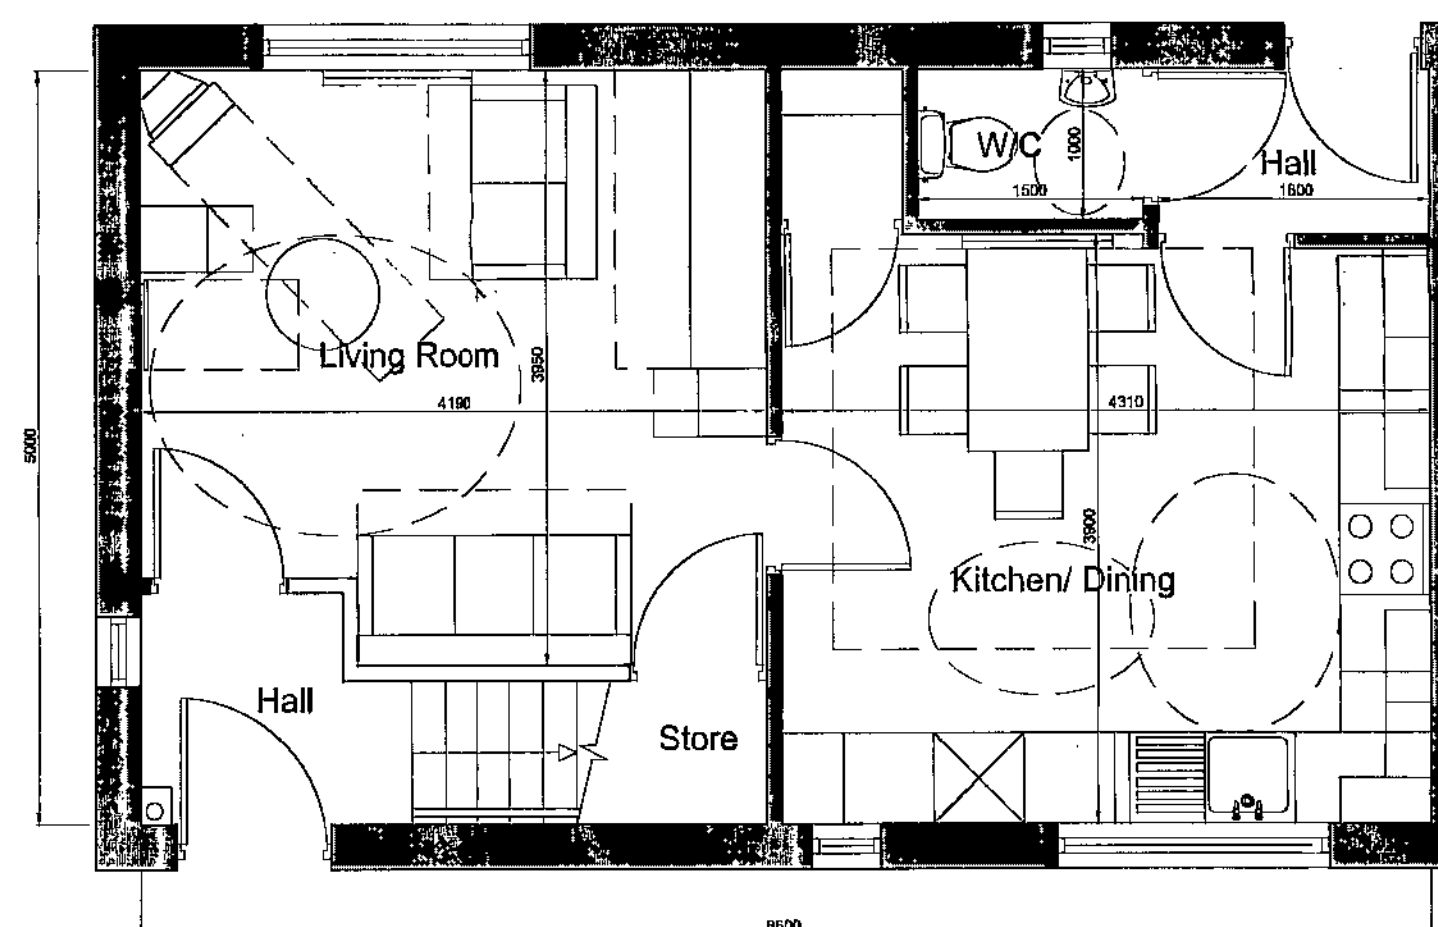

3B5P 2 Storey House (Scale 1:50)

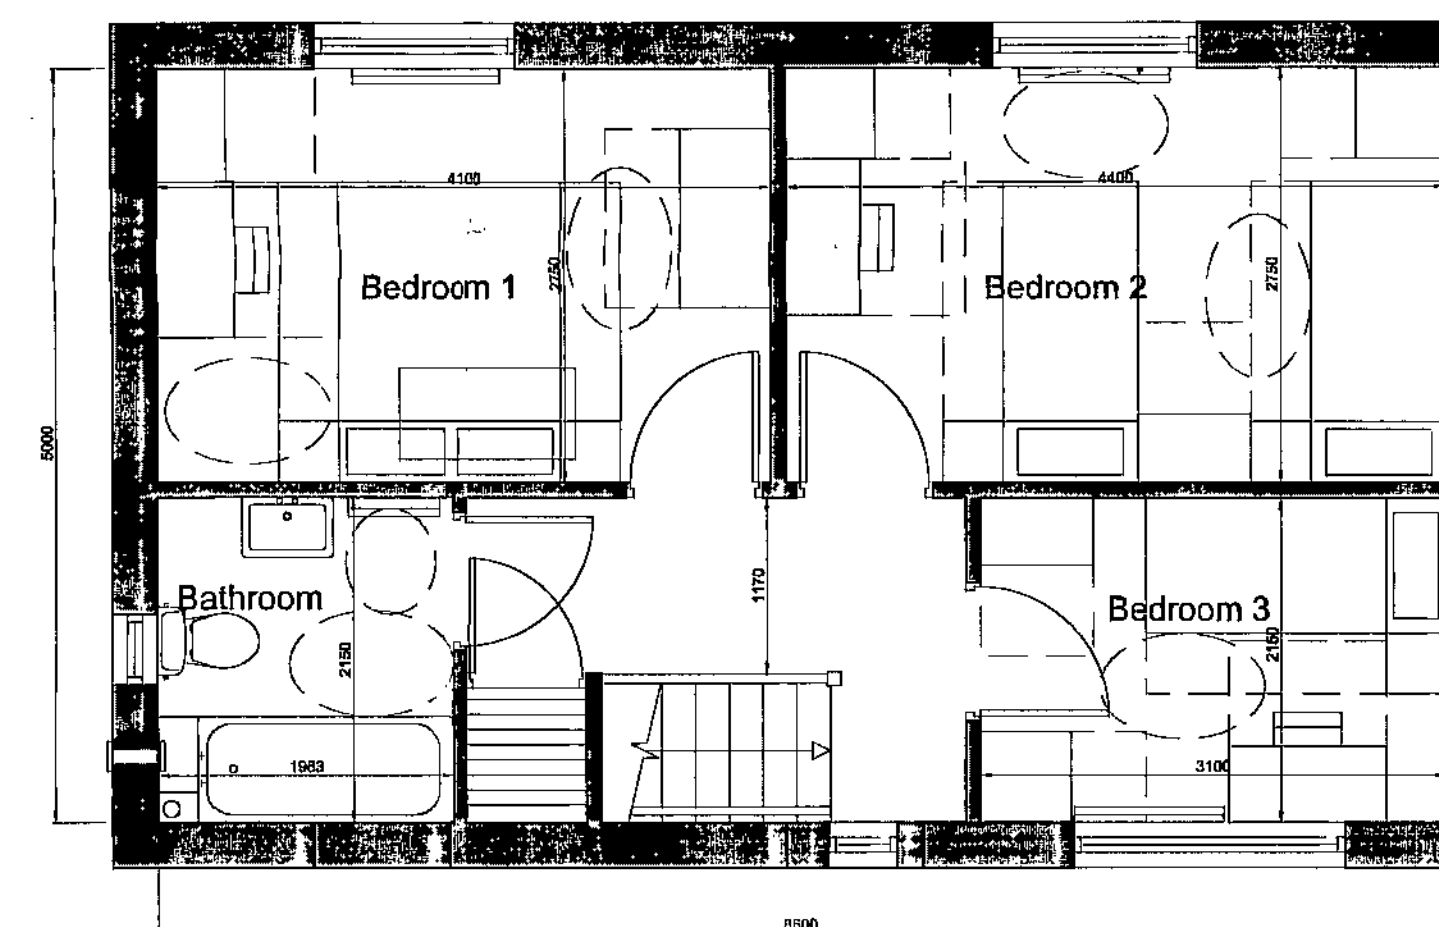


Plot 1 - 3 Bed House - First Floor Plan

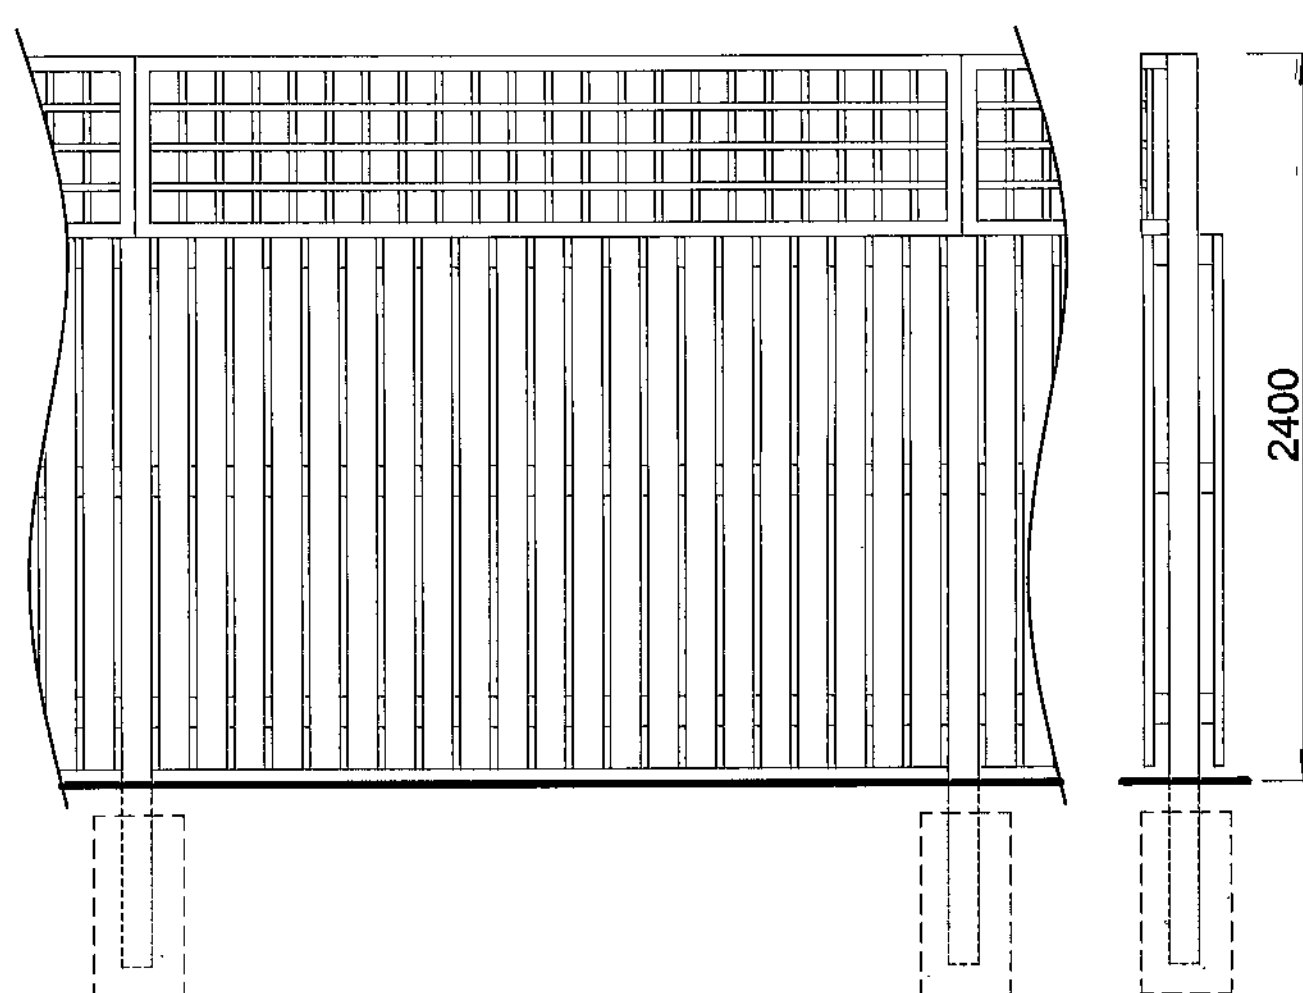

Elevation

1800mm high hit & miss timber fence with 600 trellis on top

Section

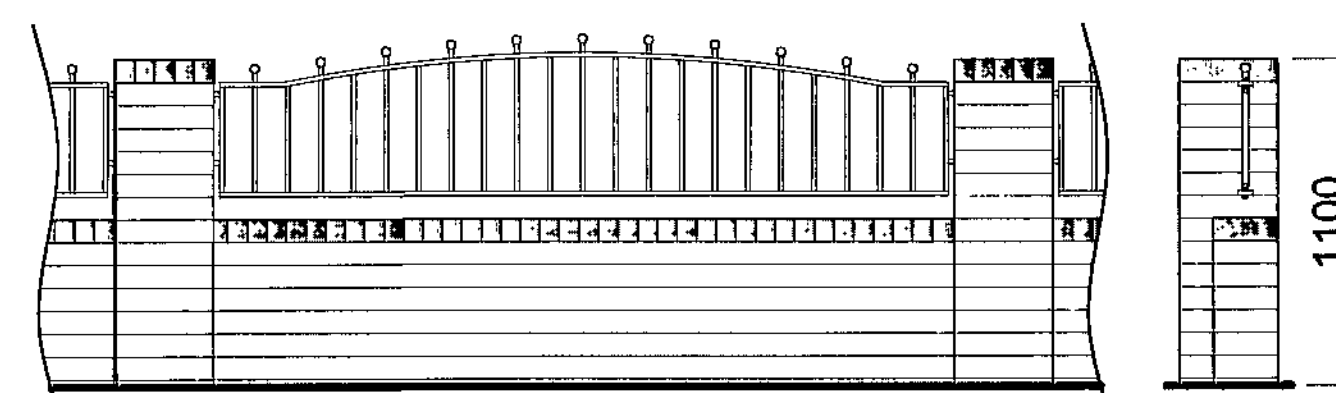


Elevation

New 550mm high dwarf brick wall with metal railings between brick piers to 1100mm high

Section

Fencing Details (Scale 1:25)

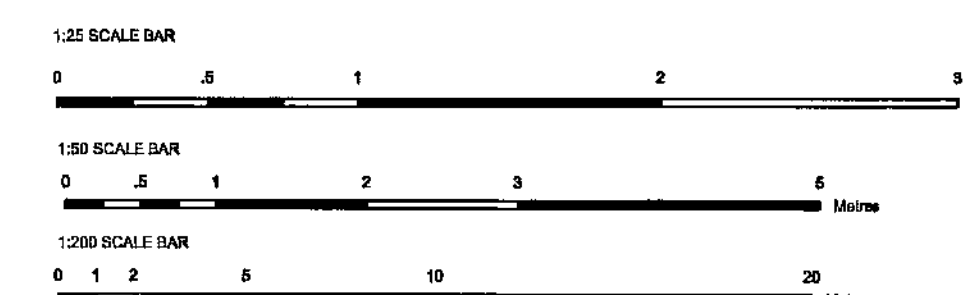

Schedule of Accommodation	
1no. 3 bed 5 person House - 86m ² (925ft ²) (Plot 1)	
5no. 3 bed 5 person House - 86m ² (925ft ²)	

Site Layout, GA Plan
6no. 3 bed House
Colley Cres. - Kendray
Infill site 10

Woodhall, Woodhall Lane, Leeds LS28 5NY. TEL: 0113 239 3414. FAX 0113 256 9688. E-Mail: architects@acanthuswsm.com



drawing status
approval
construction
preliminary
record
information
comment
tender

Barnsley Metropolitan Borough Council

19 JAN 2009

Corporate Mail Room

Scale 1:200, 1:50 & 1:25 @ A1

Date sept 08

Drawn DW

Dwg No 1218-120-011D

