



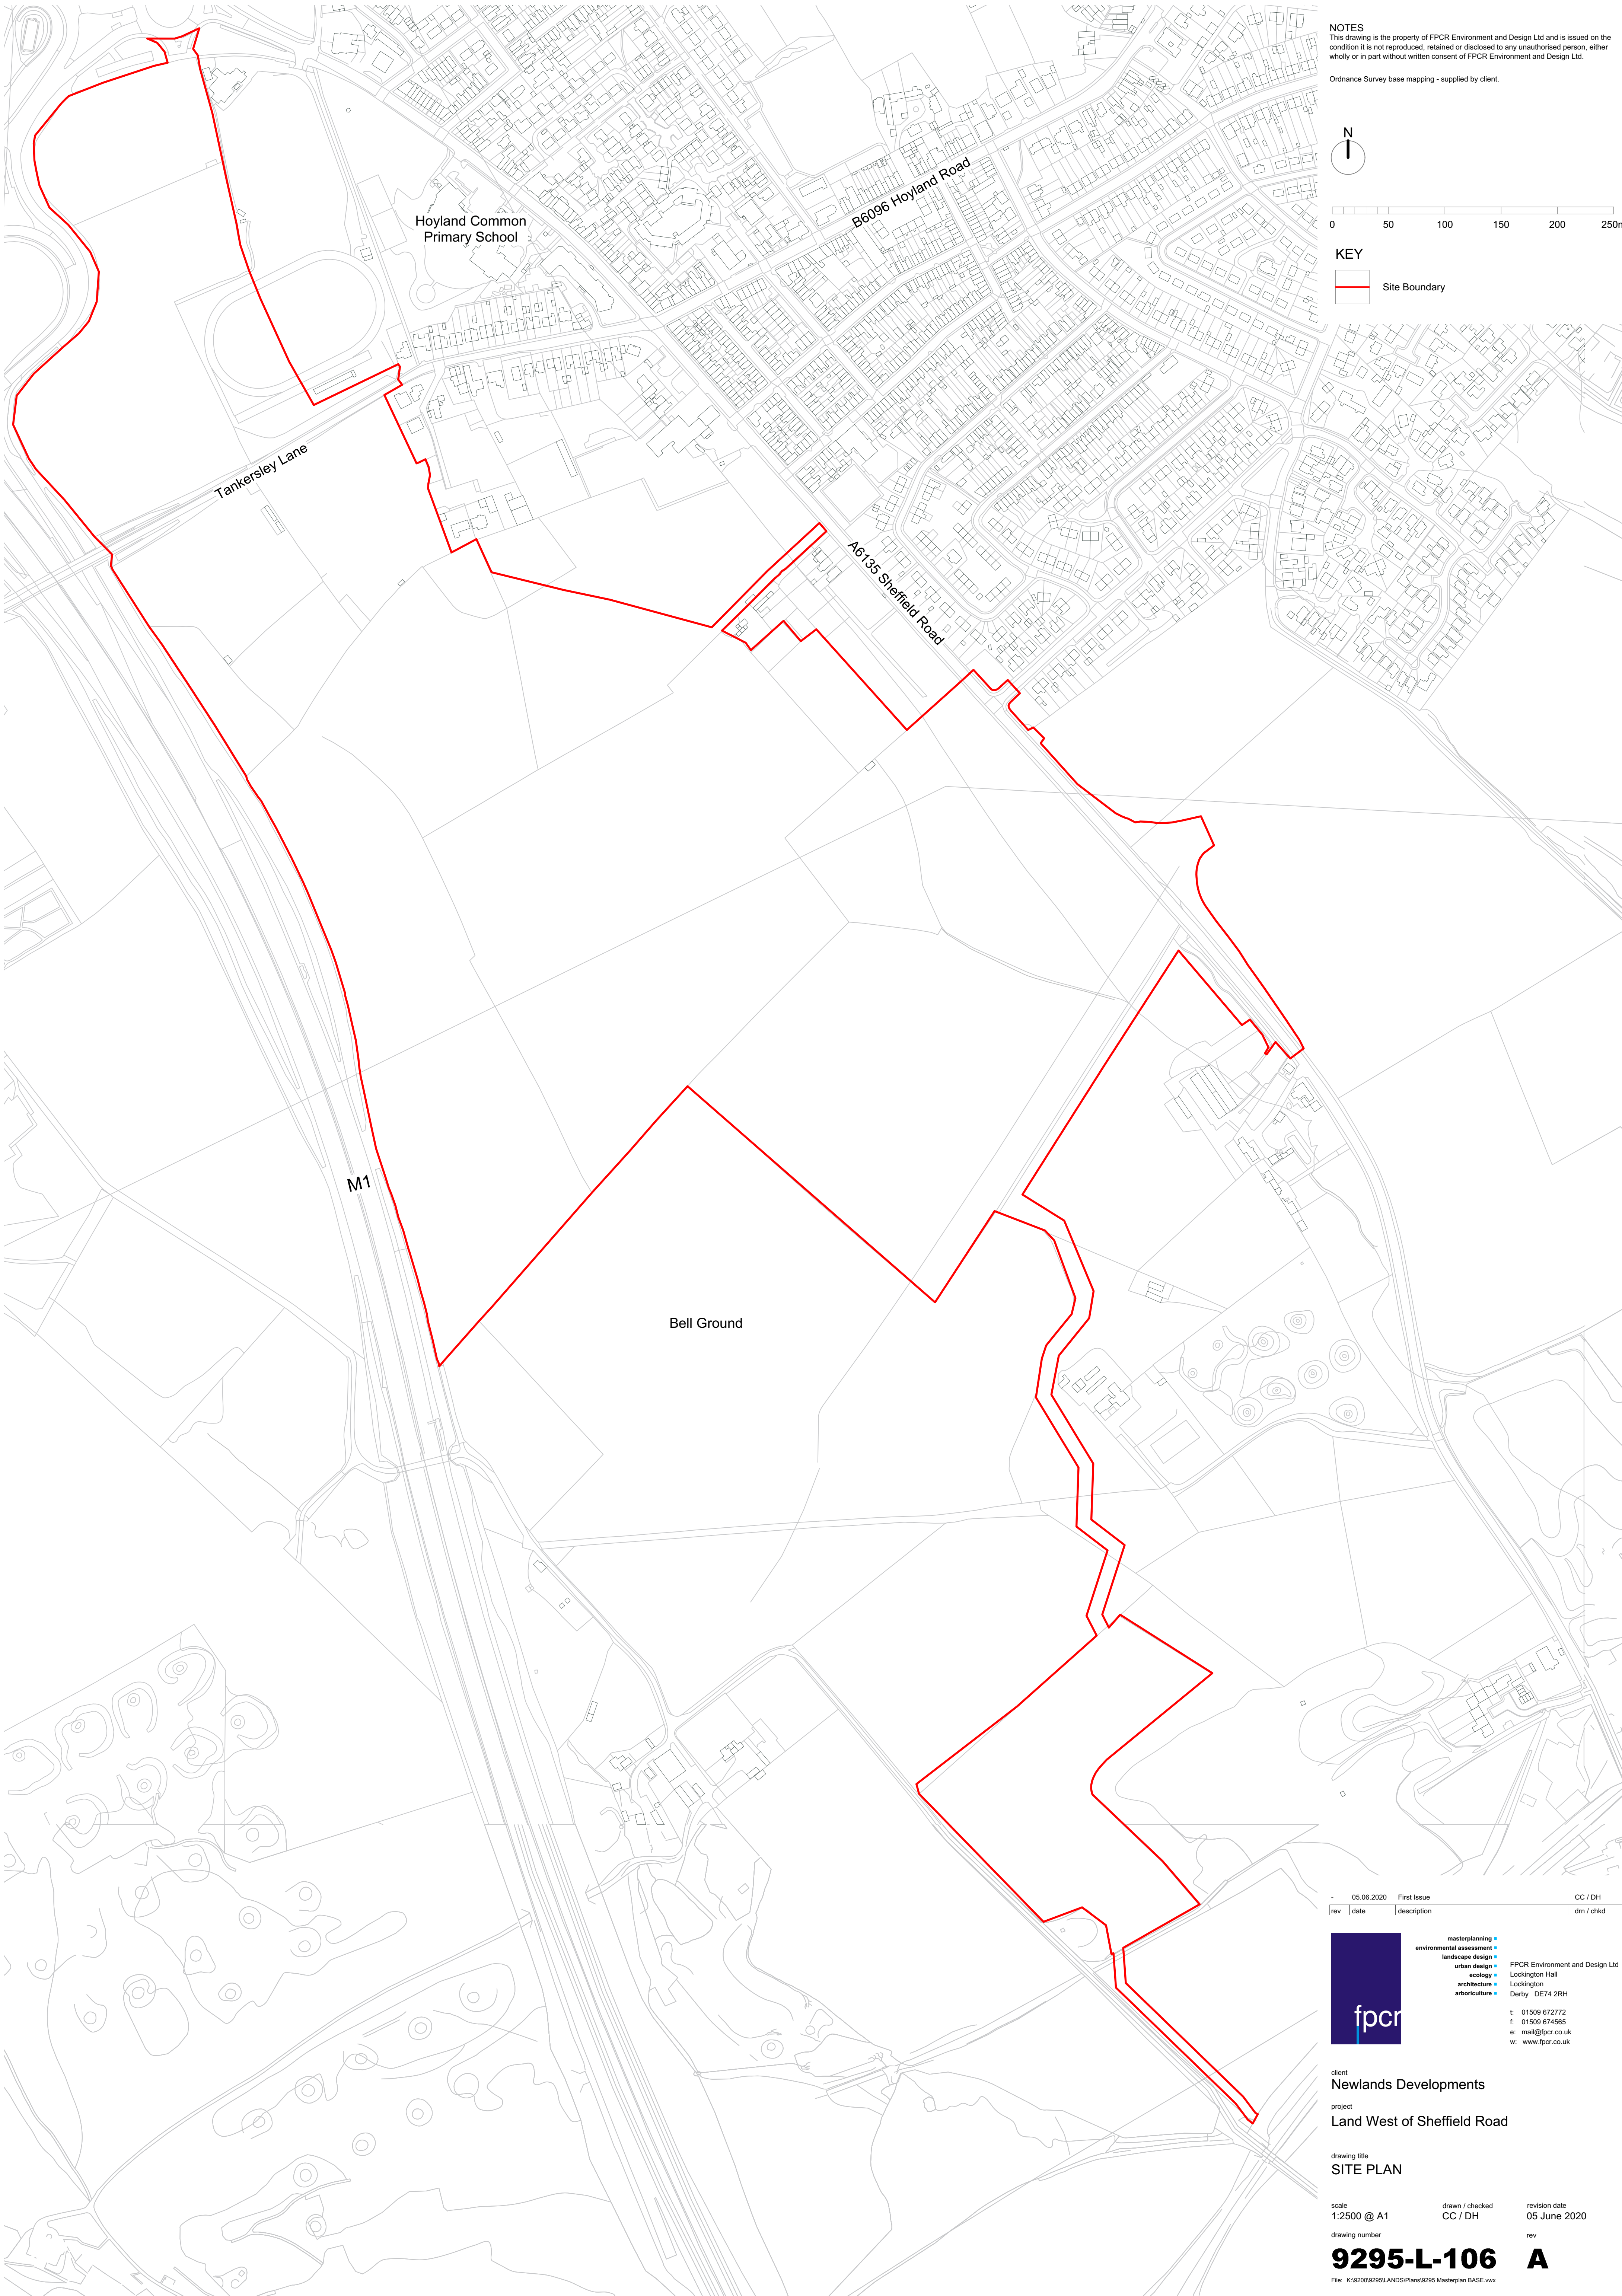

NOTES
This drawing is the property of FPCR Environment and Design Ltd and is issued on the condition it is not reproduced, retained or disclosed to any unauthorised person, either wholly or in part without written consent of FPCR Environment and Design Ltd.

Ordnance Survey base mapping - supplied by client.

 

KEY

-  Site Boundary

rev	date	description	CC / DH
-	05.06.2020	First Issue	CC / DH



- masterplanning
- environmental assessment
- landscape design
- urban design
- ecology
- architecture
- arboriculture

FPCR Environment and Design Ltd
Lockington Hall
Lockington
Derby DE74 2RH

t: 01509 672772
f: 01509 674565
e: mail@fpcr.co.uk
w: www.fpcr.co.uk

client
Newlands Developments
project
Land West of Sheffield Road

drawing title
SITE PLAN

scale
1:2500 @ A1

drawn / checked
CC / DH

revision date
05 June 2020

drawing number
9295-L-106

rev
A

File: K:\9200\9295\LANDS\Plans\9295 Masterplan BASE.vwx