


Drawing No.	Rev No.
MMS001 -003	

DO NOT SCALE: Contractor to check all dimensions and report any omissions or errors


NOTES




PROPOSED FRONT ELEVATION
SCALE 1:100 AT A3

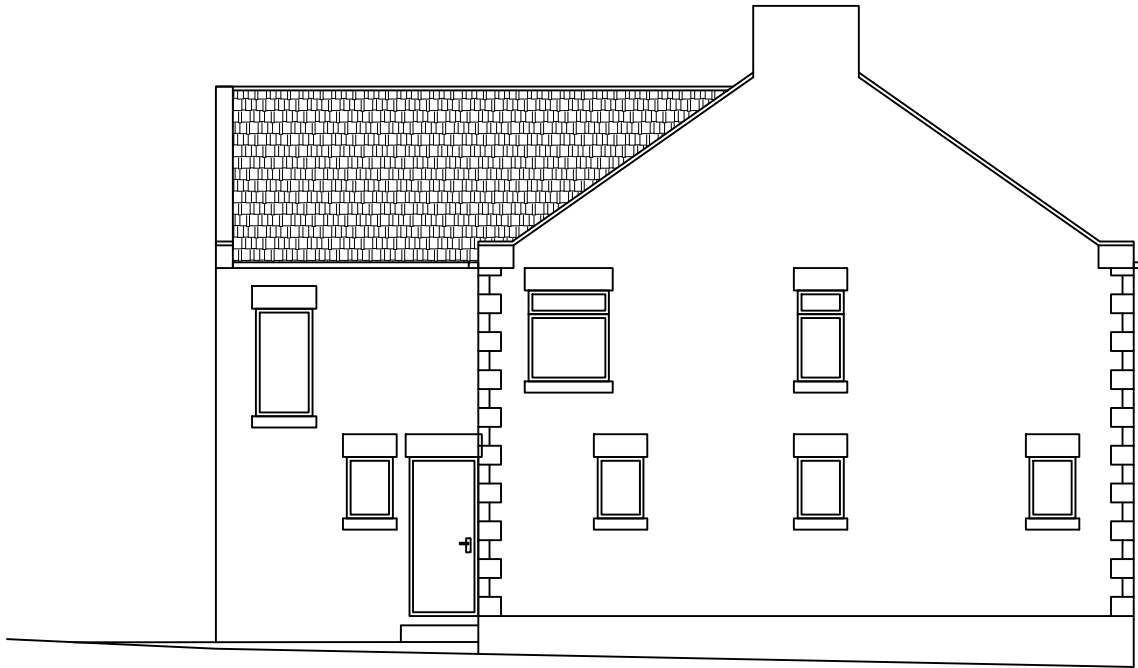

PROPOSED END ELEVATION
SCALE 1:100 AT A3

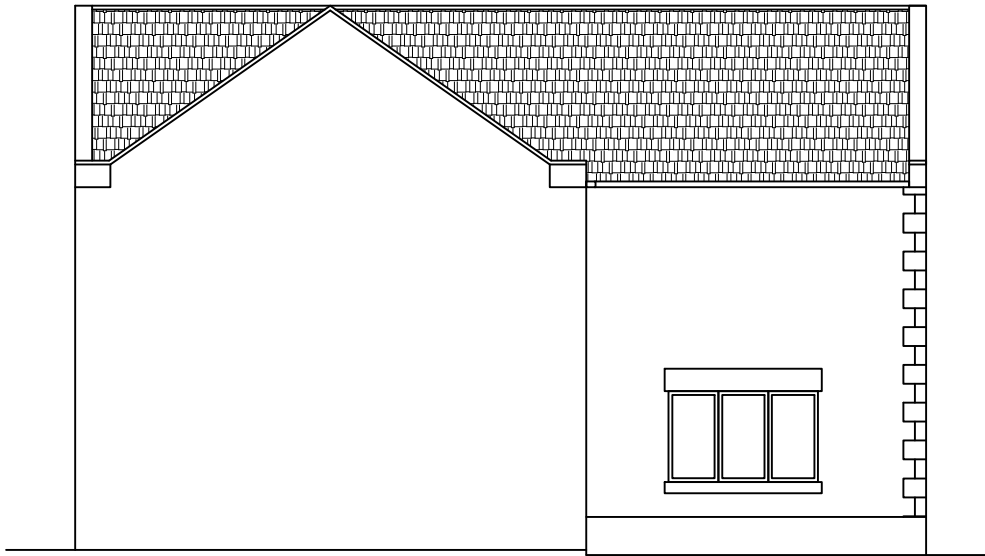

PROPOSED REAR ELEVATION
SCALE 1:100 AT A3

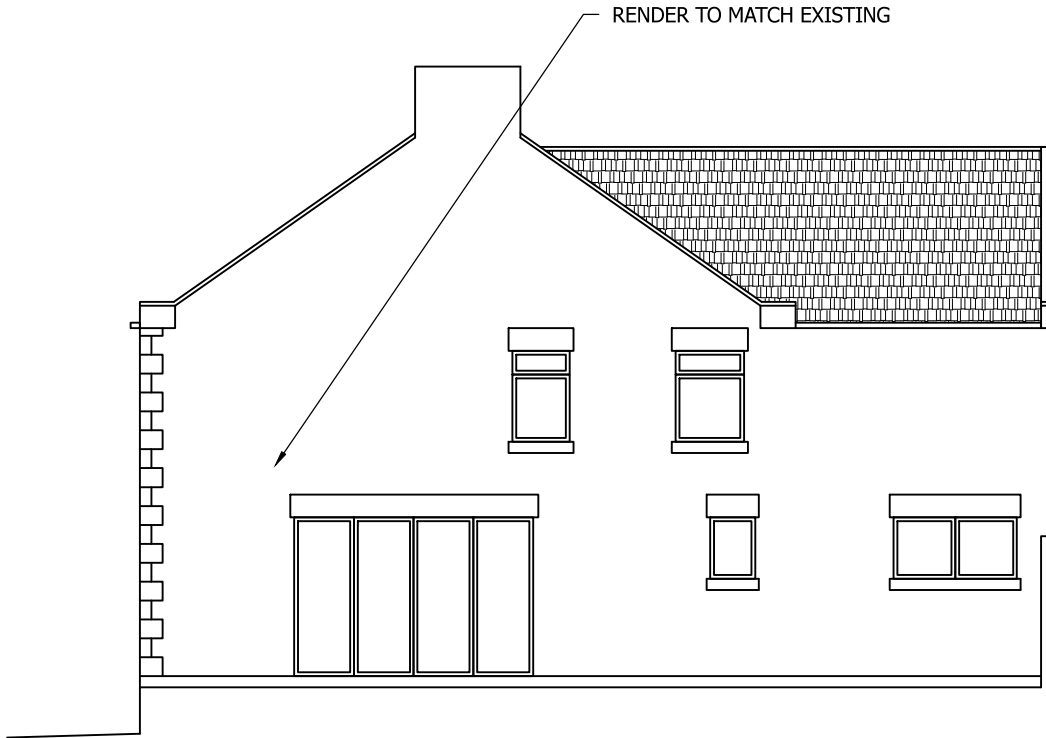

PROPOSED END ELEVATION
SCALE 1:100 AT A3

Rev	Description	By	Chk	App	Date
-----	-------------	----	-----	-----	------

JRB DESIGNS Ltd
1 Saville Road
Cudworth
Barnsley
S72 8LT
Tel: 01226 383542
Fax: 01226 380078
Mob: 07970 541192
Email: john@jrbdesigns.co.uk

This drawing is copyright. © jrbdesigns Ltd.

Client

MR. M SPENCER
MAWBY HALL CASTLE
Y19 6HN

Drawing Title

PROPOSED ELEVATIONS PUB

Address

THE WHITE BEAR PUB
KEXBOROUGH
BARNSELY
S75 5EF

Project Title:

CONVERSION TO 3
DWELLINGS

Purpose of Issue:

PLANNING

Drawing Status

FIRST ISSUE

Scale at A3

AS SHOWN

Drawn By

JRB

Date

30/06/2020

Checked By

Date

30/06/2020

Approved By

Date

30/06/2020

Project No.

MMS001

Drawing No.

003

Revision

-

APPROVAL ☒ INFORMATION ☐ TENDER ☐ CONTRACT ☐ CONSTRUCTION ☐