


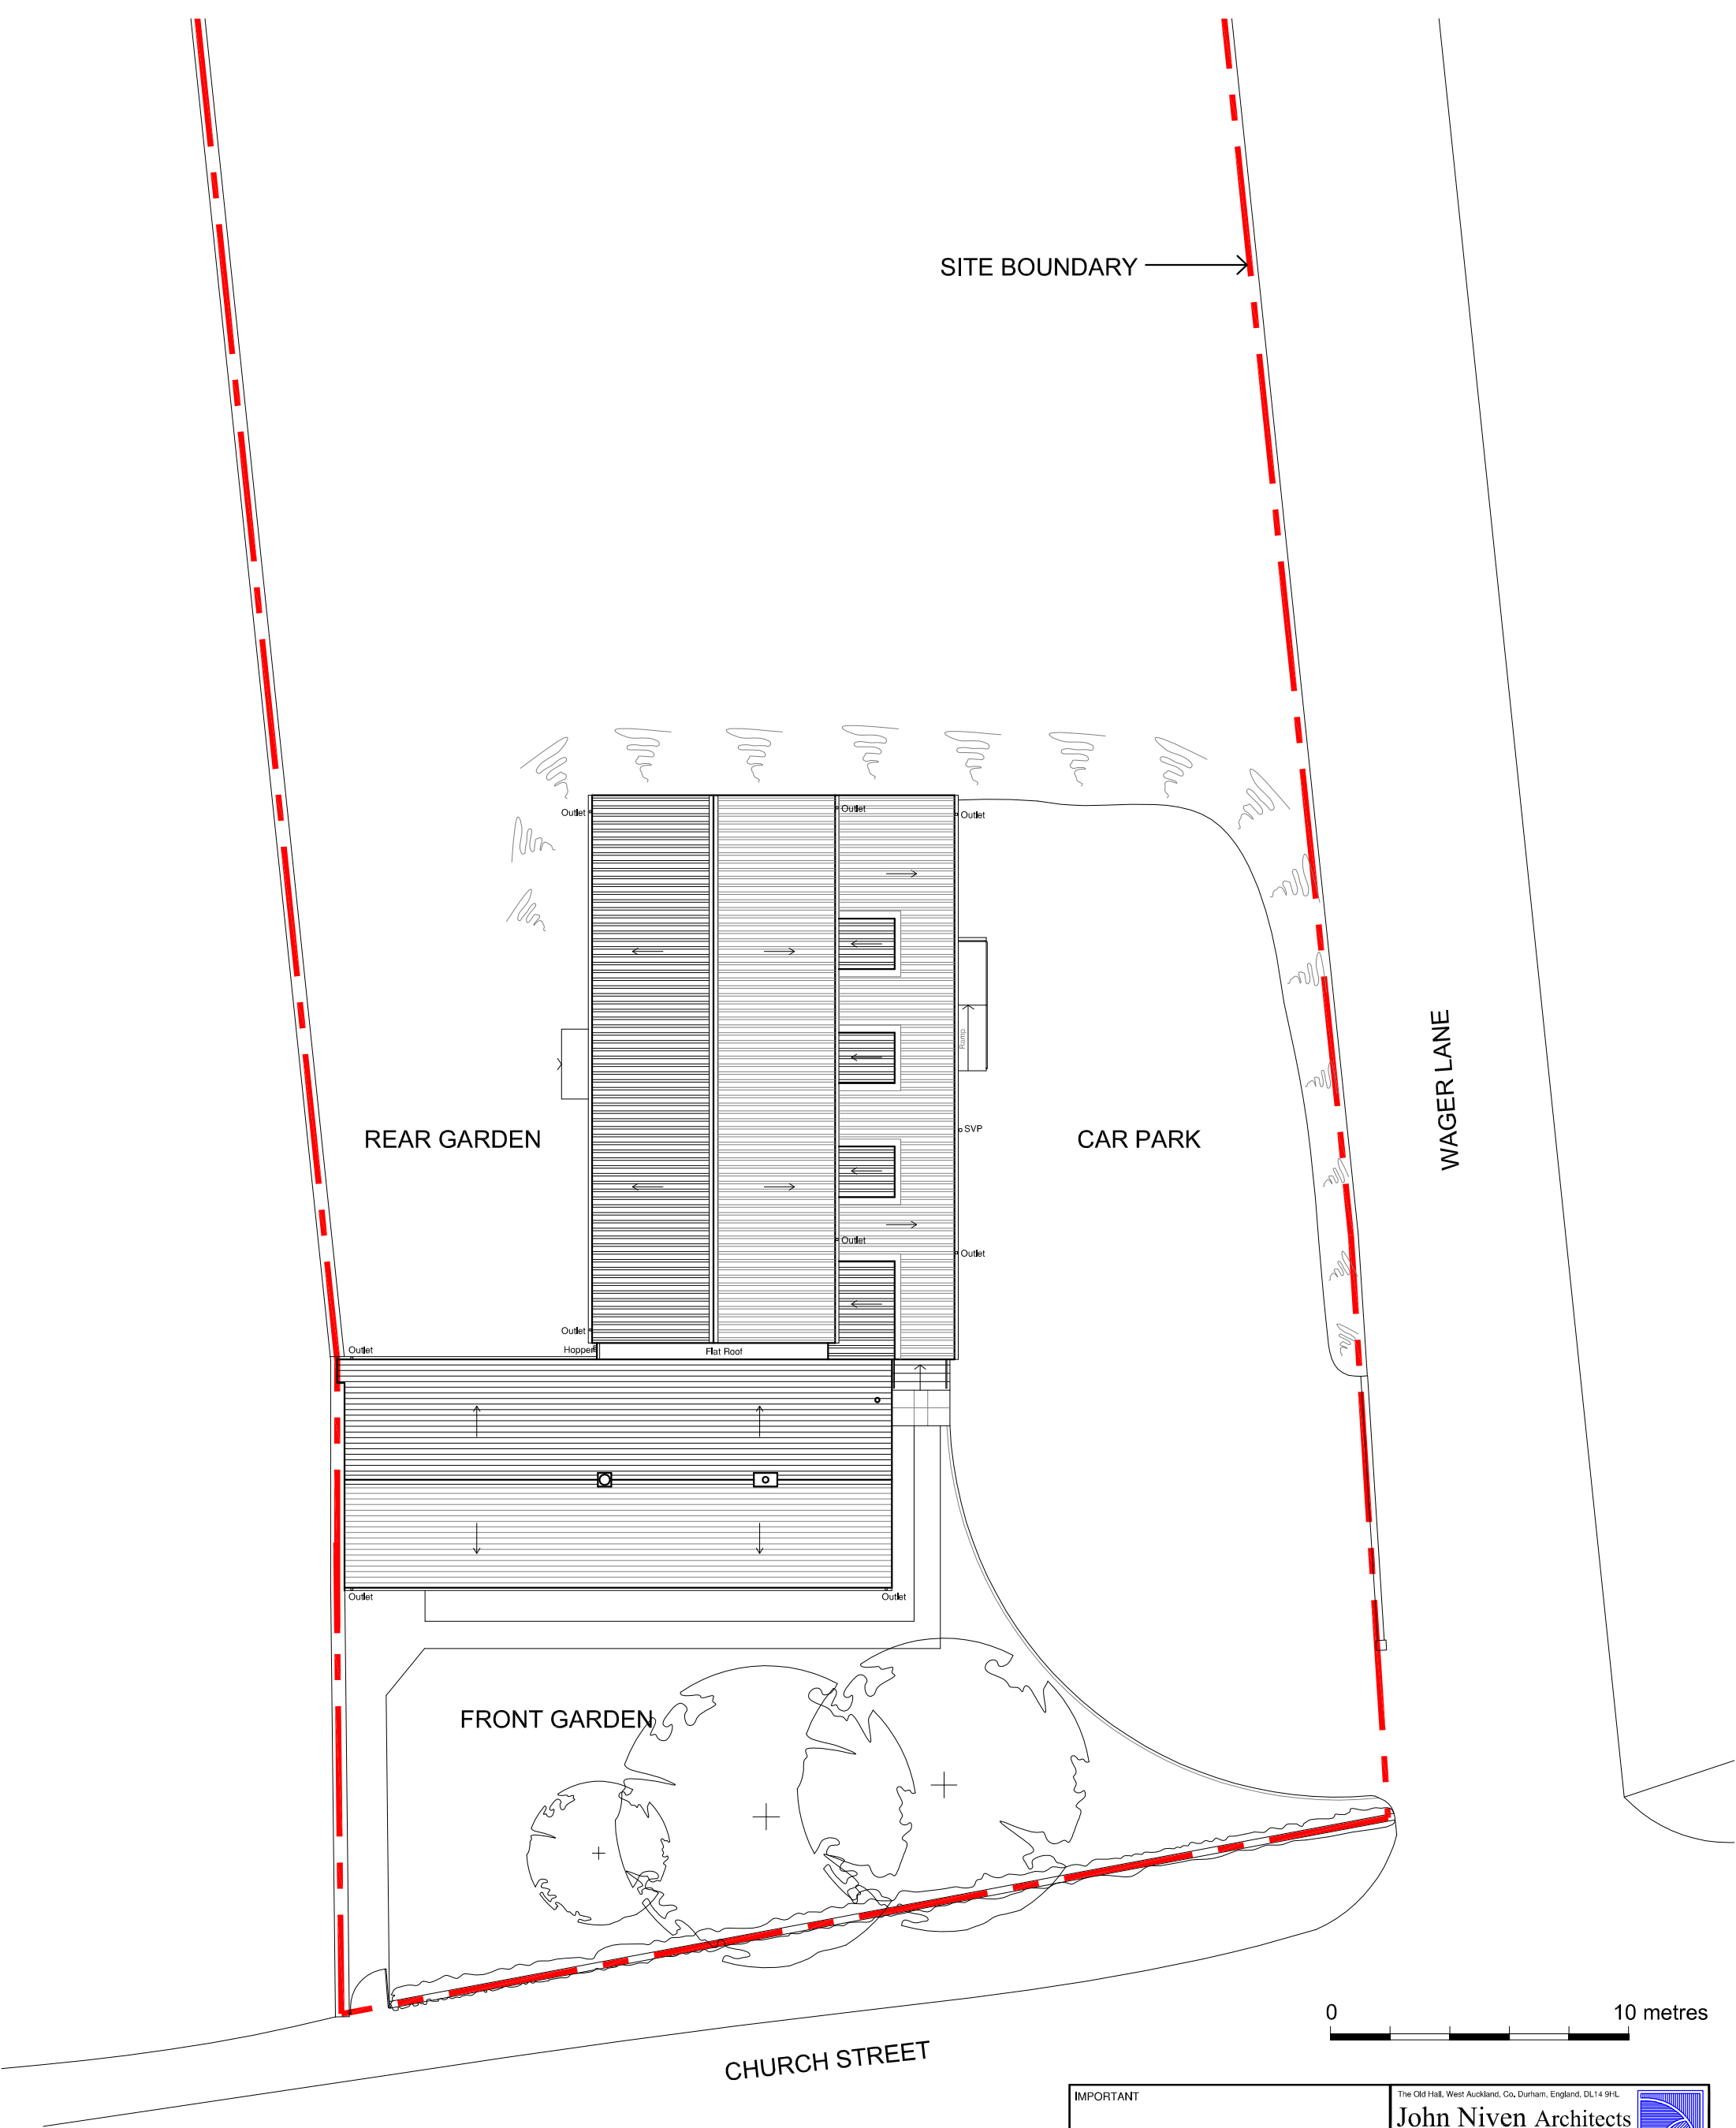

SITE PLAN AS EXISTING - 1:200

IMPORTANT		The Old Hall, West Auckland, Co, Durham, England, DL14 9HL John Niven Architects t 01388 832587 f 0845 299 1182 e enquiries@theoldhallpractice.co.uk																					
NOTES 1. DO NOT SCALE FROM THIS DRAWING 2. All dimensions to be verified on site prior to any shop or site works being commenced. 3. Any discrepancies to be reported to the Architect BEFORE any work is put in hand. 4. This drawing must be read in conjunction with relevant consultants and specialists drawings. 5. This drawing is protected by Copyright.		CLIENT Brierley Methodist Church																					
		PROJECT Alterations																					
		TITLE Site Plan as Existing																					
		SCALES 1:200 @ A3																					
		date April 2009 drawn M.P checked																					
<table><tr><td>date</td><td>REVISIONS</td></tr><tr><td> </td><td> </td></tr><tr><td> </td><td> </td></tr><tr><td> </td><td> </td></tr><tr><td> </td><td> </td></tr><tr><td> </td><td> </td></tr><tr><td> </td><td> </td></tr><tr><td> </td><td> </td></tr><tr><td> </td><td> </td></tr><tr><td> </td><td> </td></tr></table>		date	REVISIONS																			dwg. no. (E) 06.415/01 rev.	
date	REVISIONS																						