



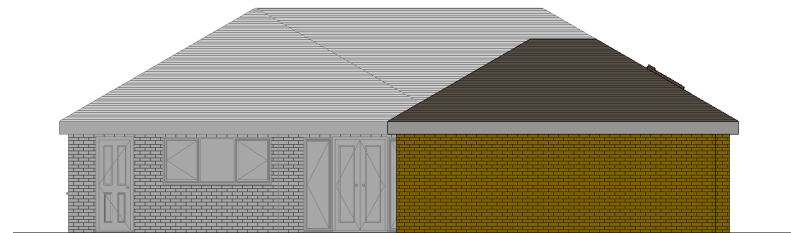

Permitted Side Elevation

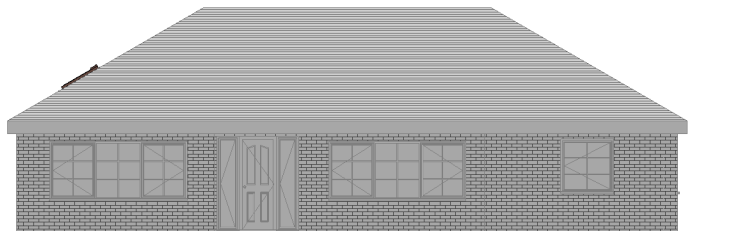

Permitted Rear Elevation



Permitted Front Elevation



Permitted Side Elevation



**Chartered Surveyors
& Designers for the Disabled**

Park House, Parkway, Holmes Chapel
Cheshire, CW4 7BA

W: www.stevendocker.co.uk T: 01477 544499
E: info@stevendocker.co.uk F: 01477 544433

Client Mr Adam Turton		
Contract 12 Common Road, Thurnscoe, Rotherham		
Drawing Permitted Elevations		
Drawn by JPC	Checked by JPC	Date March 14
Drawing No CNC 2303/ 06	Rev *	Scale 1 : 100
		Size A3
COPYRIGHT This Drawing, design proposal and its content are protected by copyright and can only be used under license and with the expressed authority of Steven Docker Associates.		