




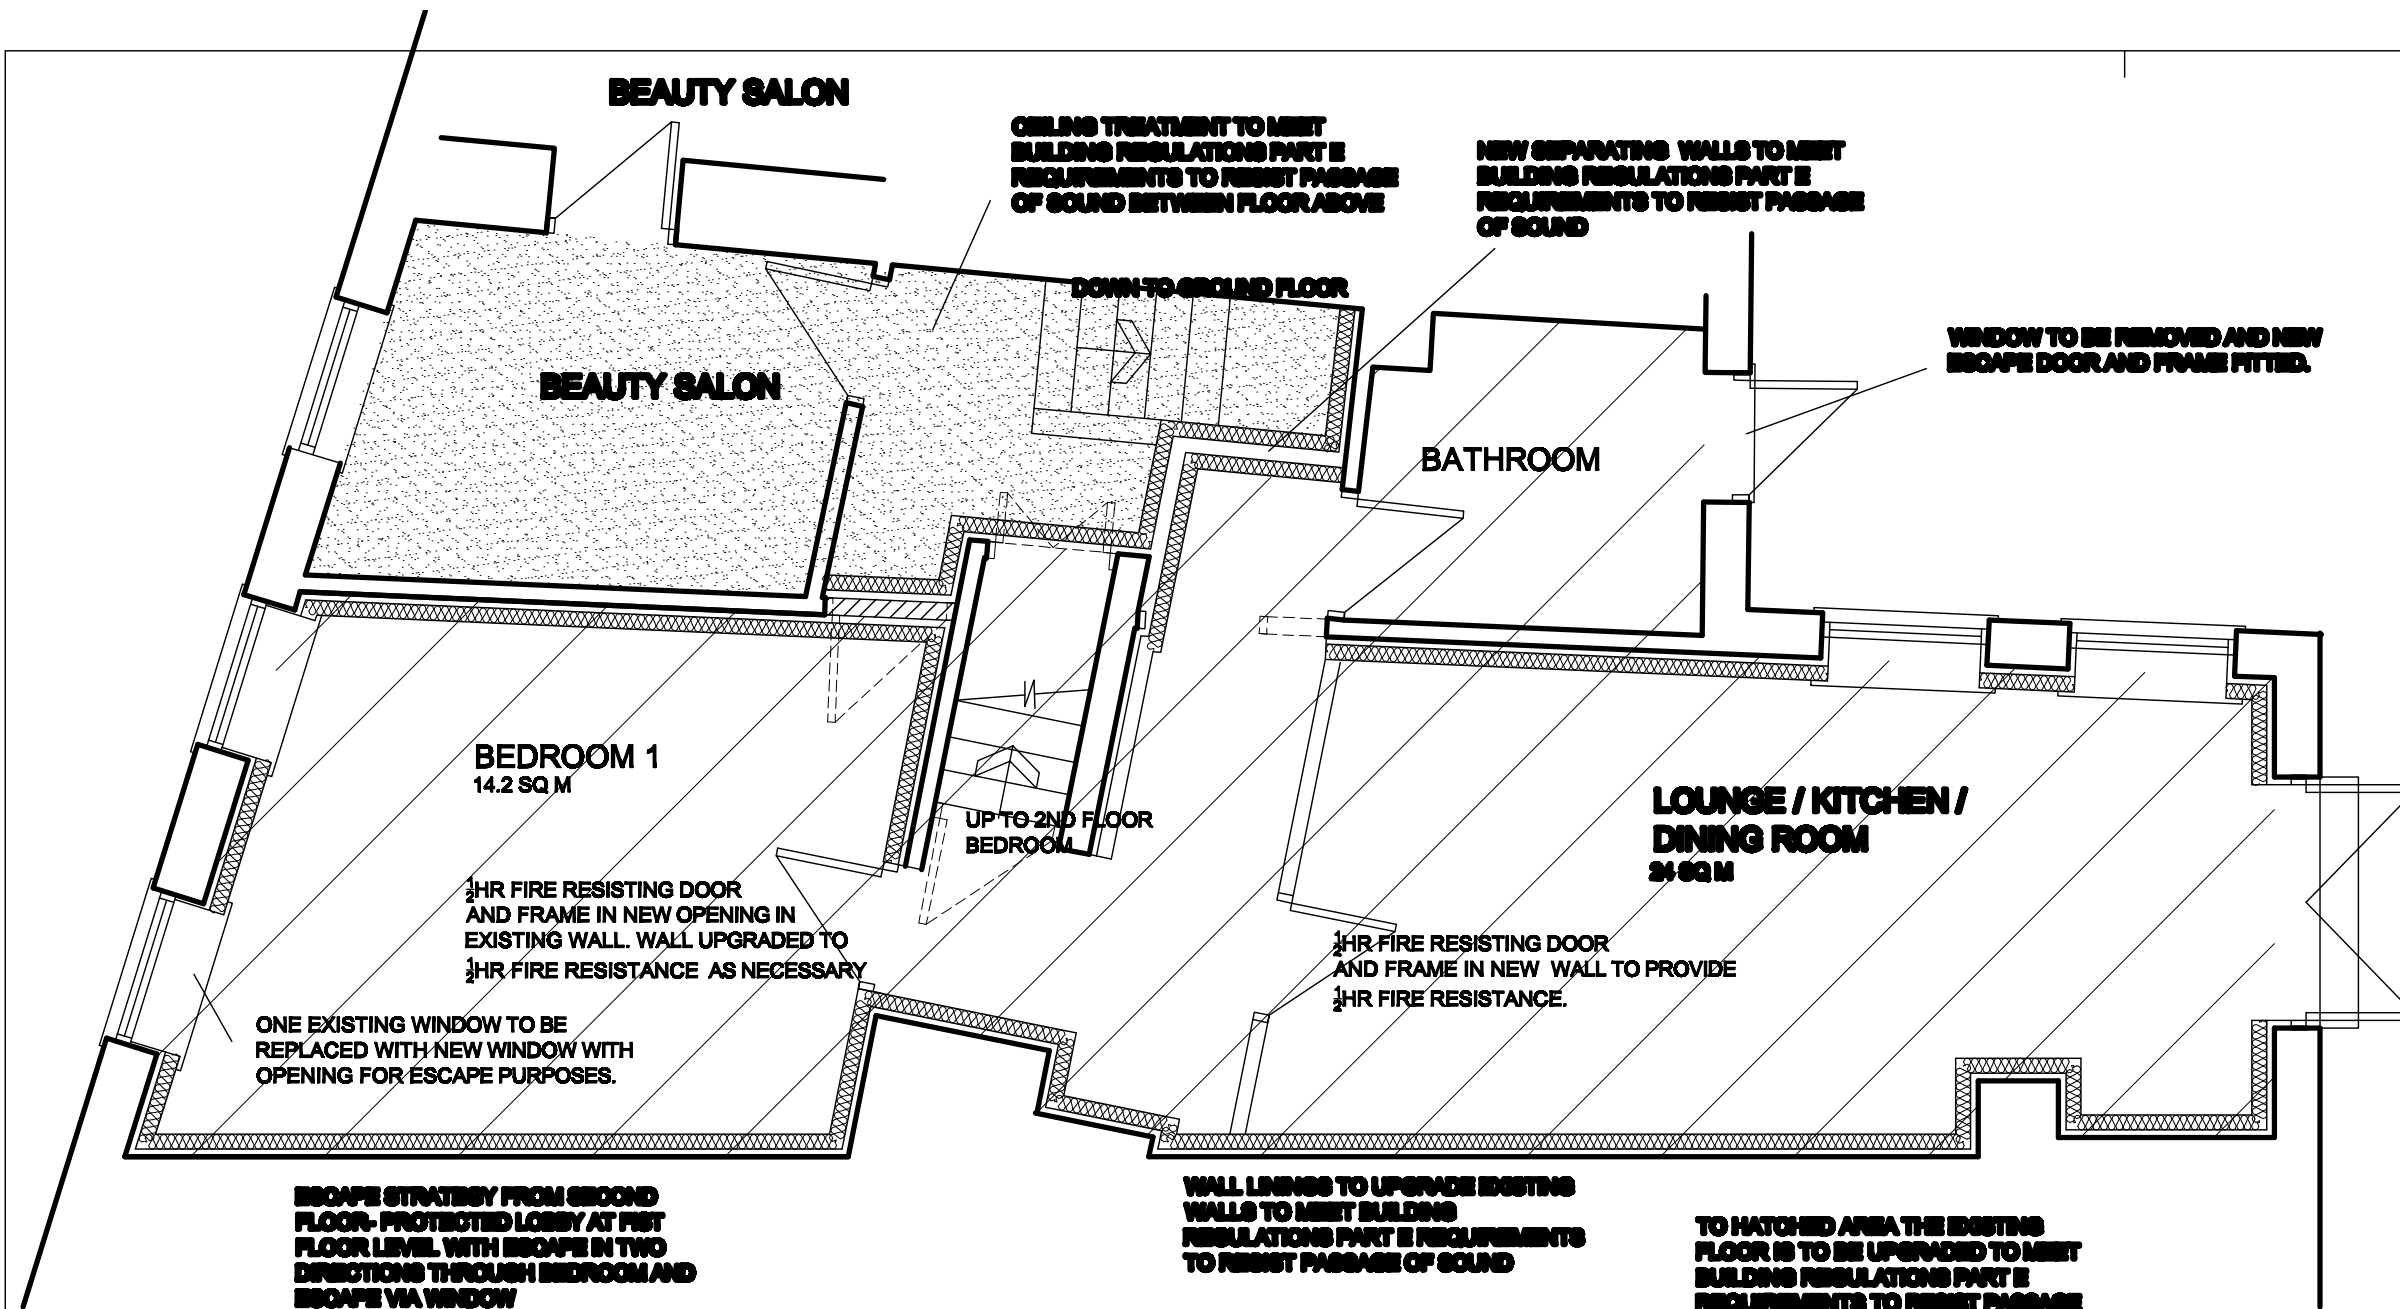


**FIRST FLOOR PLAN
AS PROPOSED**

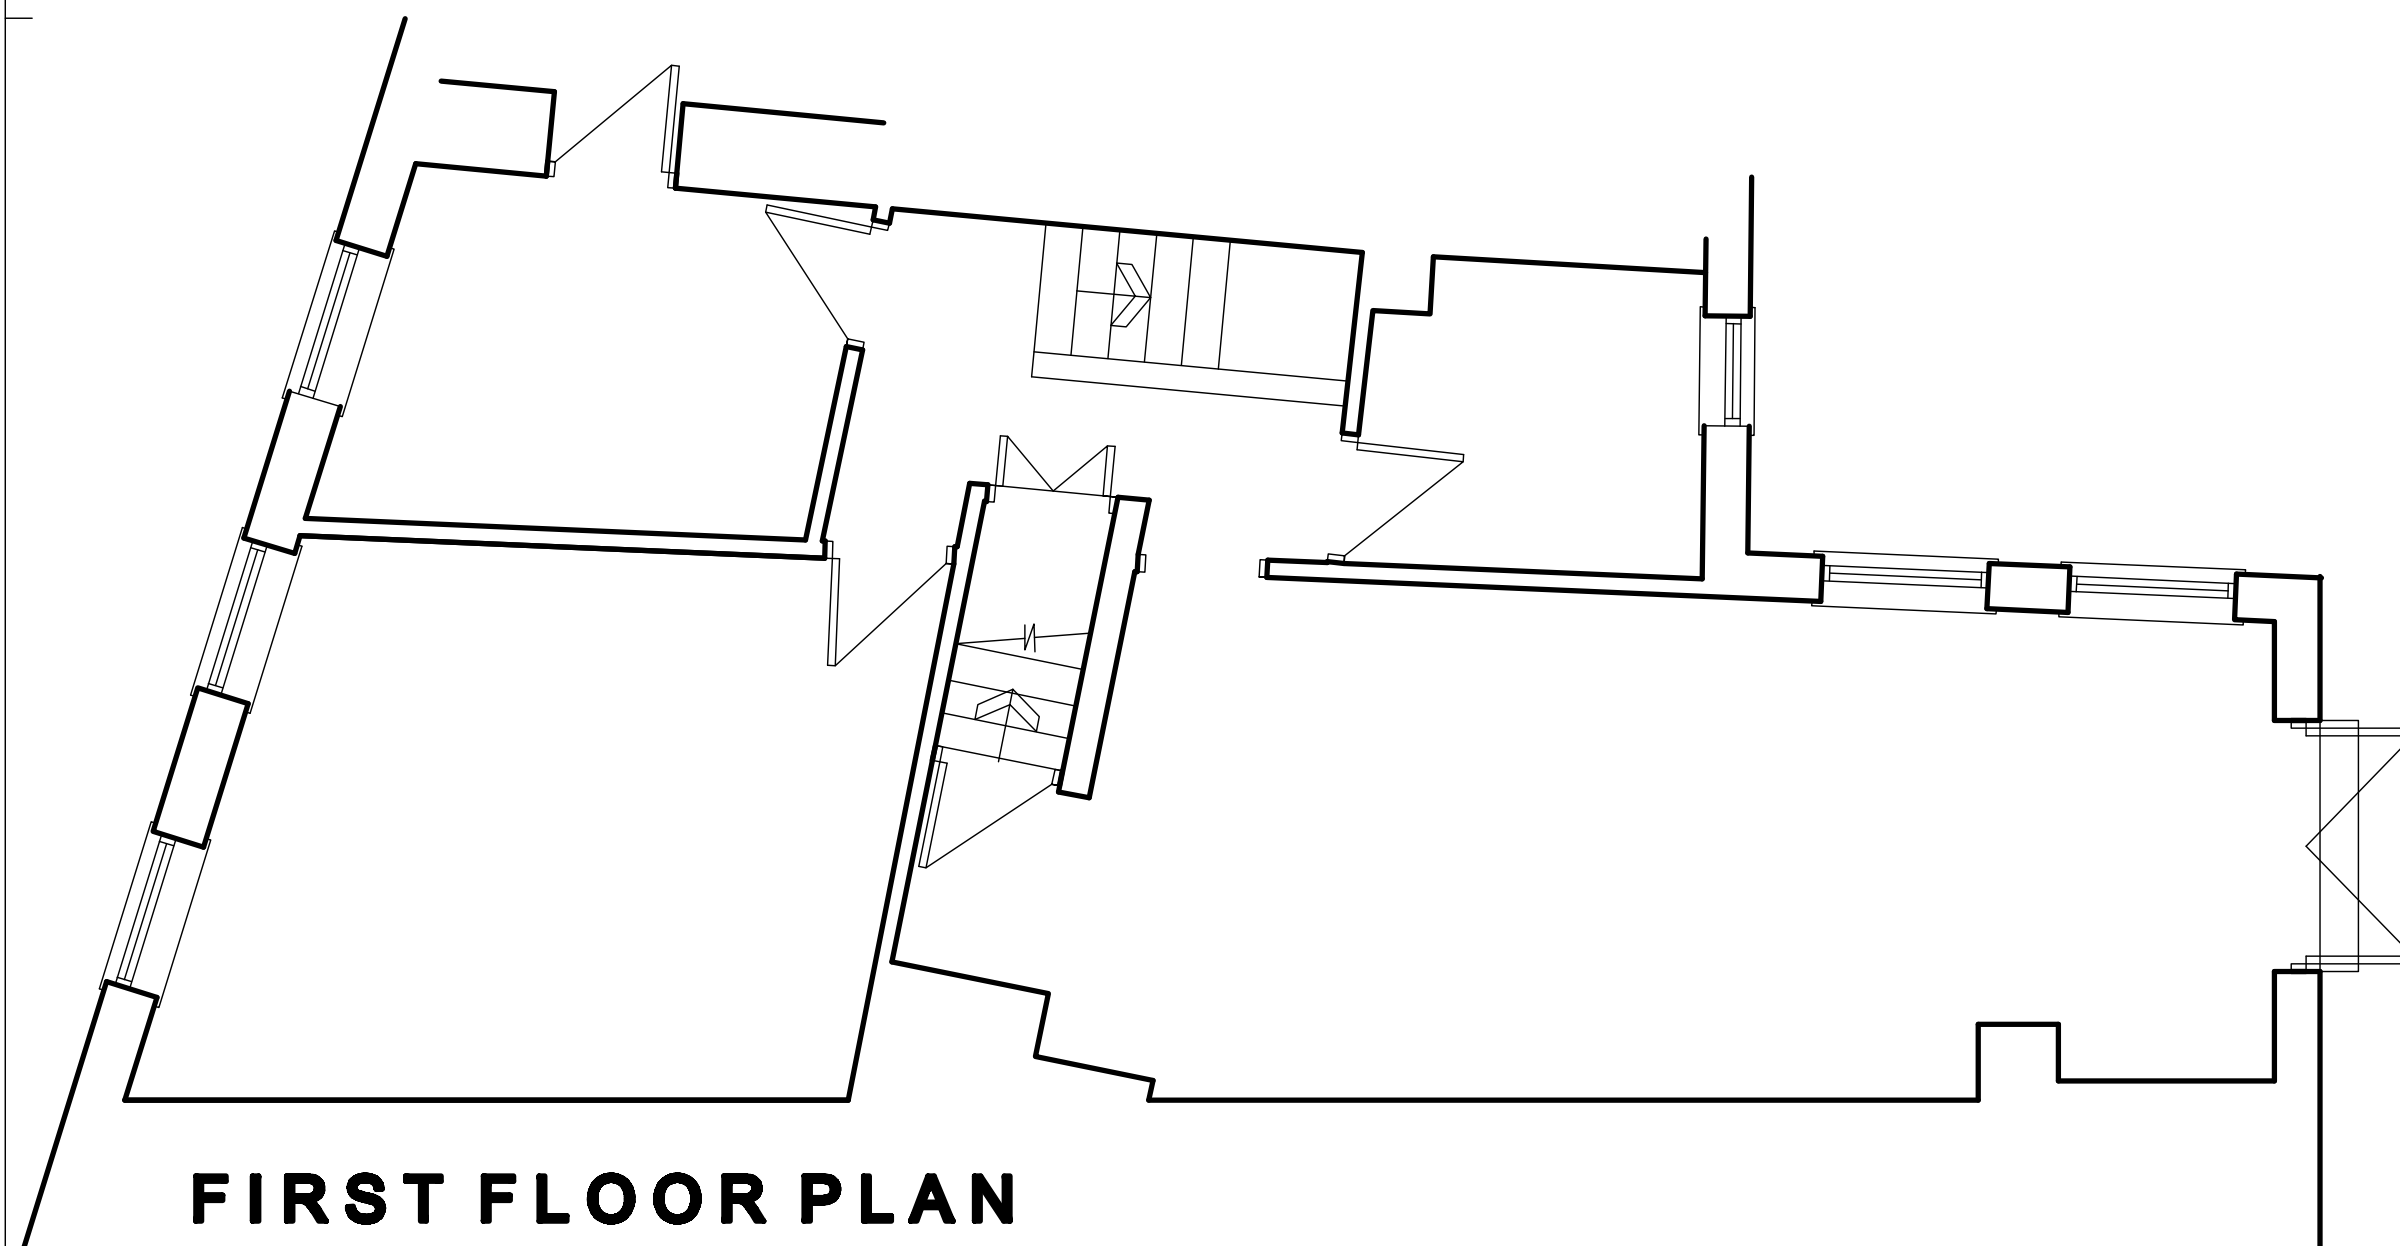


**FIRST FLOOR PLAN
AS EXISTING**

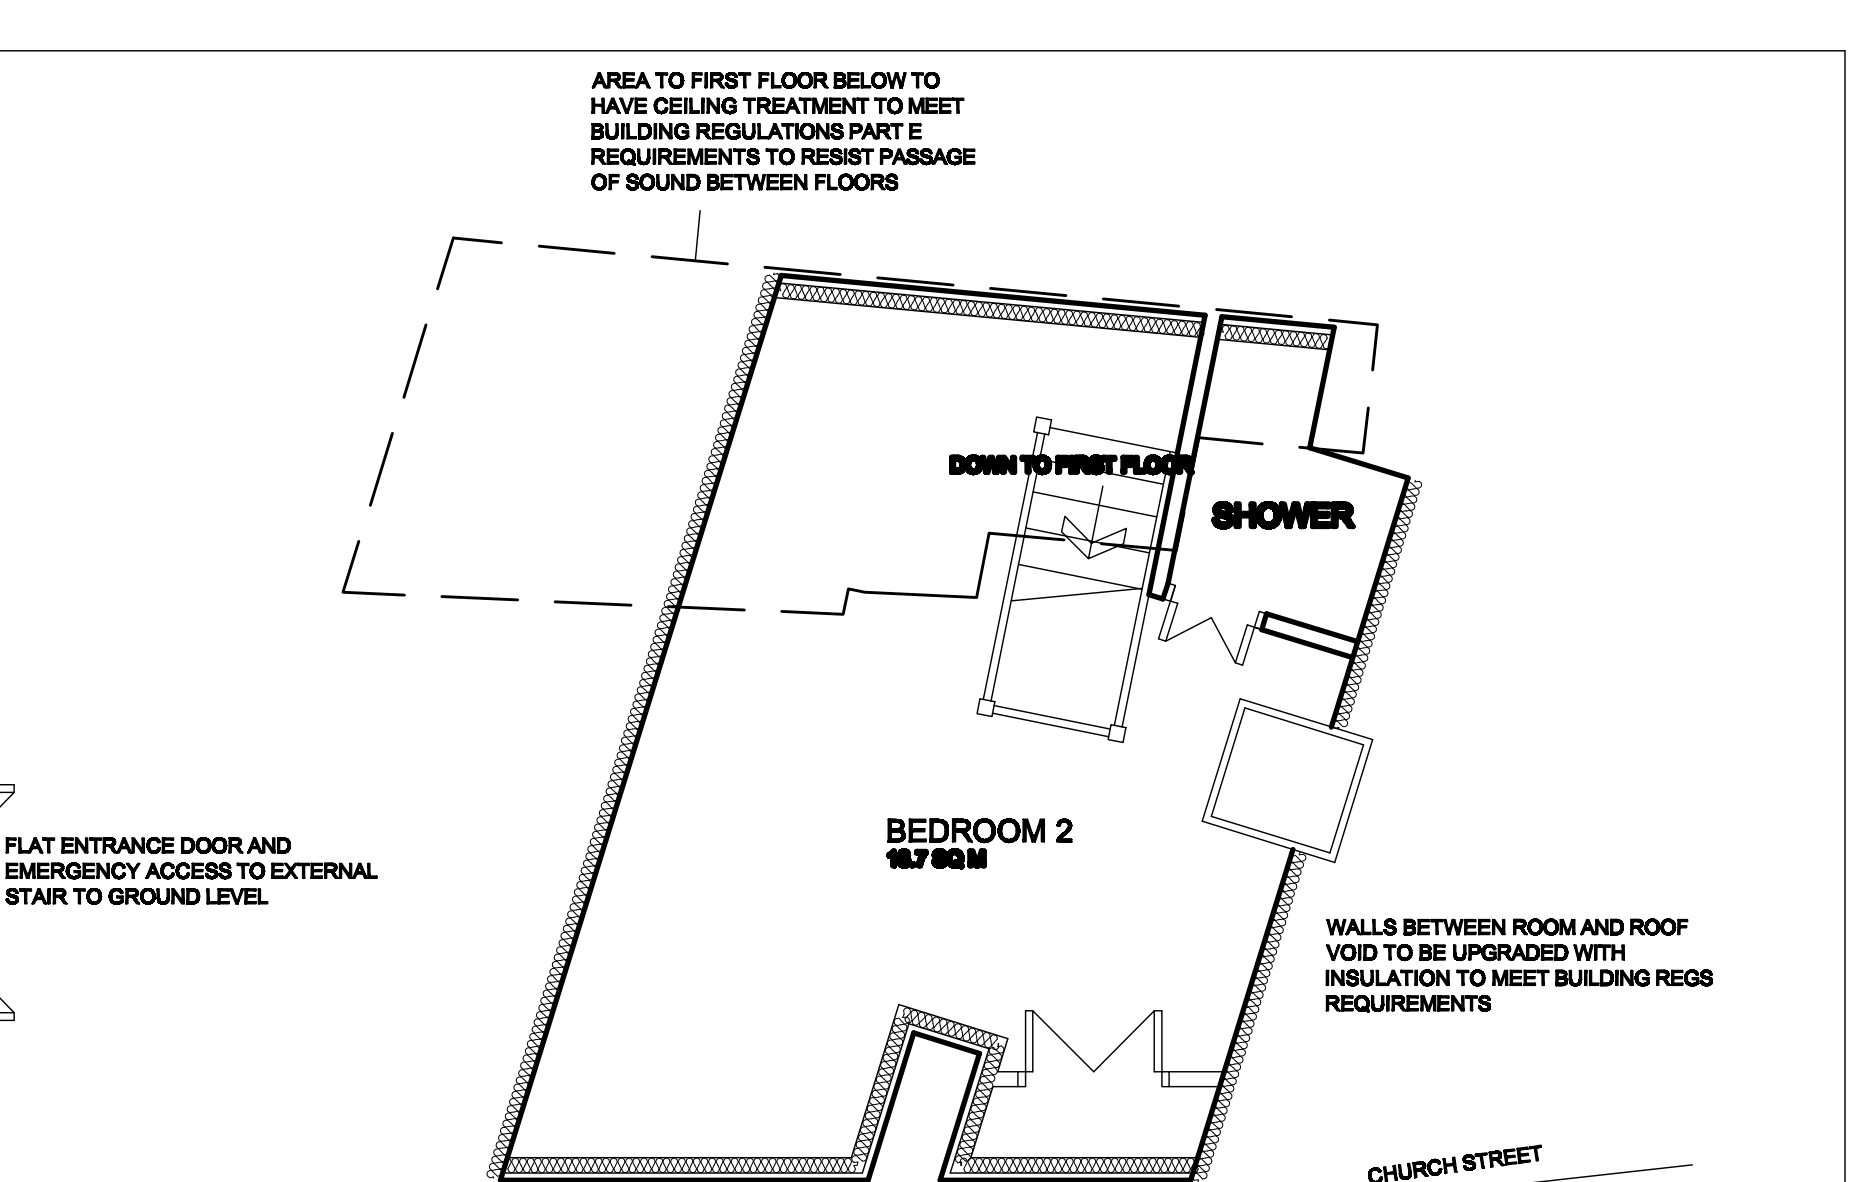

**SECOND FLOOR PLAN
AS PROPOSED**

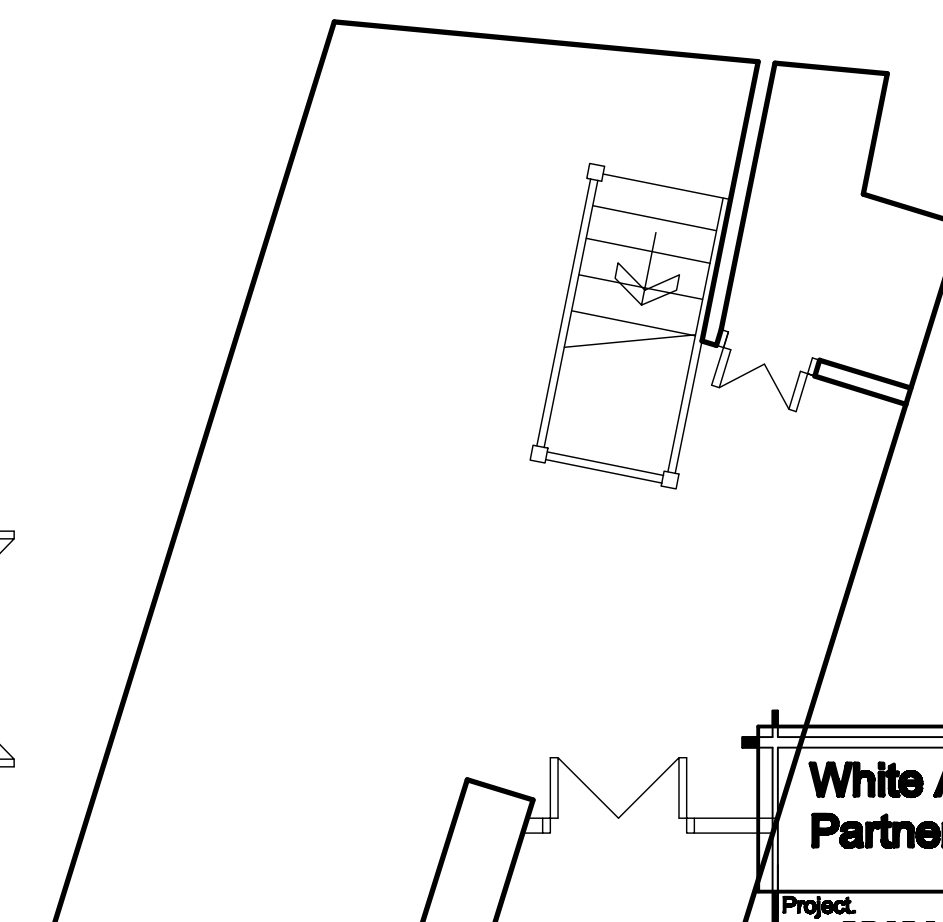

**SECOND FLOOR PLAN
AS EXISTING**

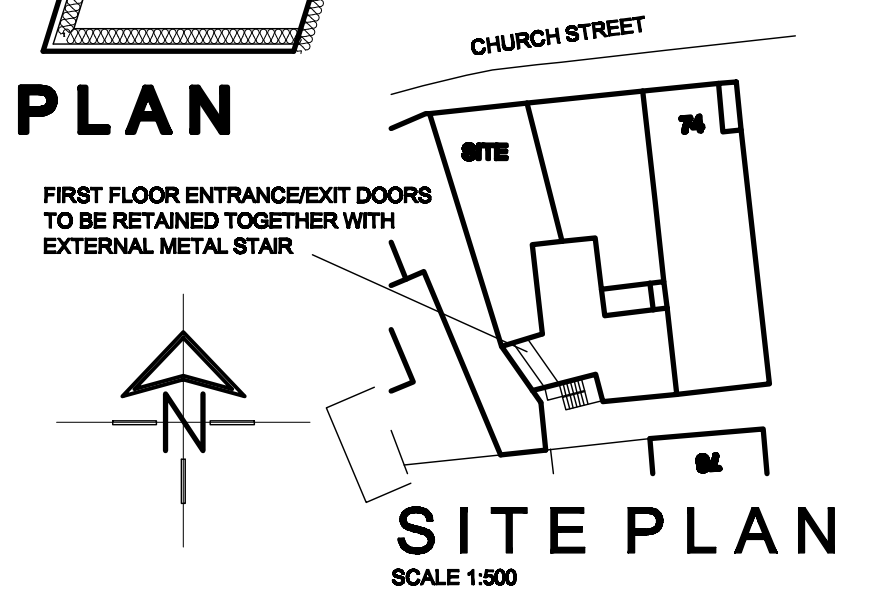

White Agus Partnership PROVIDENCE VILLA, 42 SACKVILLE STREET, BARNSBLEY, S70 2DB SURVEYORS AND BUILDING DESIGN CONSULTANTS				Phone: 01228 208482 Fax: 01228 283030 Email: info@whiteaguspartnership.co.uk Web: www.whiteaguspartnership.co.uk			
Project: PROPOSED CHANGE OF USE 70 CHURCH STREET DARTON, BARNSBLEY				Client: MS K. WOOFFINDIN			
Drawing Title: PLANS				Date: SEPT 2012	Scale: 1:50	Dwg. No. 01	Rev. A
Date 18-10-12	Suffix A	Description LAYOUT REVISED	Date	Suffix	Description	Date	Suffix