



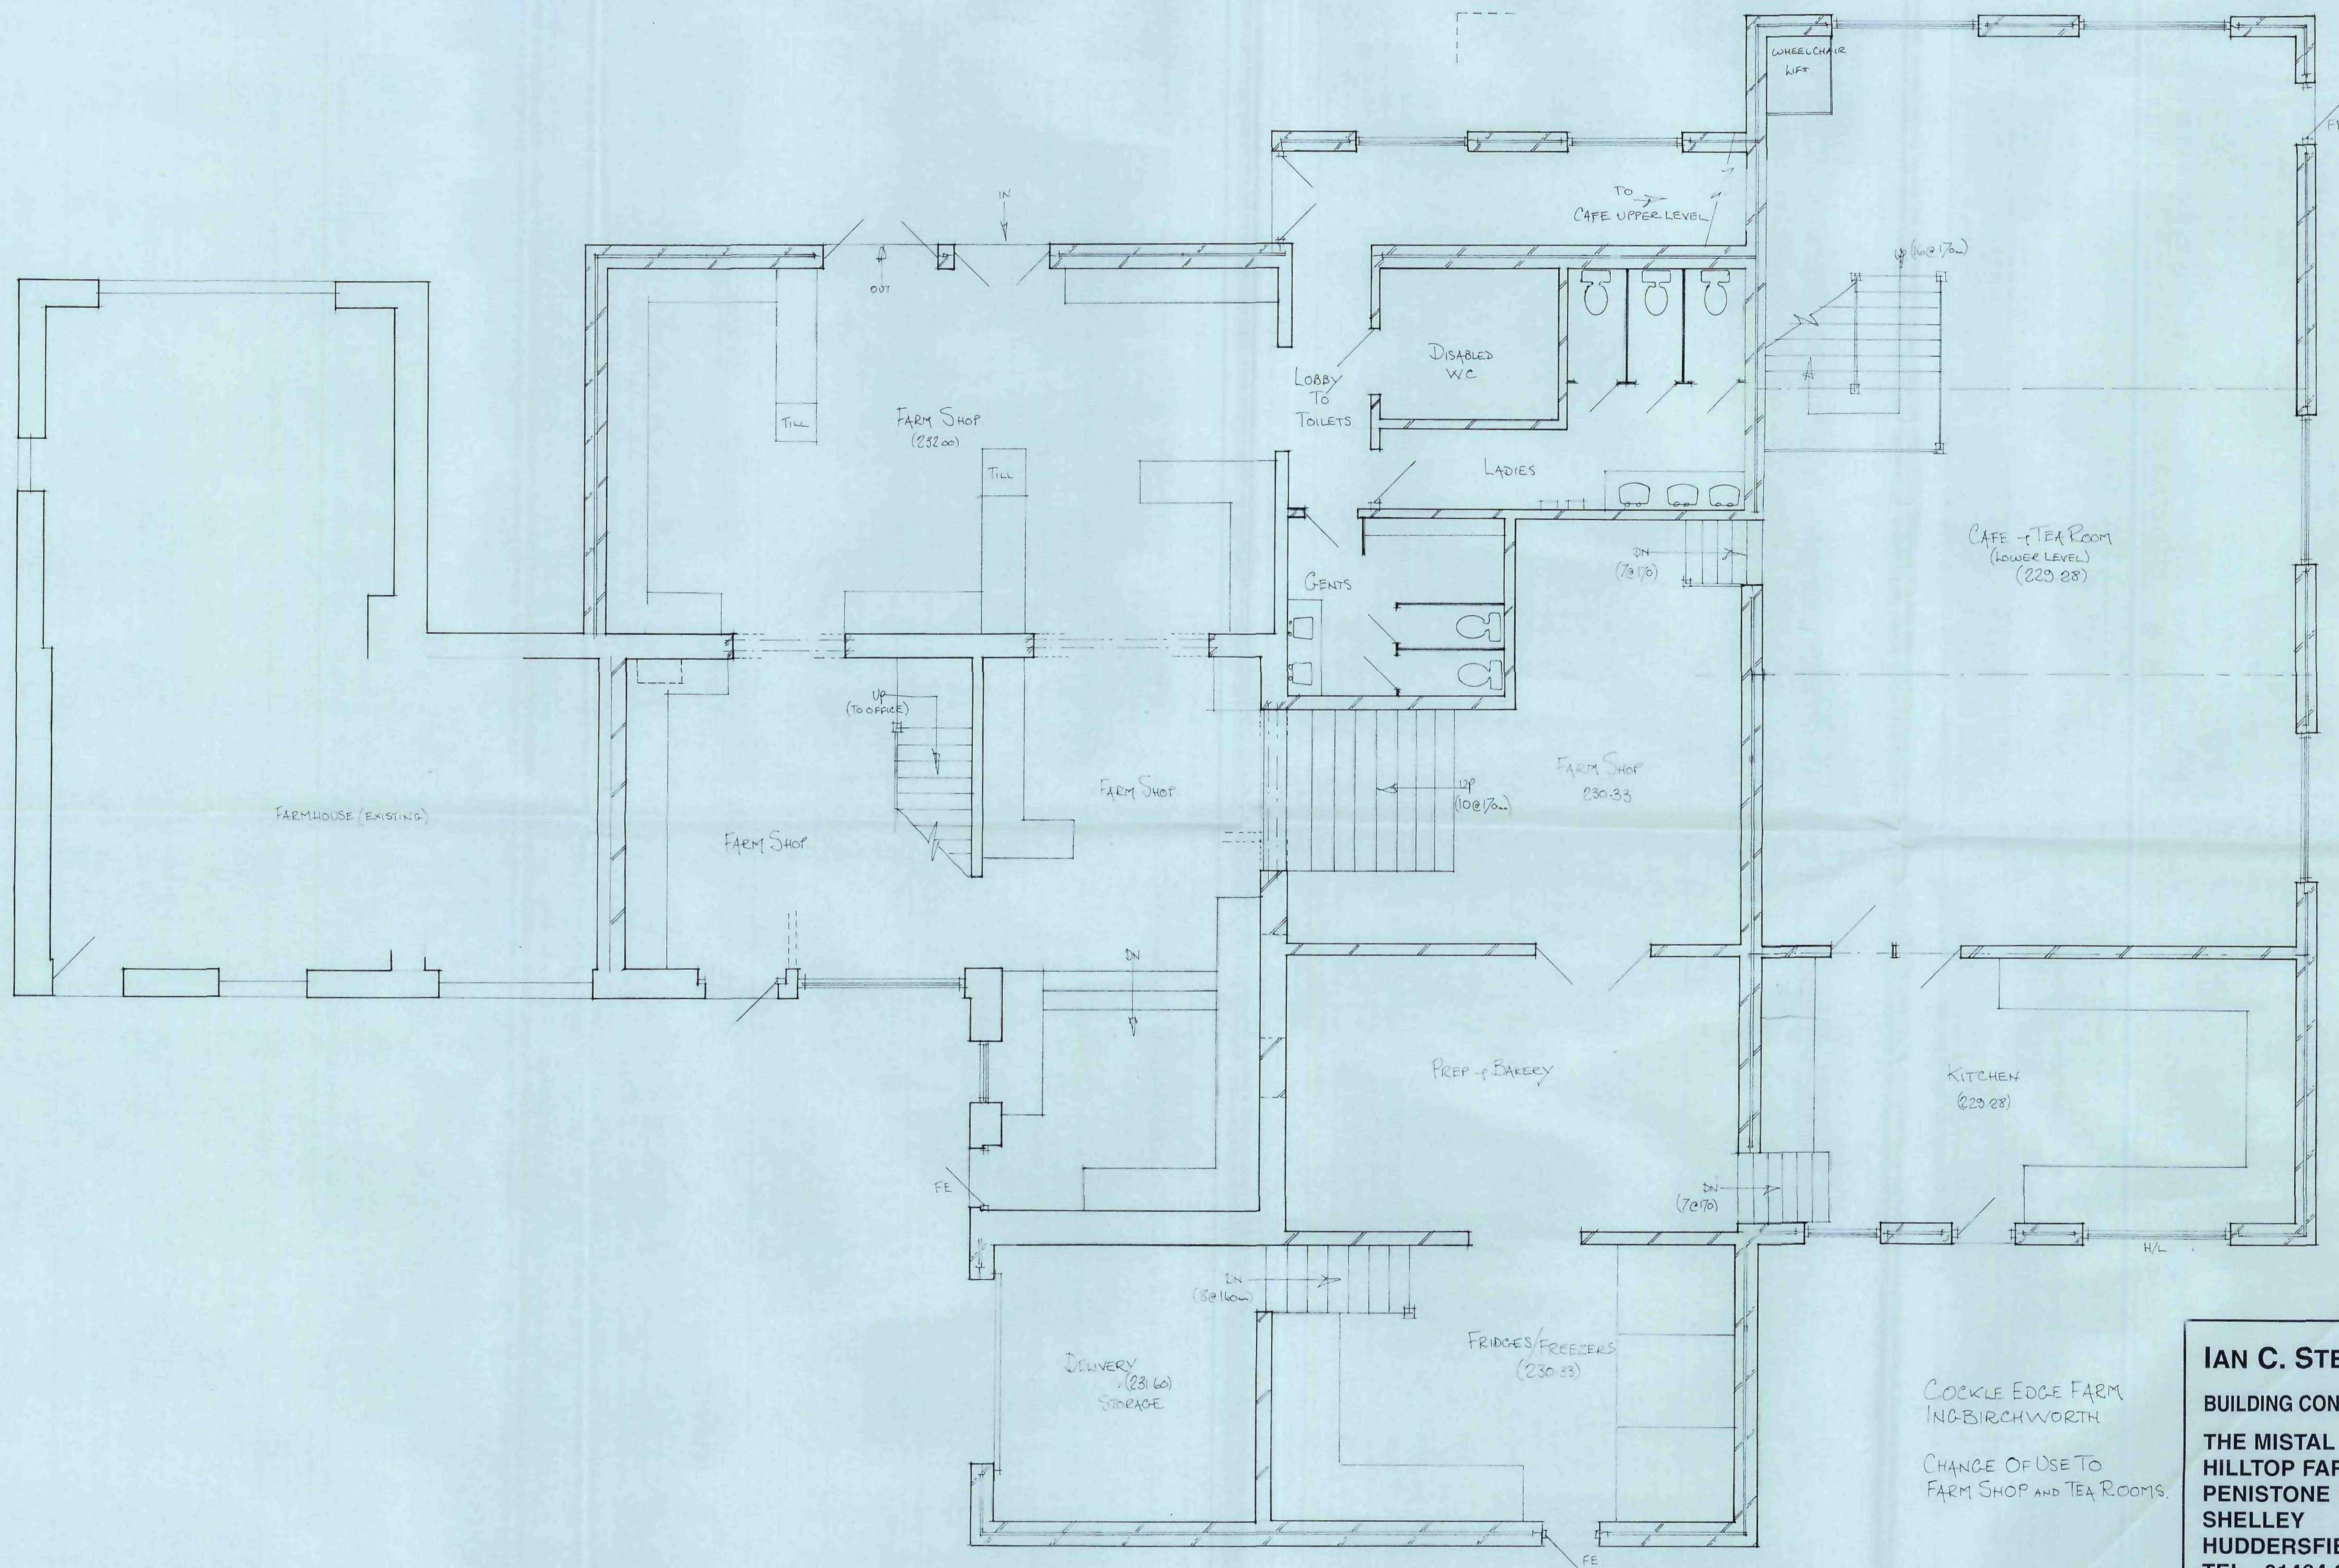

IAN C. STEVENSON
 BUILDING CONSULTANT
 THE MISTAL
 HILLTOP FARM
 PENISTONE ROAD
 SHELLEY
 HUDDERSFIELD HD8 8JQ
 TEL : 01484 608900

SCALE: 1:50
 DATE: May 2011

DRAWING NO: 11/14

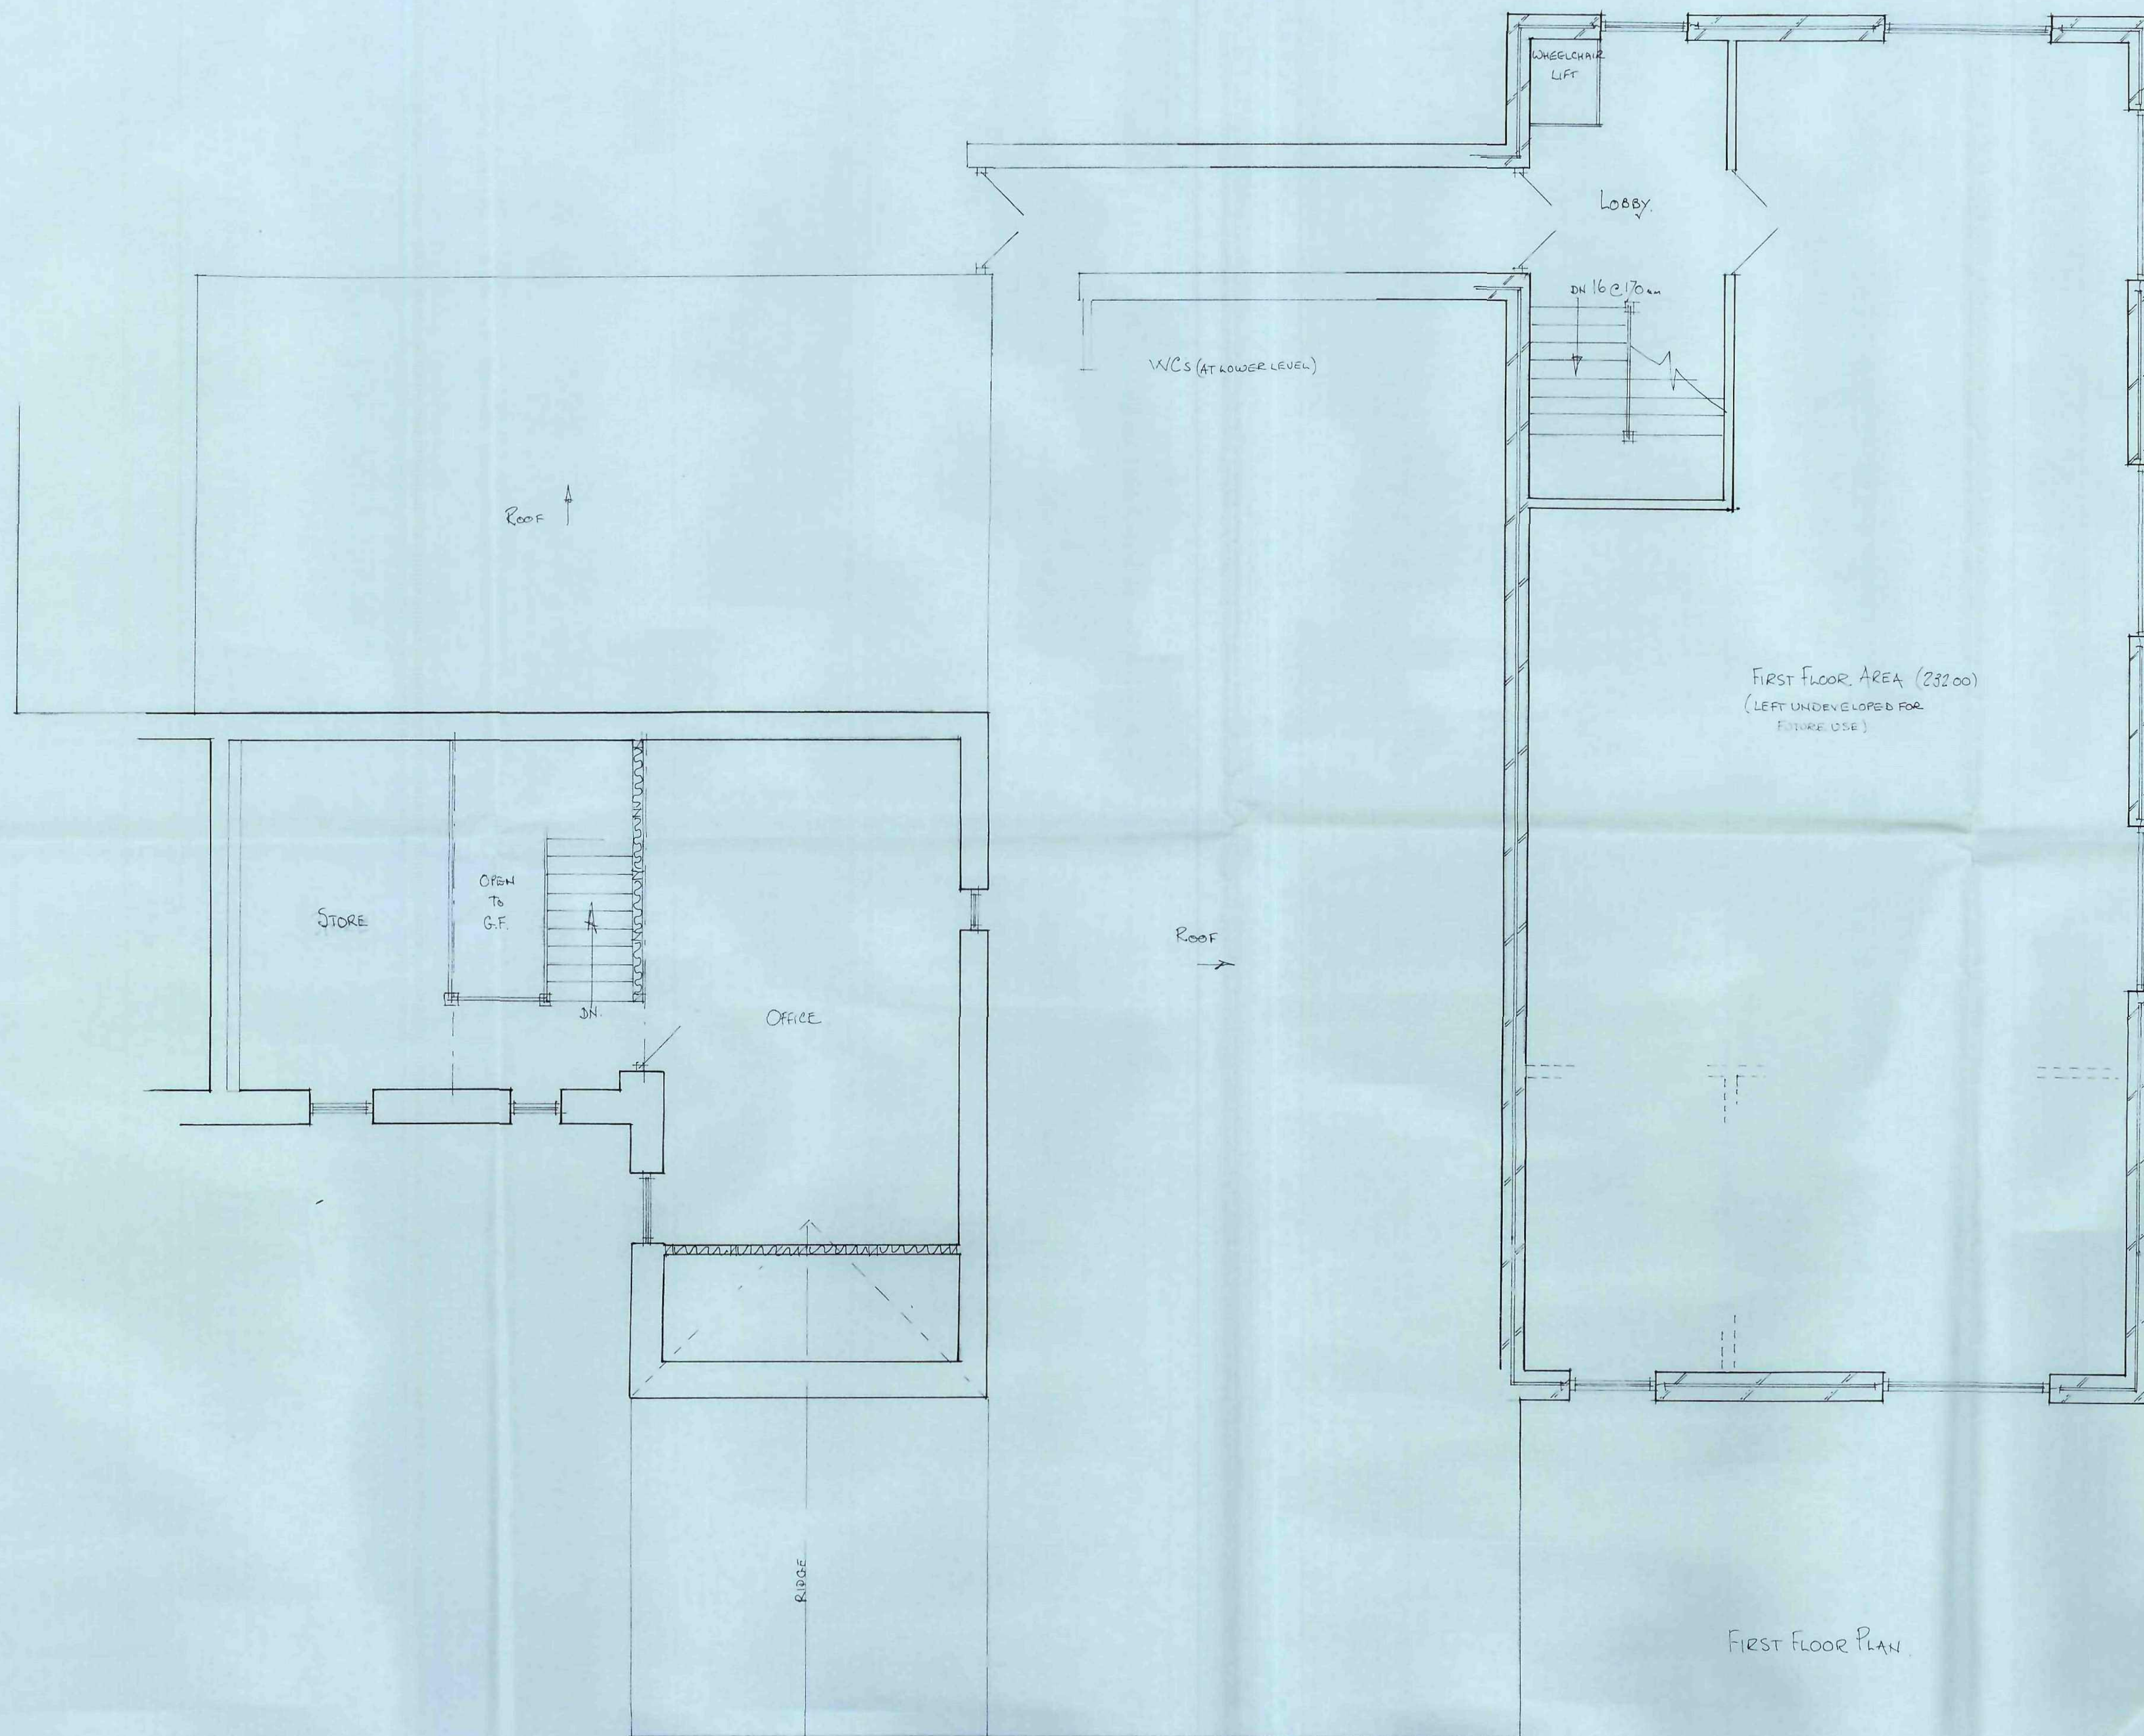

NOTES:

REVISIONS:

DATE	SUBJECT

CLIENT:
COCKLE EDGE FARM
INGBIRCHWORTH


PROJECT:
CHANGE OF USE FARM BUILDINGS
TO FARM SHOP AND TEA ROOMS

FIRST FLOOR PLAN PROPOSED

IAN C. STEVENSON
BUILDING CONSULTANT
THE MISTAL
HILLTOP FARM
PENISTONE ROAD
SHELLEY
HUDDERSFIELD HD8 8JQ
TEL : 01484 608900


SCALE: 1:50
DATE: May 2011

DRAWING NO: 11/15

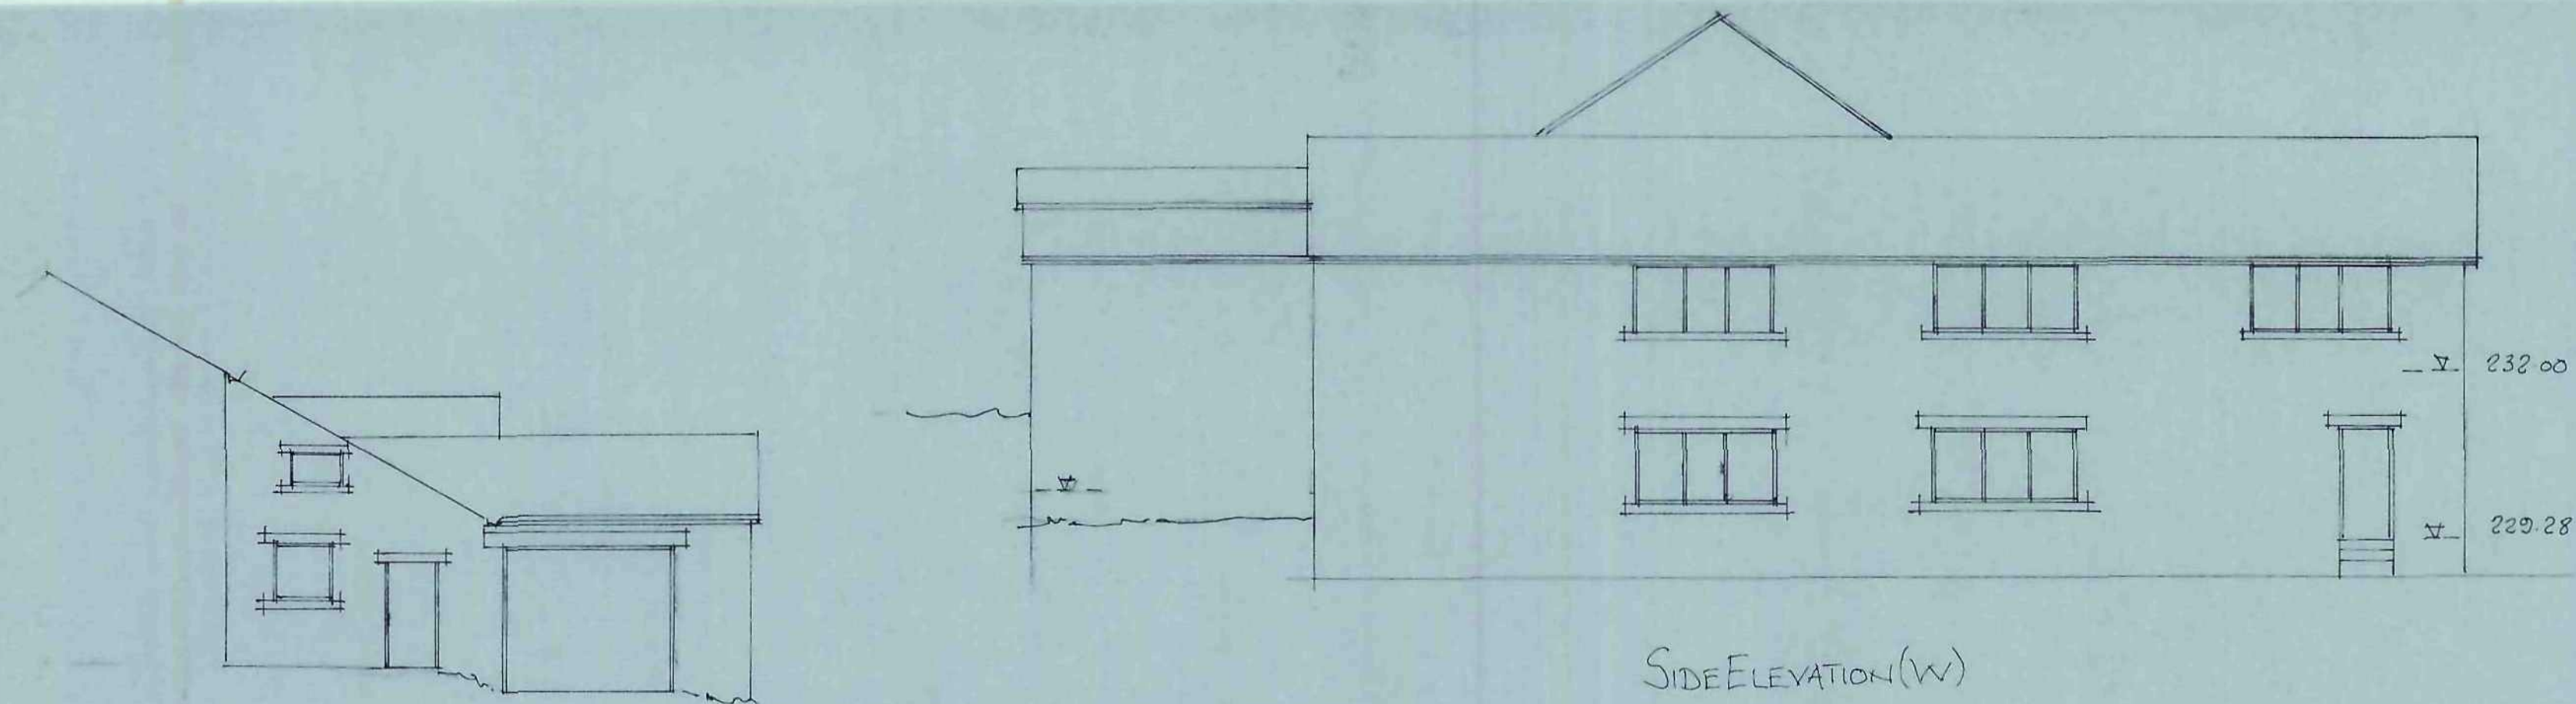


SIDE ELEVATION (E)

SIDE ELEVATION (W)

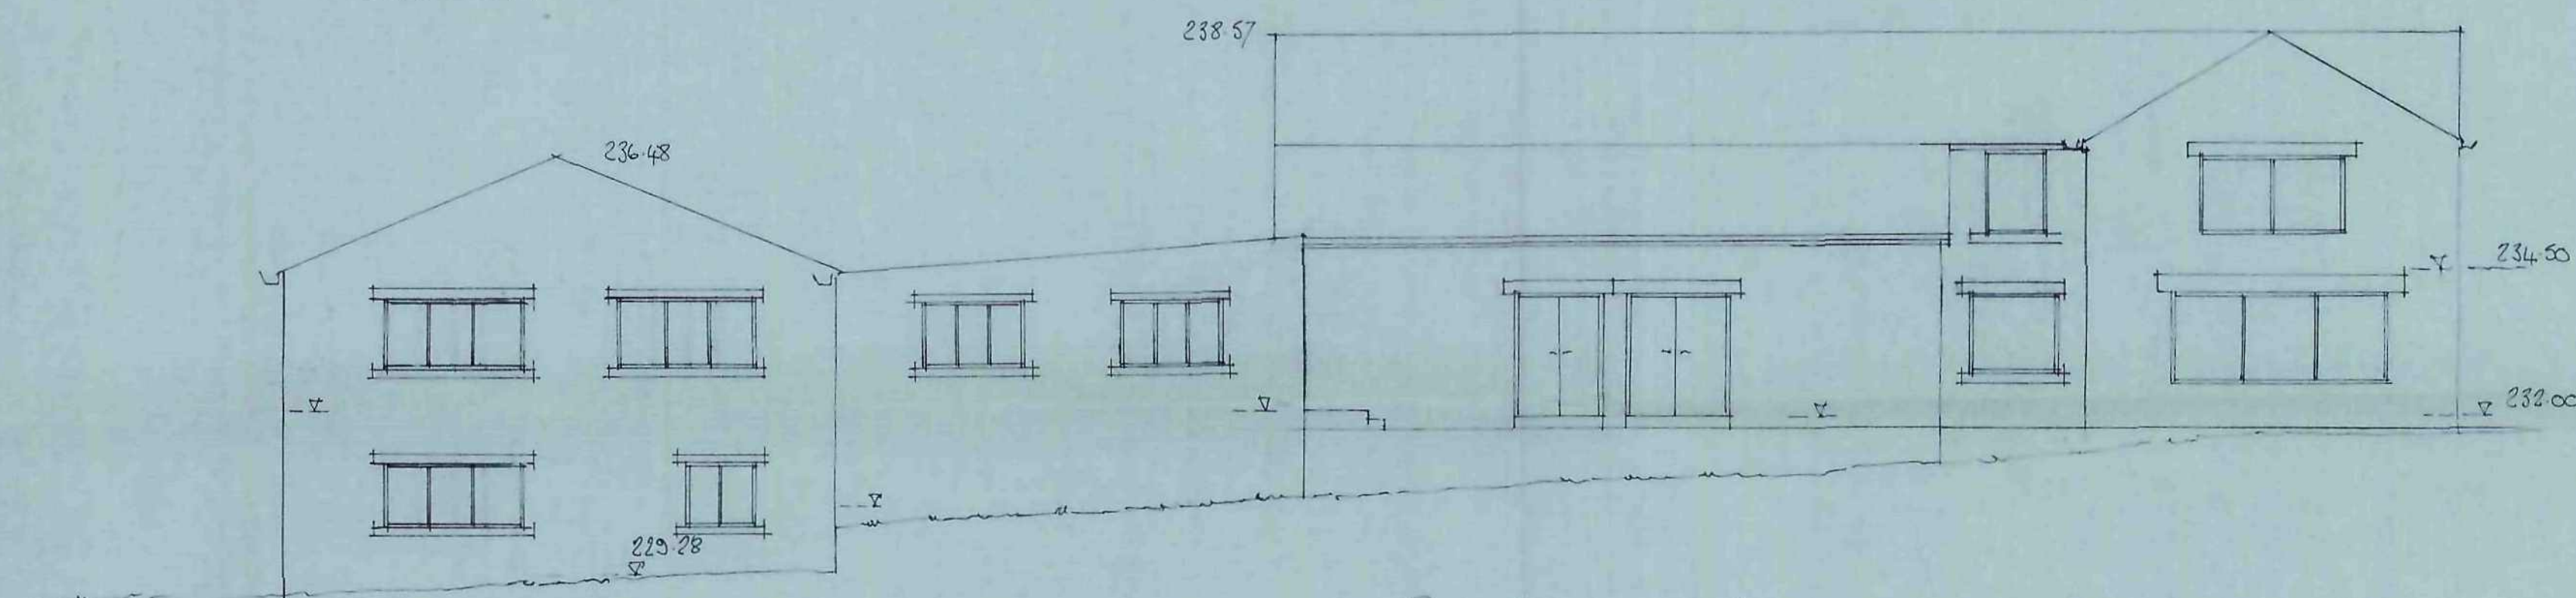

REAR ELEVATION (S)

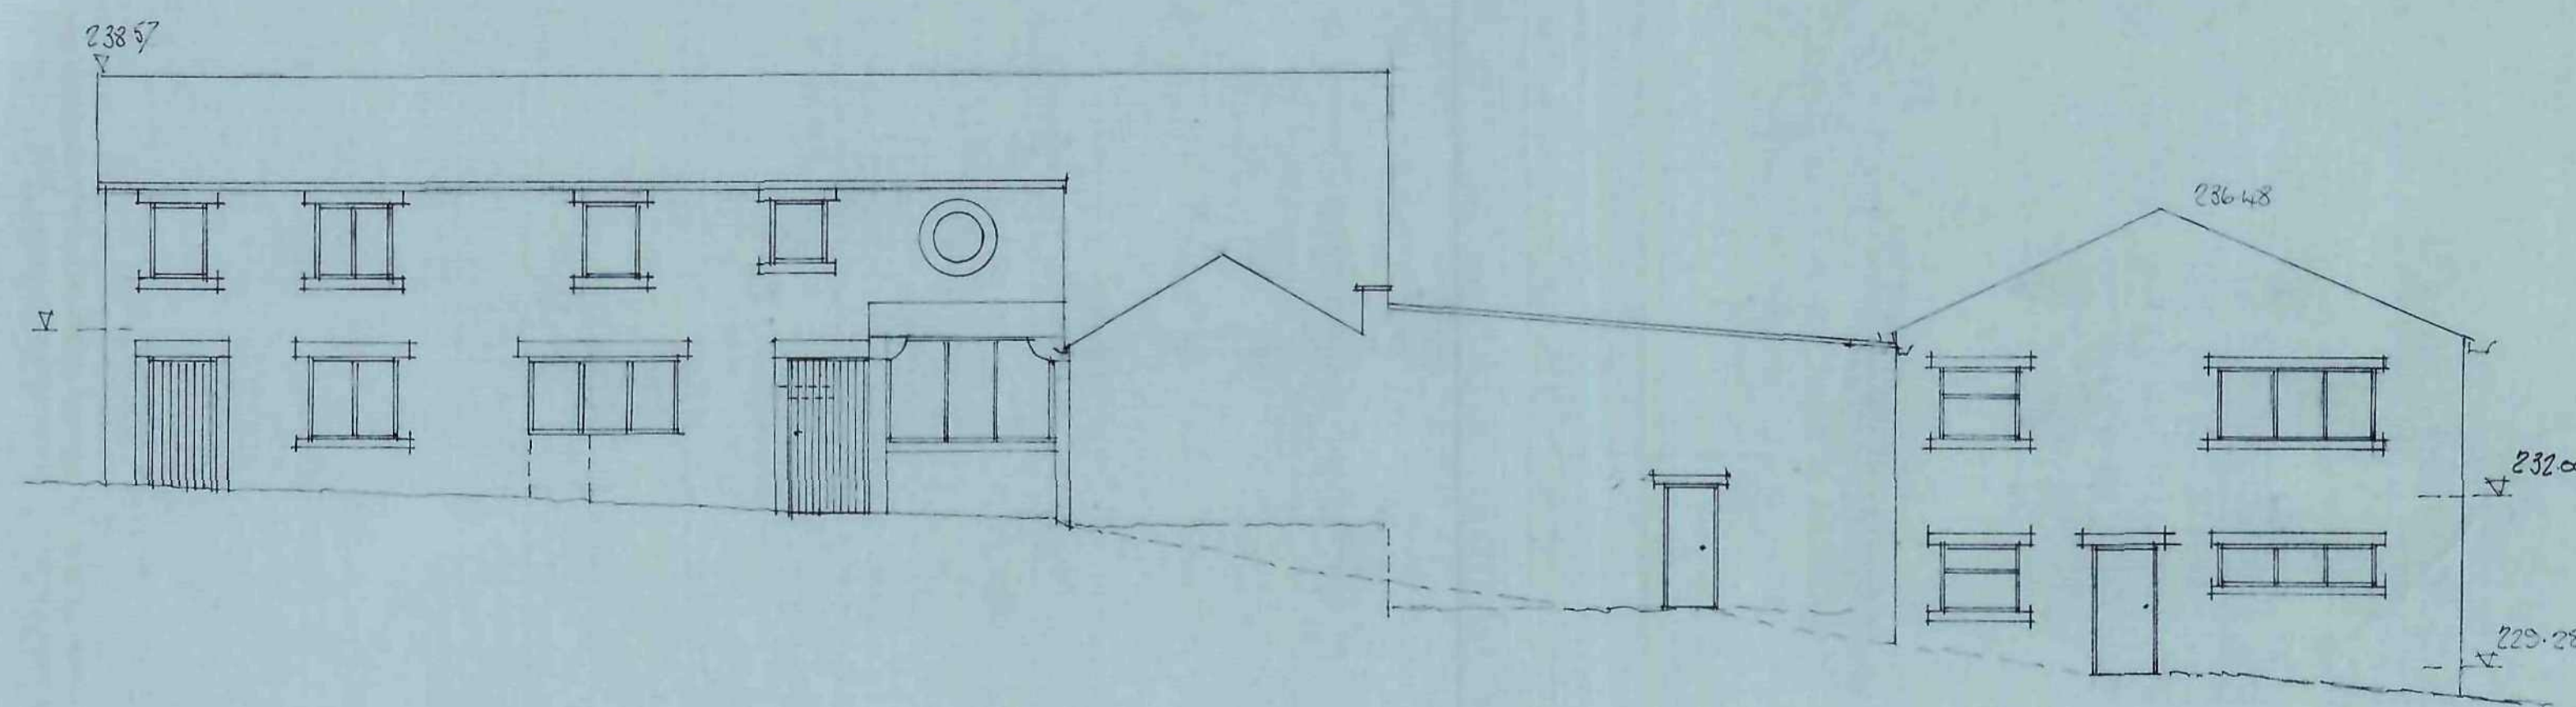

FRONT ELEVATION (N)

NOTES:

REVISIONS :


DATE	SUBJECT
10/11/10	A AMENDED

CLIENT :


COCKLE EDGE FARM
PROJECT :
CHANGE OF USE TO
FARM SHOP AND TEA
ROOM

IAN C. STEVENSON
BUILDING CONSULTANT,
THE MISTAL
HILLTOP FARM
PENISTONE ROAD
SHELLEY
HUDDERSFIELD
TEL : 01484 608900


SCALE : 1/8 100
DATE : OCTOBER 2010
DRAWING NO : 10/37A

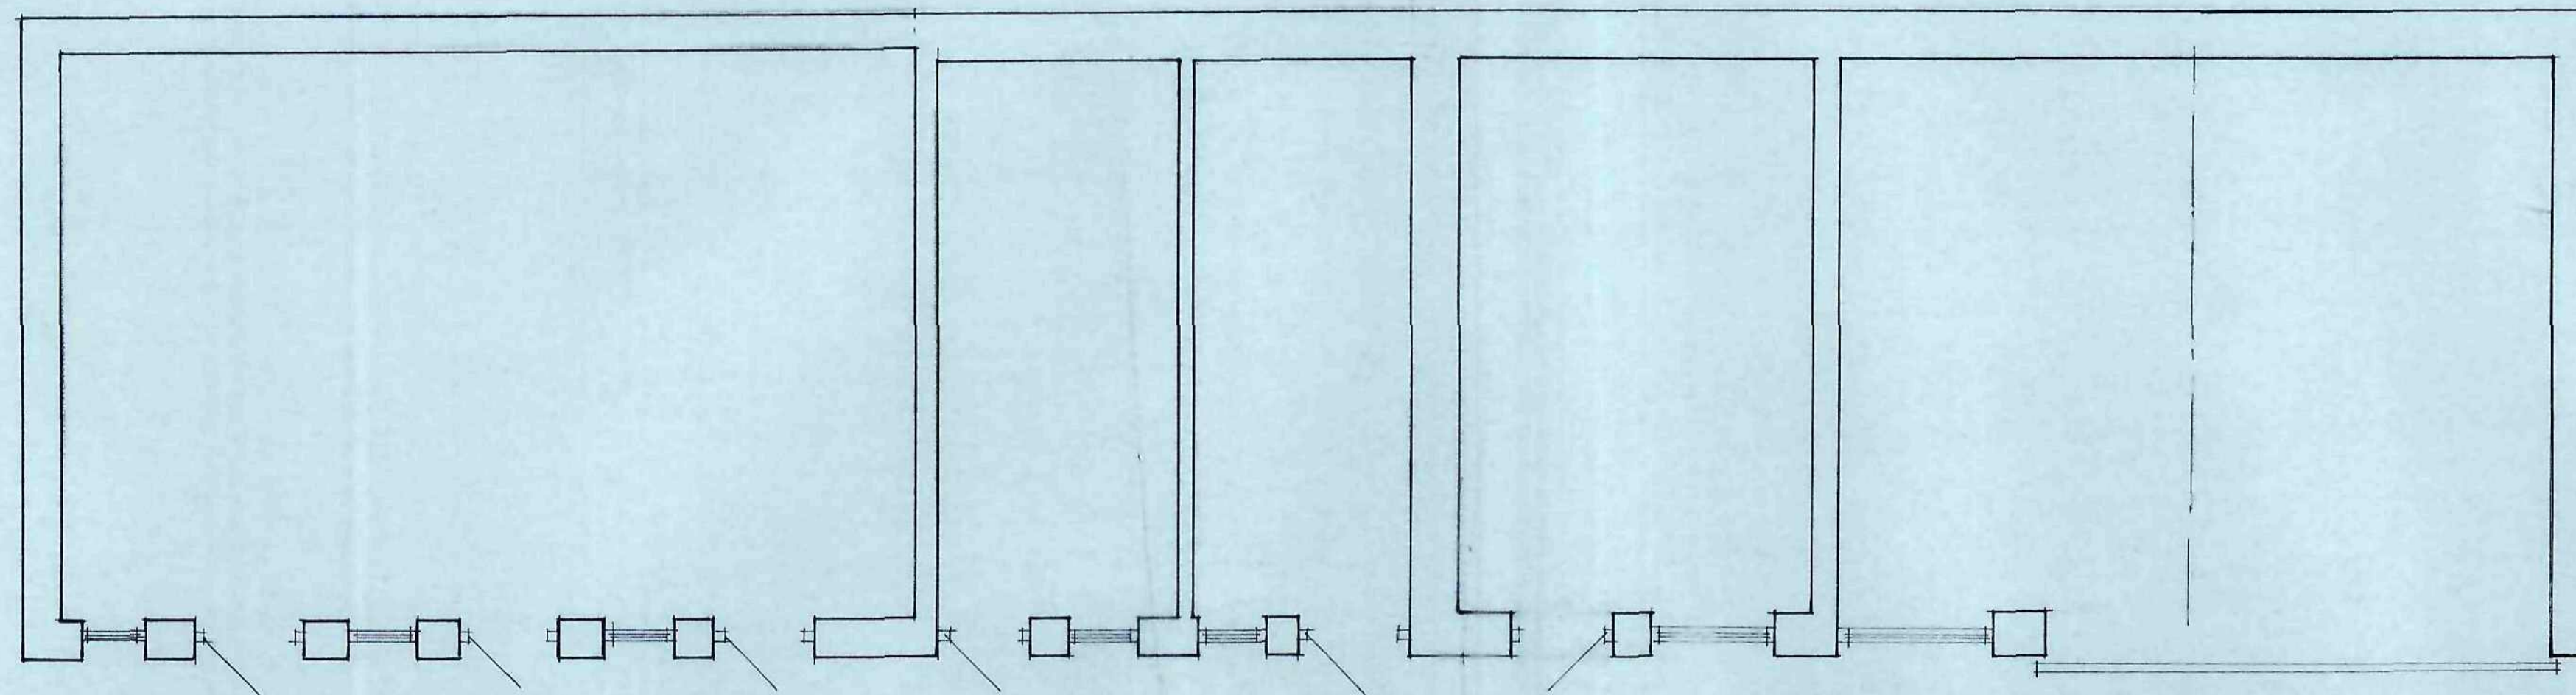

Workshop Building Plan

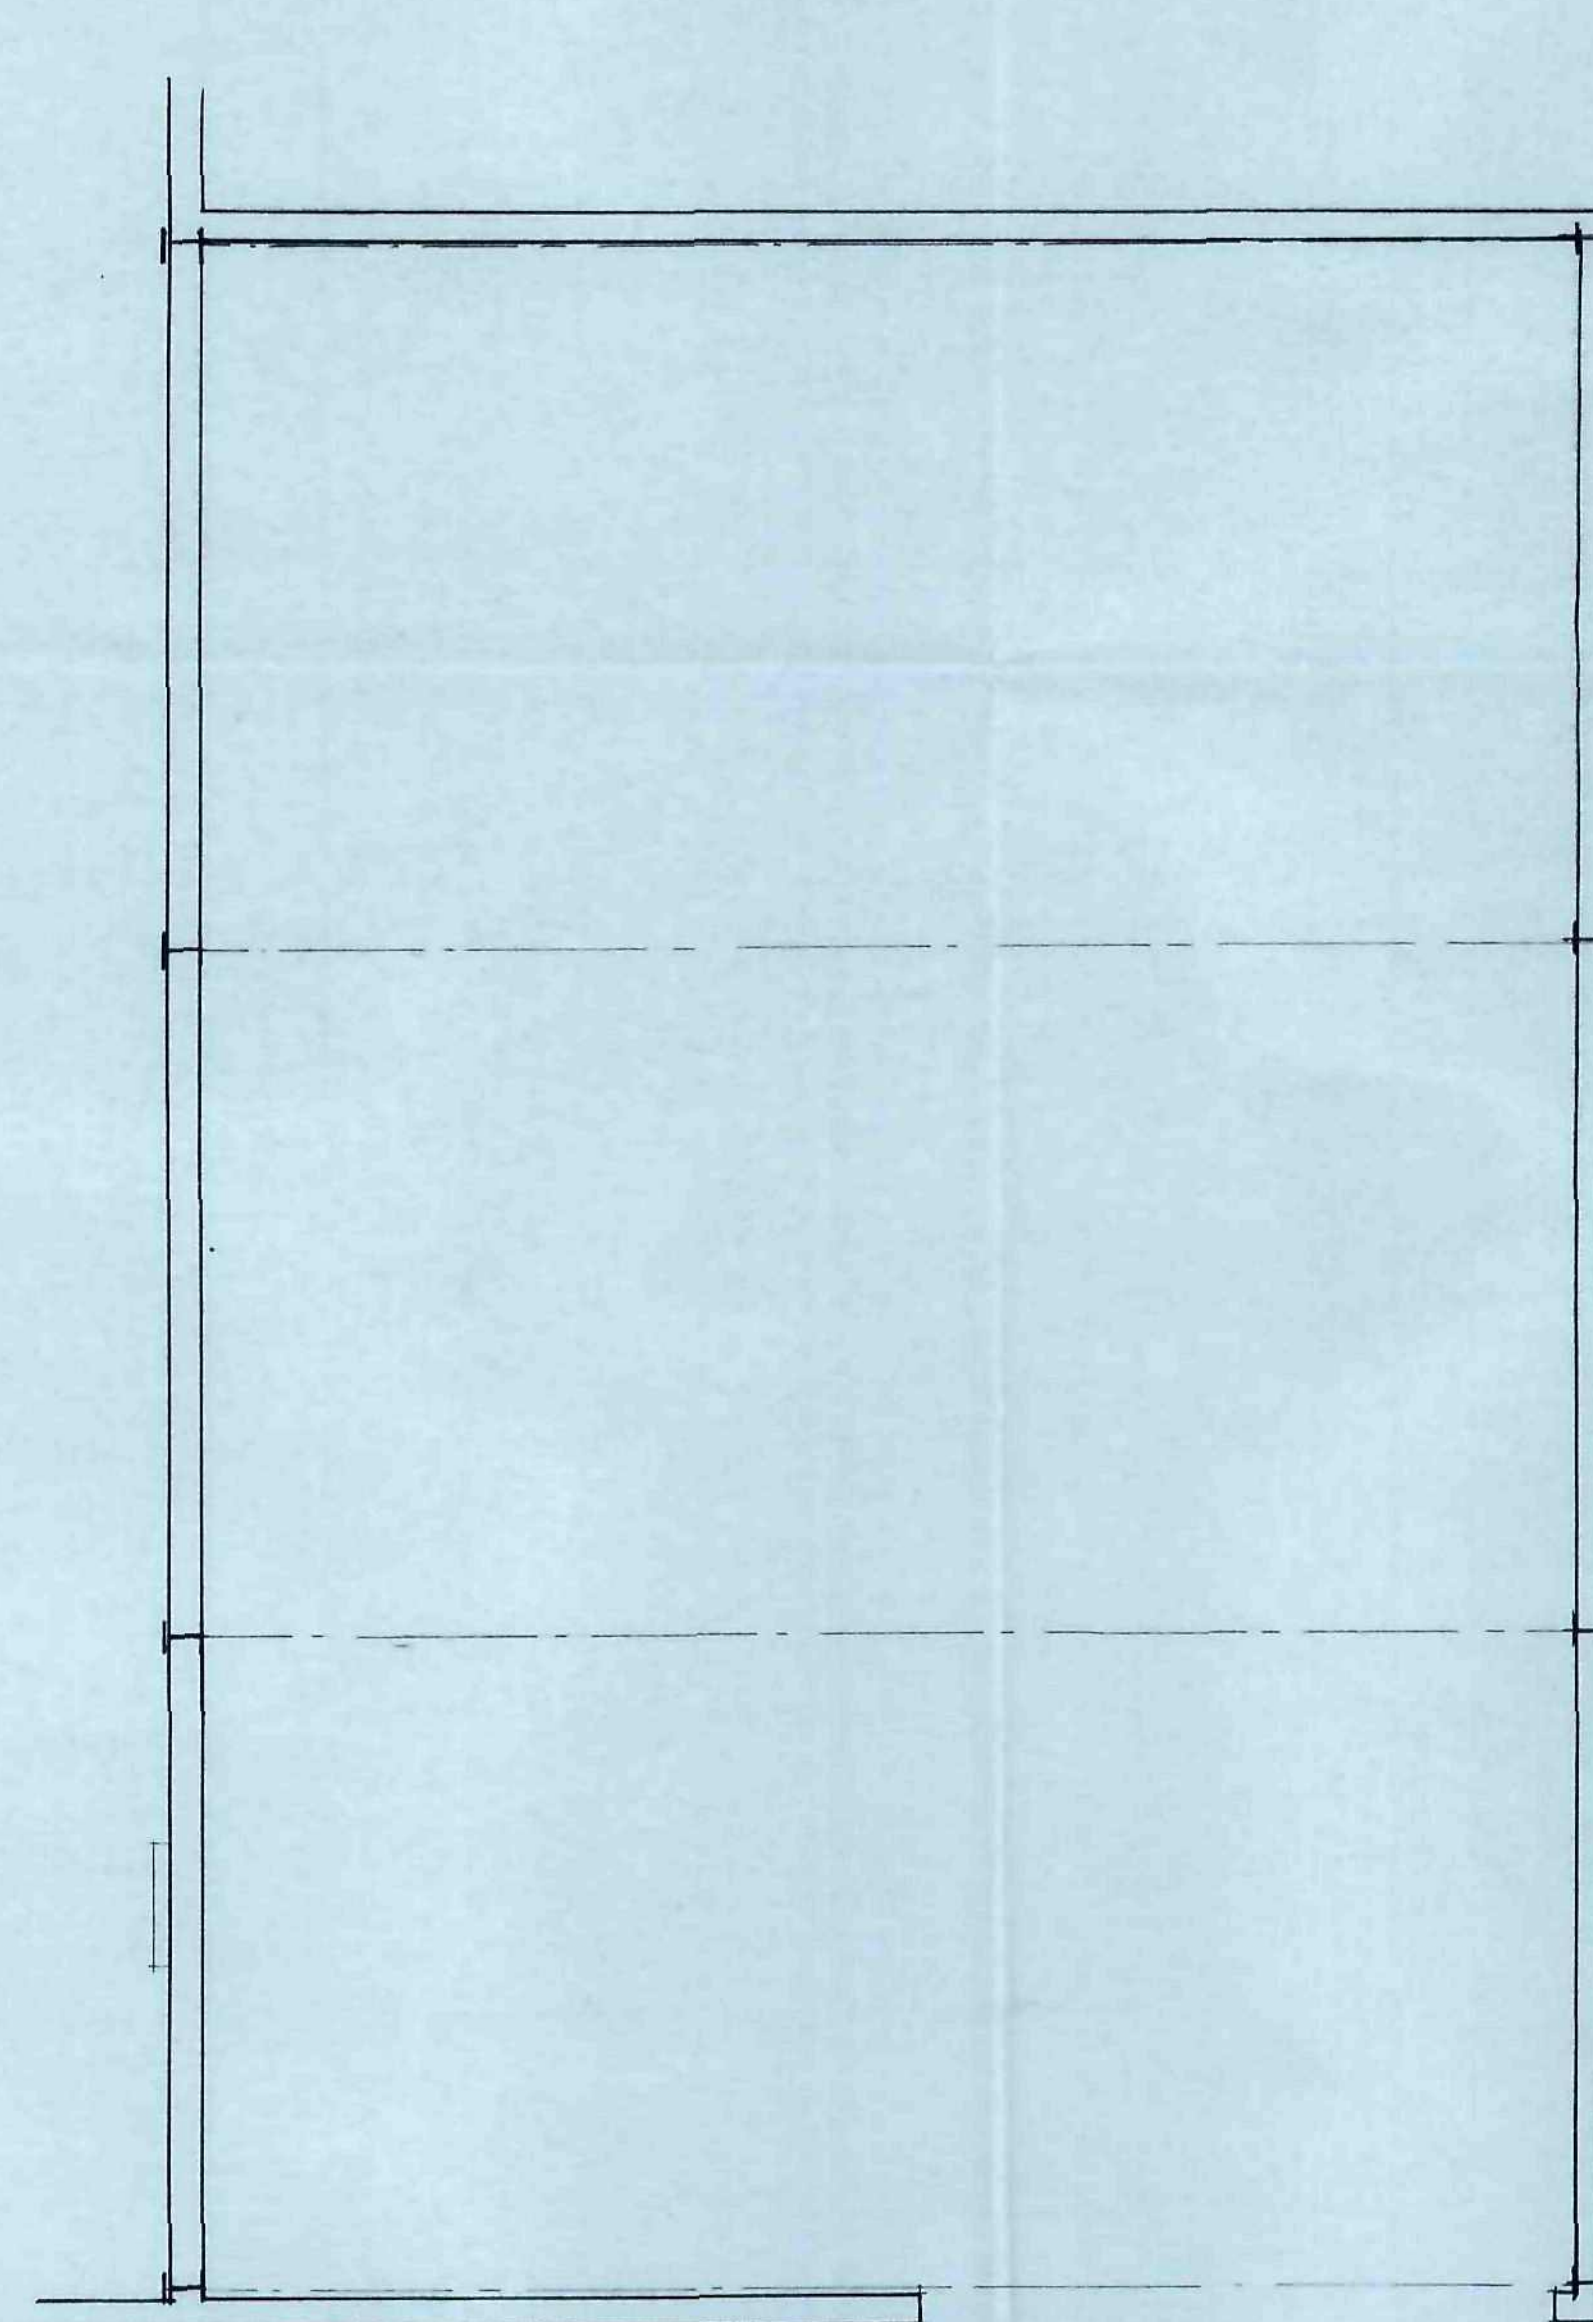

Cow Shed G.F.

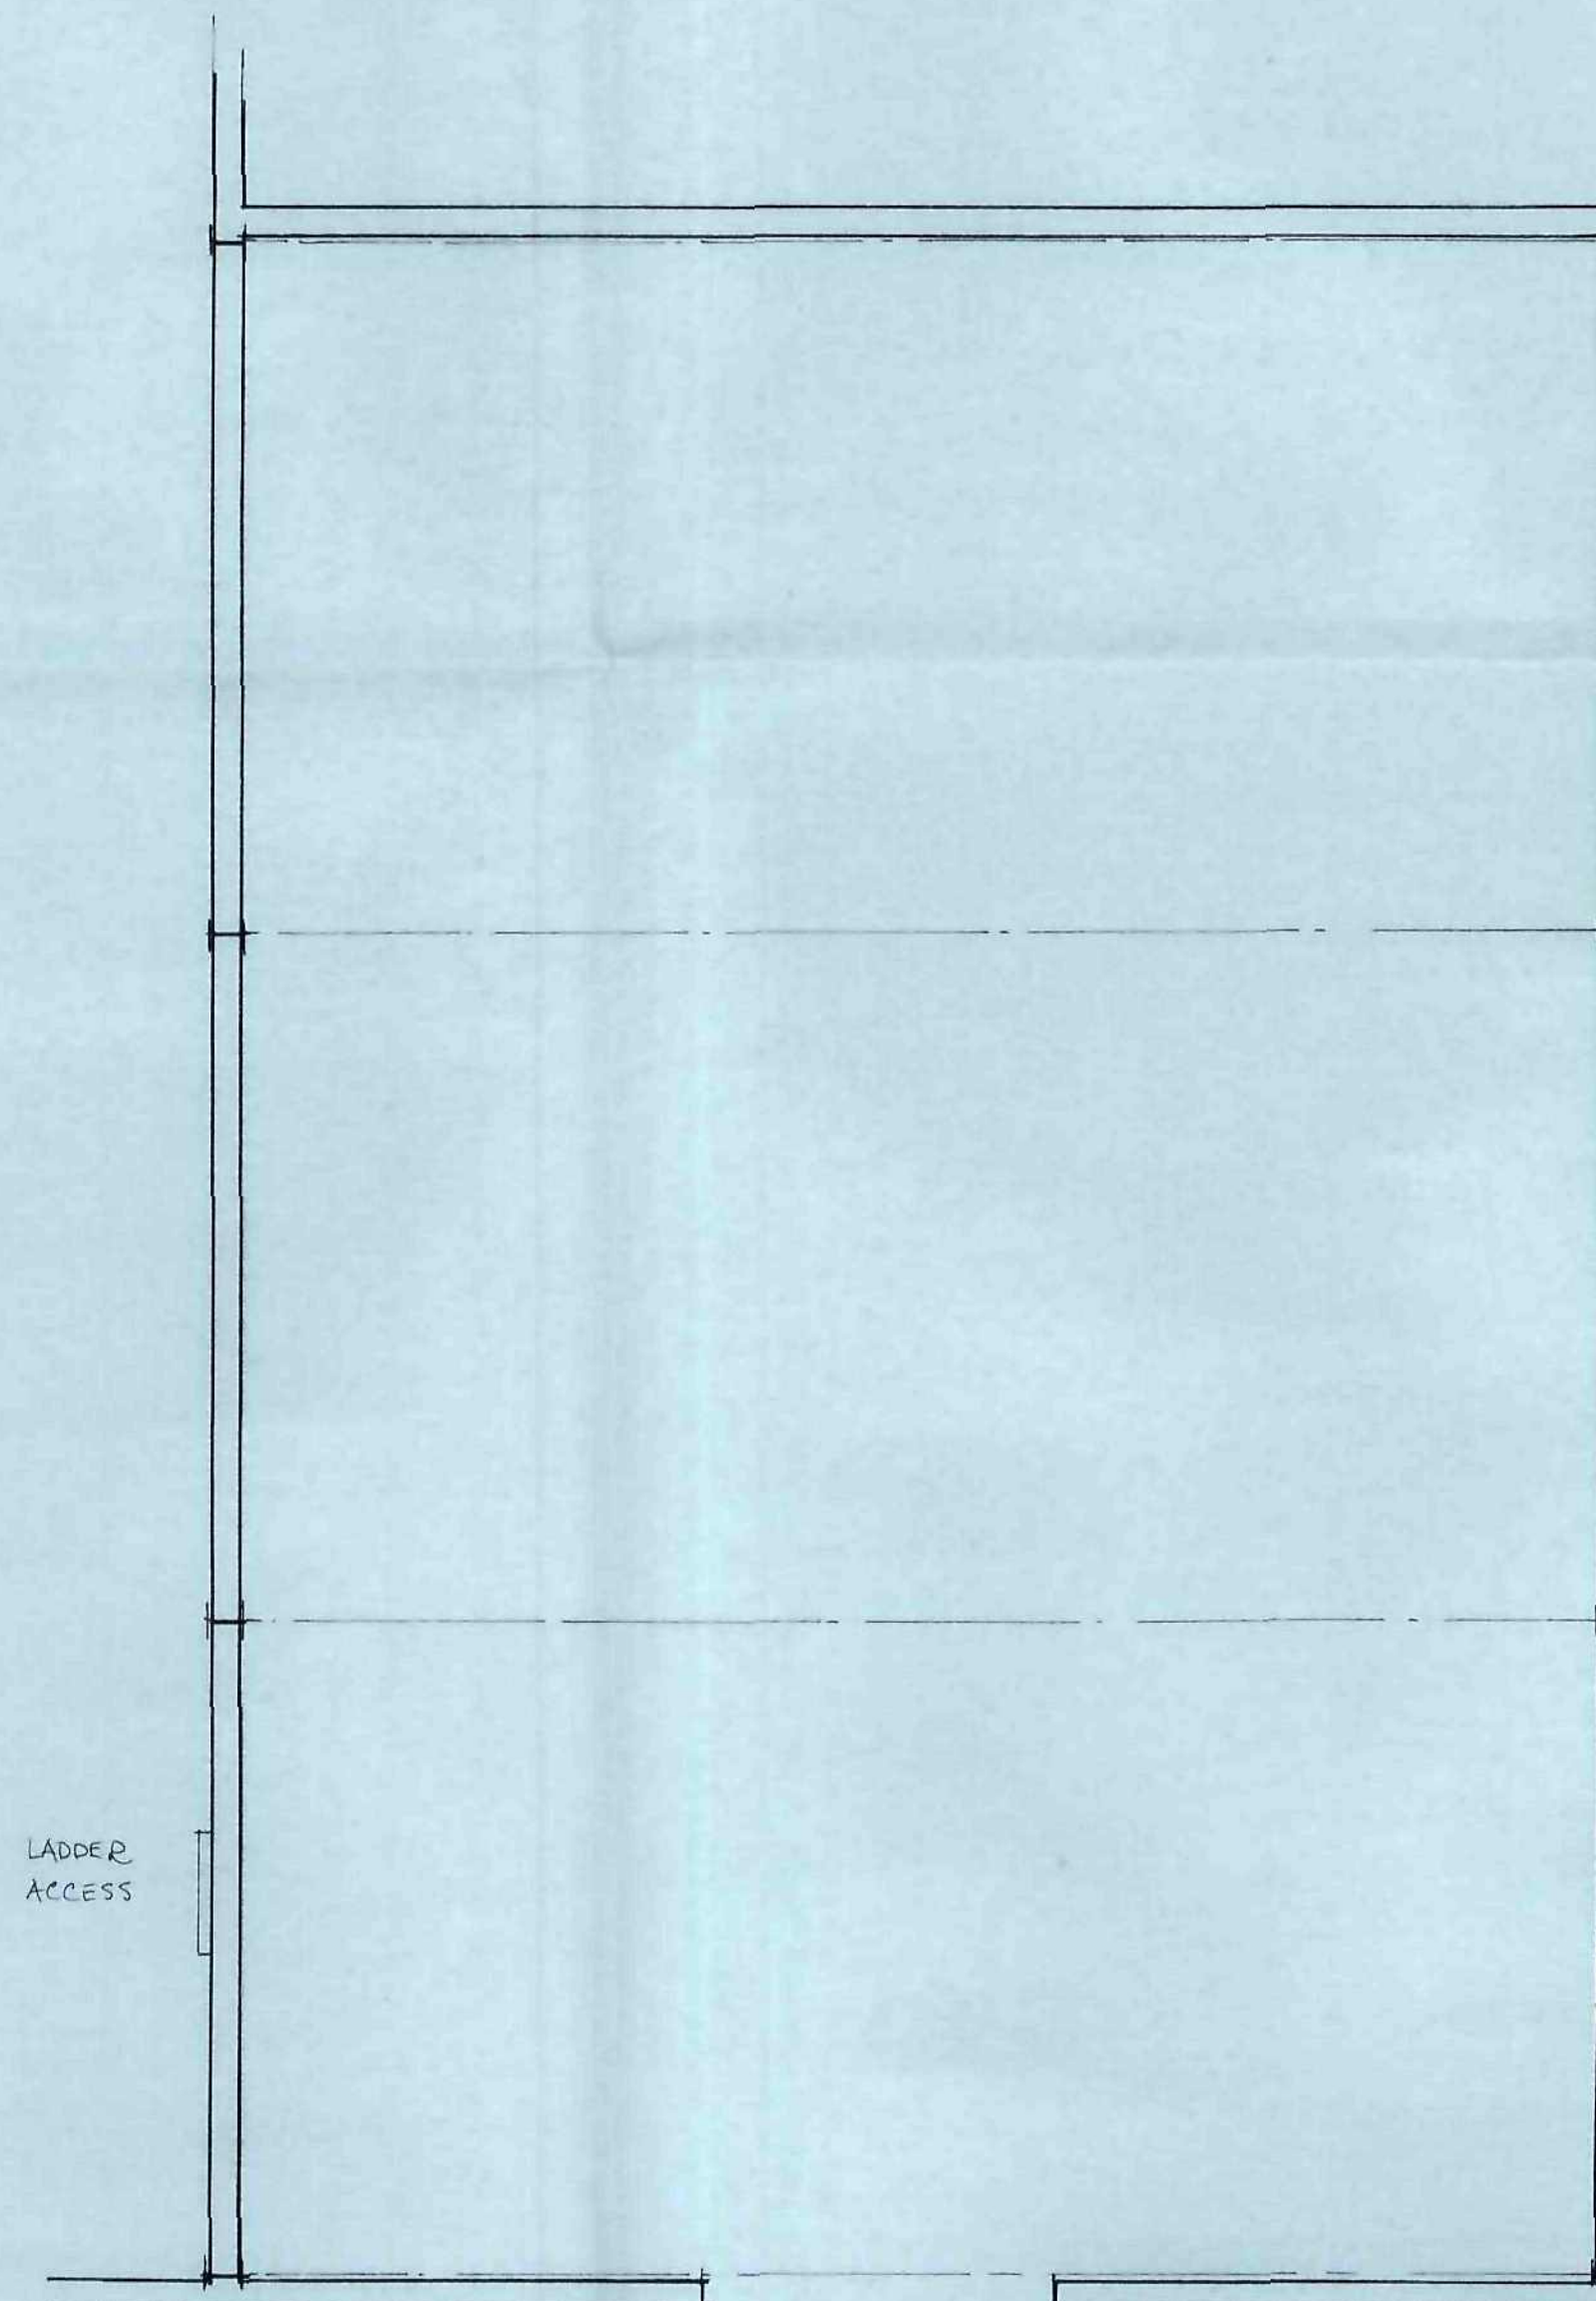

Cow Shed F.F.

NOTES:

REVISIONS:

DATE	SUBJECT

CLIENT:

COCKLE EDGE FARM
ING-BIRCHWORTH

PROJECT:

REDEVELOPMENT AND
ALTERATIONS TO FARM
BUILDINGS TO FORM

PLANS AS EXISTING

IAN C. STEVENSON


BUILDING CONSULTANT

THE MISTAL
HILLTOP FARM
PENISTONE ROAD
SHELLEY
HUDDERSFIELD HD8 8JQ
TEL : 01484 608900

SCALE: 1:50.

DATE: SEPTEMBER 2010

DRAWING NO: 10/33

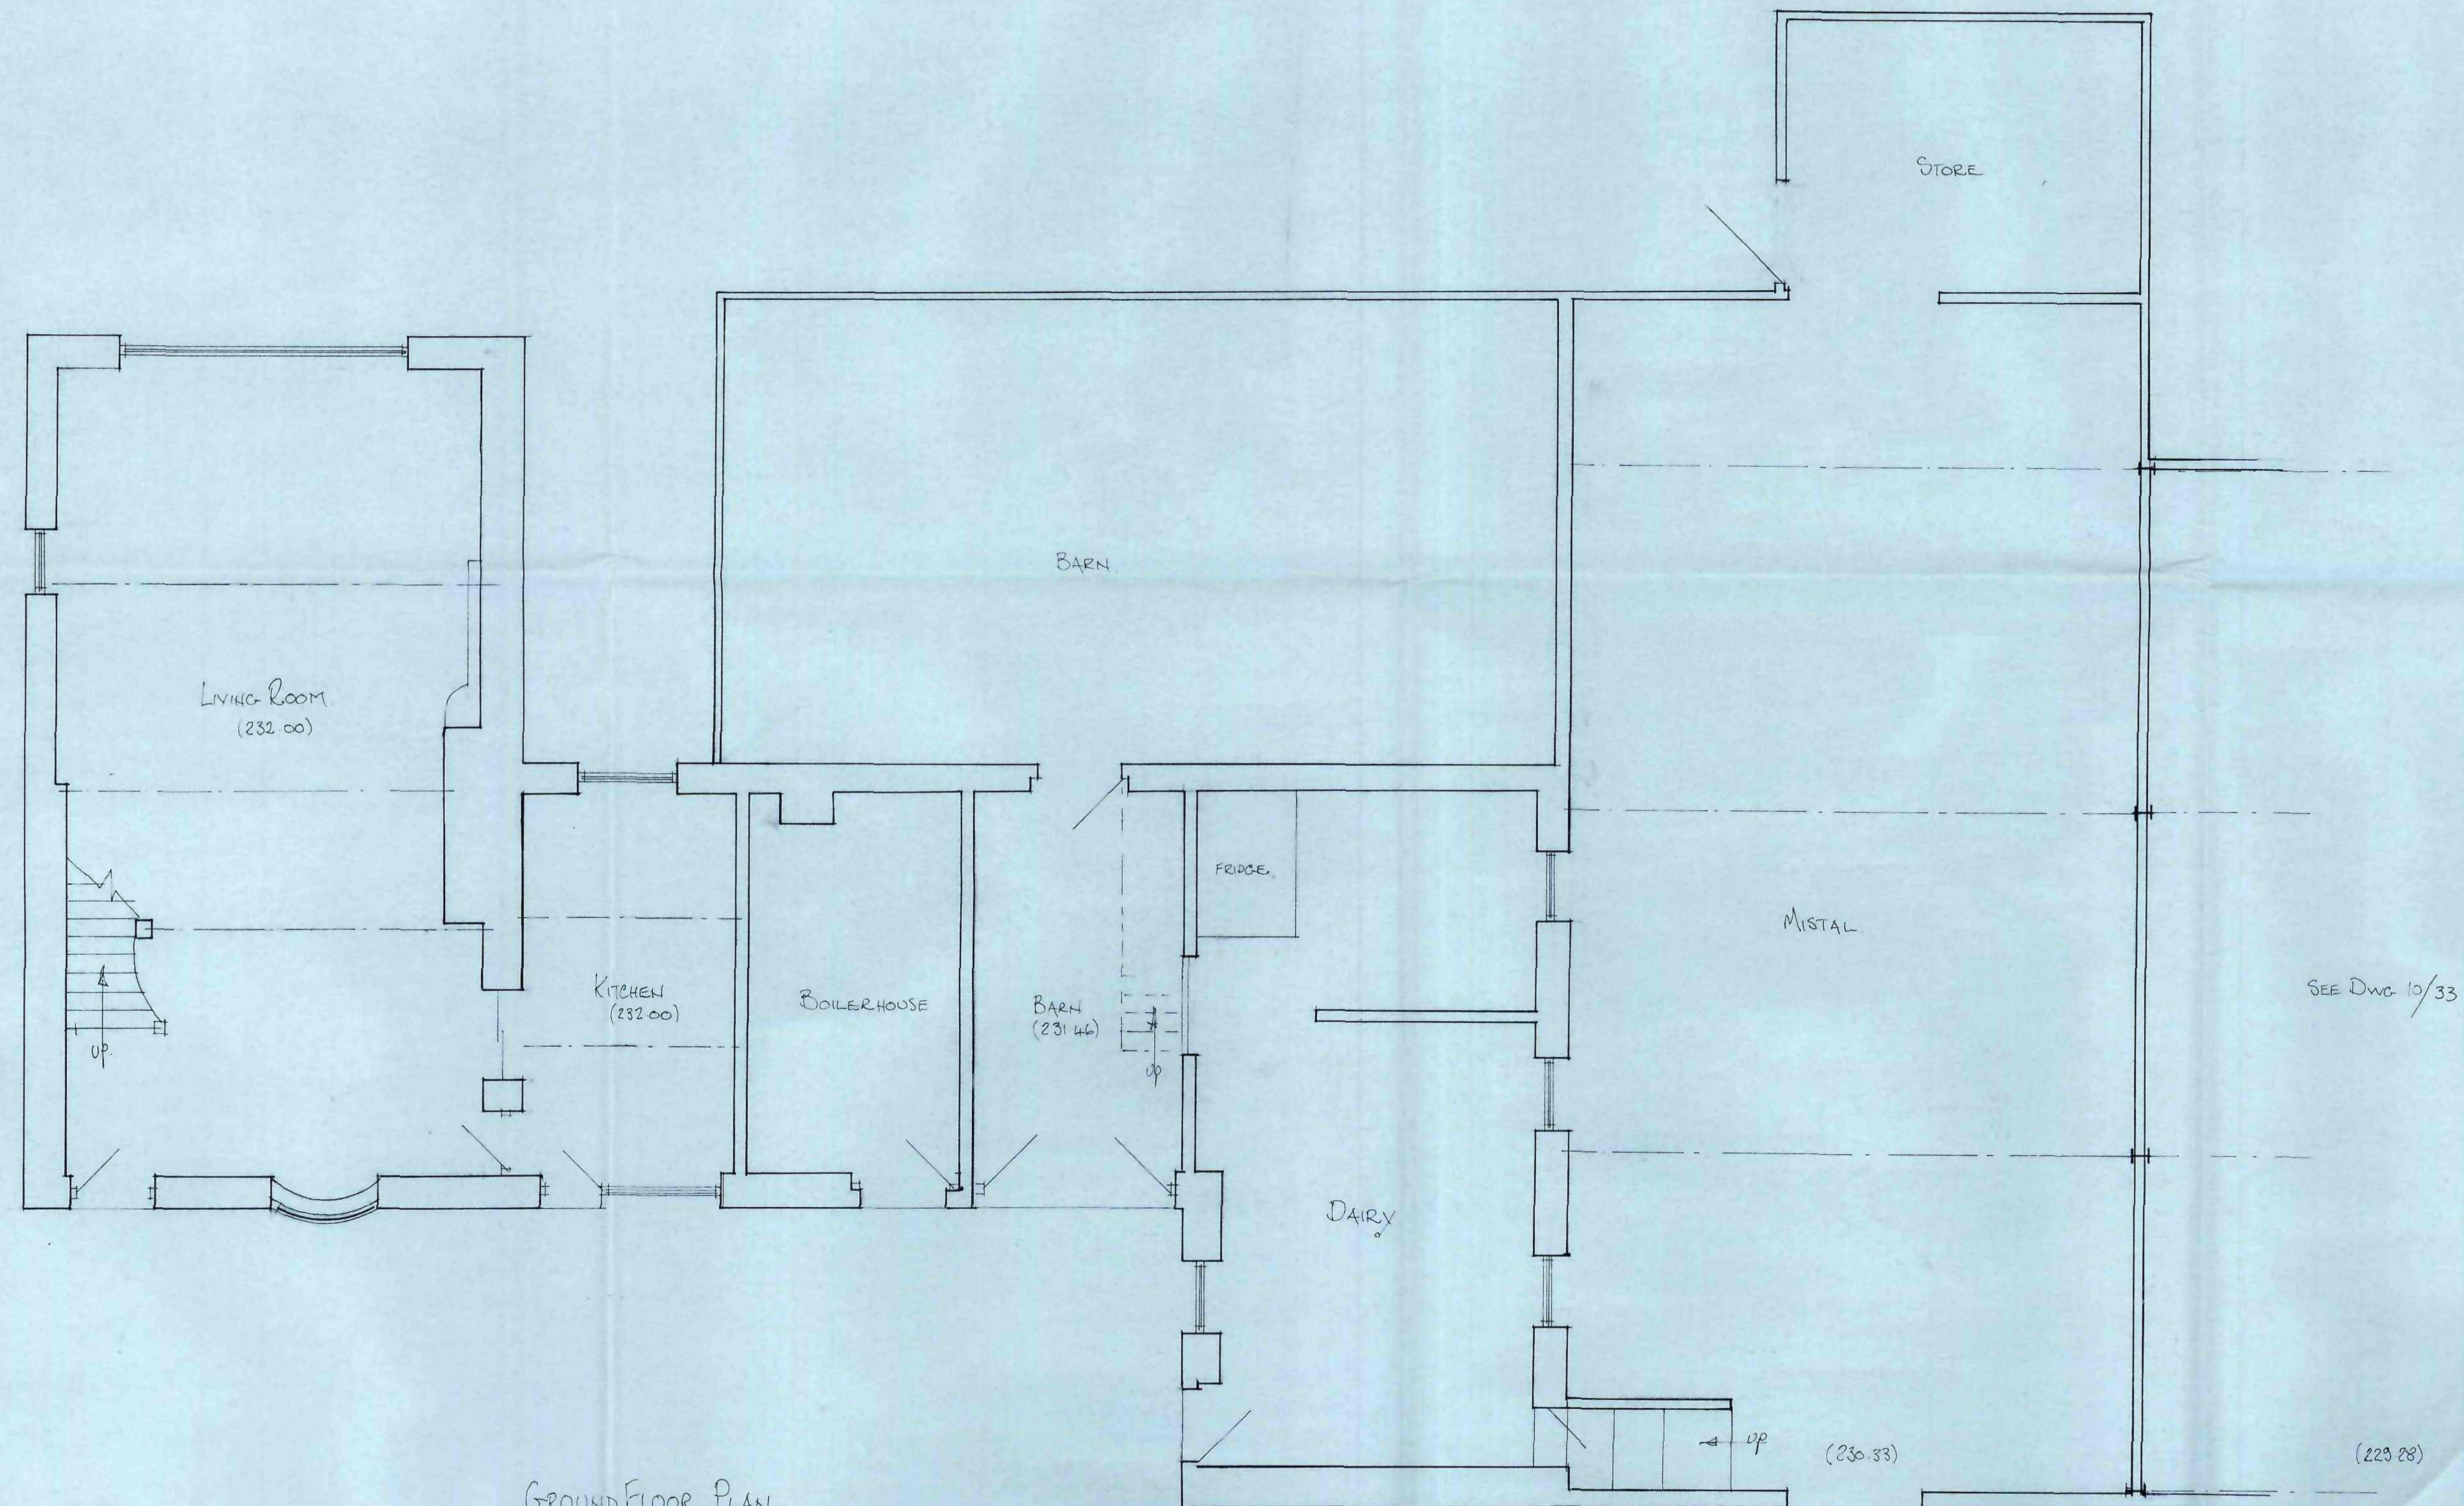

GROUND FLOOR PLAN

NOTES:

REVISIONS:

DATE	SUBJECT

CLIENT:

COCKLE EDGE FARM
INGBIRCHWORTH

PROJECT:

REDEVELOPMENT AND
ALTERATIONS TO FORM

PLANS AS EXISTING - GF (PART)

IAN C. STEVENSON

BUILDING CONSULTANT

THE MISTAL
HILLTOP FARM
PENISTONE ROAD
SHELLEY
HUDDERSFIELD HD8 8JQ
TEL : 01484 608900

SCALE: 1:50

DATE: SEPTEMBER 2010

DRAWING NO: 10/31



ALL POINTS AND LEVELS ARE RELATIVE TO ORDNANCE SURVEY GRID AND DATUM

project	COCKLE EDGE FARM.		
client			
drawing title	TOPOGRAPHICAL SURVEY SEPTEMBER 2010.		
	Ian C. Stevenson DIP. BLD. The Mistal Hill Top Farm Penistone Road Shelley Huddersfield HD8 8JQ Tel 01484 608900		
scale	1:200	revision	
drawn/traced	DB	date	SEPT 2010
checked		date	
drawing number			