



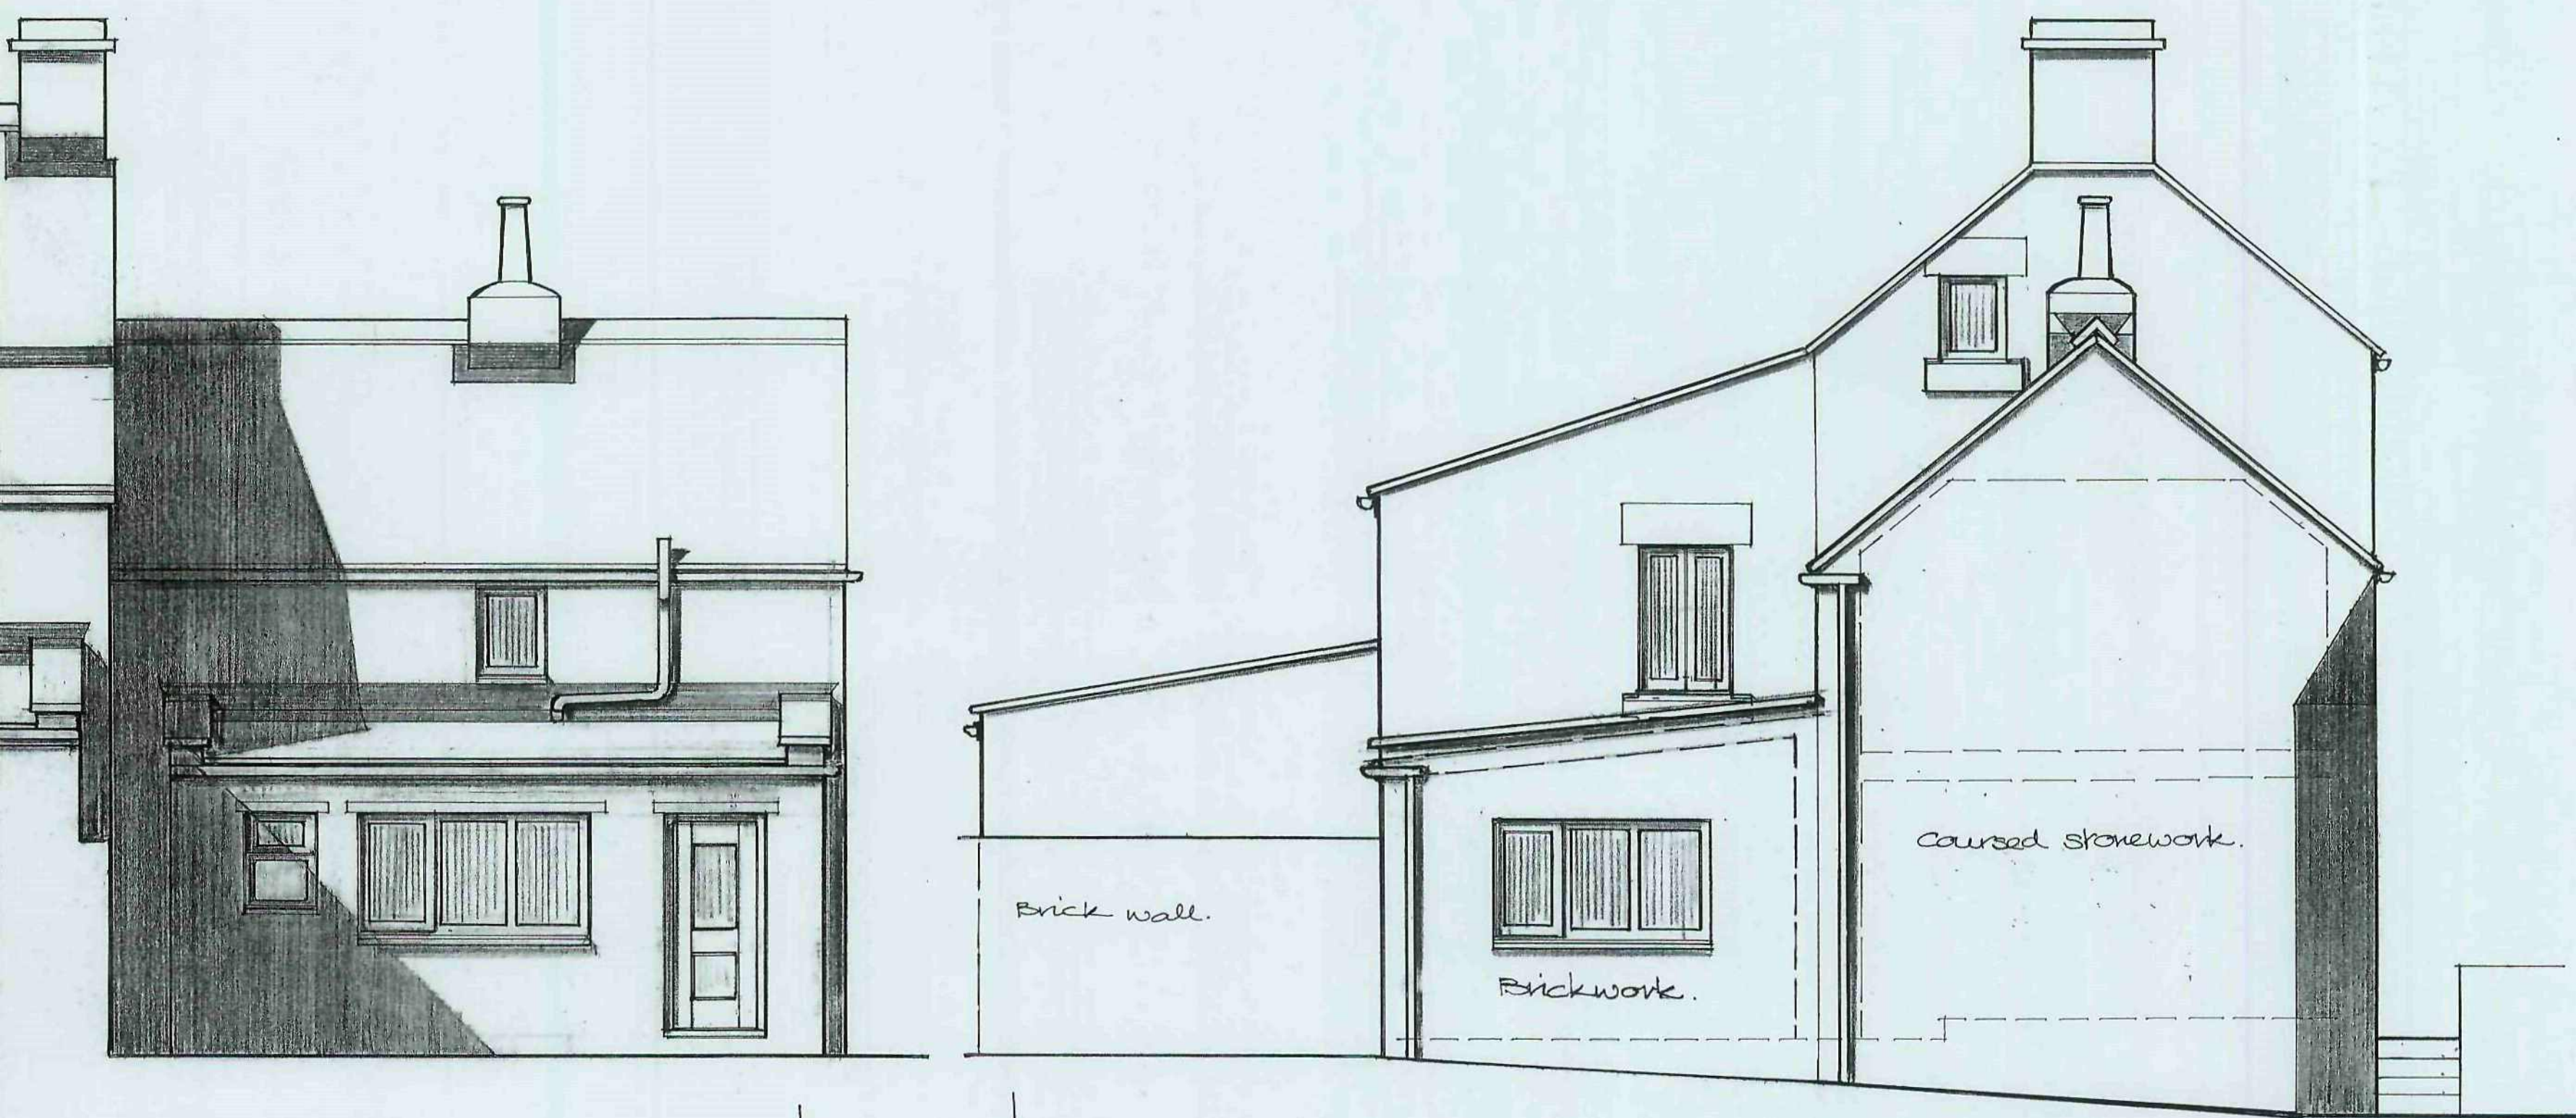


EXISTING REAR ELEVATION.


EXISTING SIDE ELEVATION.

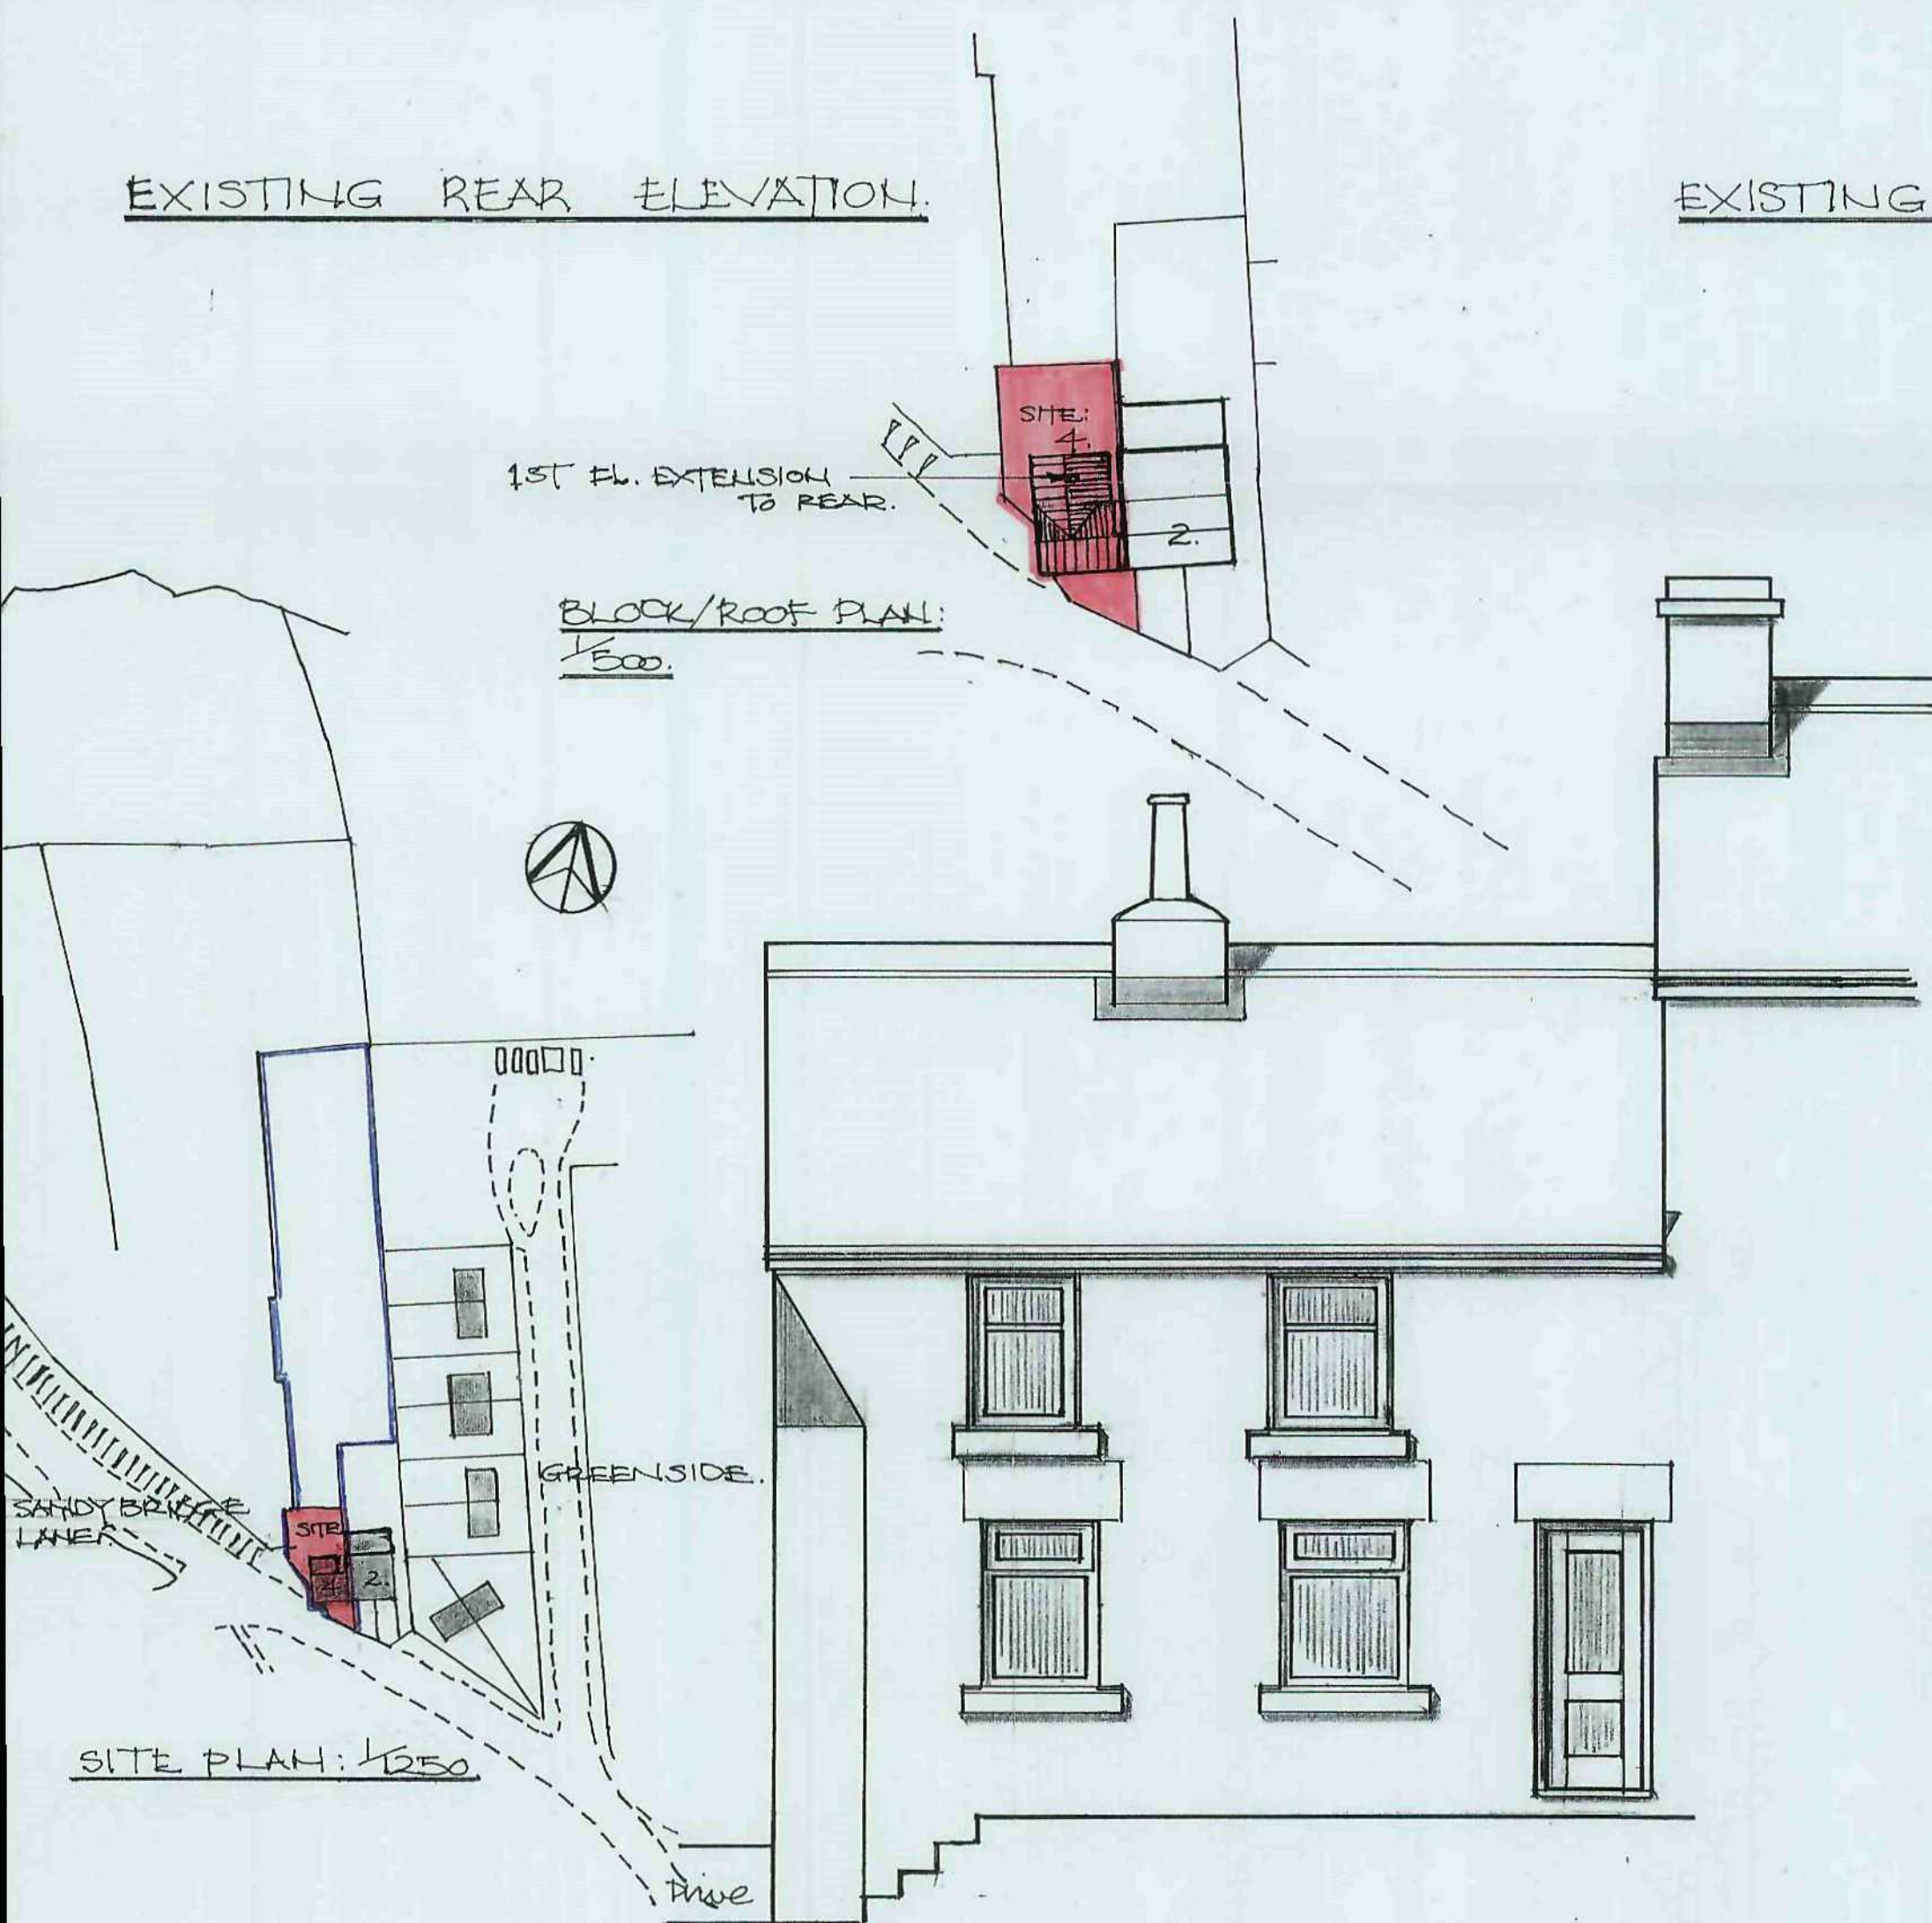

EXISTING FRONT ELEVATION.

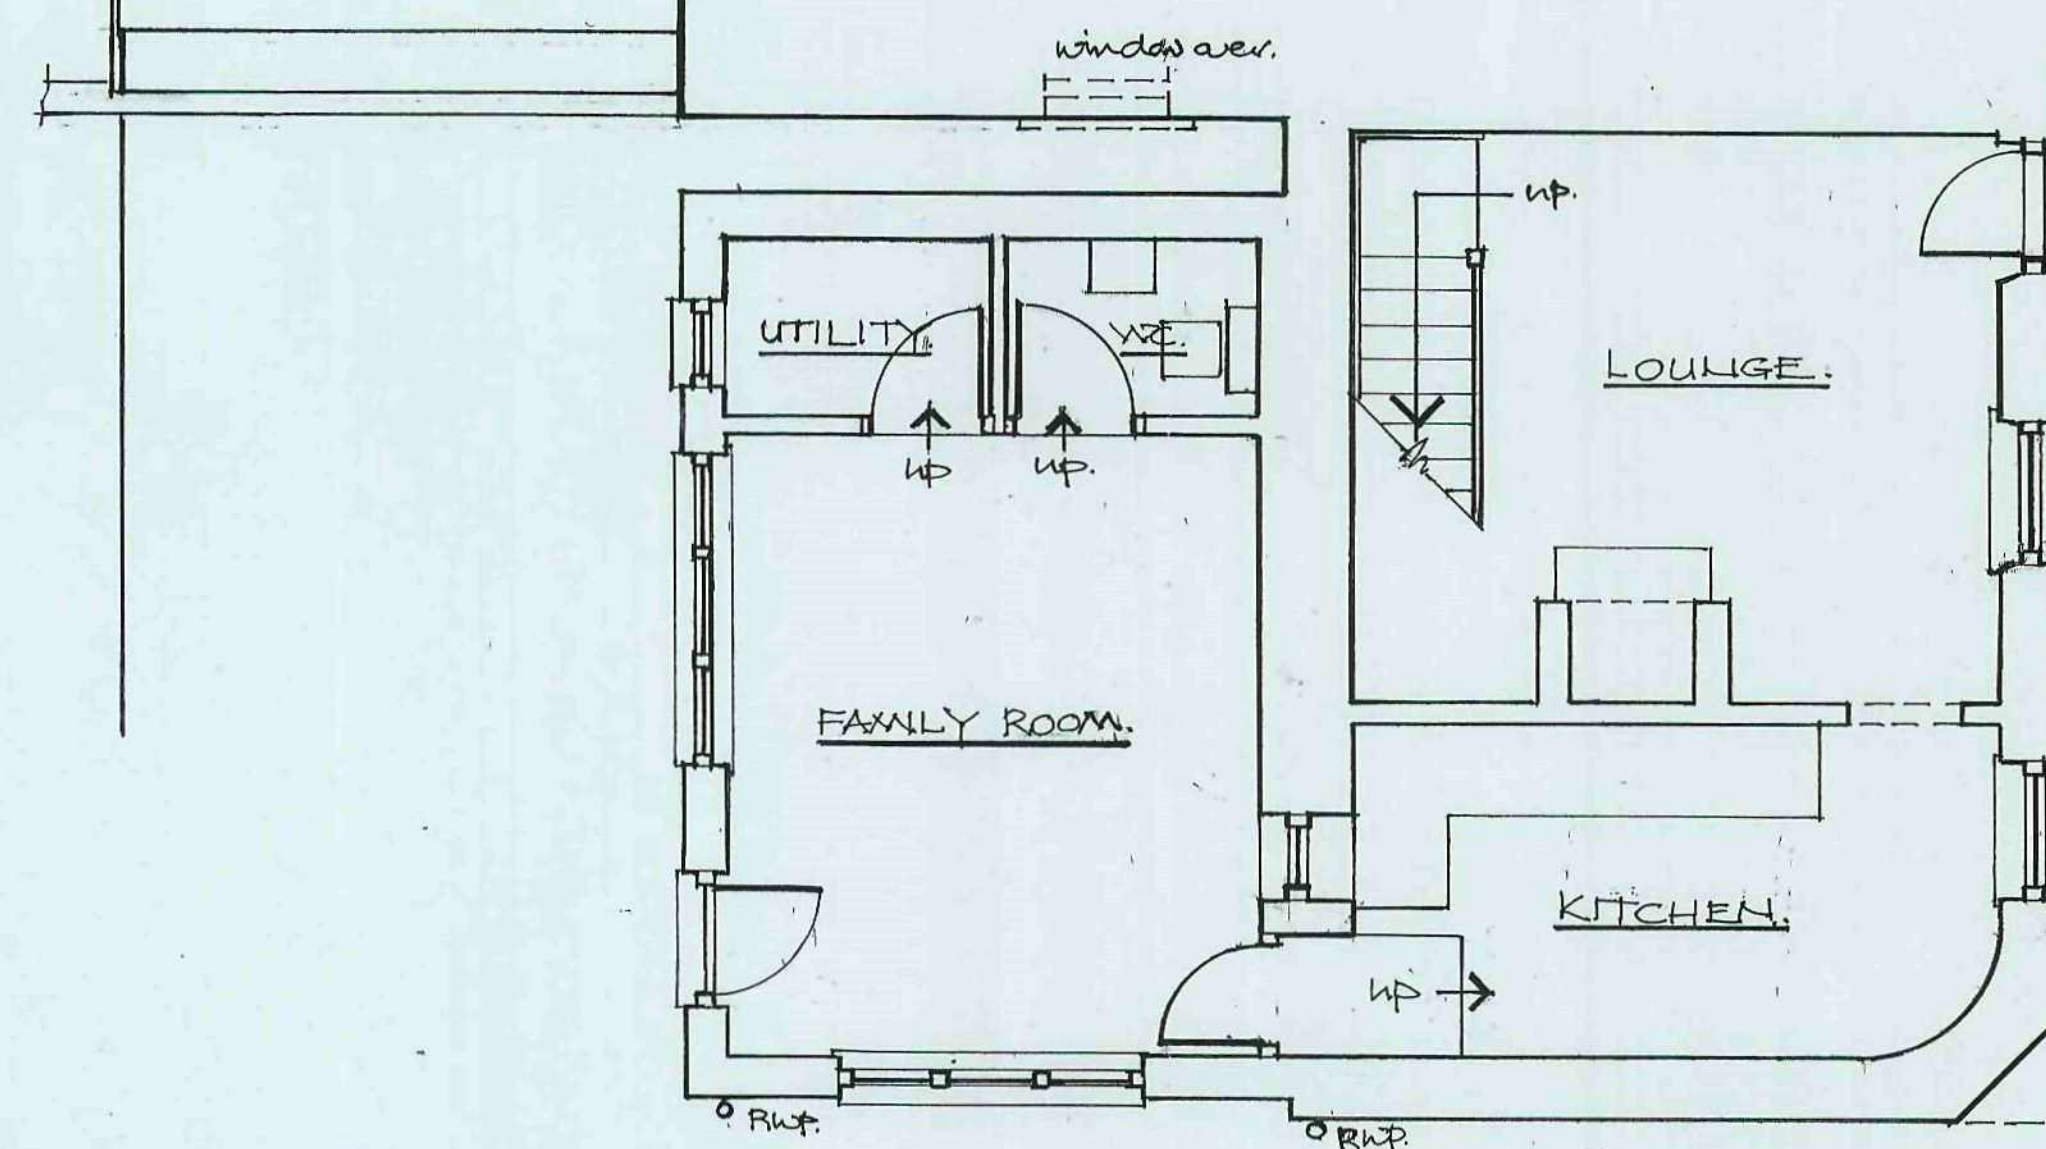

EXISTING GROUND FLOOR PLAN.

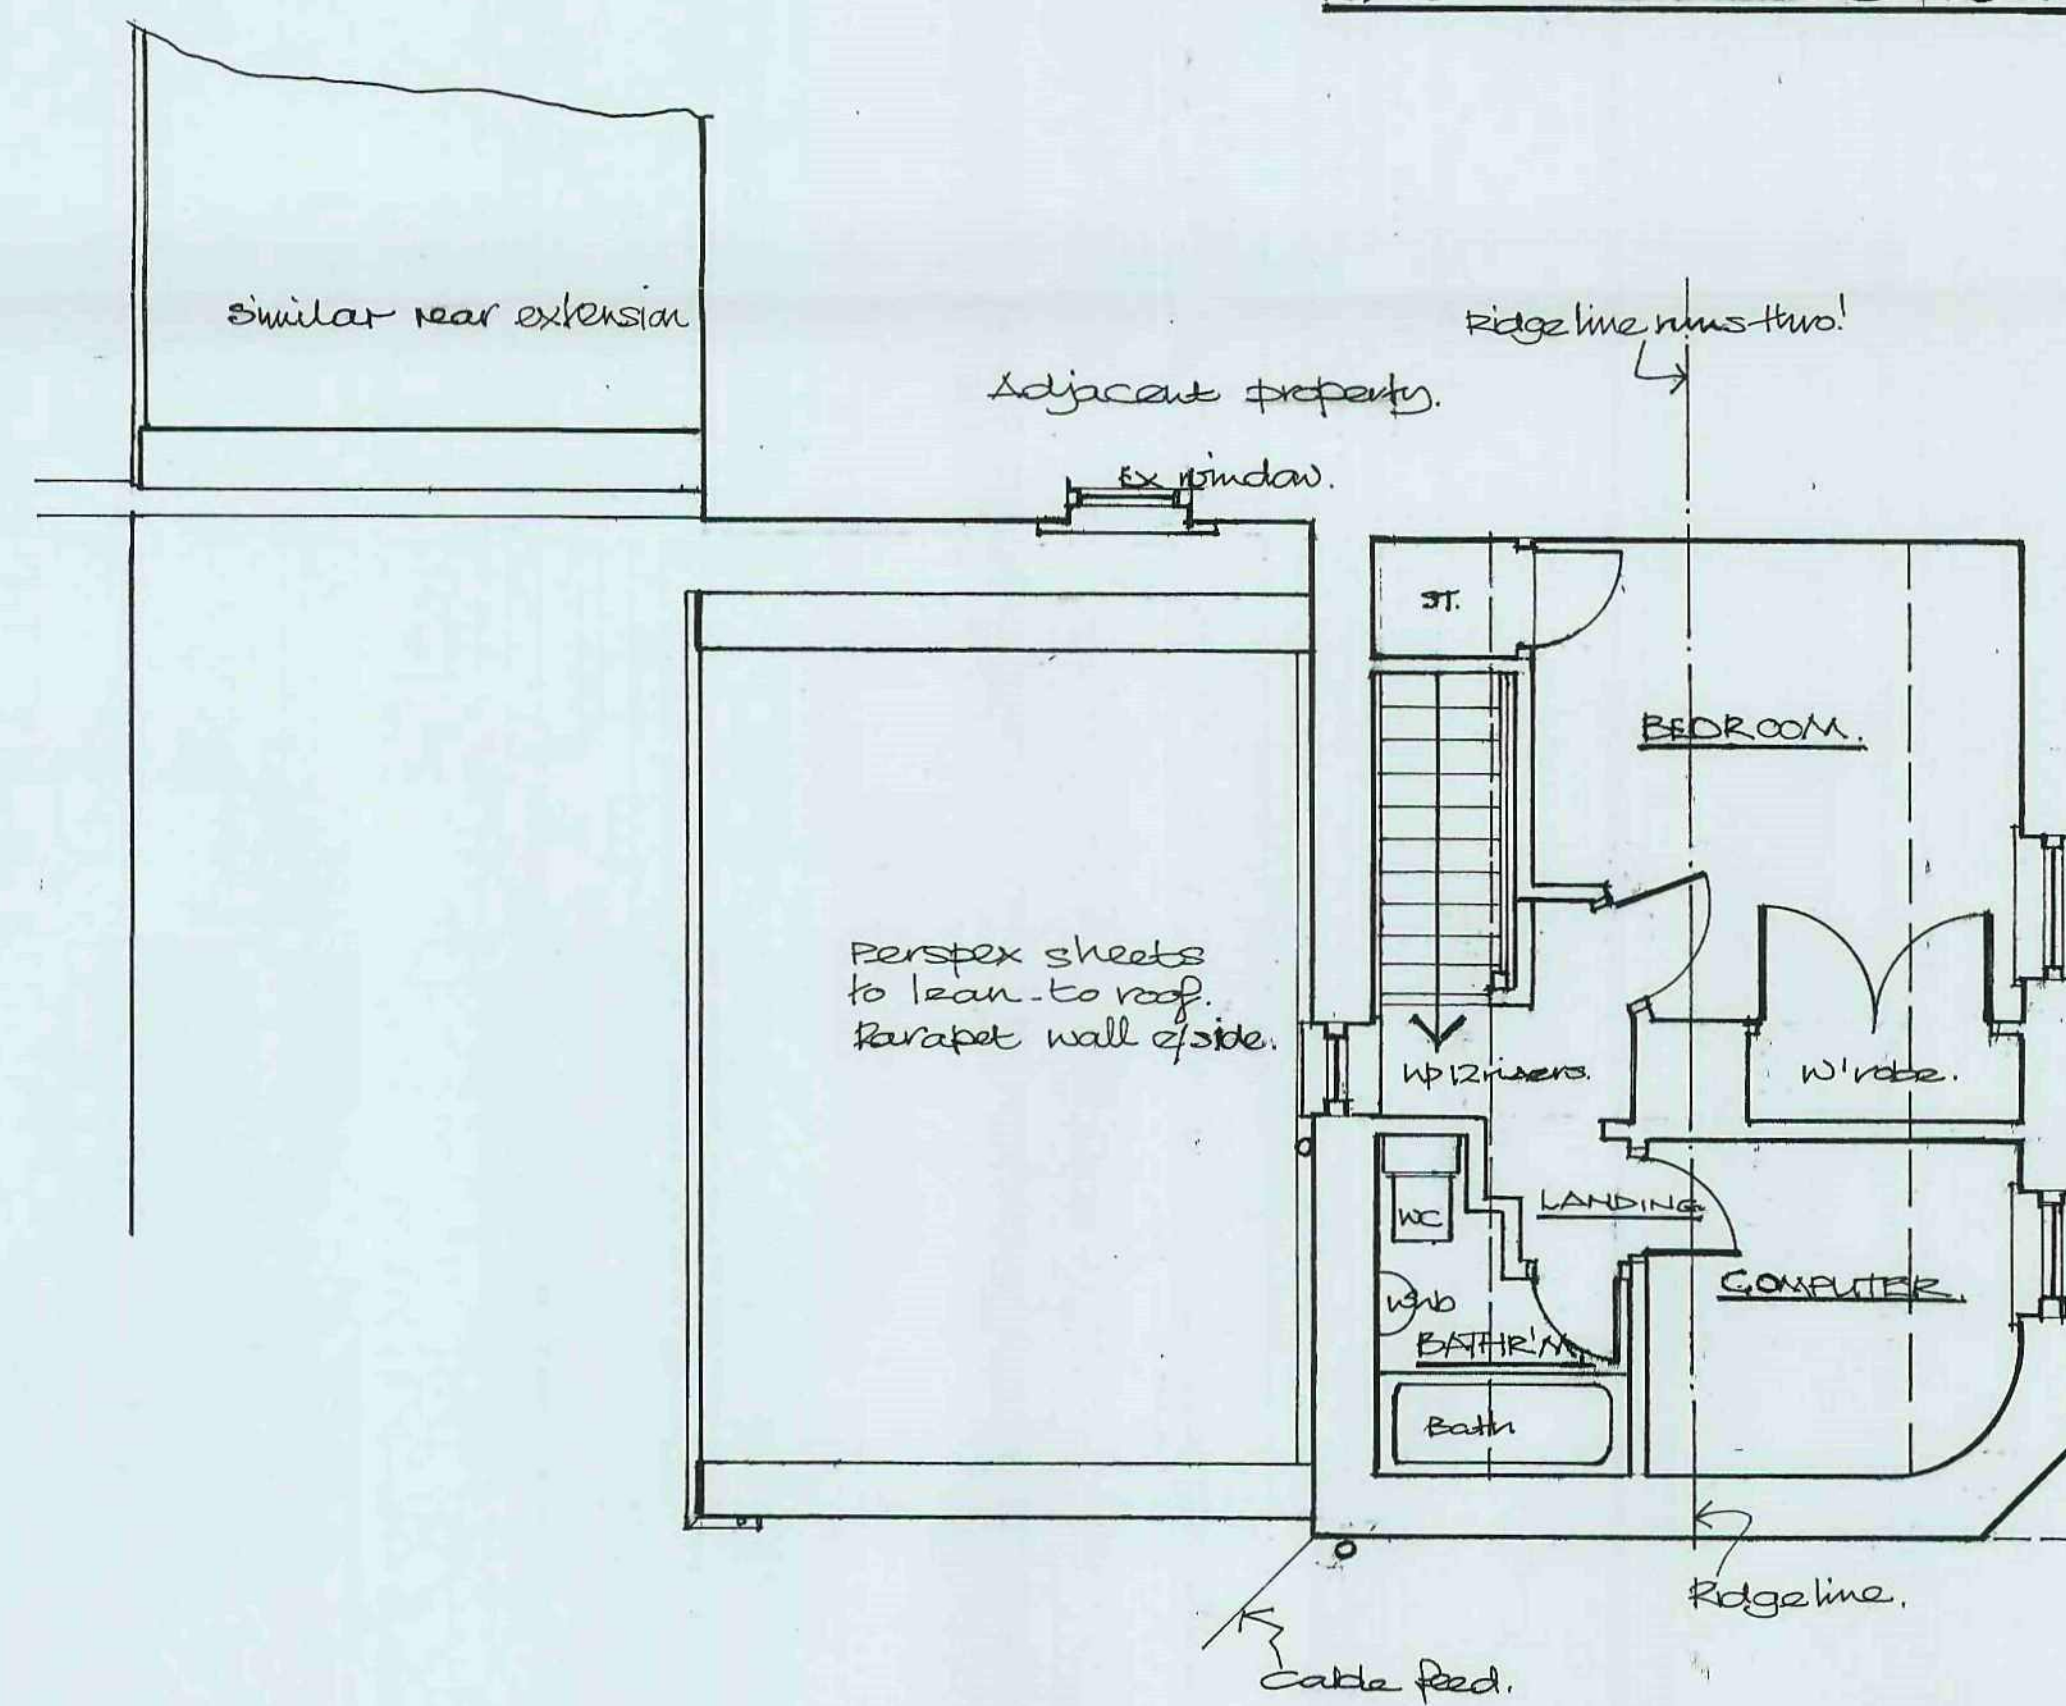

EXISTING FIRST FLOOR PLAN.




Hylo Design: architect / designer

50, Church Street, Brierley, Nr. Barnsley, South Yorkshire. S72 9HT
Fax / Telephone No: 01226 713427


REVISIONS

Ref.	Description	Date	Ref.	Description	Date


Client	MR. D. CROFT.	Drawn	JST.	Date	DEC '11.
Project	EXTENSION TO 4, WHIN CORNER, SHAFTON, S72 8PJ.	Checked		Scale	1:50, 1:125, 1:250.
Title	EXISTING PLANS/ELEVATIONS, SITE/BLOCK & ROOF PLAN.	Project Ref.	DC/S.	Drawing No.	1.

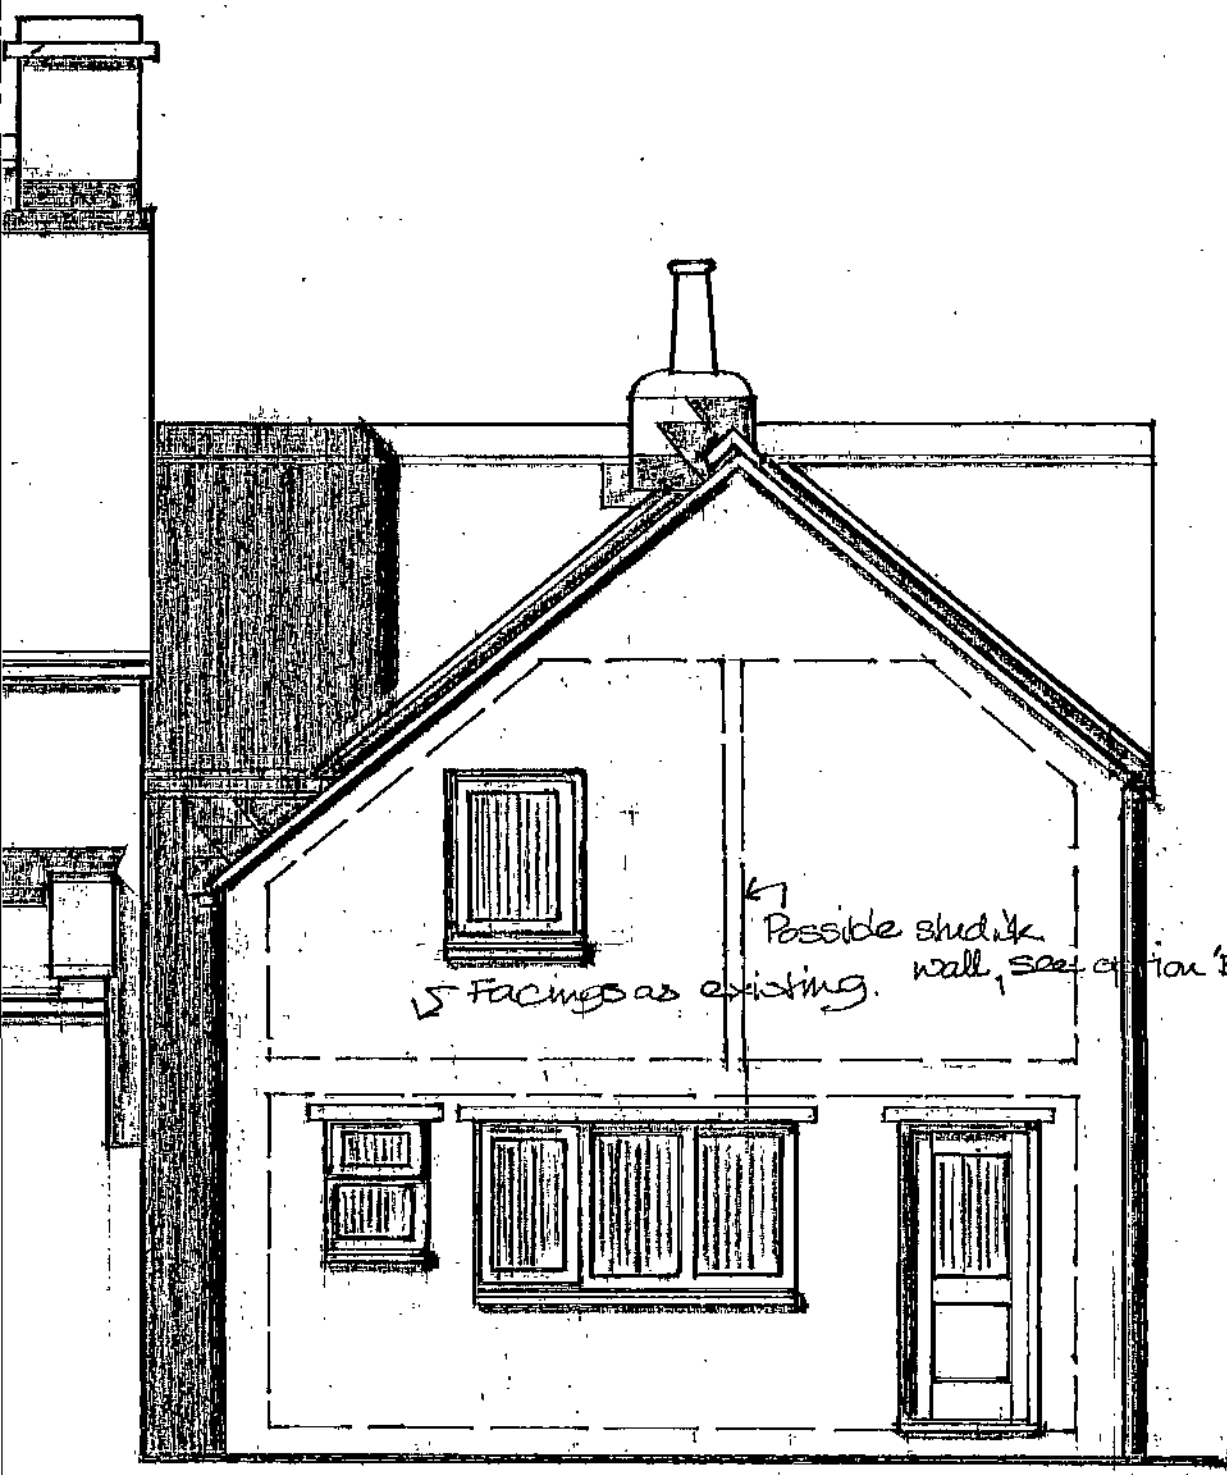


PROPOSED REAR ELEVATION

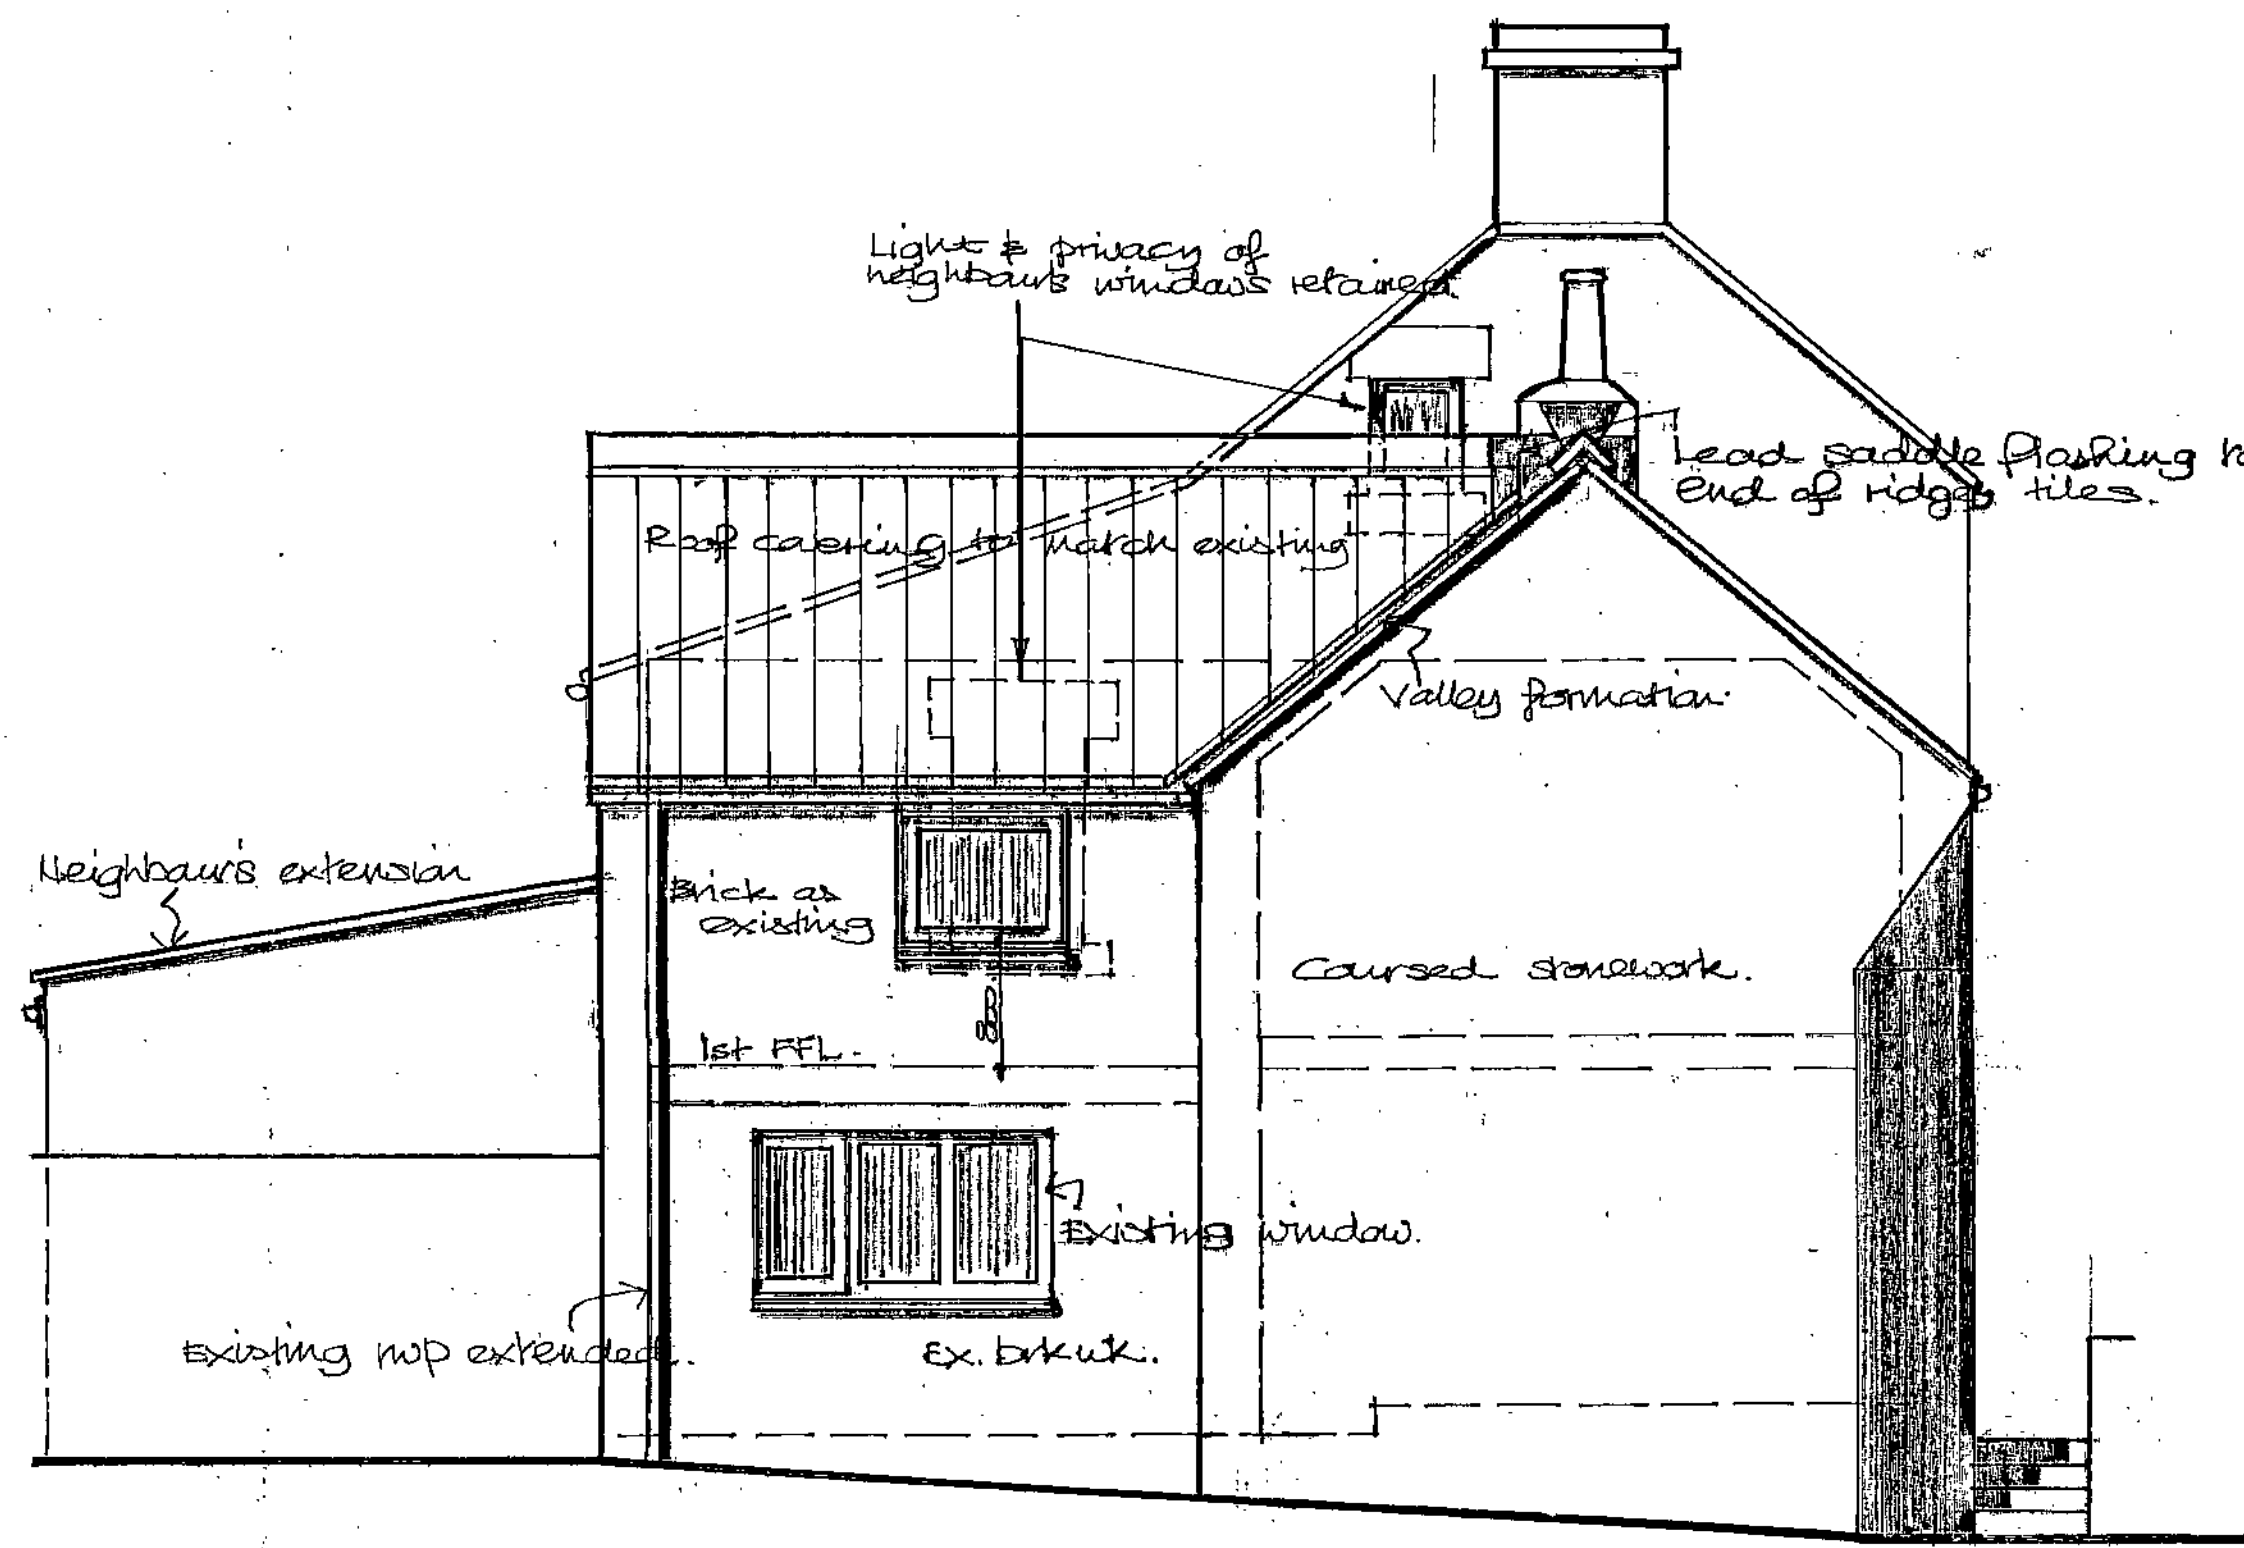


PROPOSED SIDE ELEVATION

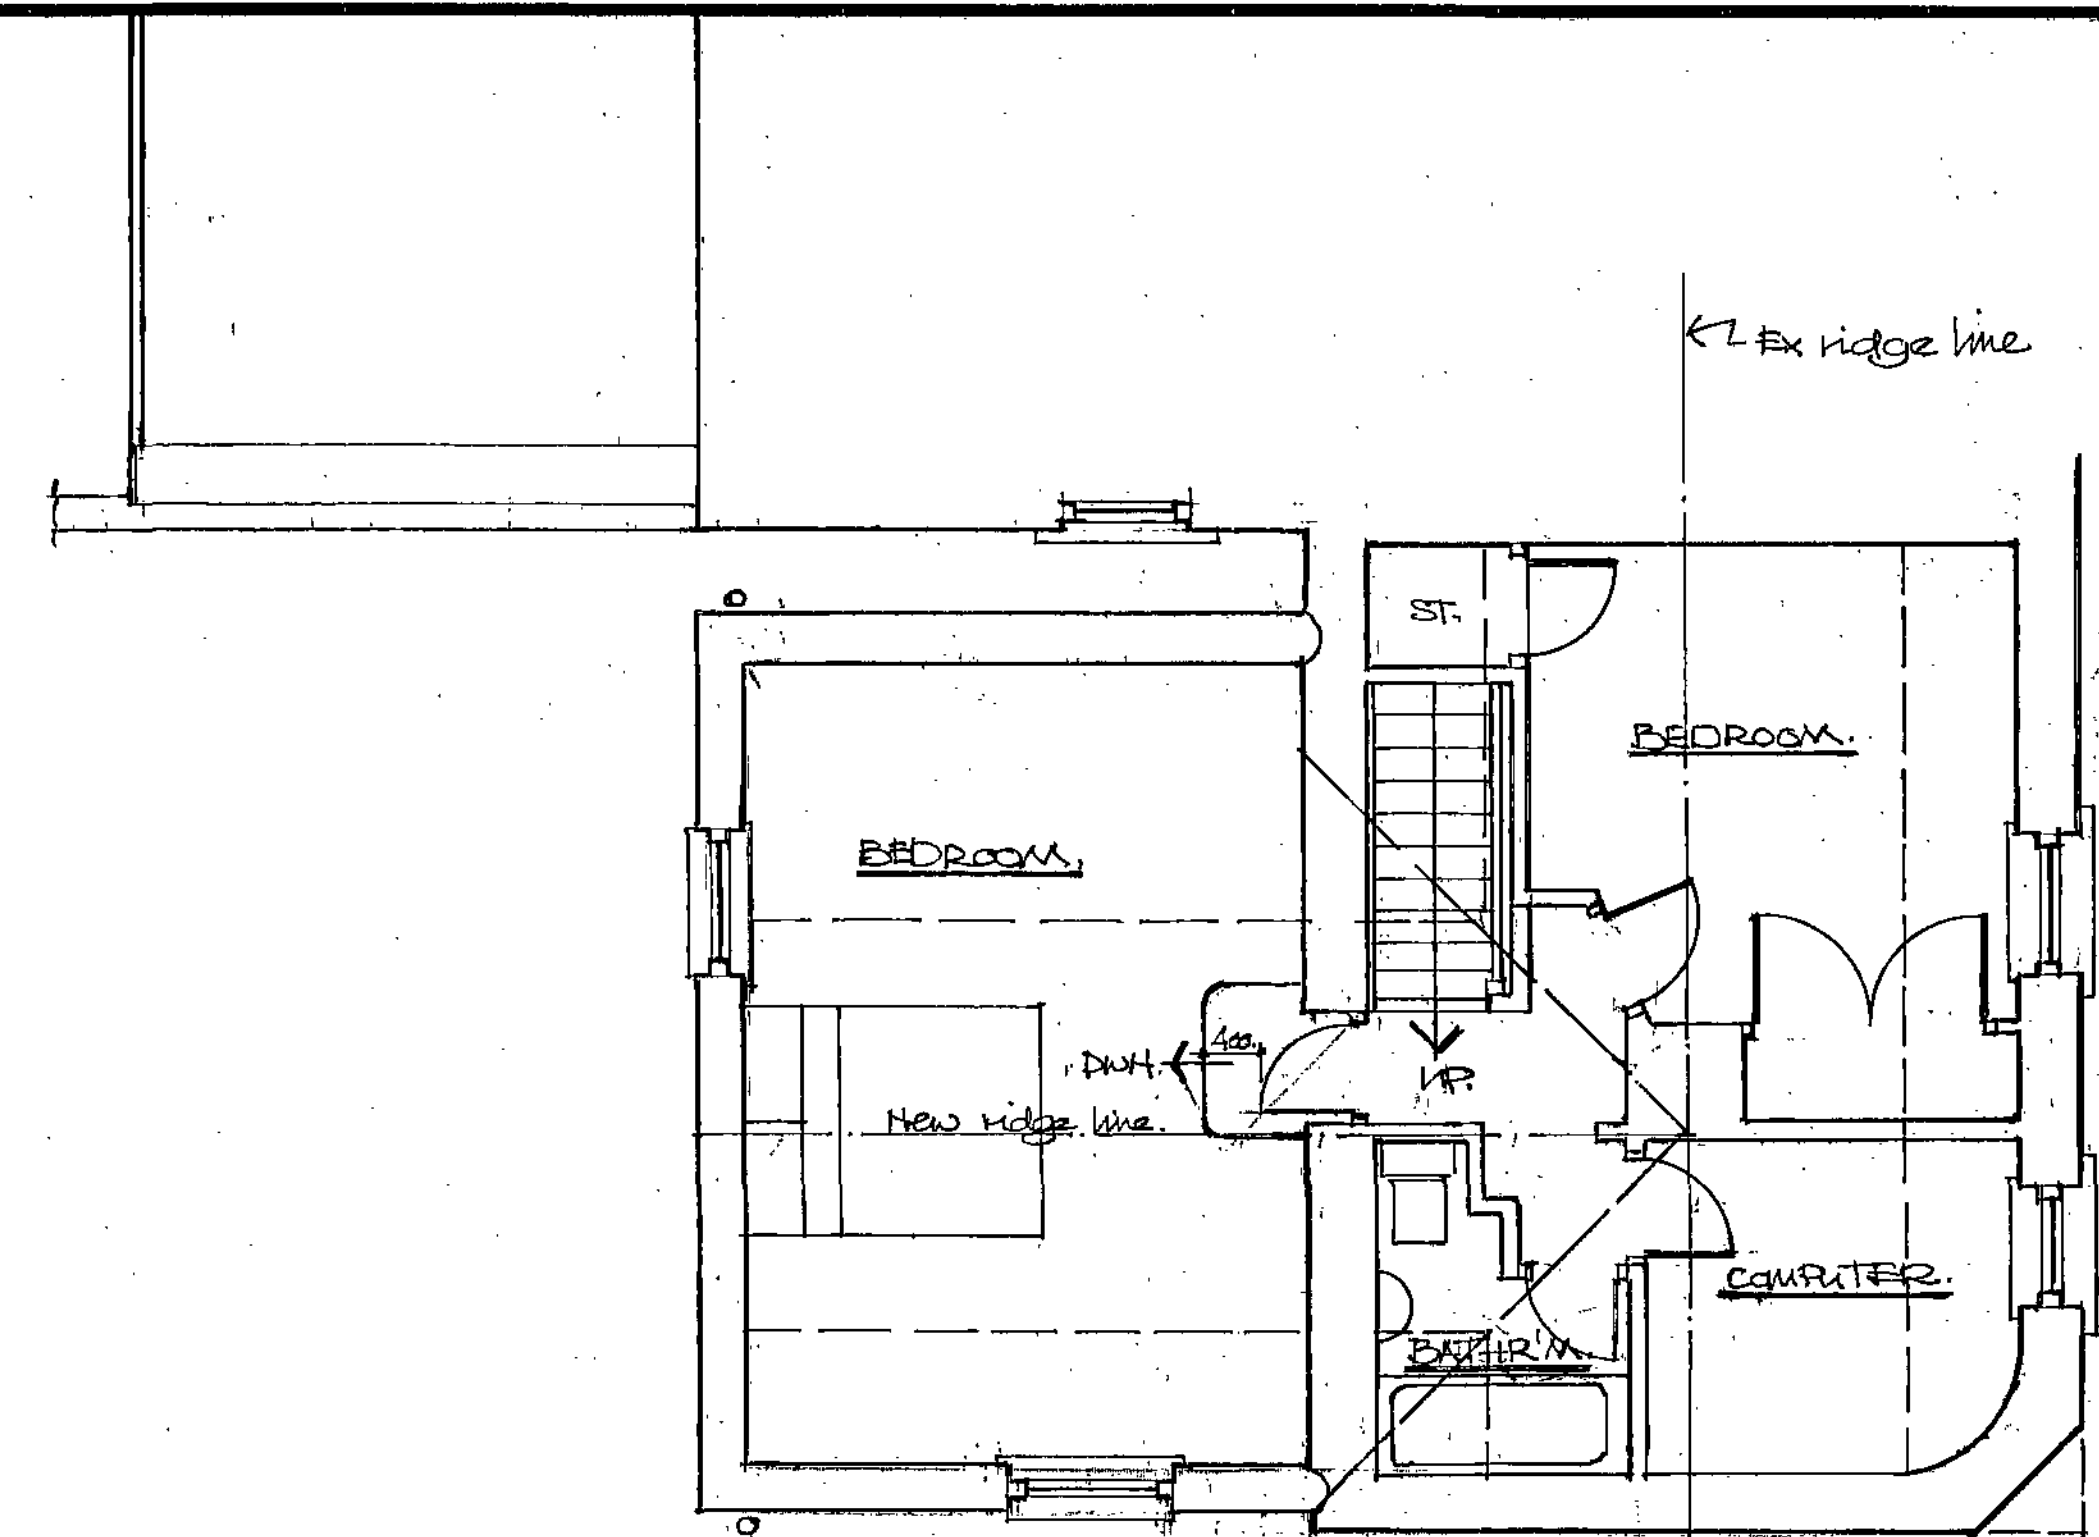


PROPOSED FIRST FLOOR, OPTION A
GROUND FLOOR PLAN AS EXISTING, BOTH OPTIONS

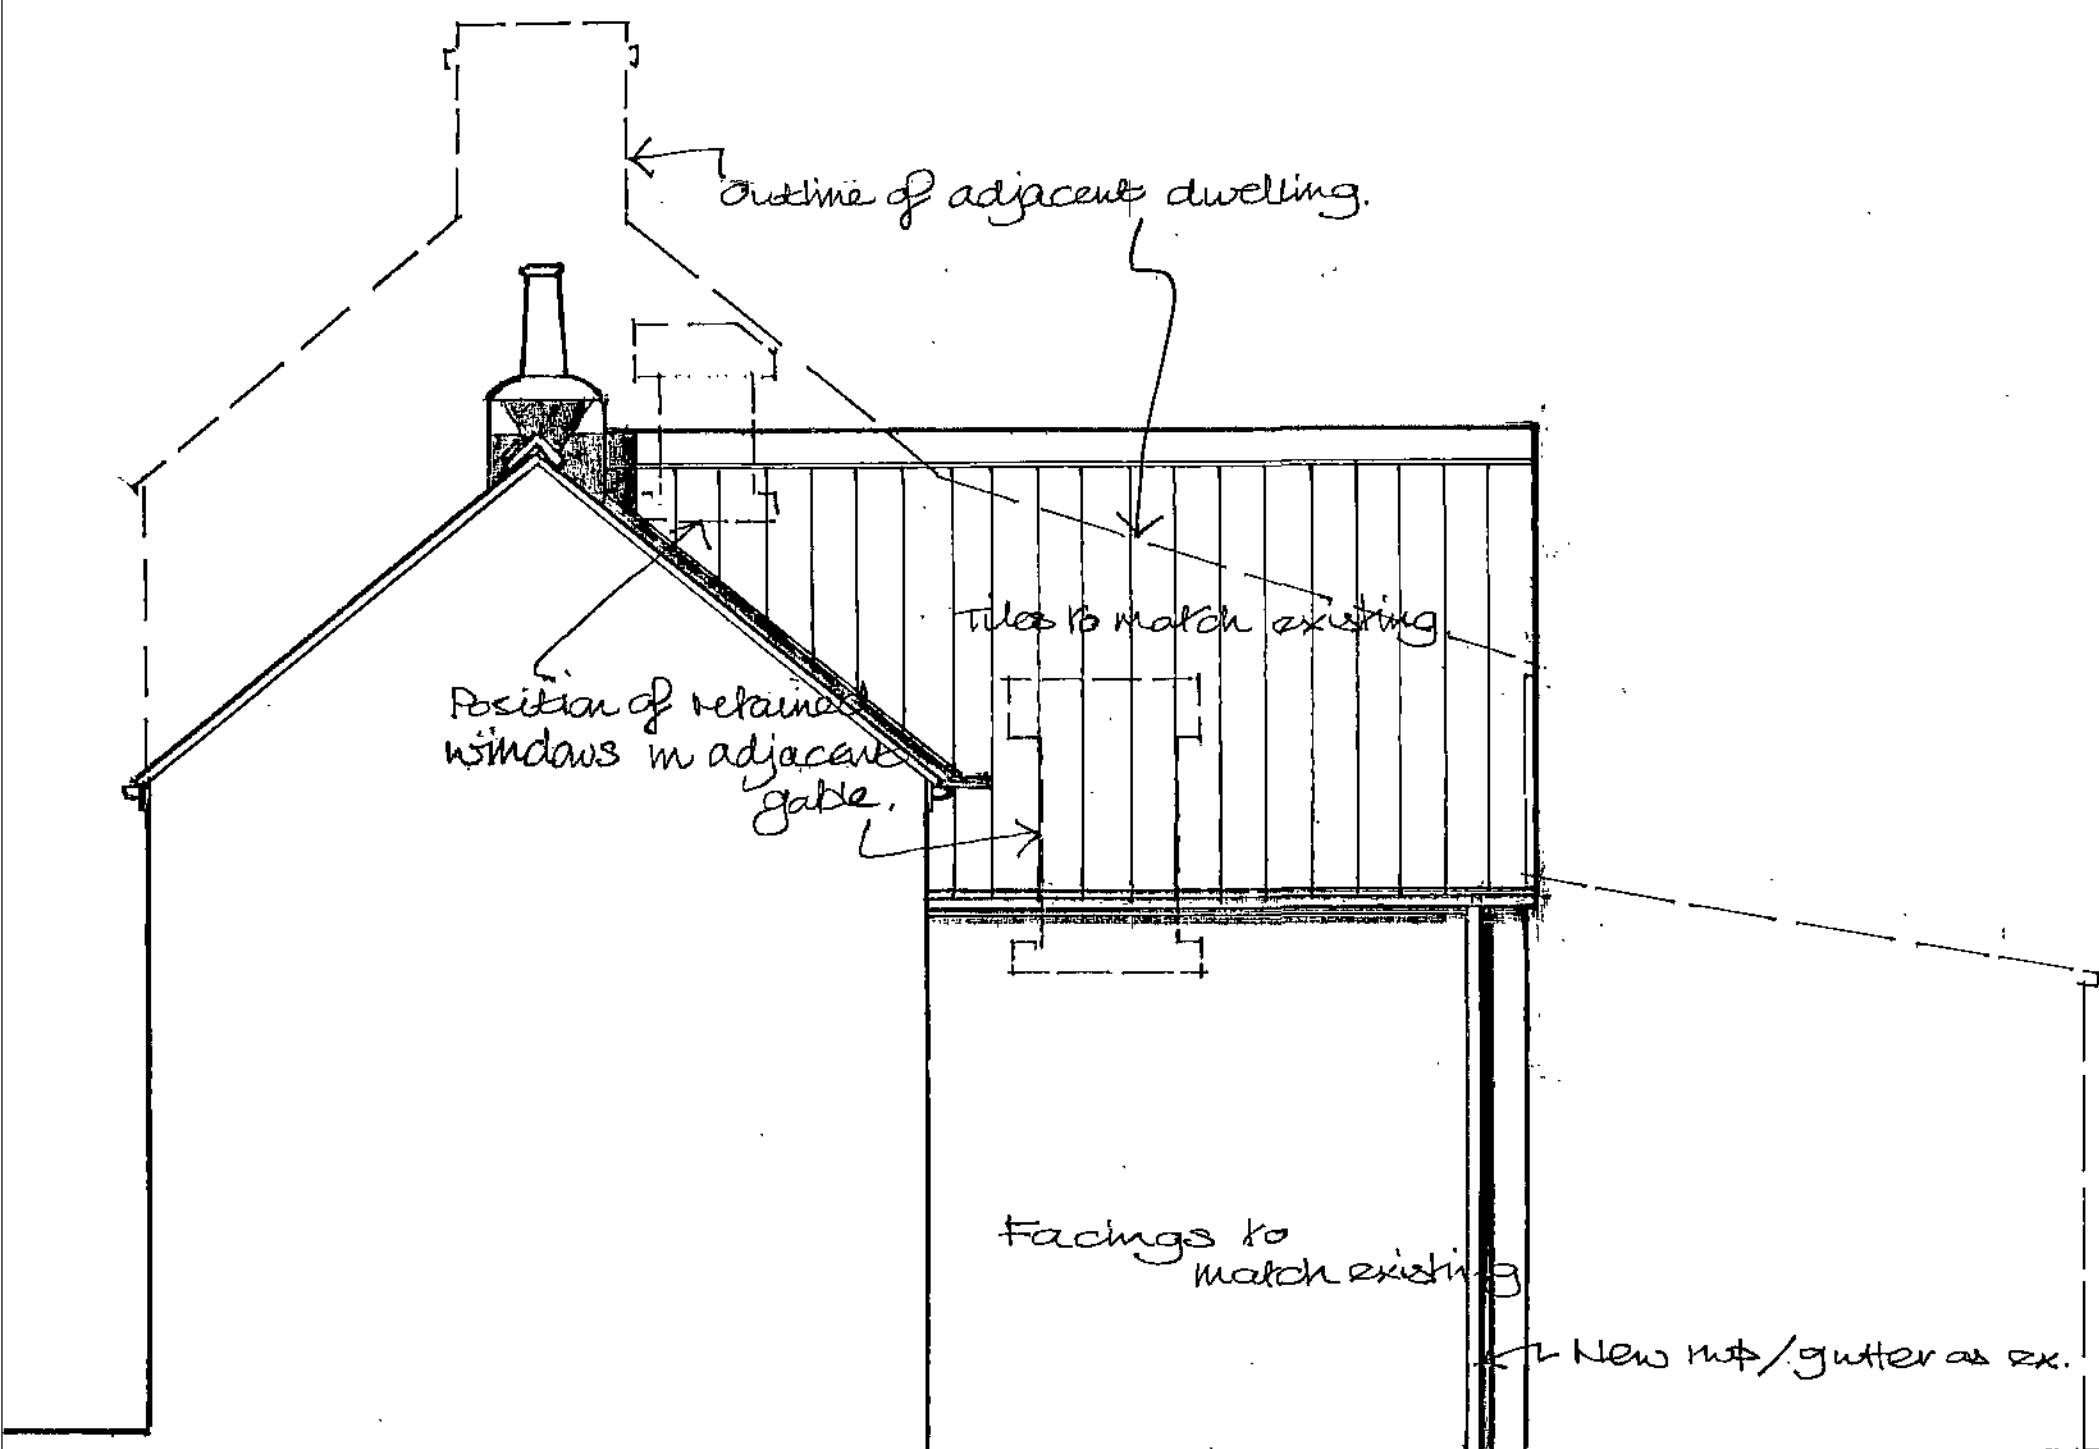

PROPOSED RETURN SIDE ELEVATION

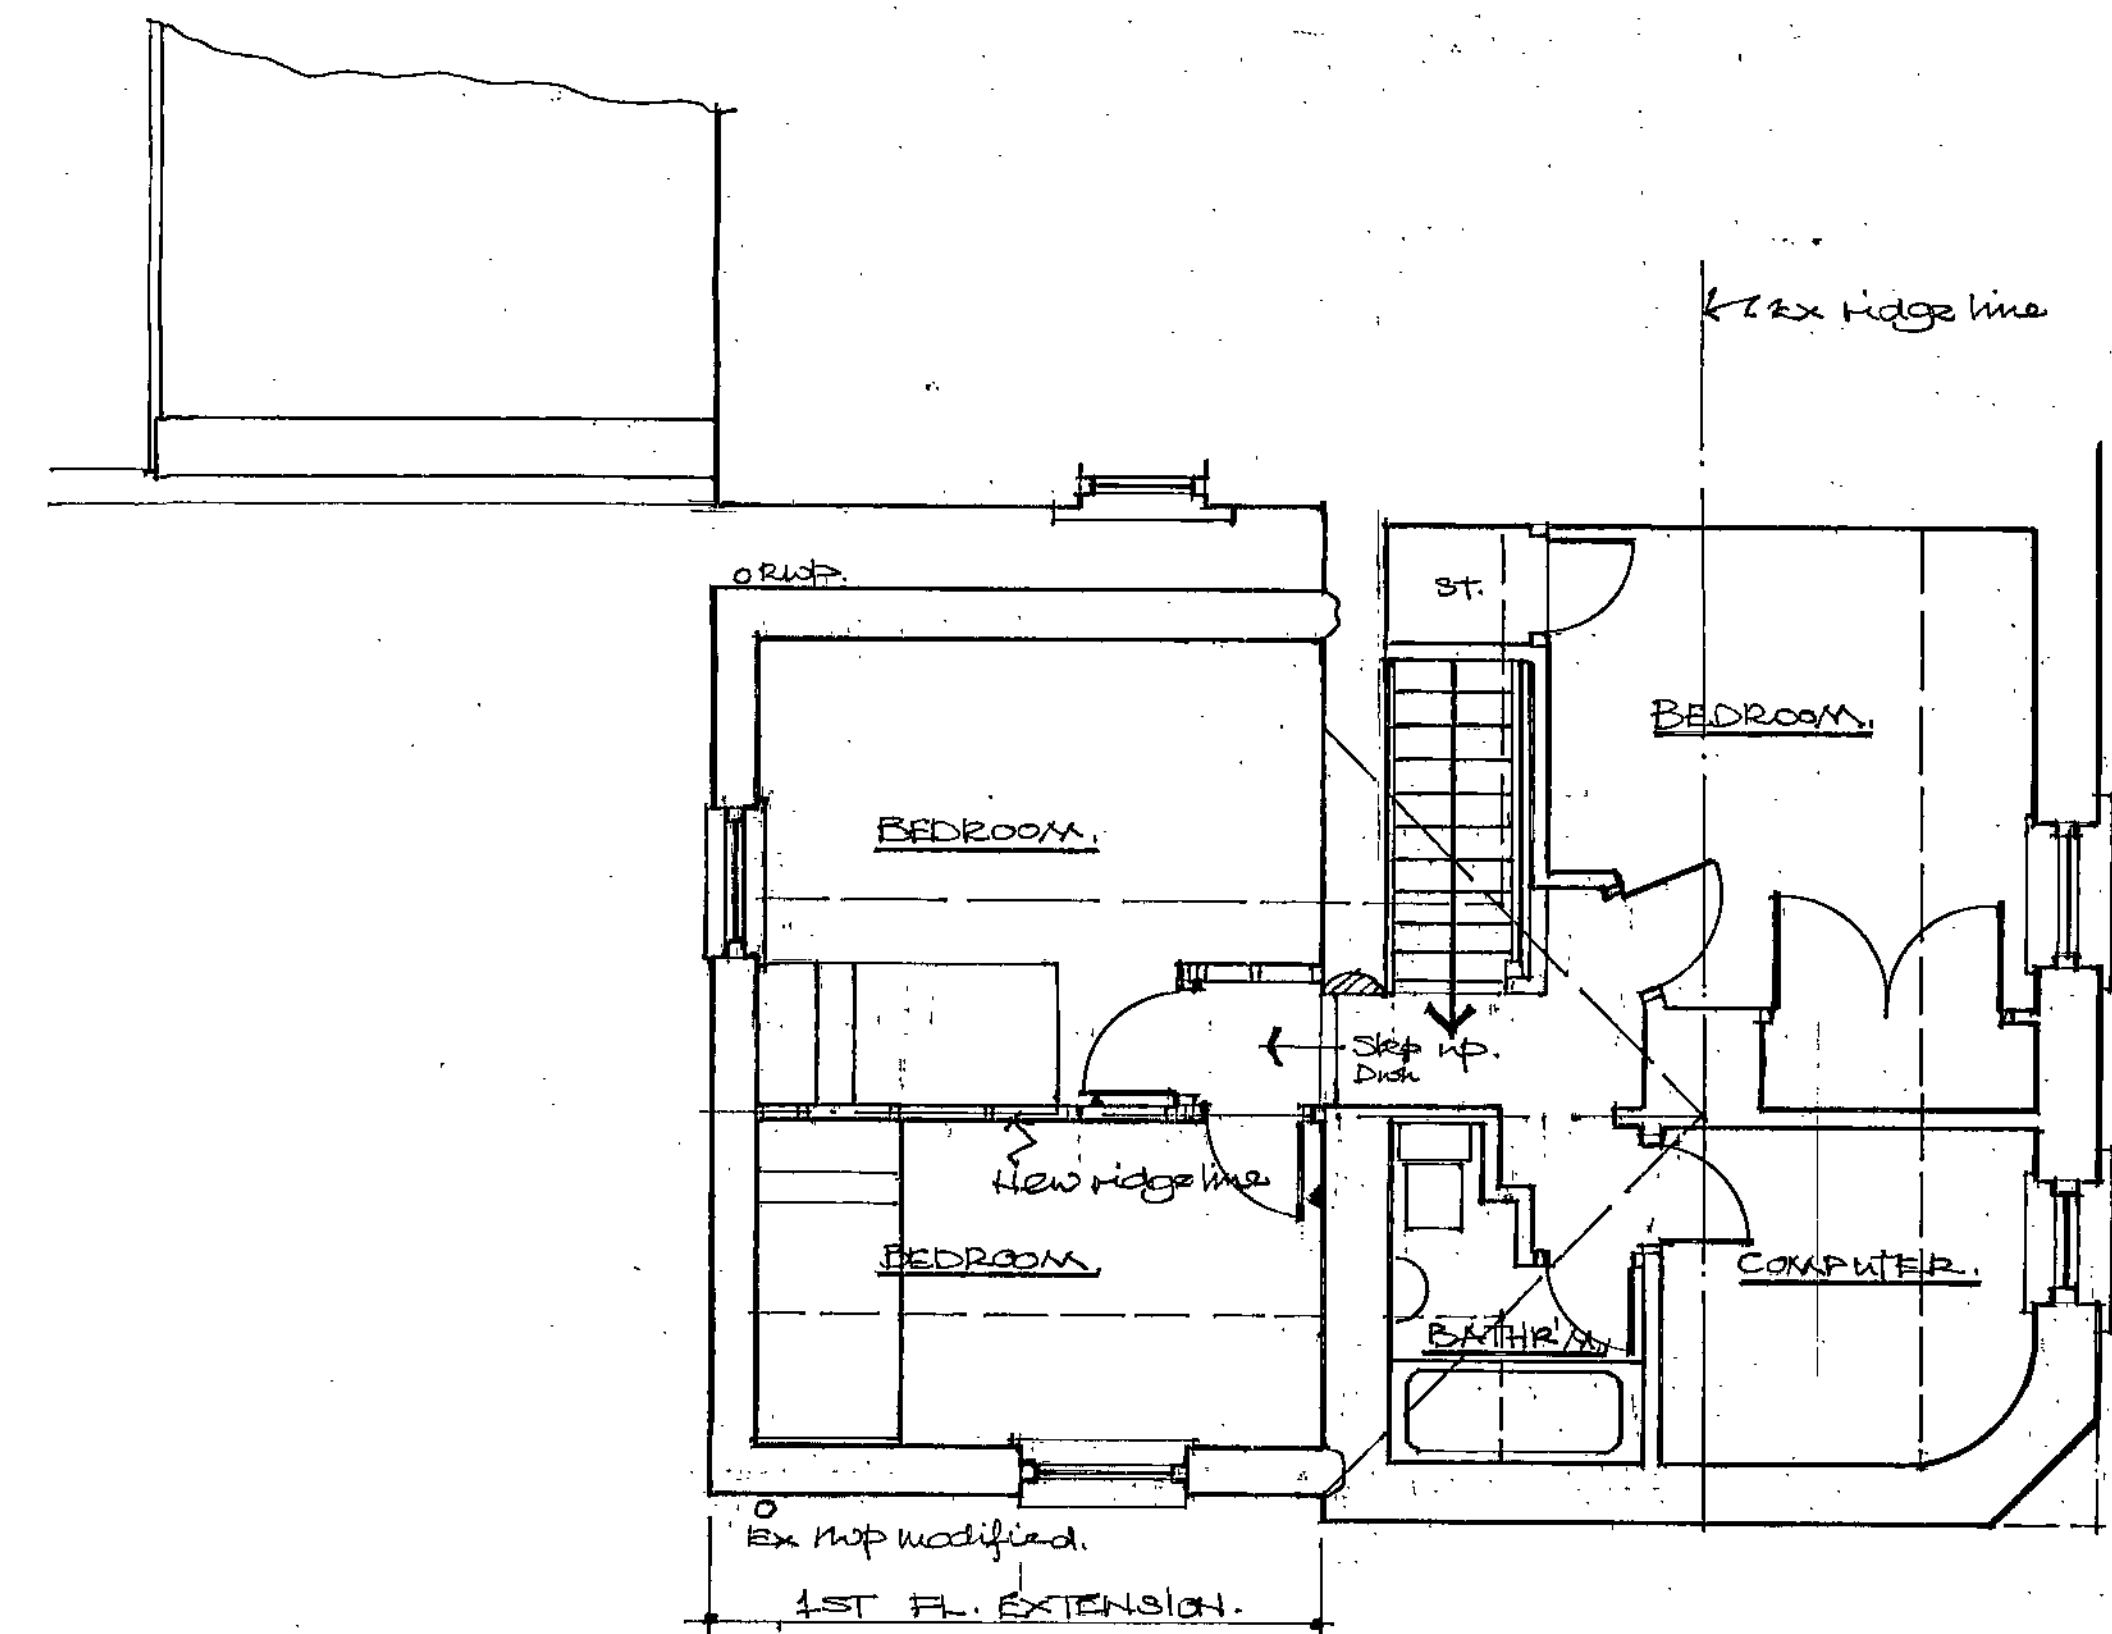

PROPOSED FIRST FLOOR, OPTION B

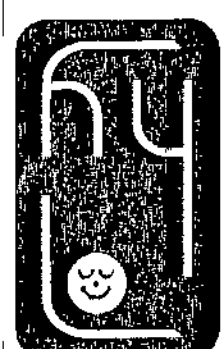

Hylo Design: architect / designer

50, Church Street, Brierley, Nr. Barnsley, South Yorkshire. S72 9HT
Fax / Telephone No: 01226 713427

REVISIONS

Ref.	Description	Date	Ref.	Description	Date

Client	MR. D. CROFT.	Drawn	JST.	Date	DEC '11.
Project	EXTENSION TO VAIN CORNER, SHAFTON, S72 8PJ	Checked		Scale	1:50
Title	PROPOSED PLANS/ELEVATIONS	Project Ref.	DC/S.	Drawing No.	2.