




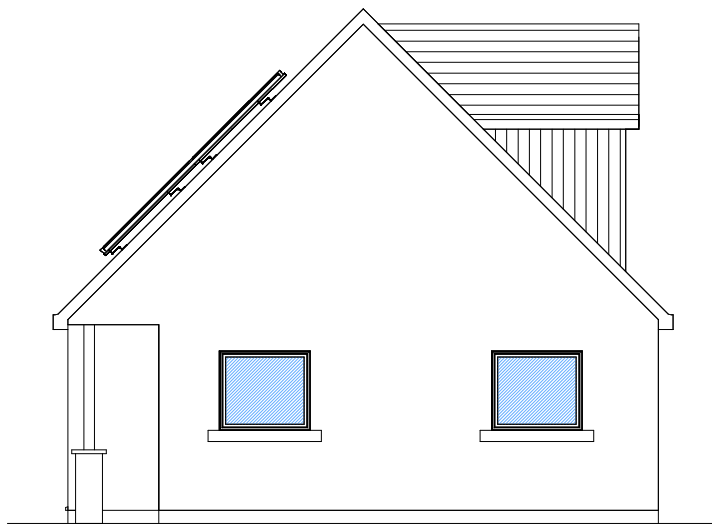


East Elevation
1 : 100

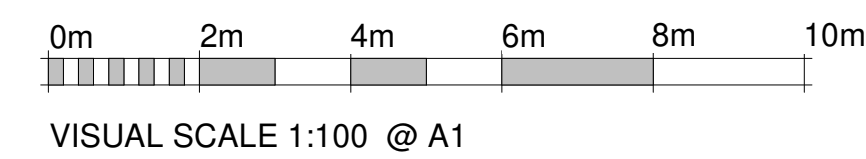

North Elevation
1 : 100

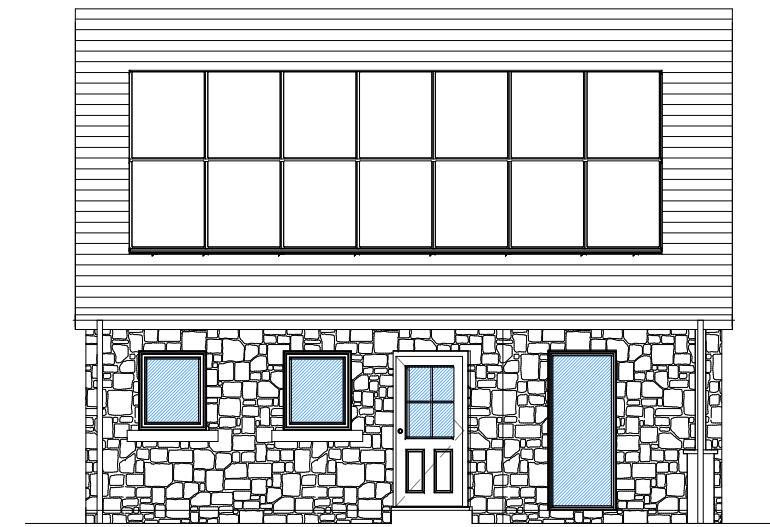


South Elevation
1 : 100

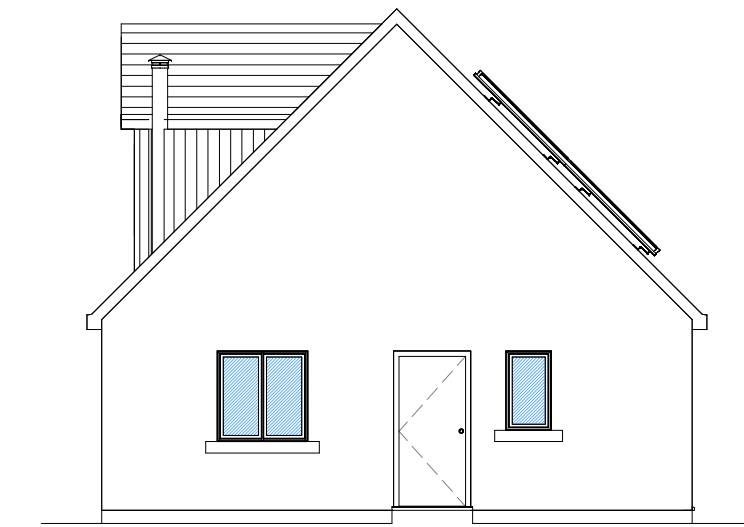



West Elevation
1 : 100

Material List:
Walls - Render on Blockwork. Timber Cladding. Stonework.
Roof - Slate.
Doors - Finish TBC. Colour White.
Windows - Finish TBC. Colour White.

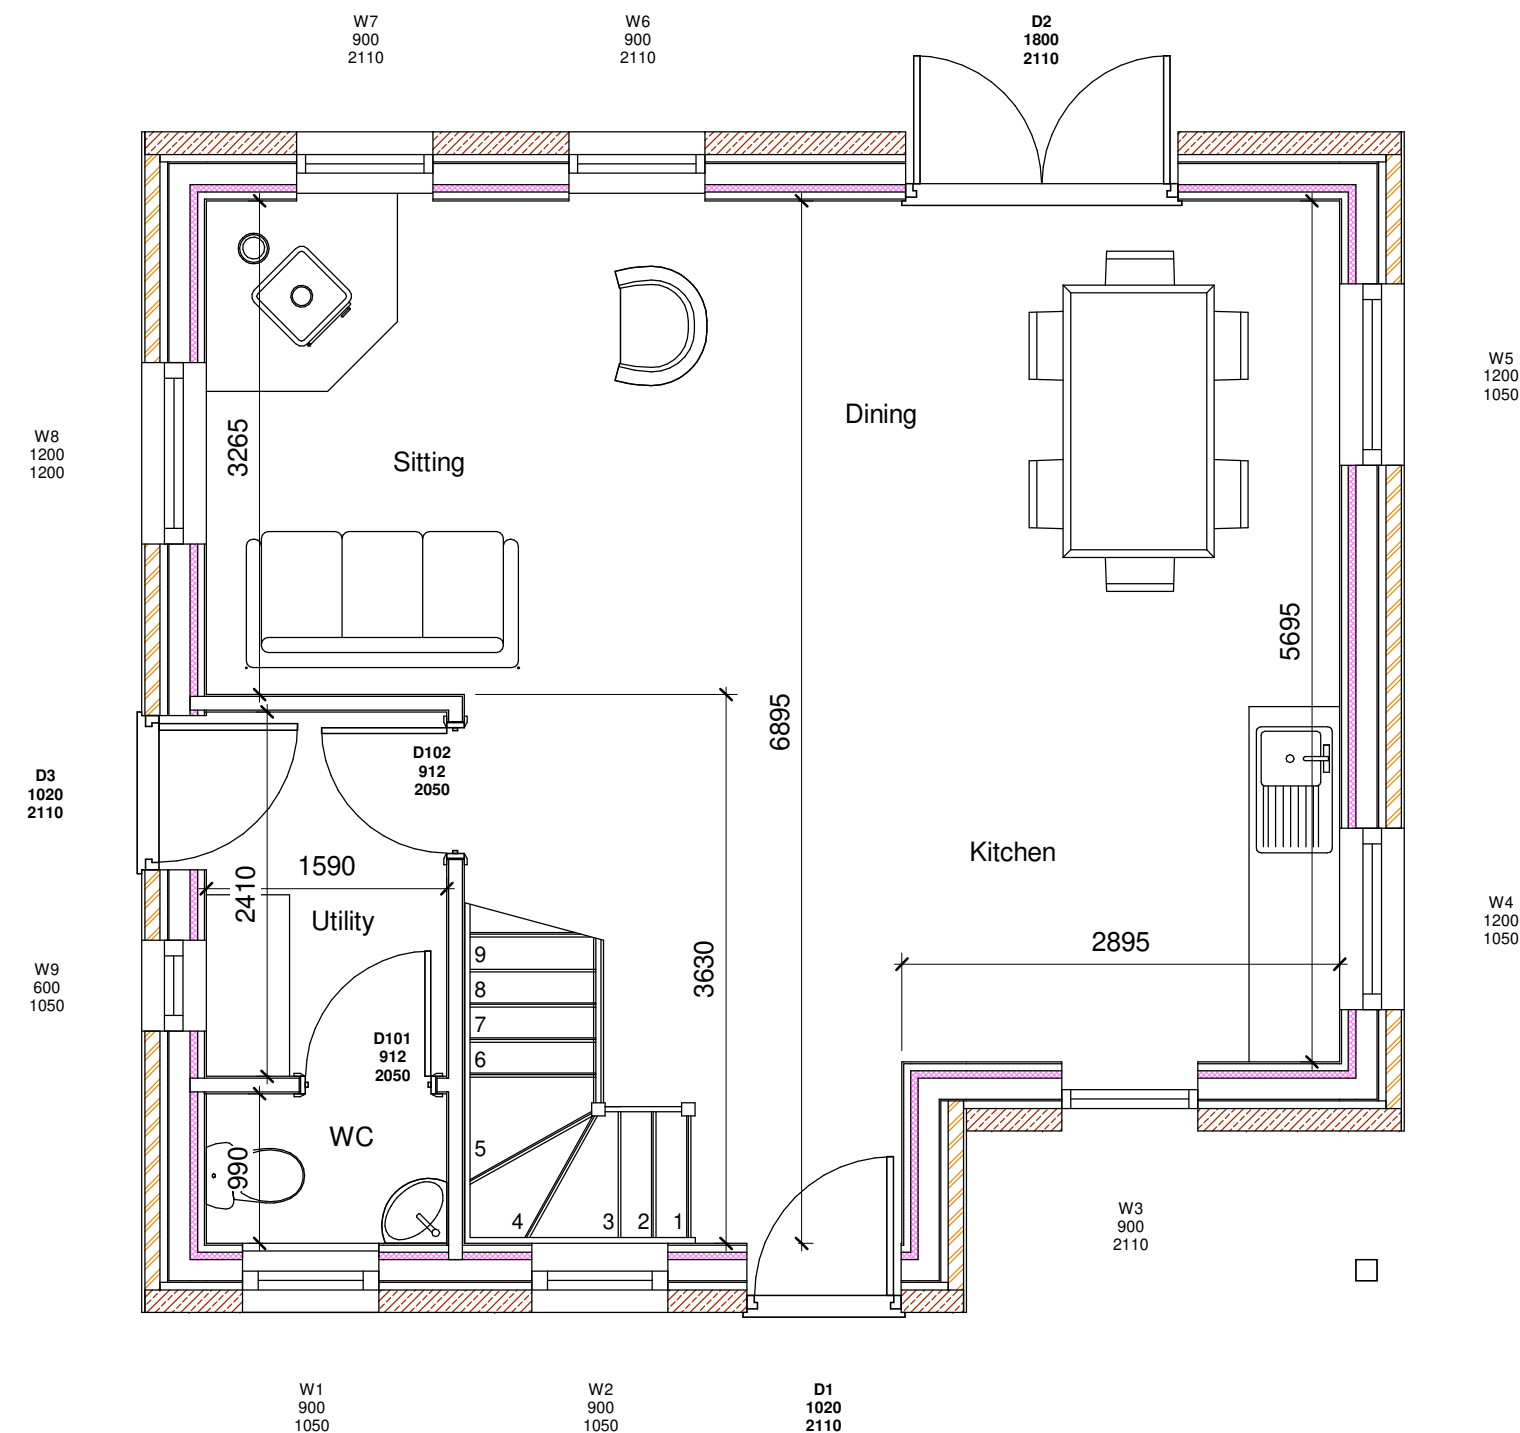

Ground Floor Plan
1 : 50

Floor Area: 55.572m²

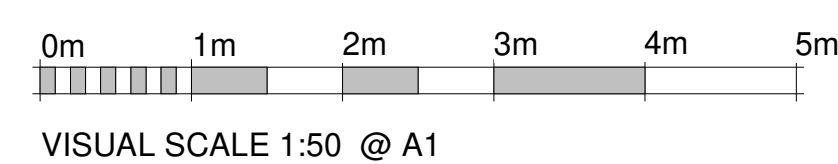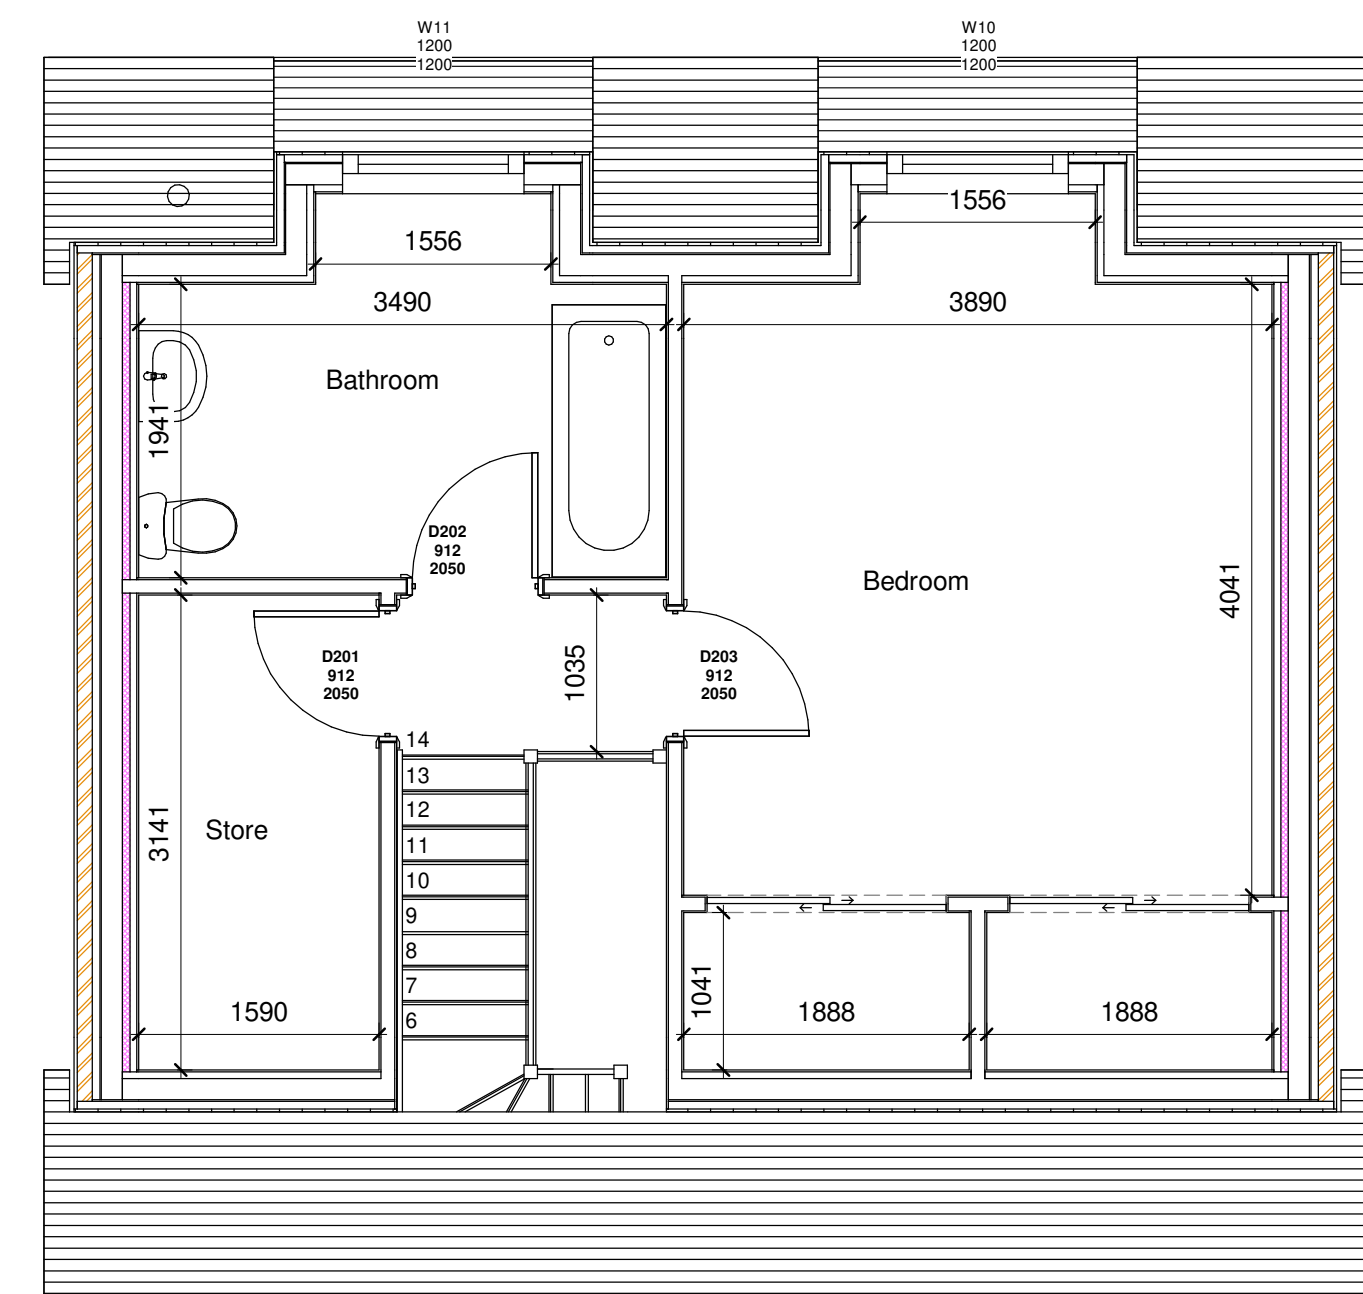

First Floor Plan
1 : 50

Floor Area: 53.667m²


FLEMINGHOMES
Station Road, Duns, Berwickshire, UK,
TD11 3HS
Telephone: (01361) 883 785
Fax: (01361) 883 898
Email: enquires@fleminghomes.co.uk
www.fleminghomes.co.uk

PROJECT:
Erection of Dwelling
FOR:
Mr and Mrs Brown
SITE:
Plot 1,
Littleworth Lane,
Monk Bretton,
Barnsley,
South Yorkshire,
S71 2JR

Planning Issue Drawings

THIS DRAWING IS COPYRIGHT
It is the responsibility of the customer and contractor appointed for the final design of electrical, bathroom, kitchen and utility fittings. Those indicated by Fleming Homes Ltd. are demonstrative for building control purpose only.
Do not scale drawing.
Dimensioned wallplate layout plan will be provided.
Dimensions given are structural unless noted otherwise.
It is the entire responsibility of the customer to have ground conditions checked prior to start of work and have foundations designed accordingly.

Rev	Description	Date
A	Drawings updated.	06.12.24
B	Drawings updated.	13.01.25

SCALE	PAPER	DRAWN	CHECKED	DATE
As indicated	A1	WJH	SRH	03.05.24
DRAWN REF:		CONTRACT NUMBER:		
9953. PL1		2148		