



Neighbour  
Building

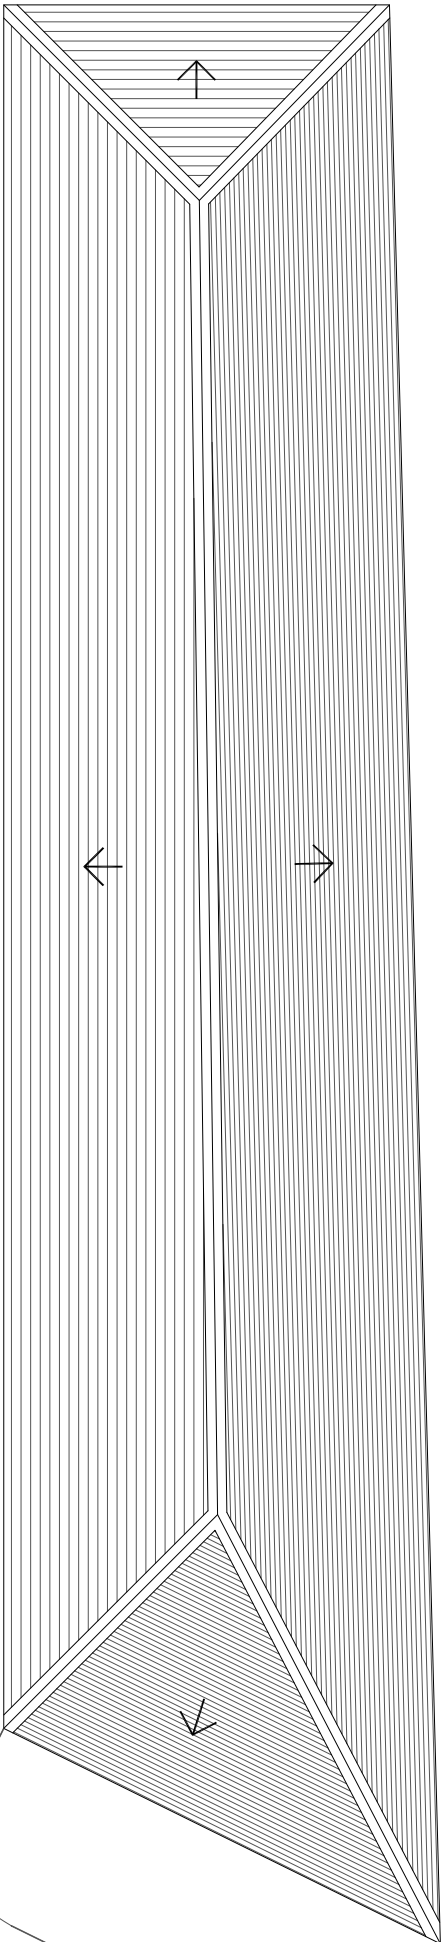

- Walls - fair faced brickwork
- Roof - fibre cement interlocking tiles
- Rainwater goods - plastic box profile gutters and downpipes
- Windows - uPVC double glazed openable casement windows
- Doors - uPVC double glazed doors

ISSUED FOR PLANNING

Neighbour  
Building

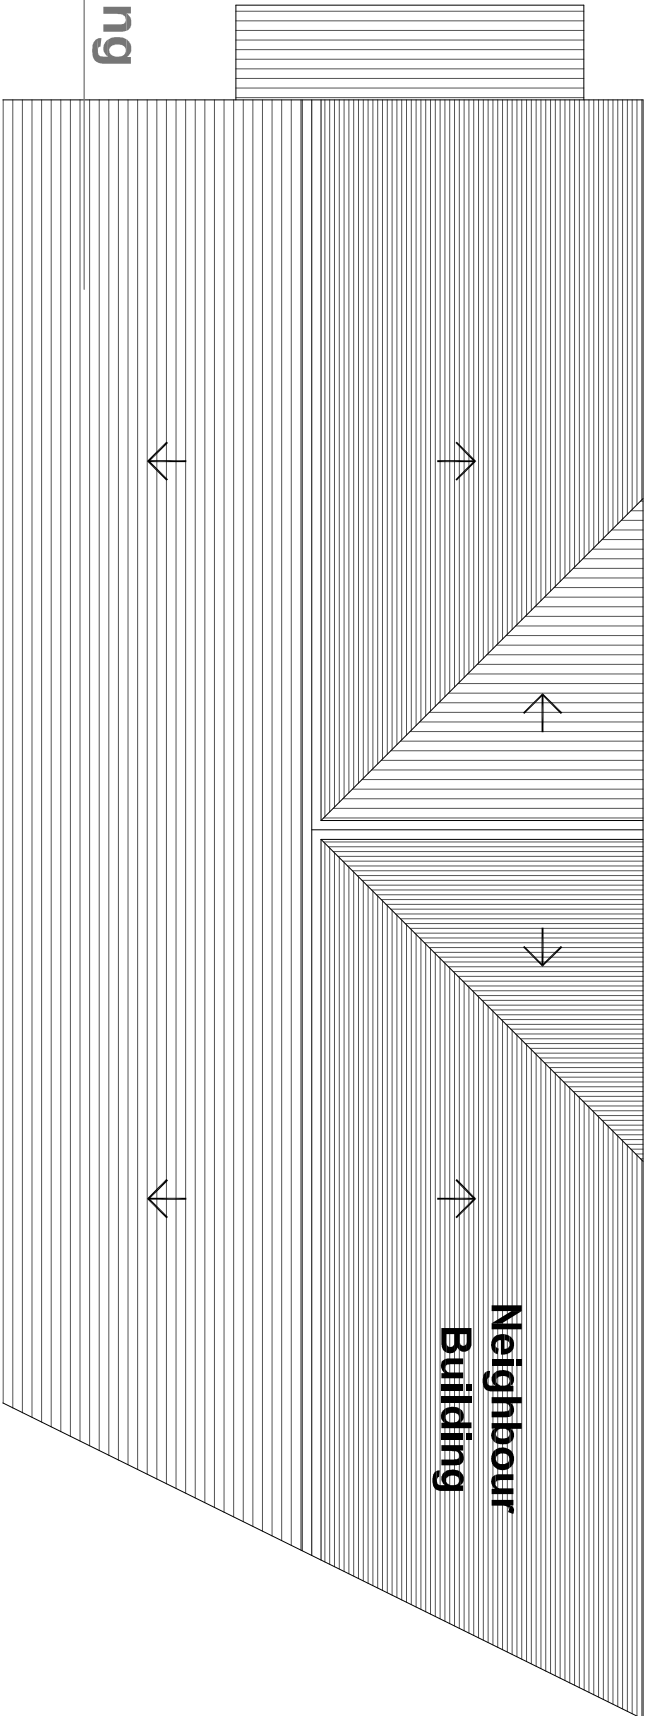

# Roof Plan As Existing

Scale 1:100@A3

| REVISION                   | DATE | DRAWN      | CHECKED | DESCRIPTION | SCALE    | DATE       |
|----------------------------|------|------------|---------|-------------|----------|------------|
| CLIENT                     |      |            |         |             | 1:100@A3 | JUL Y 2020 |
| PROJECT                    |      | DRAWN      |         |             |          |            |
| 60 ELDON STREET, BARNSELEY |      | ML         |         | CHECKED     |          |            |
| DRAWING TITLE              |      | JOB NUMBER |         | DRAWING NO. |          | REVISION   |
| ROOF PLAN AS EXISTING      |      | 2027       |         | 104         |          |            |

**TIME**ARCHITECTS

Creative Conservation - Inspiring Design, Time Architects 226-228 Holme Lane, Sheffield, S64JZ  
Registered Company Number in England and Wales: 8033383, Director: Michael Leigh  
W: www.timearchitects.co.uk E: info@timearchitects.co.uk T: 0114 430 0114  
© all rights reserved, report all discrepancies, do not scale from drawing, check dimensions on site