

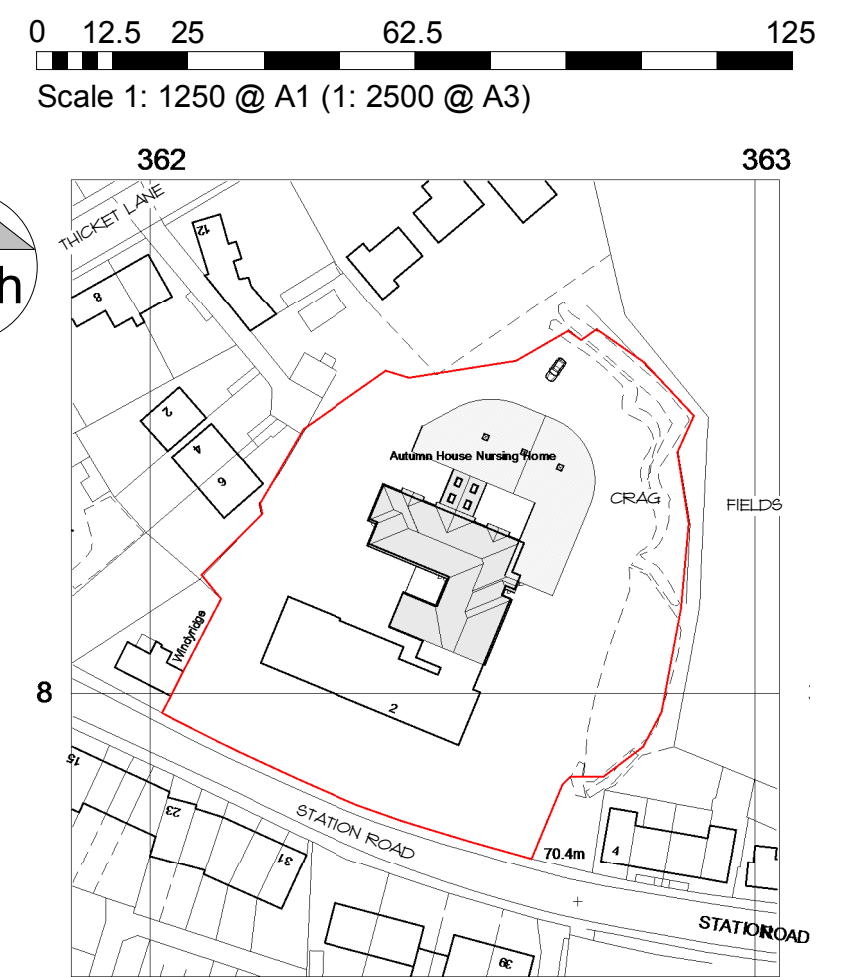
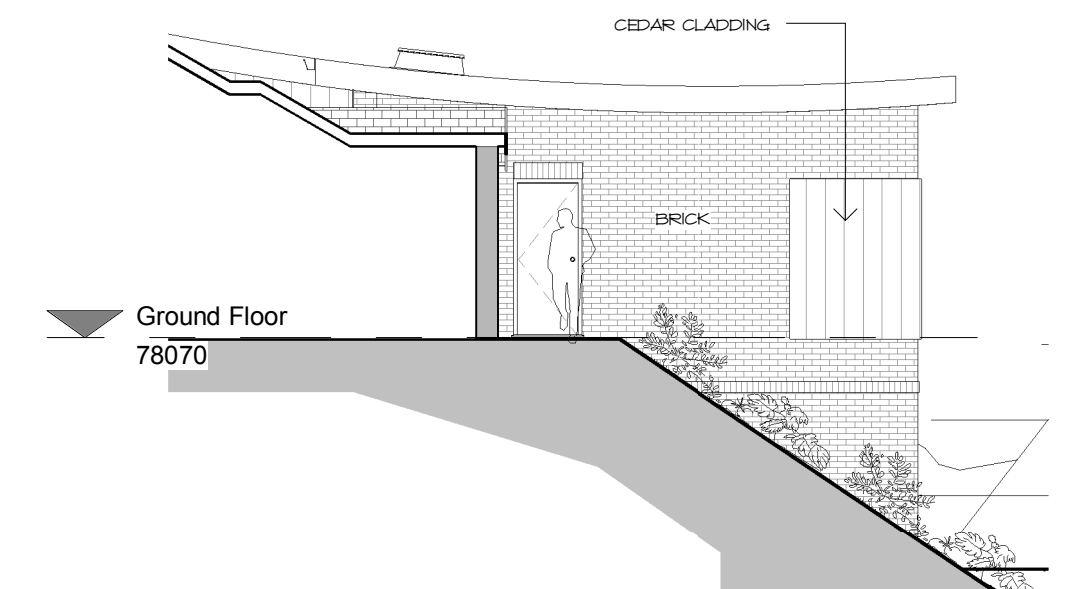
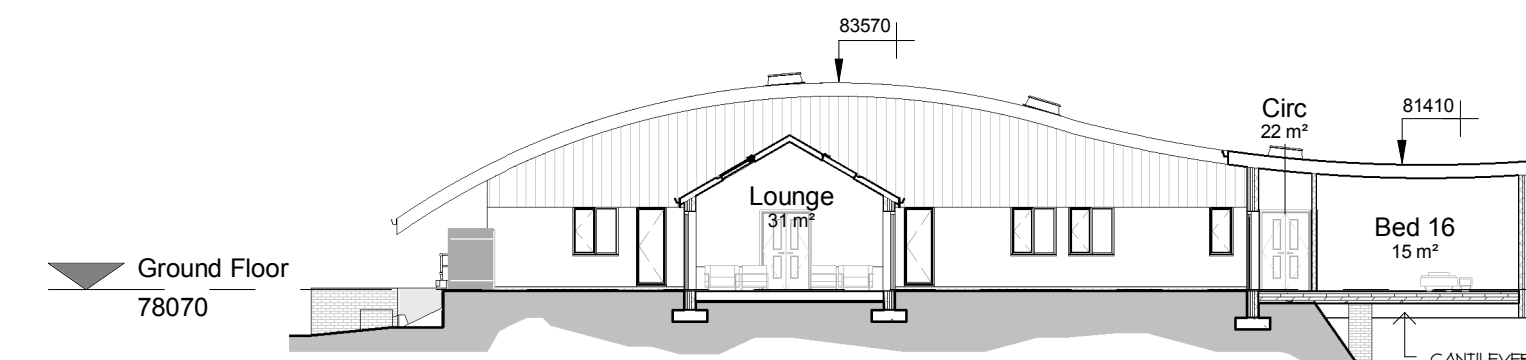
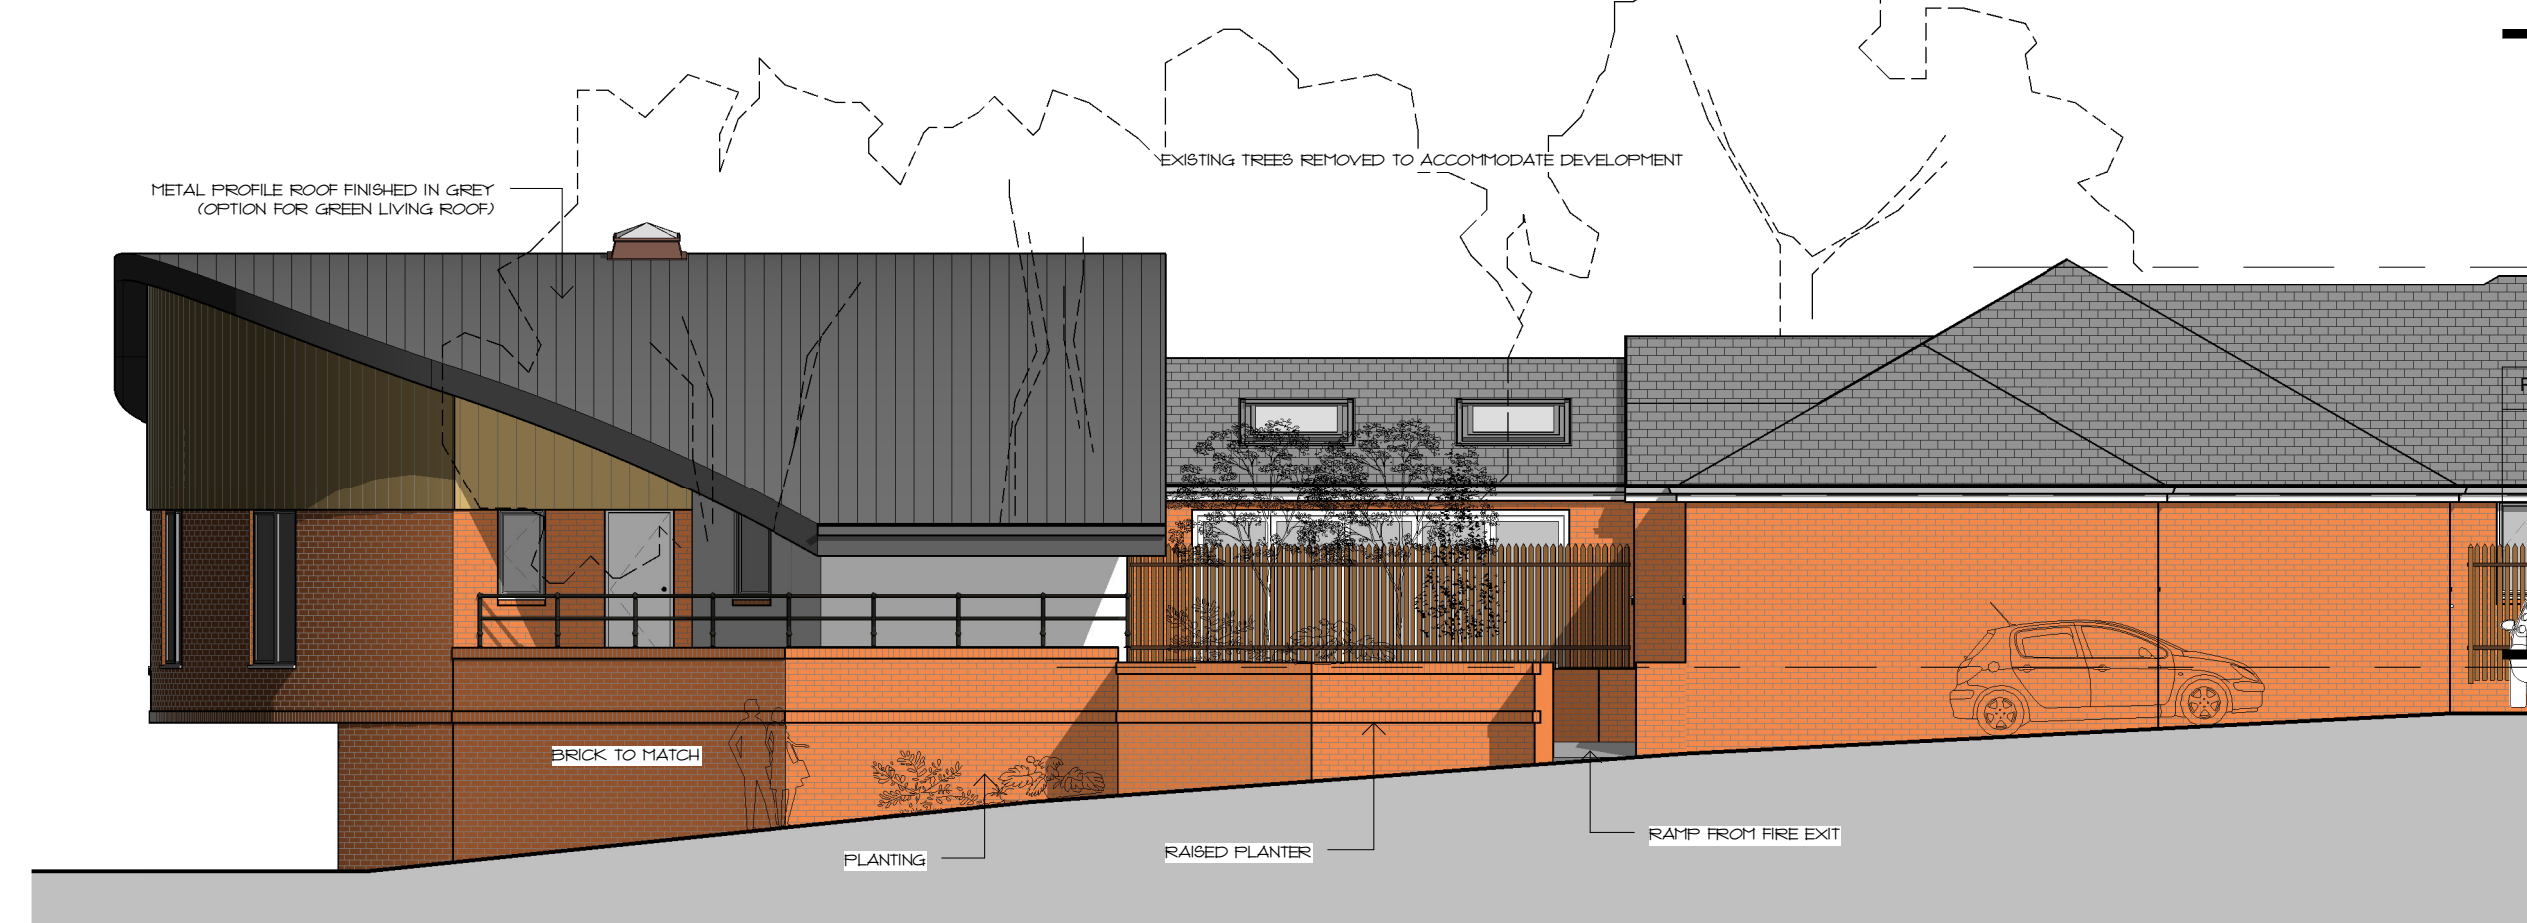
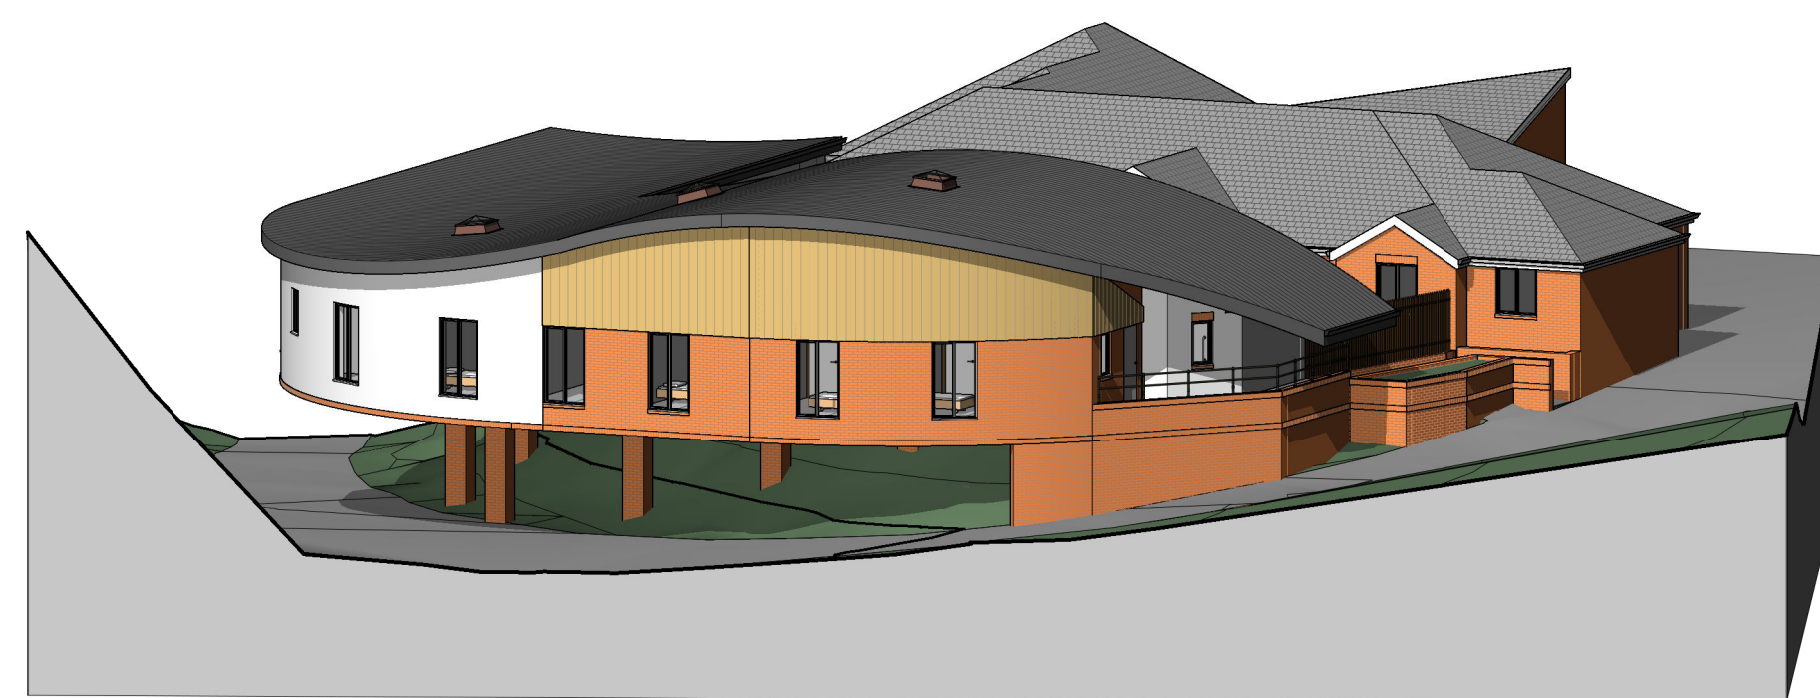
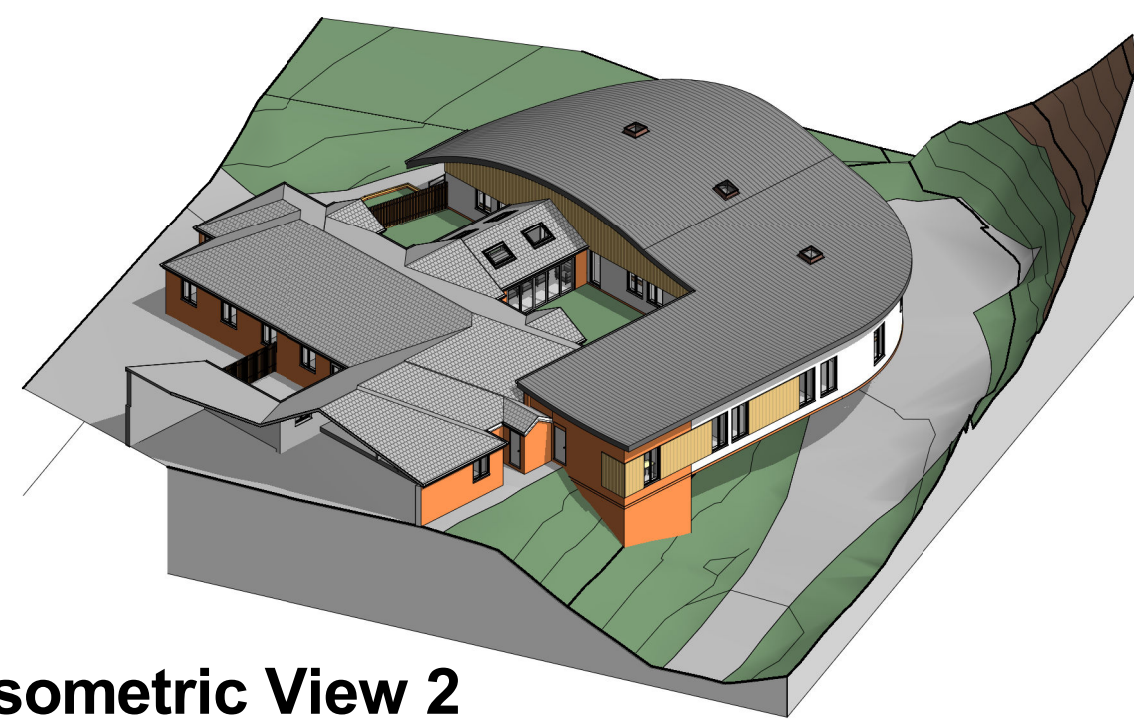
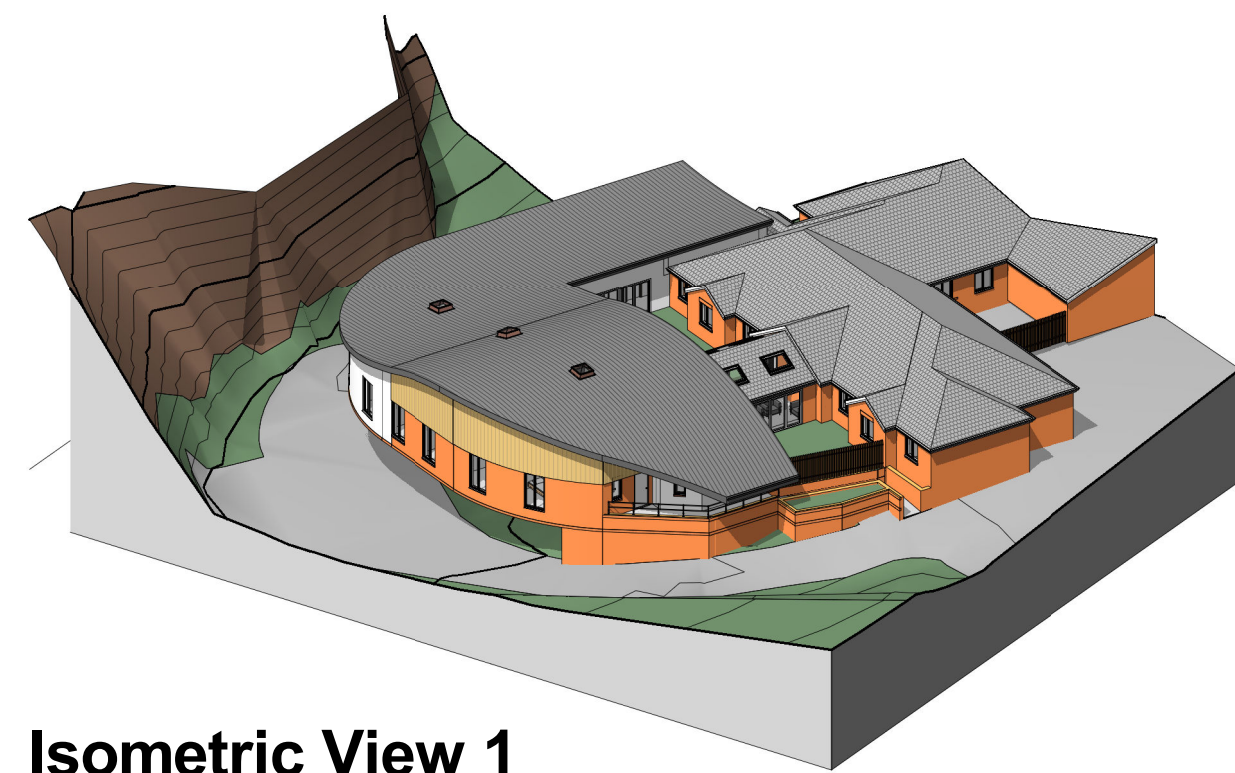


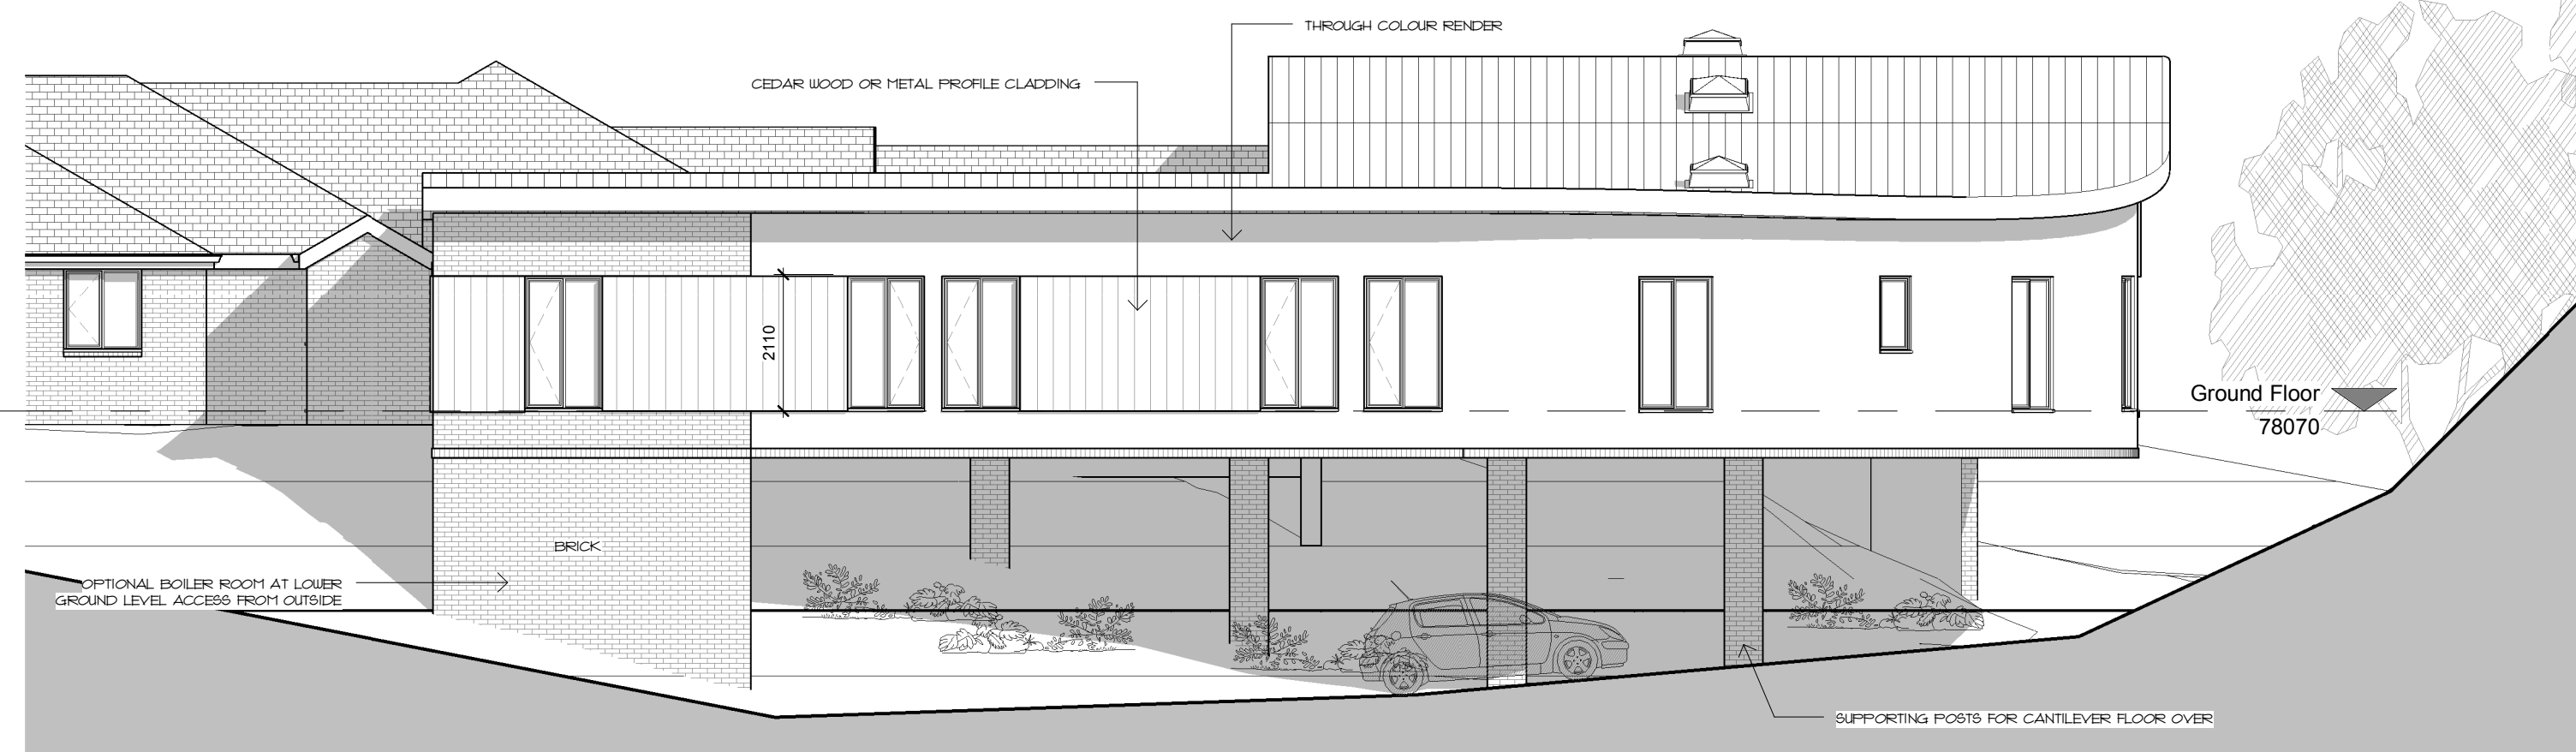

A 05/05/17 PSI PSI FLOOR PLAN REVISED FOLLOWING SITE REVISIONS				
rev	date	dr	app	notes
scale			drawn	apprv
As indicated			PSI	NS
date			path	
MAY 2017			G:\work docs\Architectural Jobs\1639 - Autumn House, Barnsley\Arch\Proposed\1639 - proposed\PLANNING\GWA.mxd	
status			PLANNING	
job no			dwg no	rev
1639			A(10)-01	A

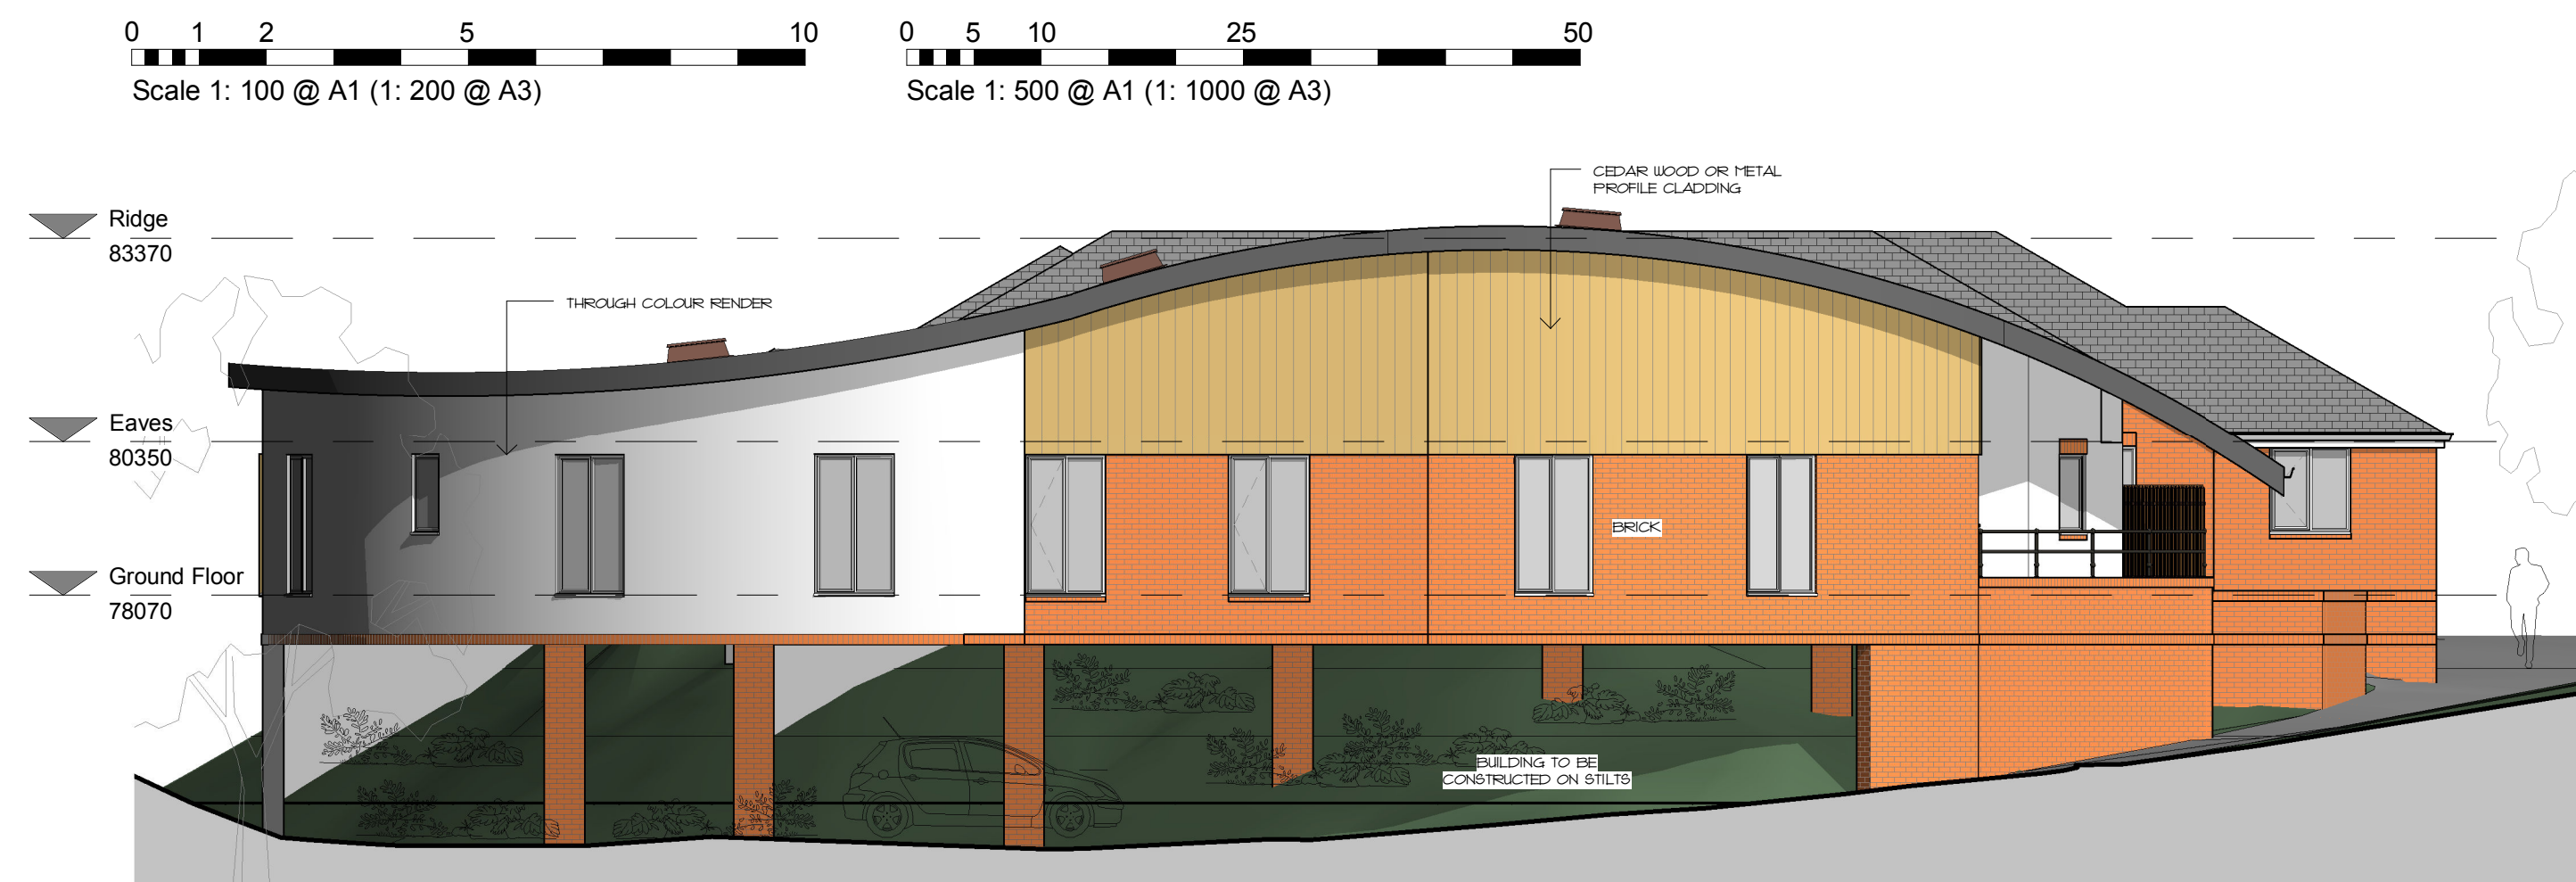

Cadvis3d

...making dreams happen

ARCHITECTURAL DESIGN SERVICES

The Towers, 237 Wakefield Rd, Lepton,
Huddersfield, West Yorkshire, HD8 0DH

3-5 Wormalds Yard, 1st Floor, King Street
Huddersfield, West Yorkshire, HD1 2QR

Tel: 01484 937123 / 07955 898269
Email: info@cadvis3d.co.uk

www.cadvis3d.co.uk

Residential Care Home Extension,
Autumn House Care Home, 2 Station Rd,
Worsbrough, Barnsley S70 4SY

Autumn House Care Home

title EMI Dementia Units - Plans & Elevations
As Proposed

© This drawing may not be copied without written prior permission