


01

EXISTING SECOND FLOOR PLAN (1:200)




02

LOCATION & DEMISE PLAN (1:500)

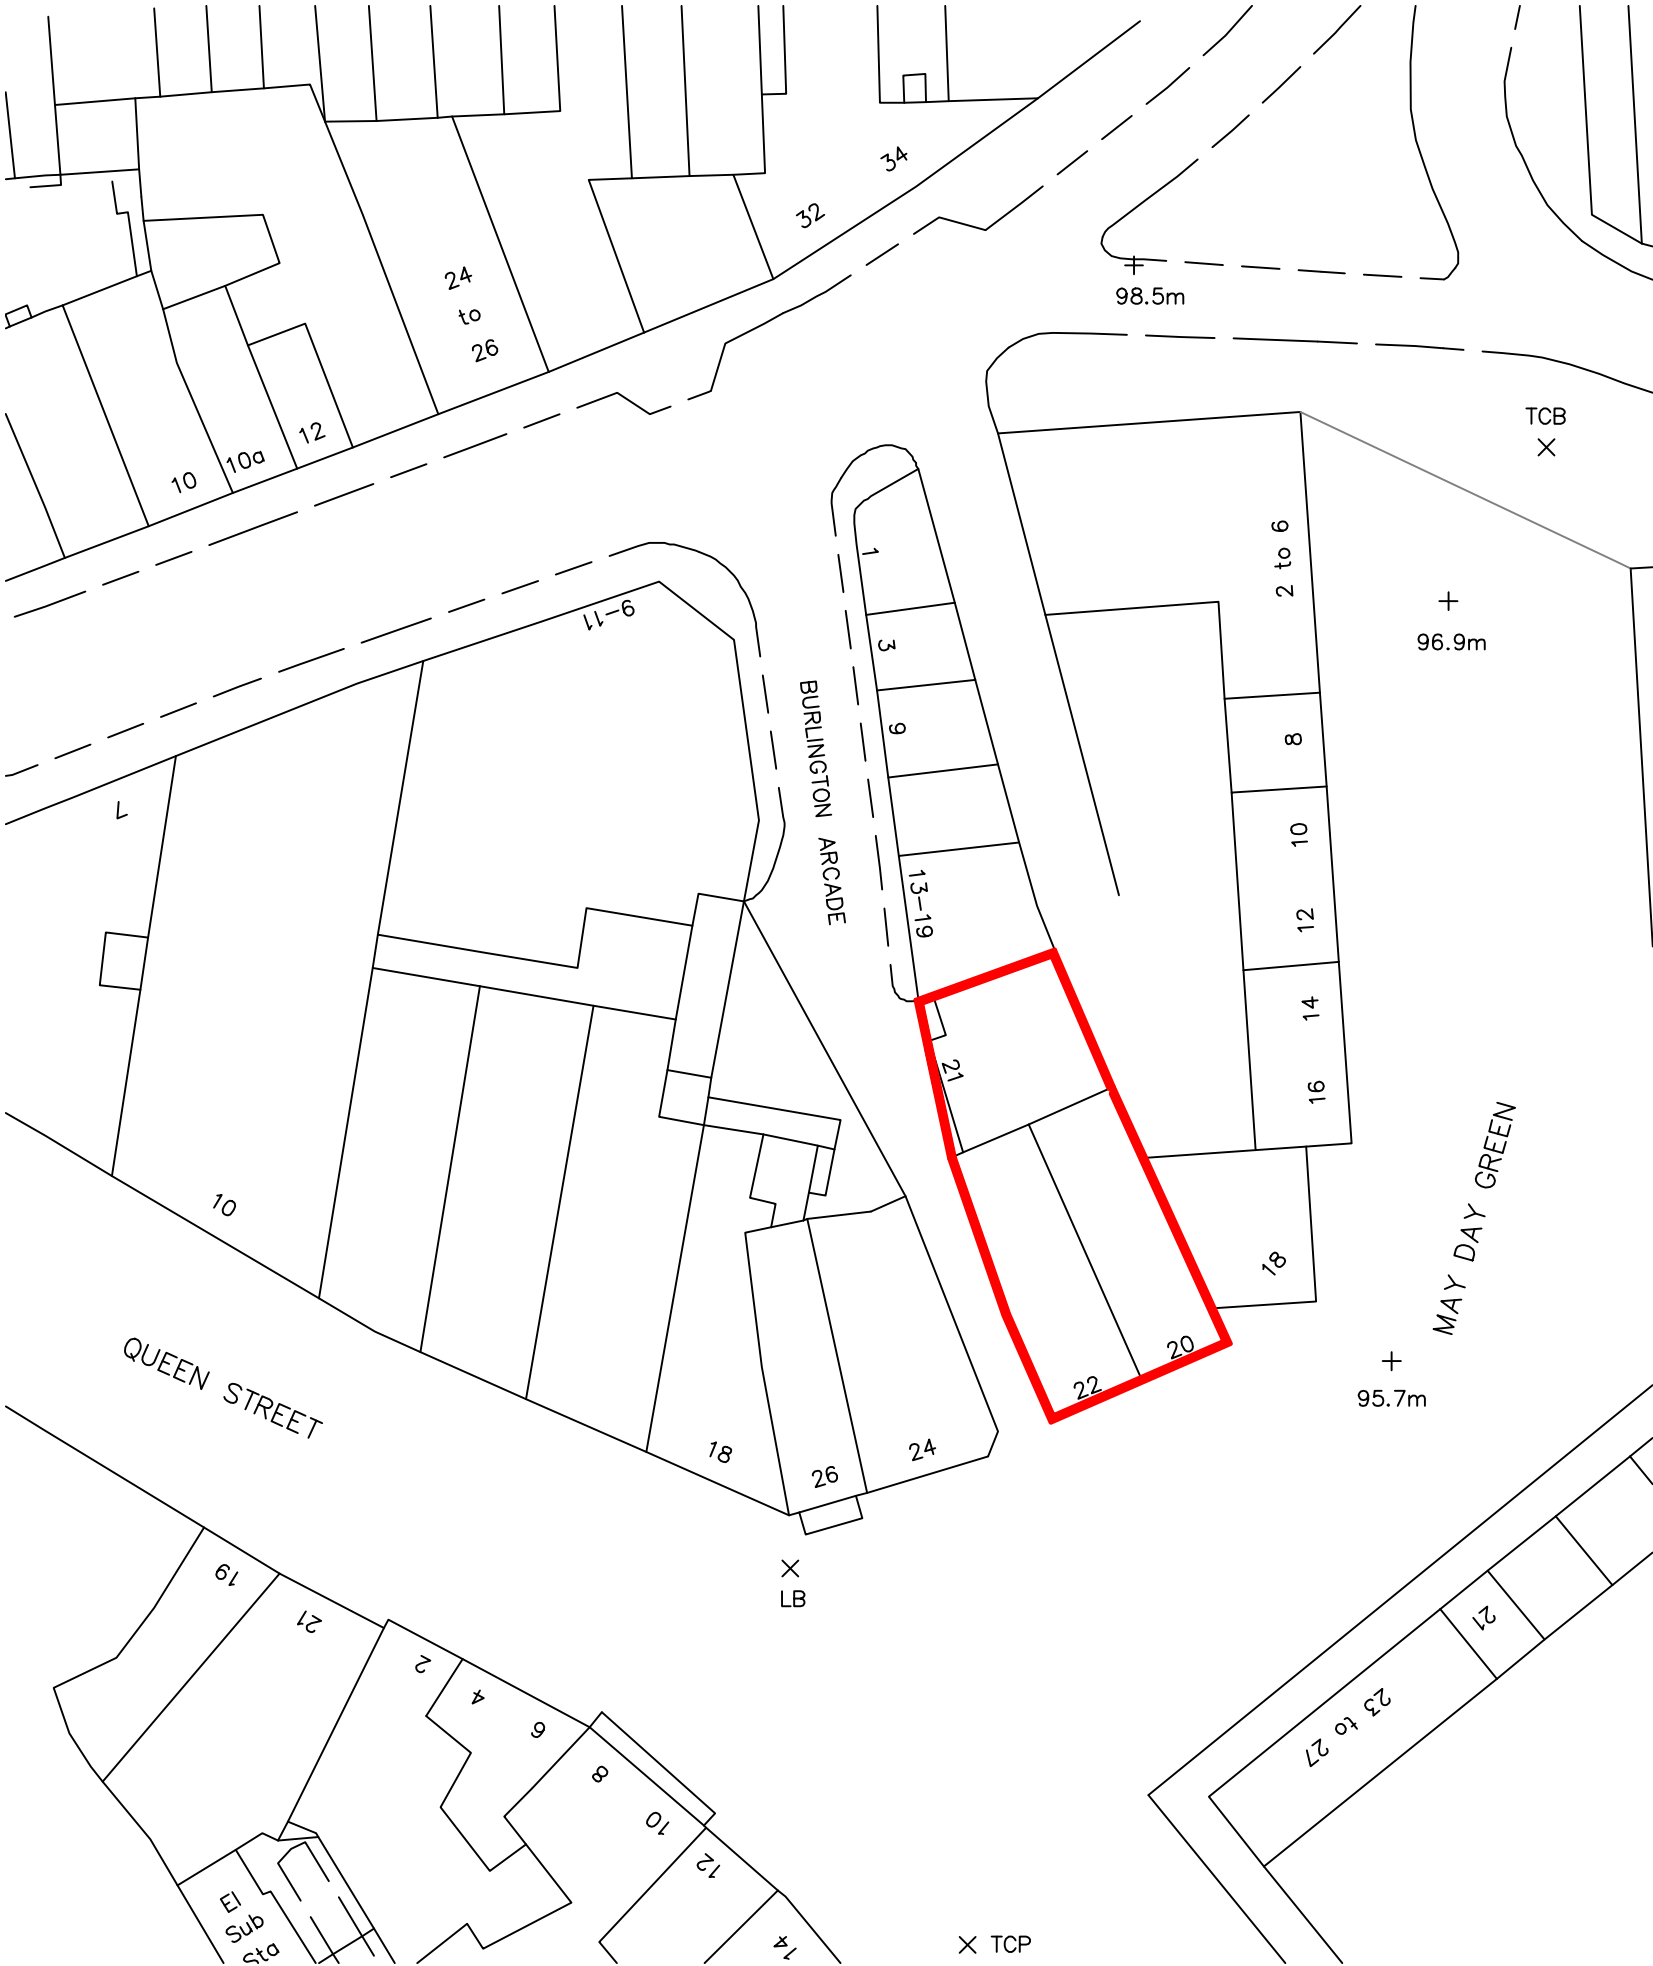

Notes:

ALL DIMENSIONS TO BE CHECKED ON SITE PRIOR TO COMMENCEMENT OF ANY WORK RELATING TO THESE DRAWINGS. FIGURED DIMENSIONS SHOULD TAKE PREFERENCE OVER SCALED, ACCURATE DIMENSIONS REQUIRED SHOULD NOT BE SCALED FROM A PDF COPY OR SHOULD REFER TO SPECIFIC FIGURED DIMENSIONS ON THE DRAWING.

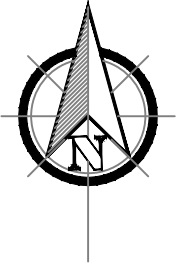

REV:	DESCRIPTION:	BY:	DATE:
STATUS:			

LCP

SITE:
20 - 22,
May Day Green,
Barnsley,
West Yorkshire,
S70 1RD

CLIENT:
LCP Estates Ltd.

TITLE:
Second Floor Plan & Lease Plan

SCALE AT A3: Varies	DATE: Mar '20	DRAWN: LHi	CUBE REF: 844
PROJECT NO:	DRAWING NO:	REVISION:	