


Drawing No.	Rev No.
MDY002 -003	

DO NOT SCALE: Contractor to check all dimensions and report any omissions or errors

NOTES



PROPOSED REAR ELEVATION
SCALE 1:100 AT A3

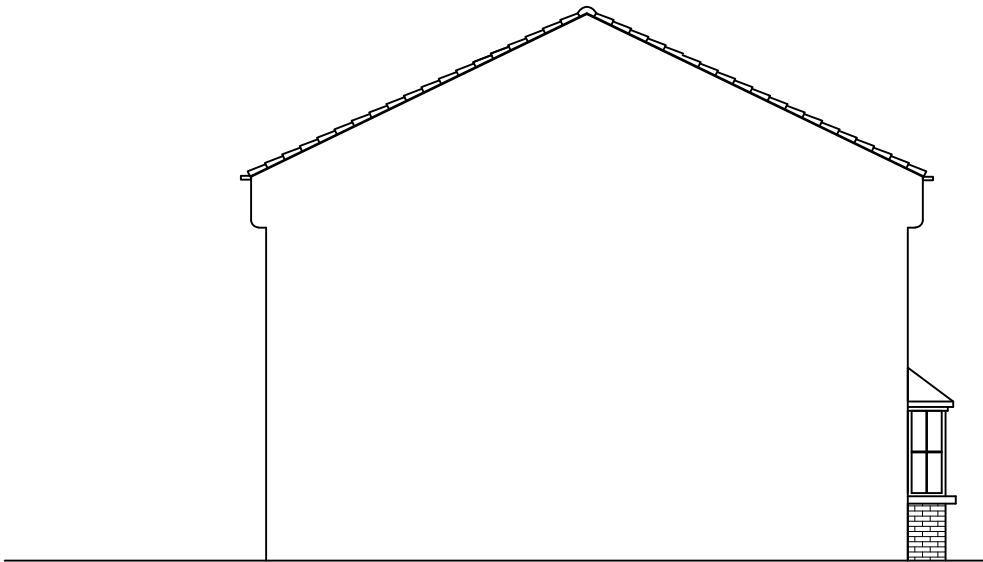


PROPOSED SIDE ELEVATION
SCALE 1:100 AT A3



PROPOSED FRONT ELEVATION
SCALE 1:100 AT A3

TILES TO MATCH EXISTING

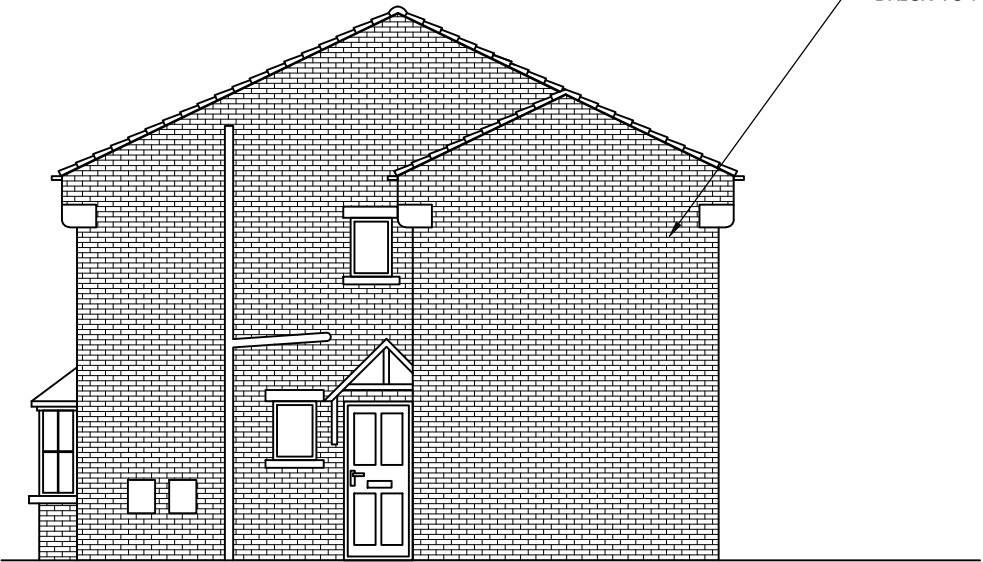

PROPOSED SIDE ELEVATION
SCALE 1:100 AT A3

BRICK TO MATCH EXISTING

Rev	Description	By	Chk	App	Date
-----	-------------	----	-----	-----	------

JRB DESIGNS Ltd
1 Saville Road
Cudworth
Barnsley
S72 8LT
Tel: 01226 383542
Fax: 01226 380078
Mob: 07970 541192
Email: john@jrbdesigns.co.uk

This drawing is copyright. © jrbdesigns Ltd.

Client

MRS D YATES

Drawing Title

PROPOSED ELEVATIONS

Address

20 GILDER WAY
SHAFTON
BARNSELEY
S72 8WP

Project Title:

PROPOSED TWO STOREY
SIDE EXTENSION

Purpose of Issue:

PLANNING

Drawing Status

FIRST ISSUE

Scale at A3 AS SHOWN	Drawn By JRB	Date 13/01/2019	
Checked By DY	Date 13/01/2019	Approved By DY	Date 13/01/2019
Project No. MDY002	Drawing No. 003	Revision -	

APPROVAL ☒ INFORMATION ☐ TENDER ☐ CONTRACT ☐ CONSTRUCTION ☐