



**21a Upper Lane
Emley
Huddersfield
HD8 9RH
t 01924-848250
m 07718-207605
e antstead@tiscall.co.uk**

This drawing has been prepared specifically for the purpose of obtaining Planning Permission, not Building Regulation Approval. It is submitted solely for this purpose and no statutory checks and approvals can be guaranteed. The permission and/or approval are issued by the originator and no guarantee that such will be granted is to be inferred by the preparation of the drawing. The originator disclaims all statutory liability and is not to be taken on account. The appointed building contractor is solely responsible for the satisfactory and safe execution of the works, to be carried out to the complete satisfaction of the local authority Building Control Dept. The building contractor is solely responsible for all necessary approvals and for the safe and proper execution of the works, to ensure the stability of the surrounding building & other buildings/structures immediately adjacent or in close proximity to the works. This drawing together with the design is the property and copyright of the originator and must not be reproduced without prior written permission.

proposed extensions & alterations
to 228 Manchester Road Millhouse Green Sheffield

Mr Marc Jebson

general arrangement as existing

ev

2 JAN 2012




front elevation




rear elevation




side elevation

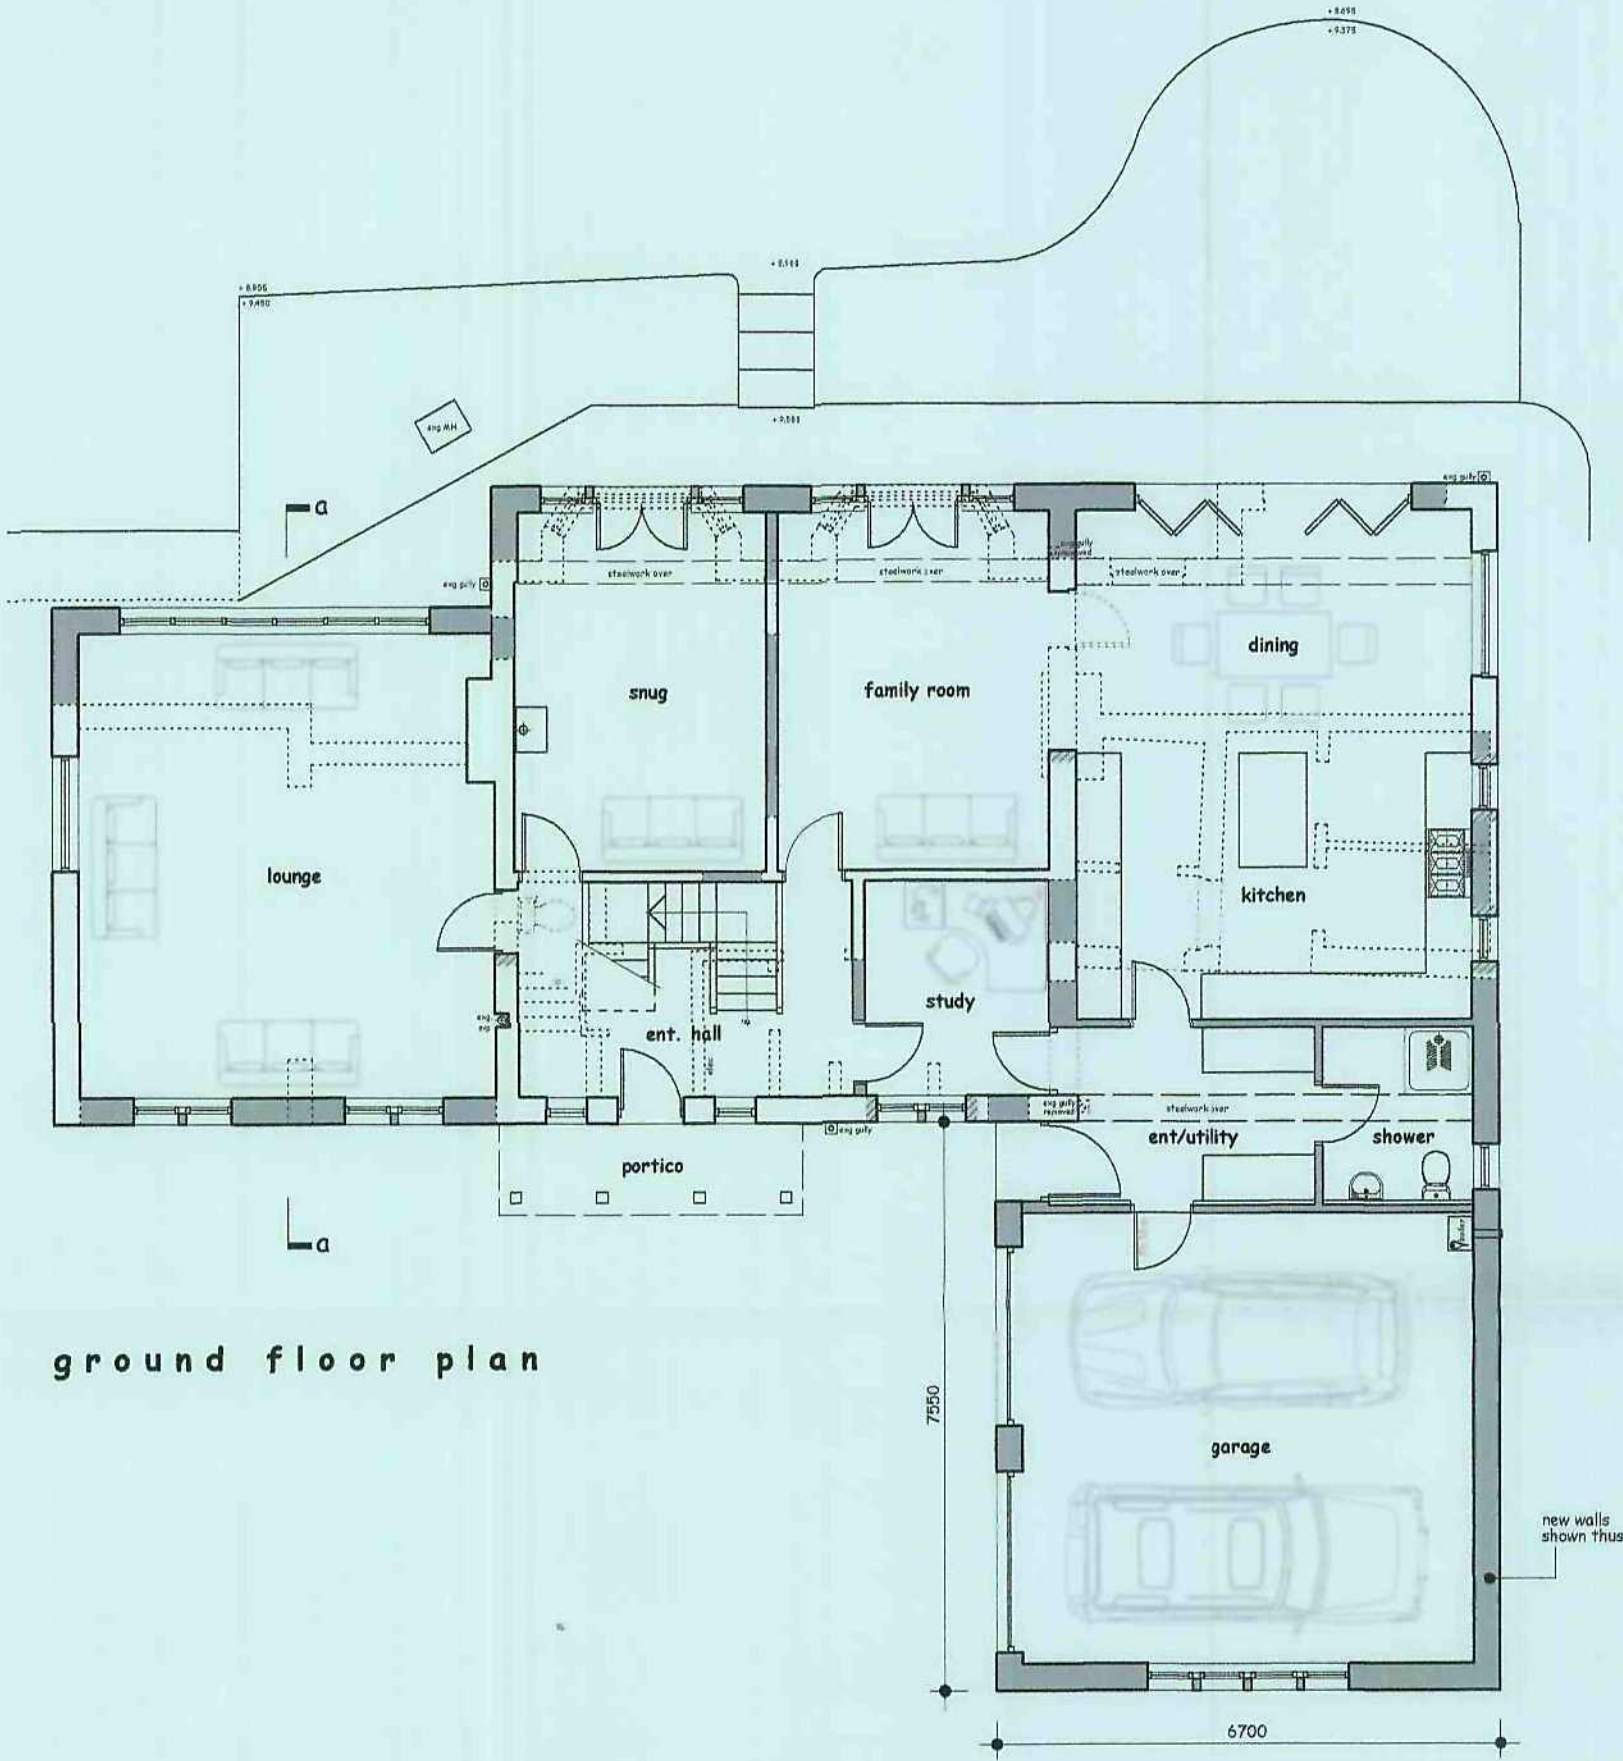


ground floor plan

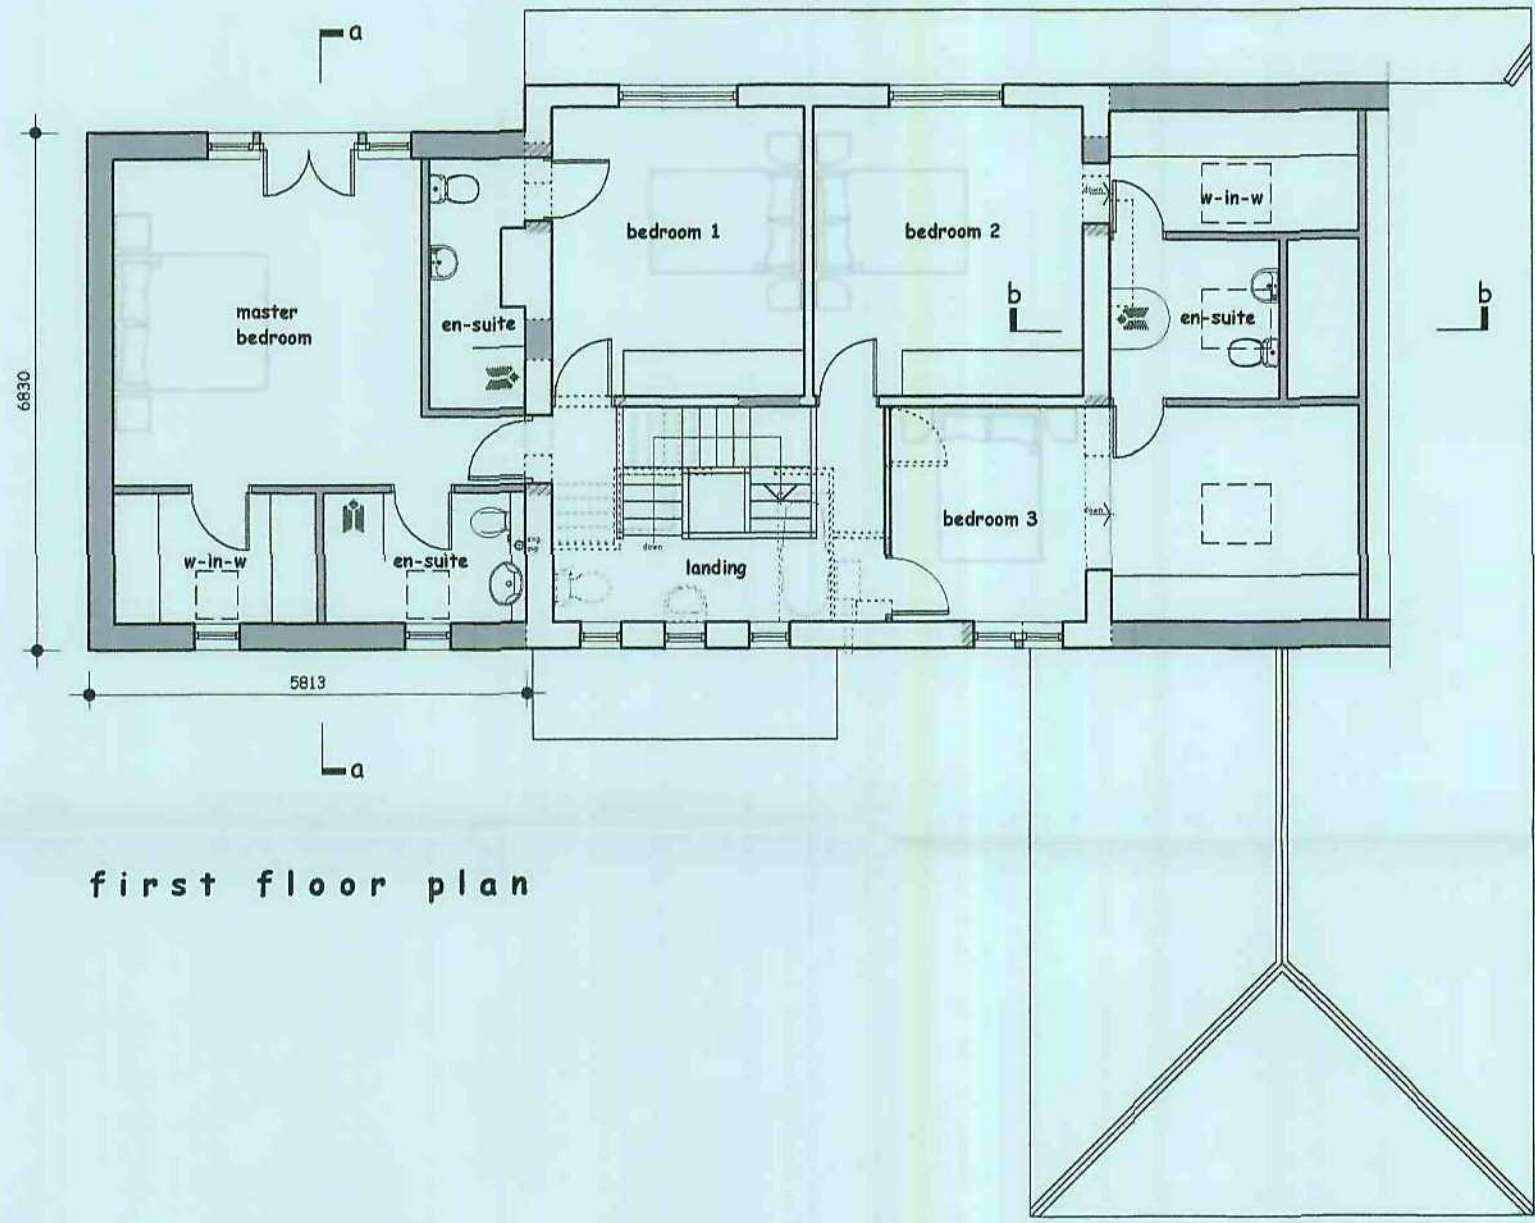


first floor plan

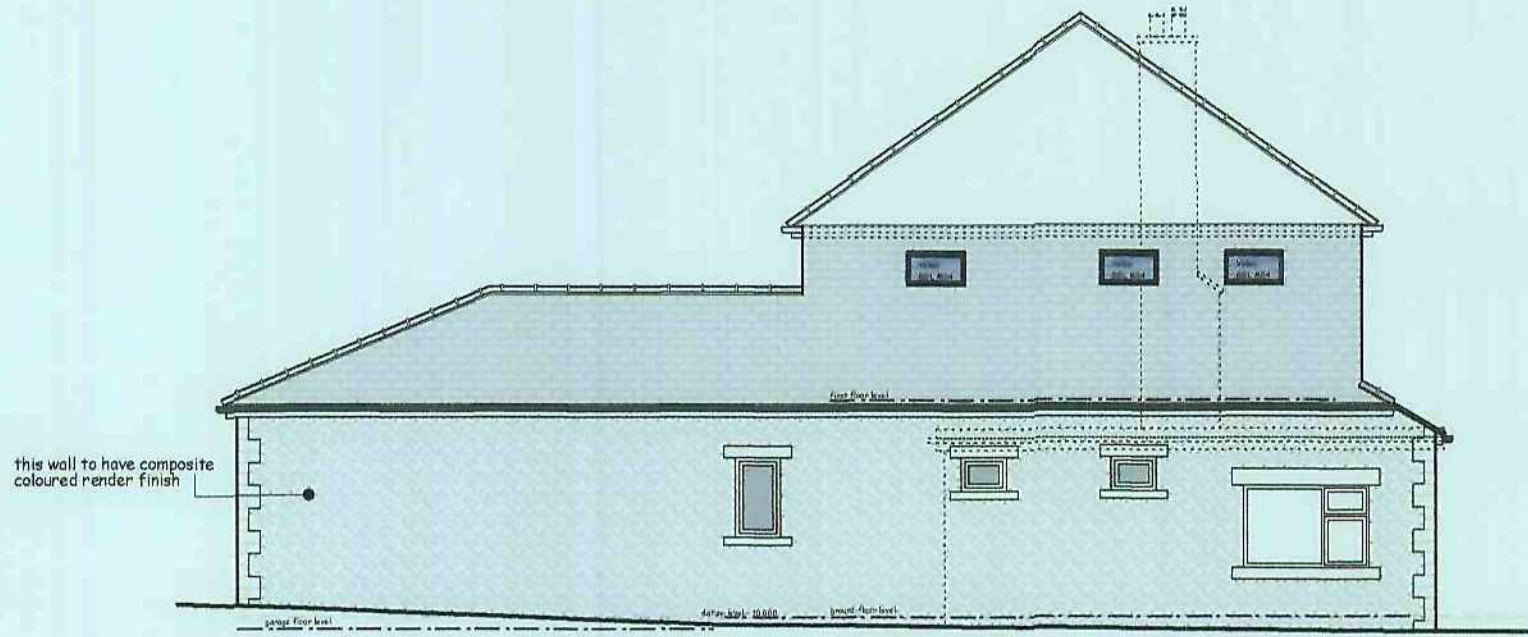

side elevation

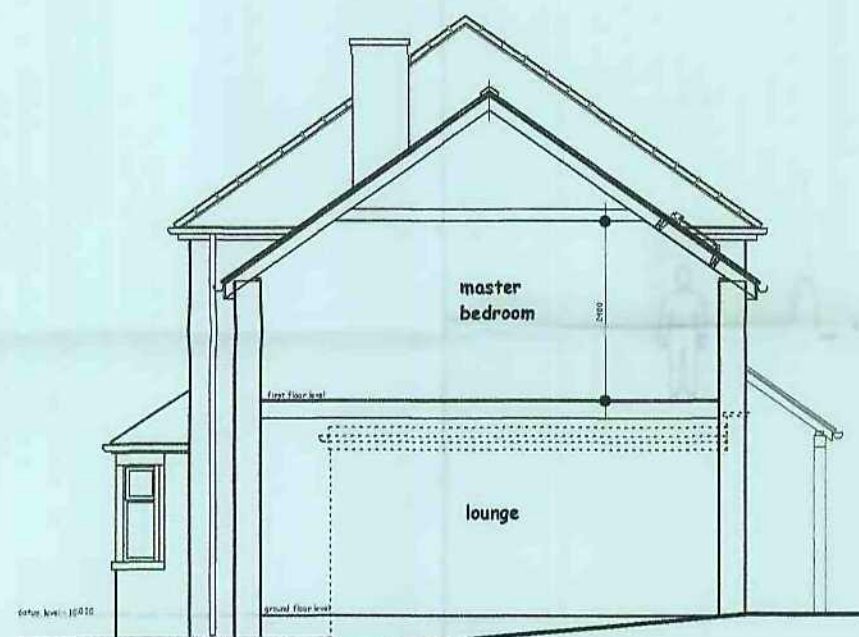


section a-a

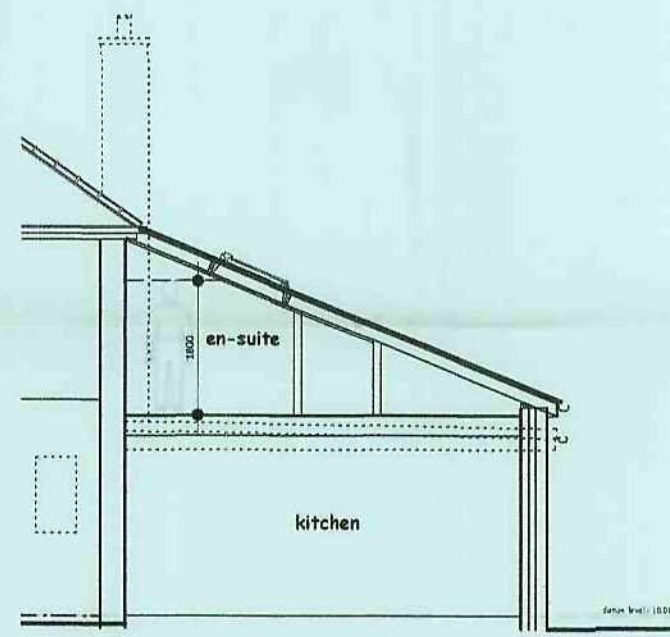

section b-b



location 1/1250

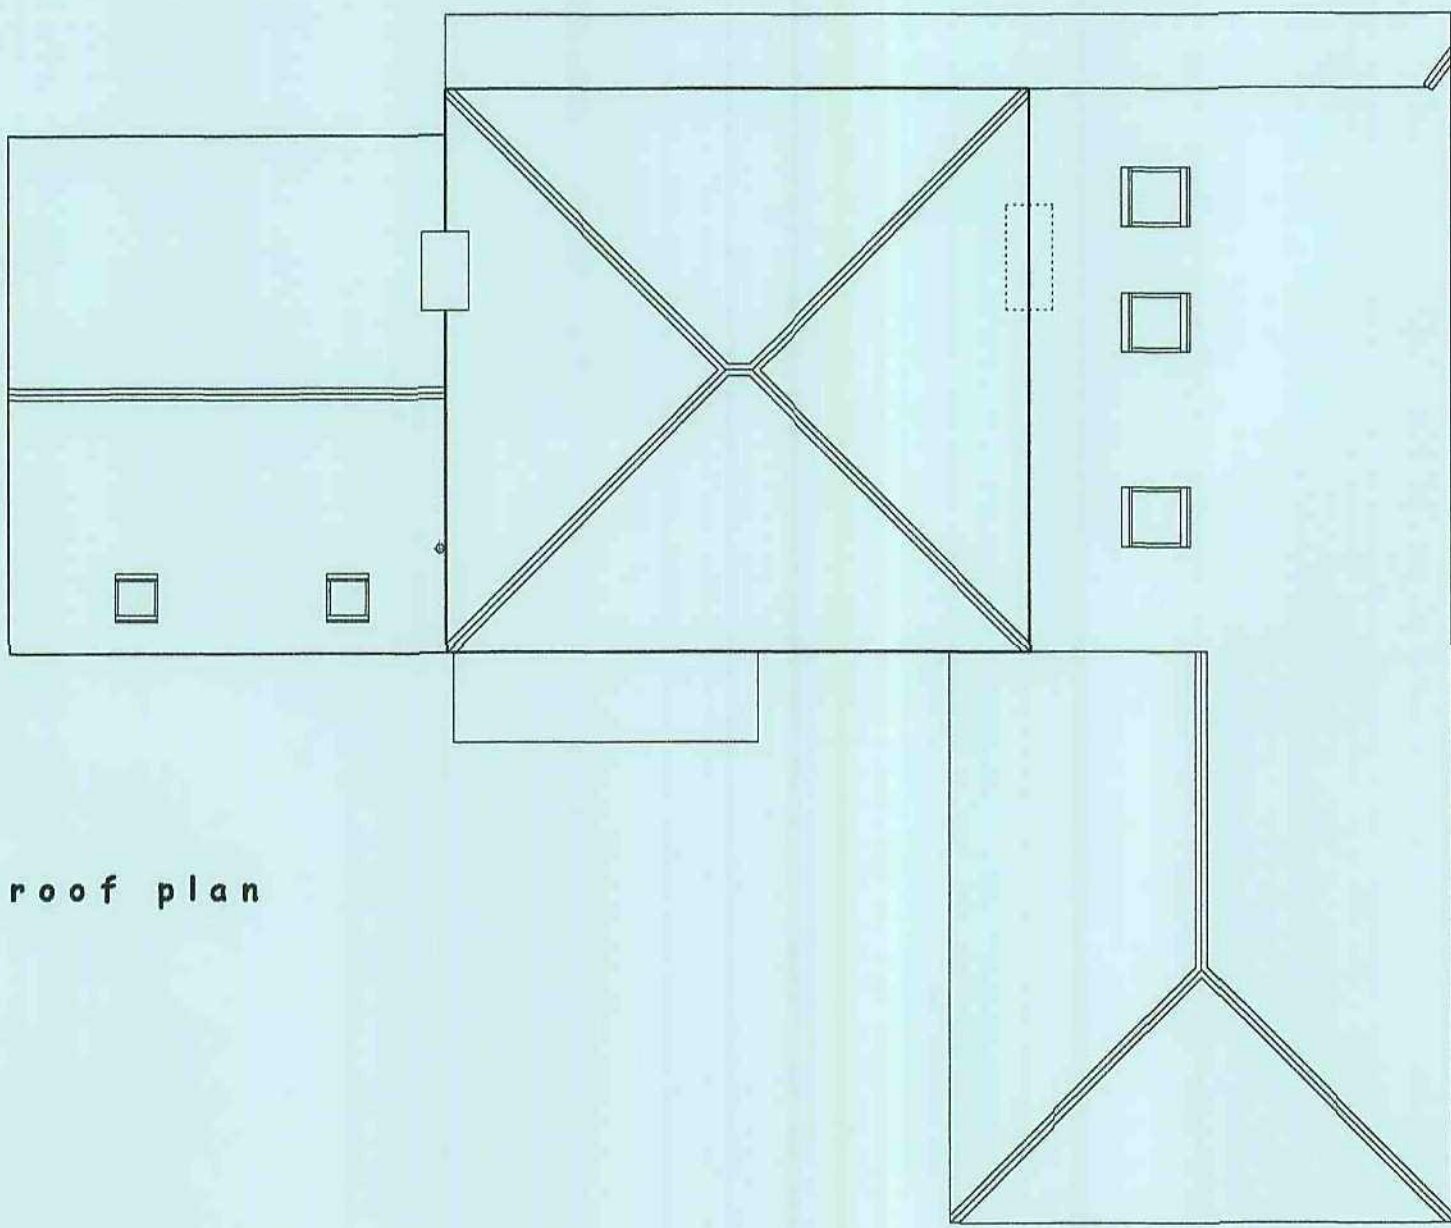

roof plan

A1 landscape

tas design

21a Upper Lane
Emley
Huddersfield
HD8 9RH
t 01924-848250
m 07718-207605
e antstead@tiscali.co.uk

This drawing has been prepared specifically for the purpose of obtaining Planning Permission under Building Regulation Approval. Its suitability for other purposes without supplementary details and specifications cannot be guaranteed. This document and/or Approvals are beyond the originator's control and no guarantee that such will be given as to be intended by the preparation of this drawing. Use only figured dimensions. All dimensions to be checked on site. The approved building contractor is solely responsible for the satisfactory and safe execution of the works, to be carried out to the complete satisfaction of the local authority Building Control Dept. The building contractor is solely responsible for all necessary property & temporary support works as the works proceed. To ensure the safety of the neighbouring building & other buildings/structures immediately adjacent or in close proximity to the works. This drawing together with the copyright is the property and copyright of the originator and must not be reproduced without prior written permission.

project

proposed extensions & alterations
to 228 Manchester Road Millhouse Green Sheffield

client

Mr Marc Jebson

drawing title

general arrangement as proposed

scale

1/100

date

Dec. '11

drawing

11/23/04

rev