




First Floor Plan 1:50



Side Elevation




Front Elevation

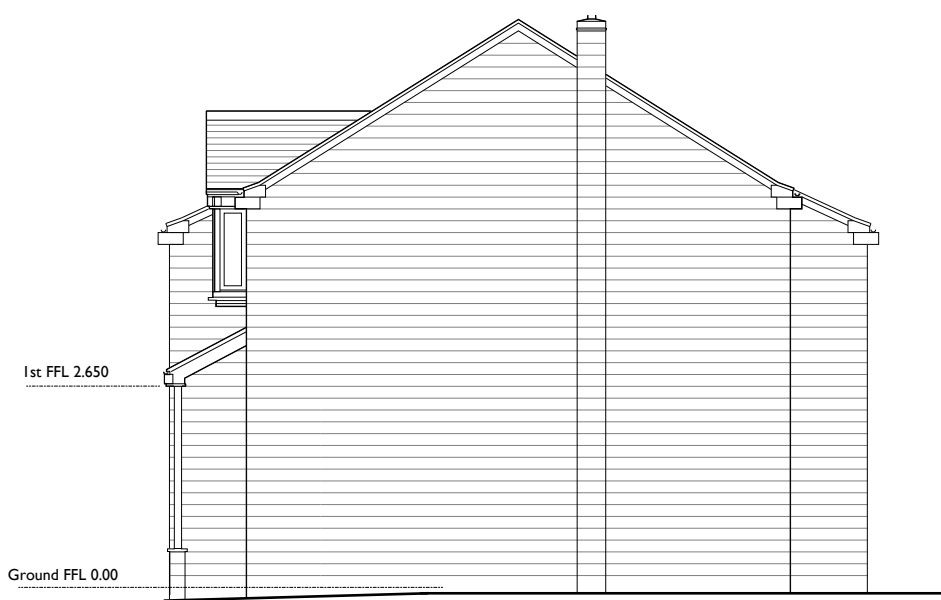


Side Elevation



Rear Elevation

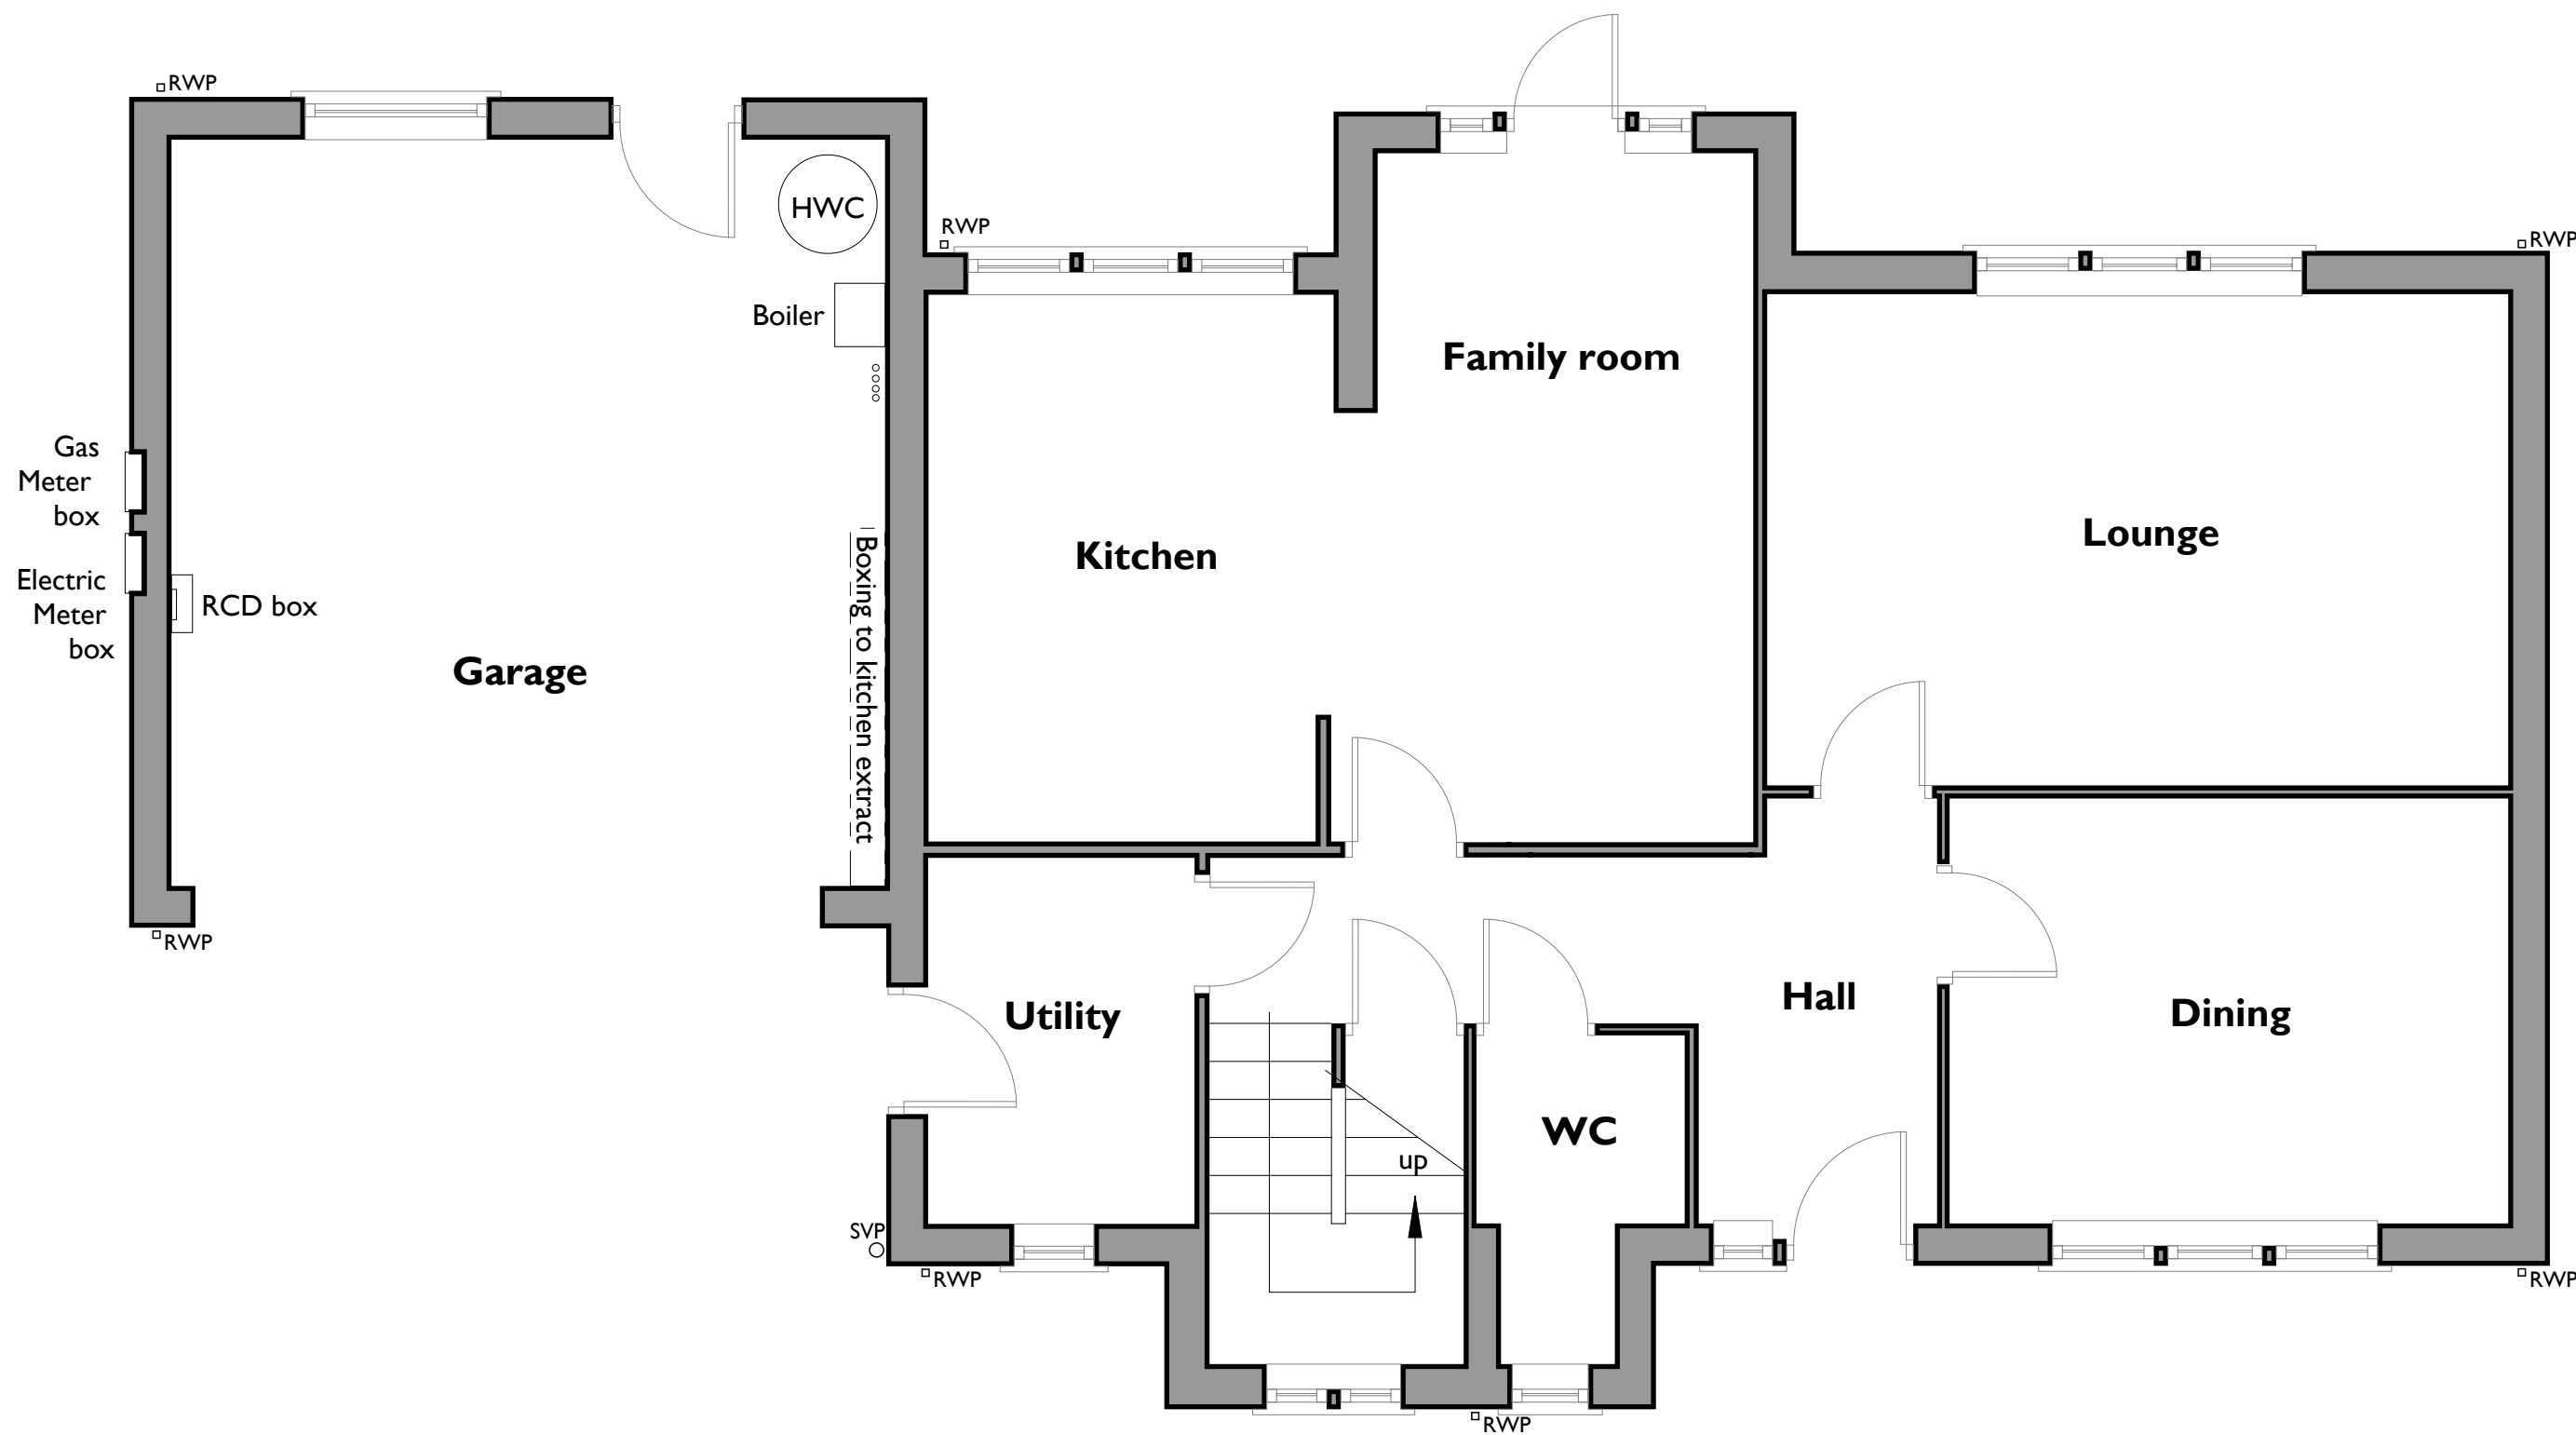


Ground Floor Plan 1:50

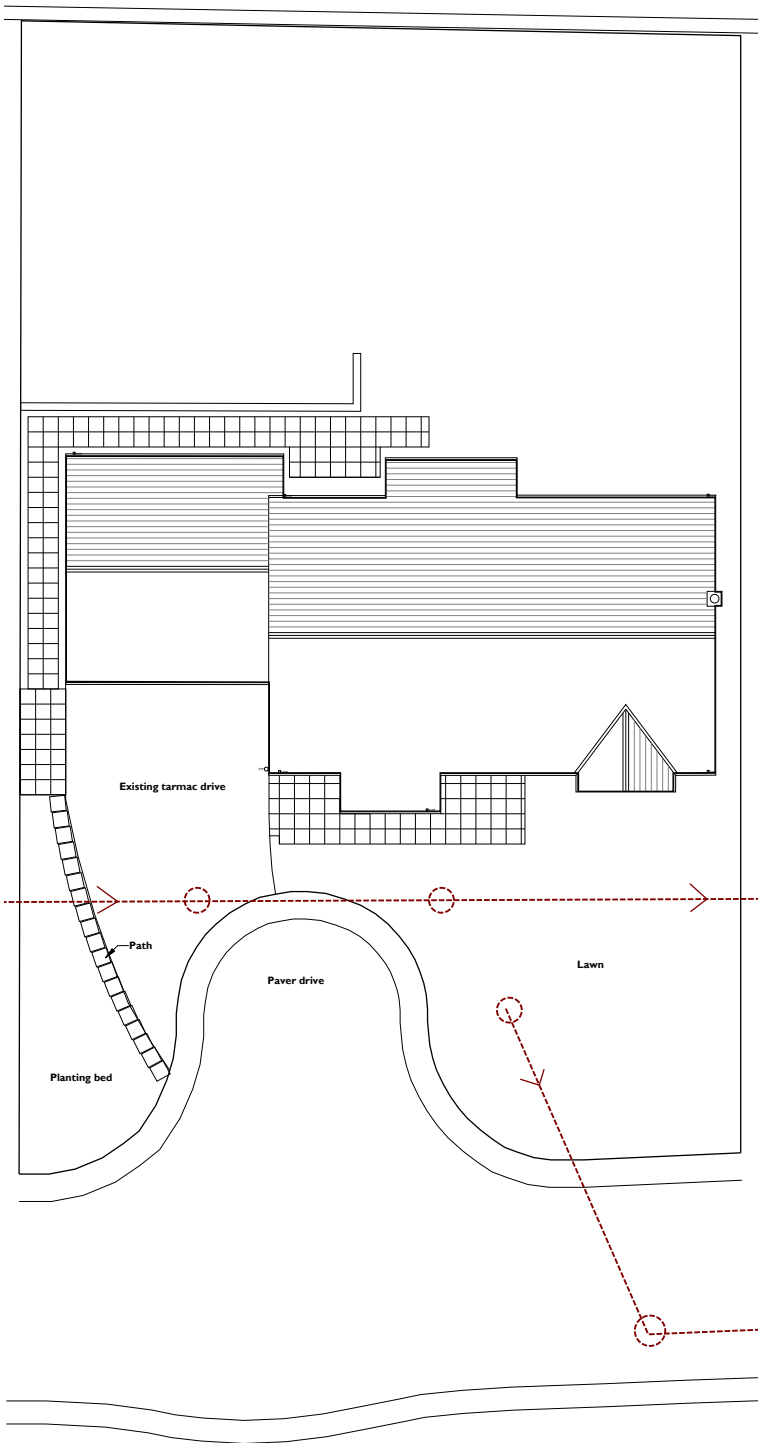

Site Plan 1:200



Front Elevation

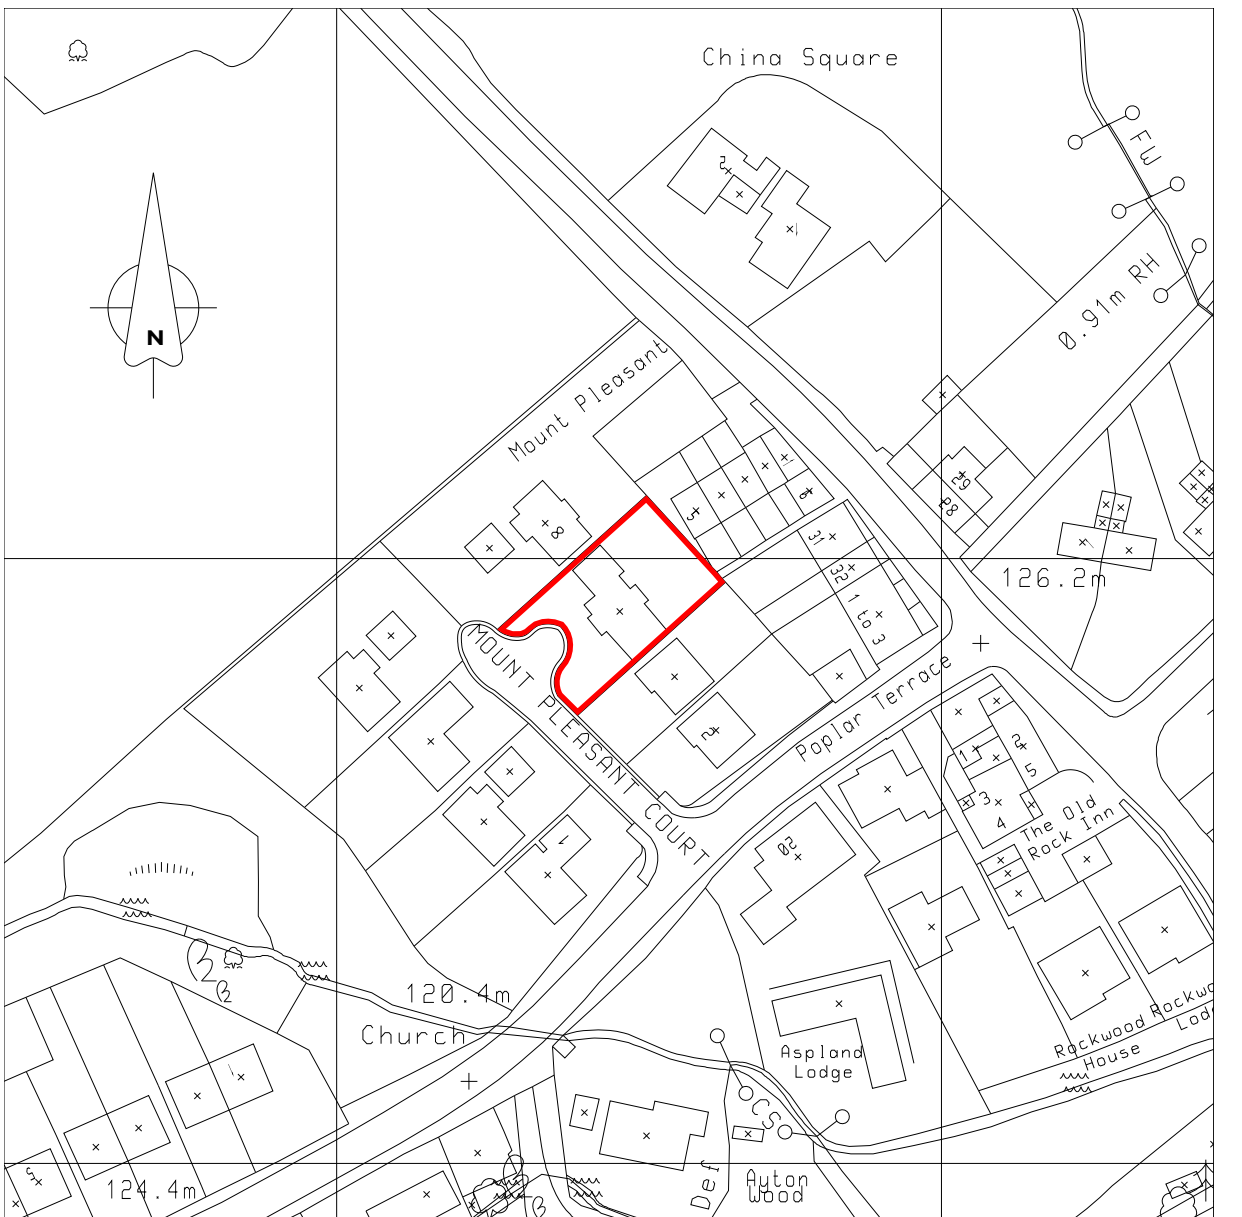

Location Plan 1:1250

A	Bathroom door amended.	DR	4/12/09
Revision	Description	Drawn	Checked Date

Current Status: **PRELIMINARY**



ARCHITECTS
T.A.D. Architects
Limeight Building
Unit C1 Centenary Works
150 Little London Road
Sheffield, S8 0UJ
Tel: 0114 250 9600
Fax: 0114 258 3681
Email: enquiries@tadarchitects.co.uk
www: tadarchitects.co.uk

Project
**6 Mount Pleasant Court
Crane Moor, Sheffield
S35 7BT**

Drawing Title
Existing Plans & Elevations

DO NOT SCALE FROM DRAWING

Scale	Date	Drawn	Checked
1:100@A1	25/09/09	DR	

Drawing Number	Revision
0939/A/EX/01	A

CAD Reference: 0939/GDS FILES/6 Mount Pleasant Court.dwg © T.A.D. Architects