


FRONT ELEVATION

SIDE ELEVATION R

REAR ELEVATION

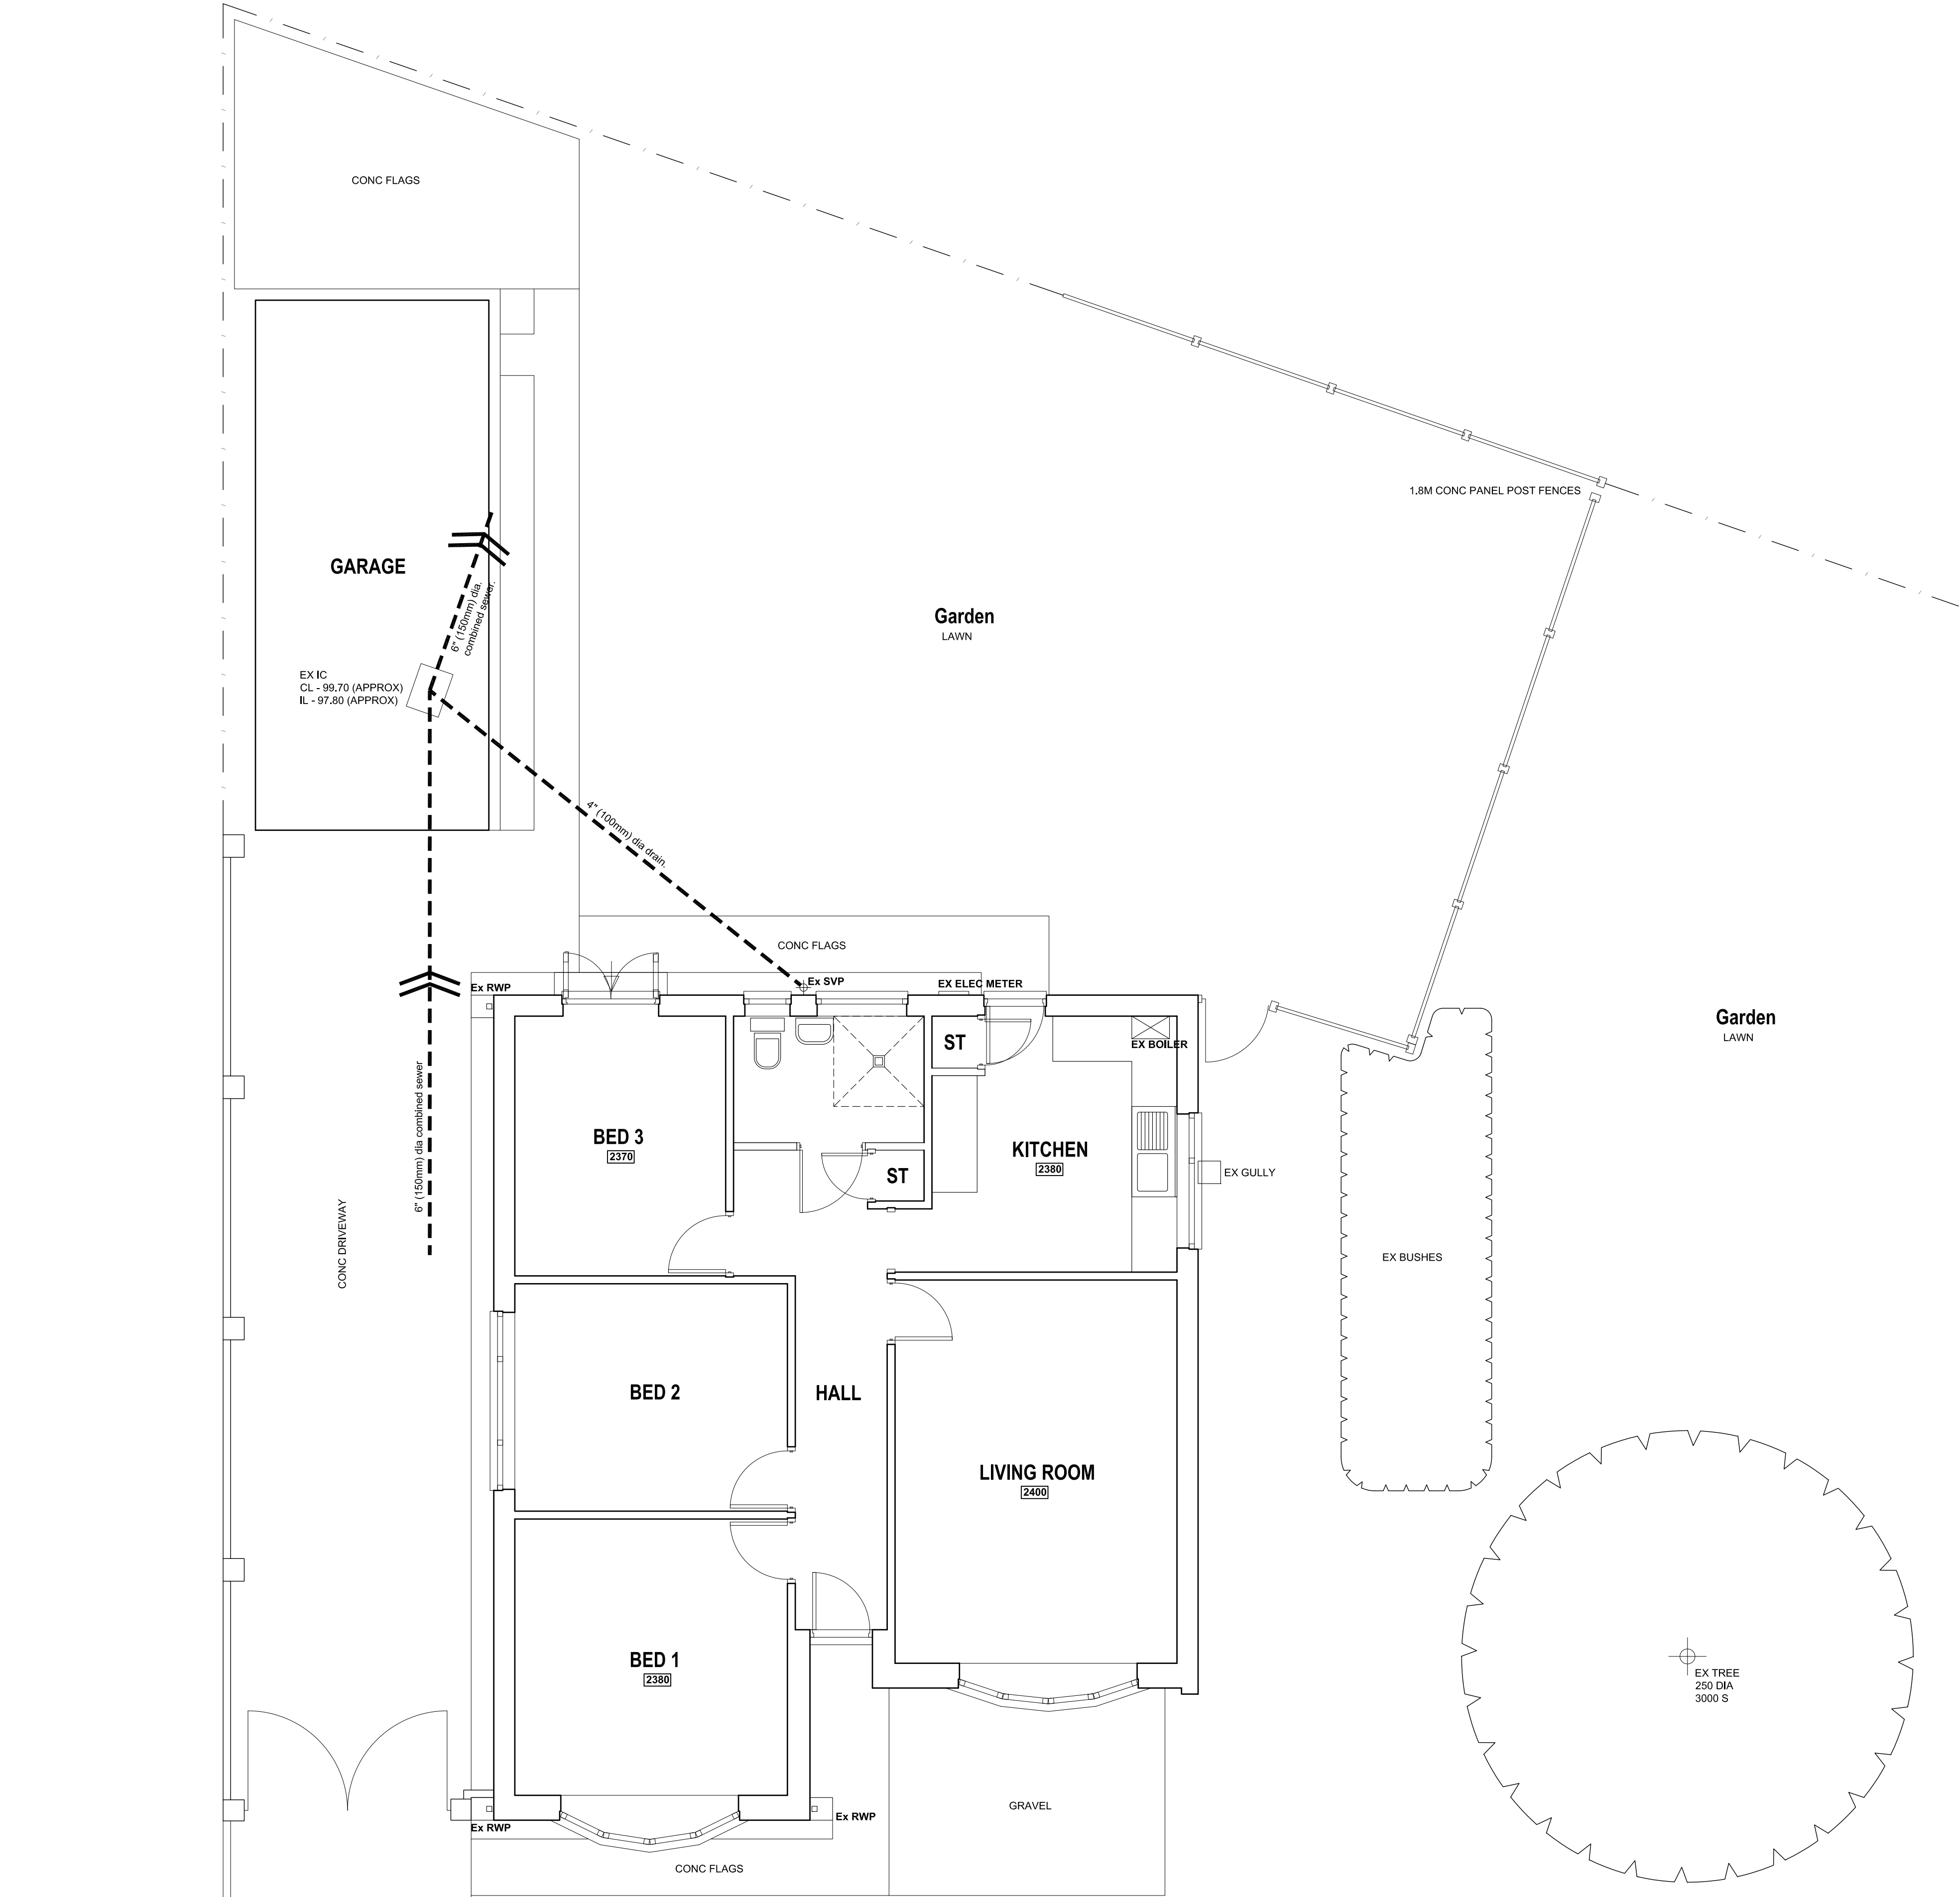

G F/SITE PLAN

| Revision   | Date           | Description |
|---|----------------|-------------|
| PROPOSED EXTENSIONS TO<br>77 LONG CAUSEWAY, MONK BRETTON,<br>BARNLEY, S71 2JJ.   |                |             |
| SURVEY<br>Plans and Elevations.   |                |             |
| Mr & Mrs. Bamforth.   |                |             |
| <br>JEA Architectural Ltd<br>23 Windmill Road, Wombwell,<br>Barnley, S73 8PW.<br>Tel: 01226 754507<br>Email: jeald@btconnect.com      |                |             |
| This drawing and the copyright is the Architectural Company's property and maybe used<br>or reproduced only by agreement. All Dimensions in Millimetres Unless specified<br>otherwise and subject to verification on site. |                |             |
| Scale: 1:50/ 1:100@ A1   | Date: OCT 2015 |             |
| Ref: 201511   | Drwg No: 01    |             |
| 0 cm   | 2 cm           | 4 cm        |