



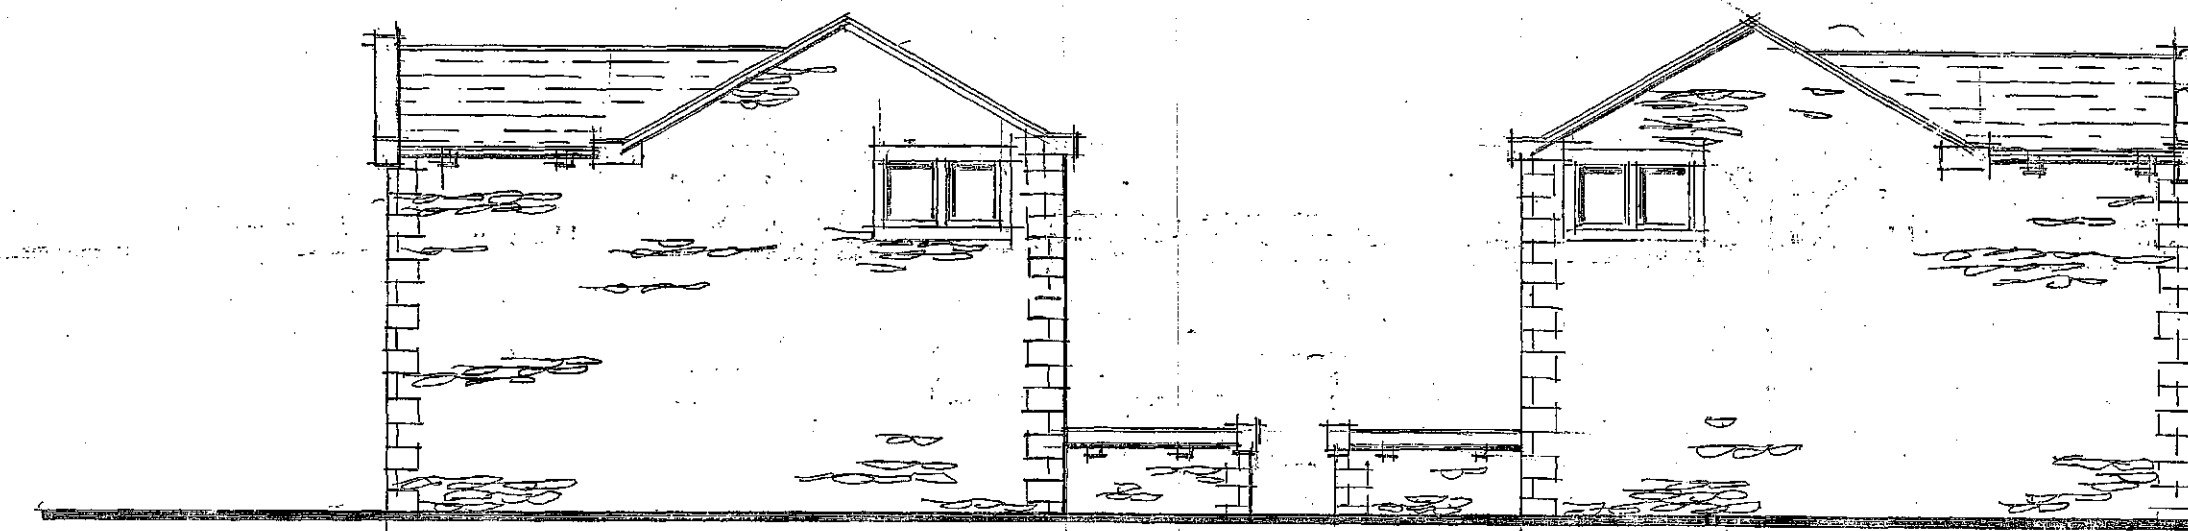


Rear Elevation



Section 1 - 50

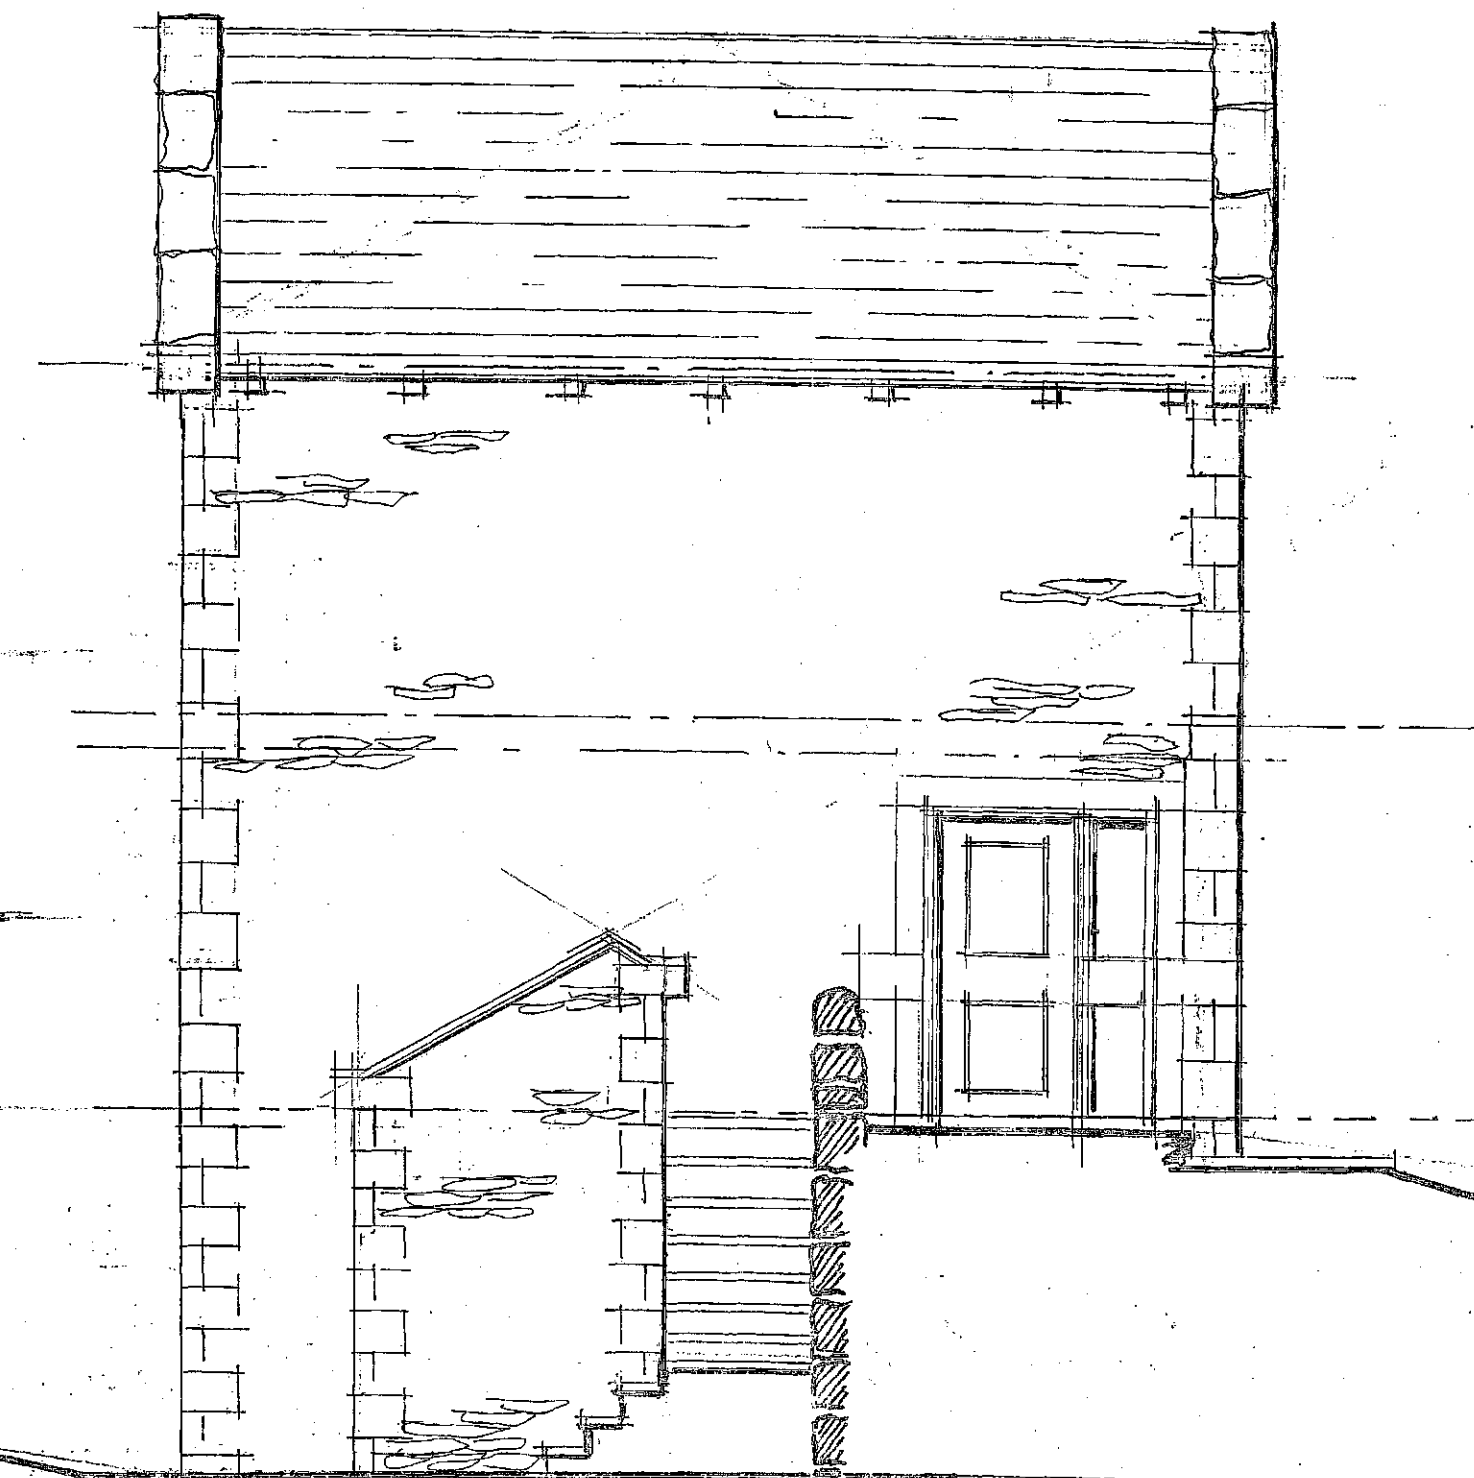


Proposed Roadside Elevation 1 - 100

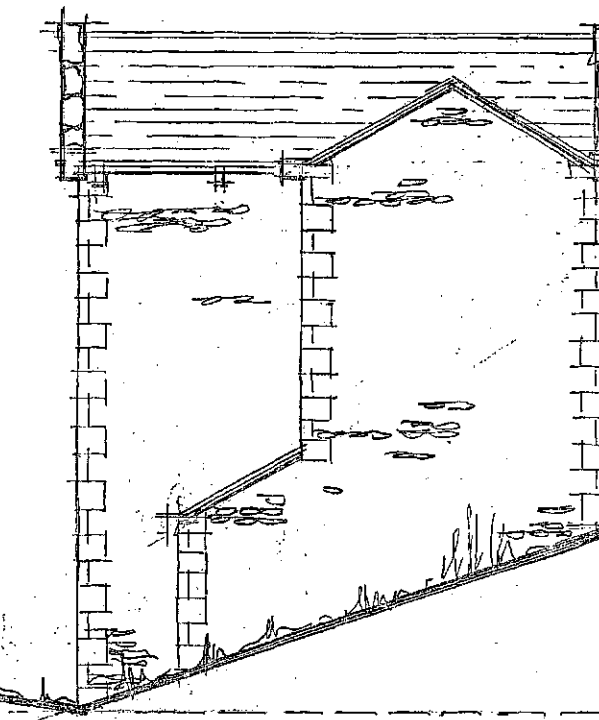


Gable Elevation


mda ARCHITECTS	
1000 MAIN AVENUE SUITE 100 WESTPORT, MAINE 04091 TEL: (207) 645-1414 FAX: (207) 645-1415 WWW.MDAARCHITECTS.COM	
client:	s. pemberton
project:	park hollow
preparation:	CHS
date drawn:	08 JAN 11
description:	two dwellings
scale:	1 - 50 / 100
drawn by:	SD
checked by:	
All dimensions and floor areas are subject to verification by Contractor on site. The drawing and design are the Copyright of MDA Architects. No reproduction or alteration is permitted.	
purpose of issue: planning ☐ building ☐ tender ☐ contract ☐ record ☐ other ☐	

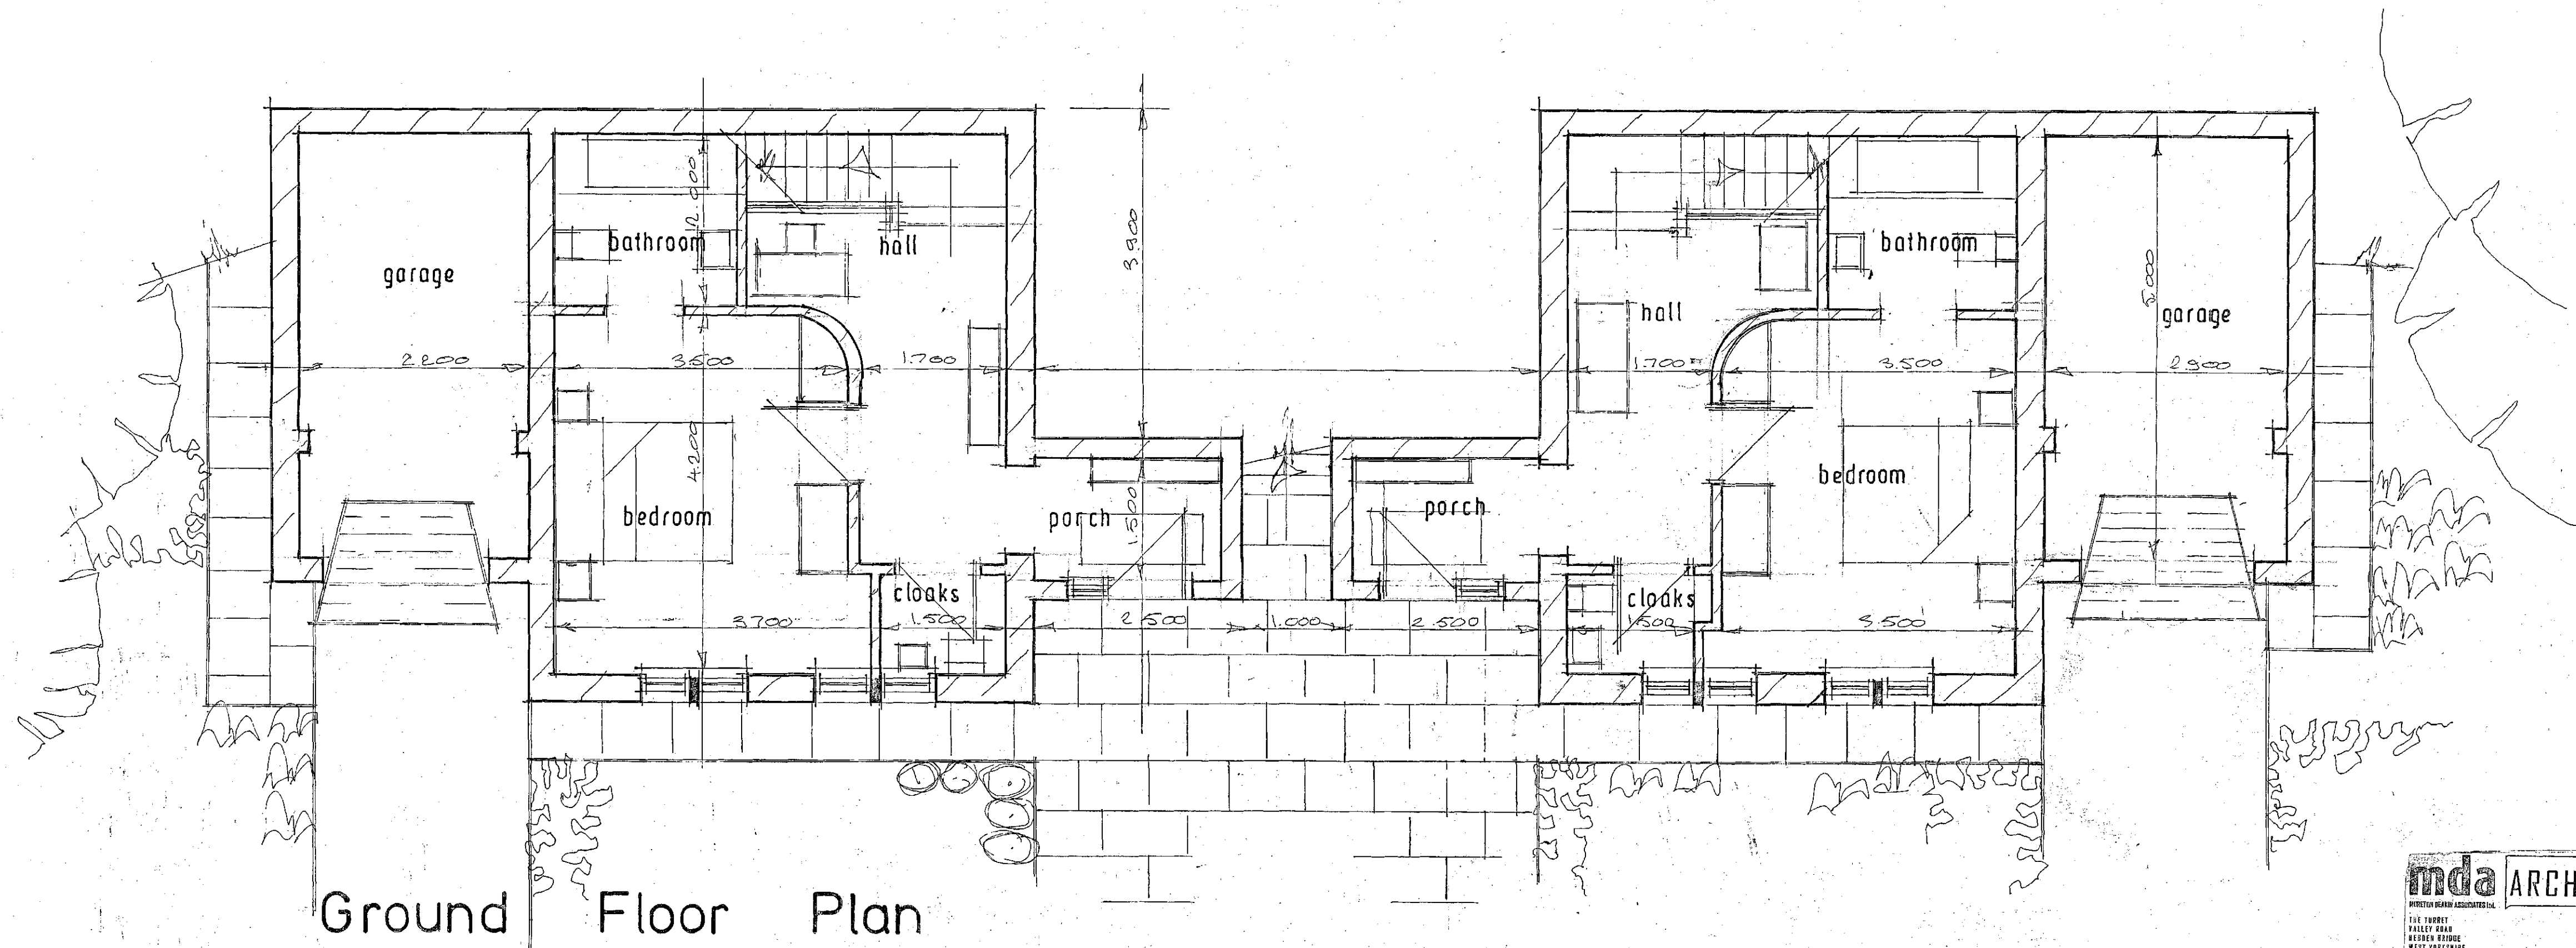

mda ARCHITECTS	
MDA ARCHITECTS LTD 142 TAPSCOTT TAPSCOTT ROAD WEST WYKE WEST YORKSHIRE LE19 1RT TEL: 01937 542222 FAX: 01937 542222 EMAIL: INFO@MDAARCHITECTS.CO.UK	
client: s. pemberton	
project: park hollow	
project no: 045	drawing no: MDA(14)
date drawn: 06 JAN 11	
description: two dwellings	
scale: 1 - 50 / 100	drawn by: SD
checked by: [Signature]	
All measurements are in metres and floor areas are subject to verification by Contractors on site. This drawing and design are the copyright of MDA Architects Associates Ltd. No reproduction or alteration is permitted. purpose of trace	

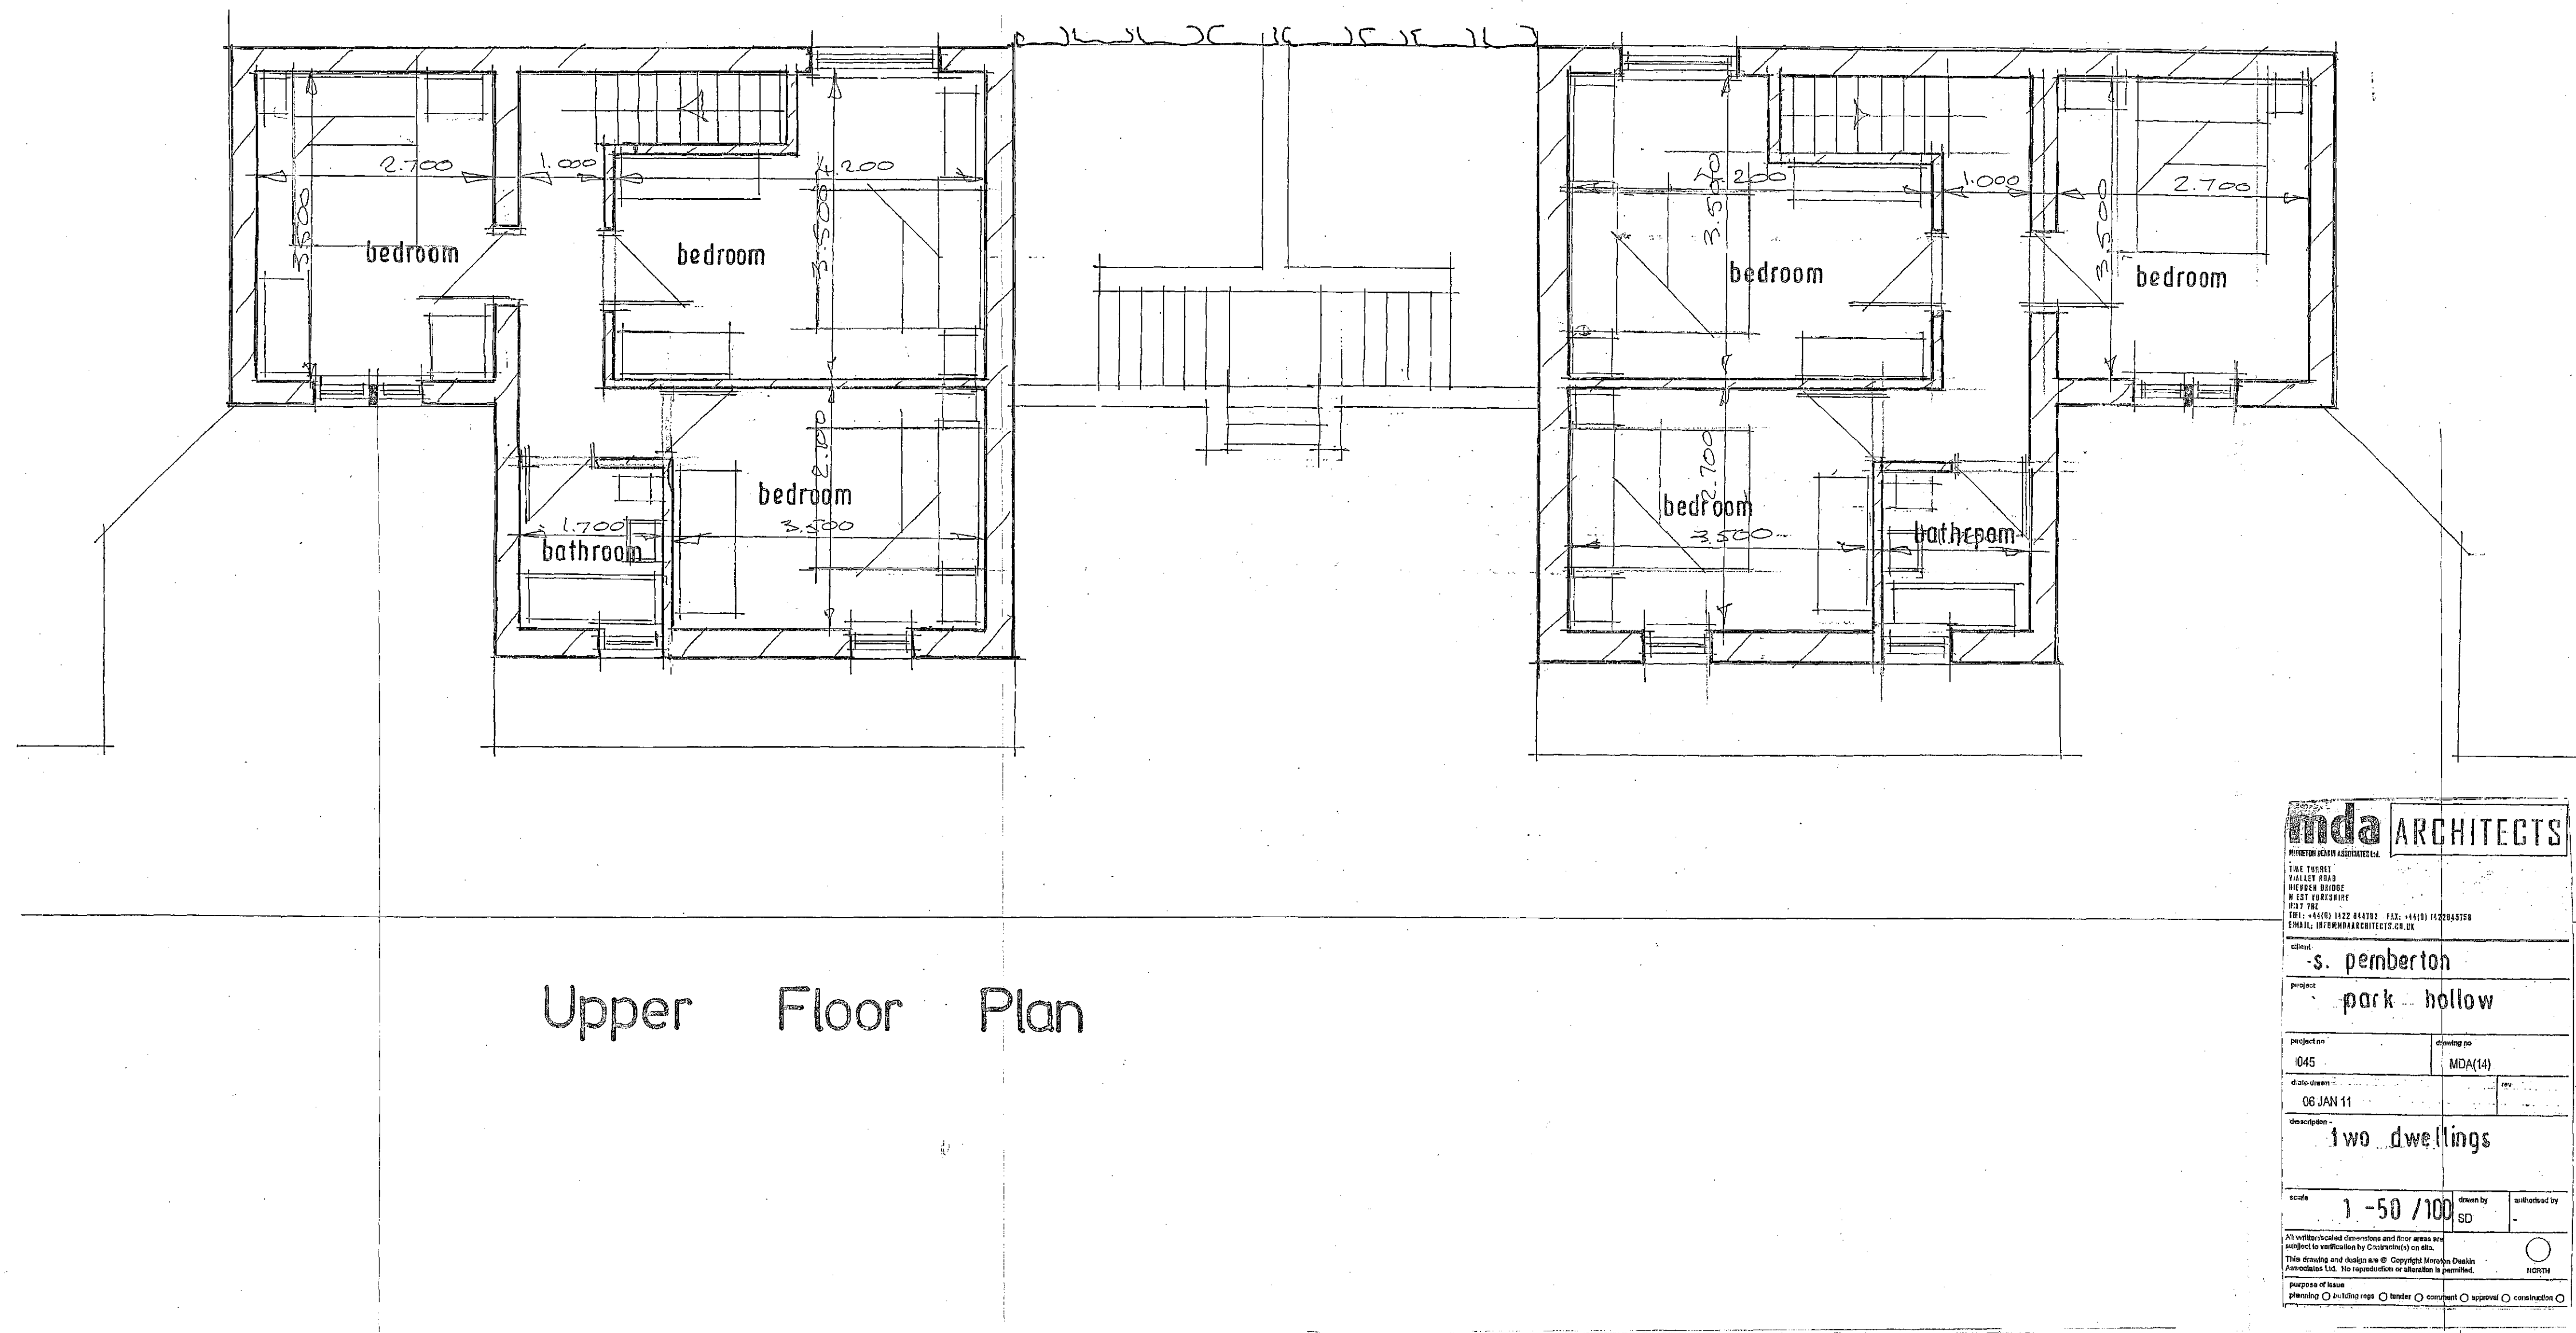

mda ARCHITECTS	
THE TOWER 100/101 ROAD WILSON ROAD SINGAPORE 115609 TEL: +65 6339 1111 FAX: +65 6339 1112 EMAIL: INFO@MDAARCHITECTS.CO.SG	
Client: s. pamberton	
Project: park hollow	
Project No: 045	MDA(14)
Date: 08 JAN 11	
Description: two dwellings	
Scale: 1:50 / 100	Drawn by: SD
All dimensions and areas are subject to verification by Client(s) on site. This drawing and its contents are the property of MDA Architects Ltd. No reproduction or alteration is permitted. Purpose of issue: ☐ working ☐ tender ☐ contract ☐ approval ☐ construction	

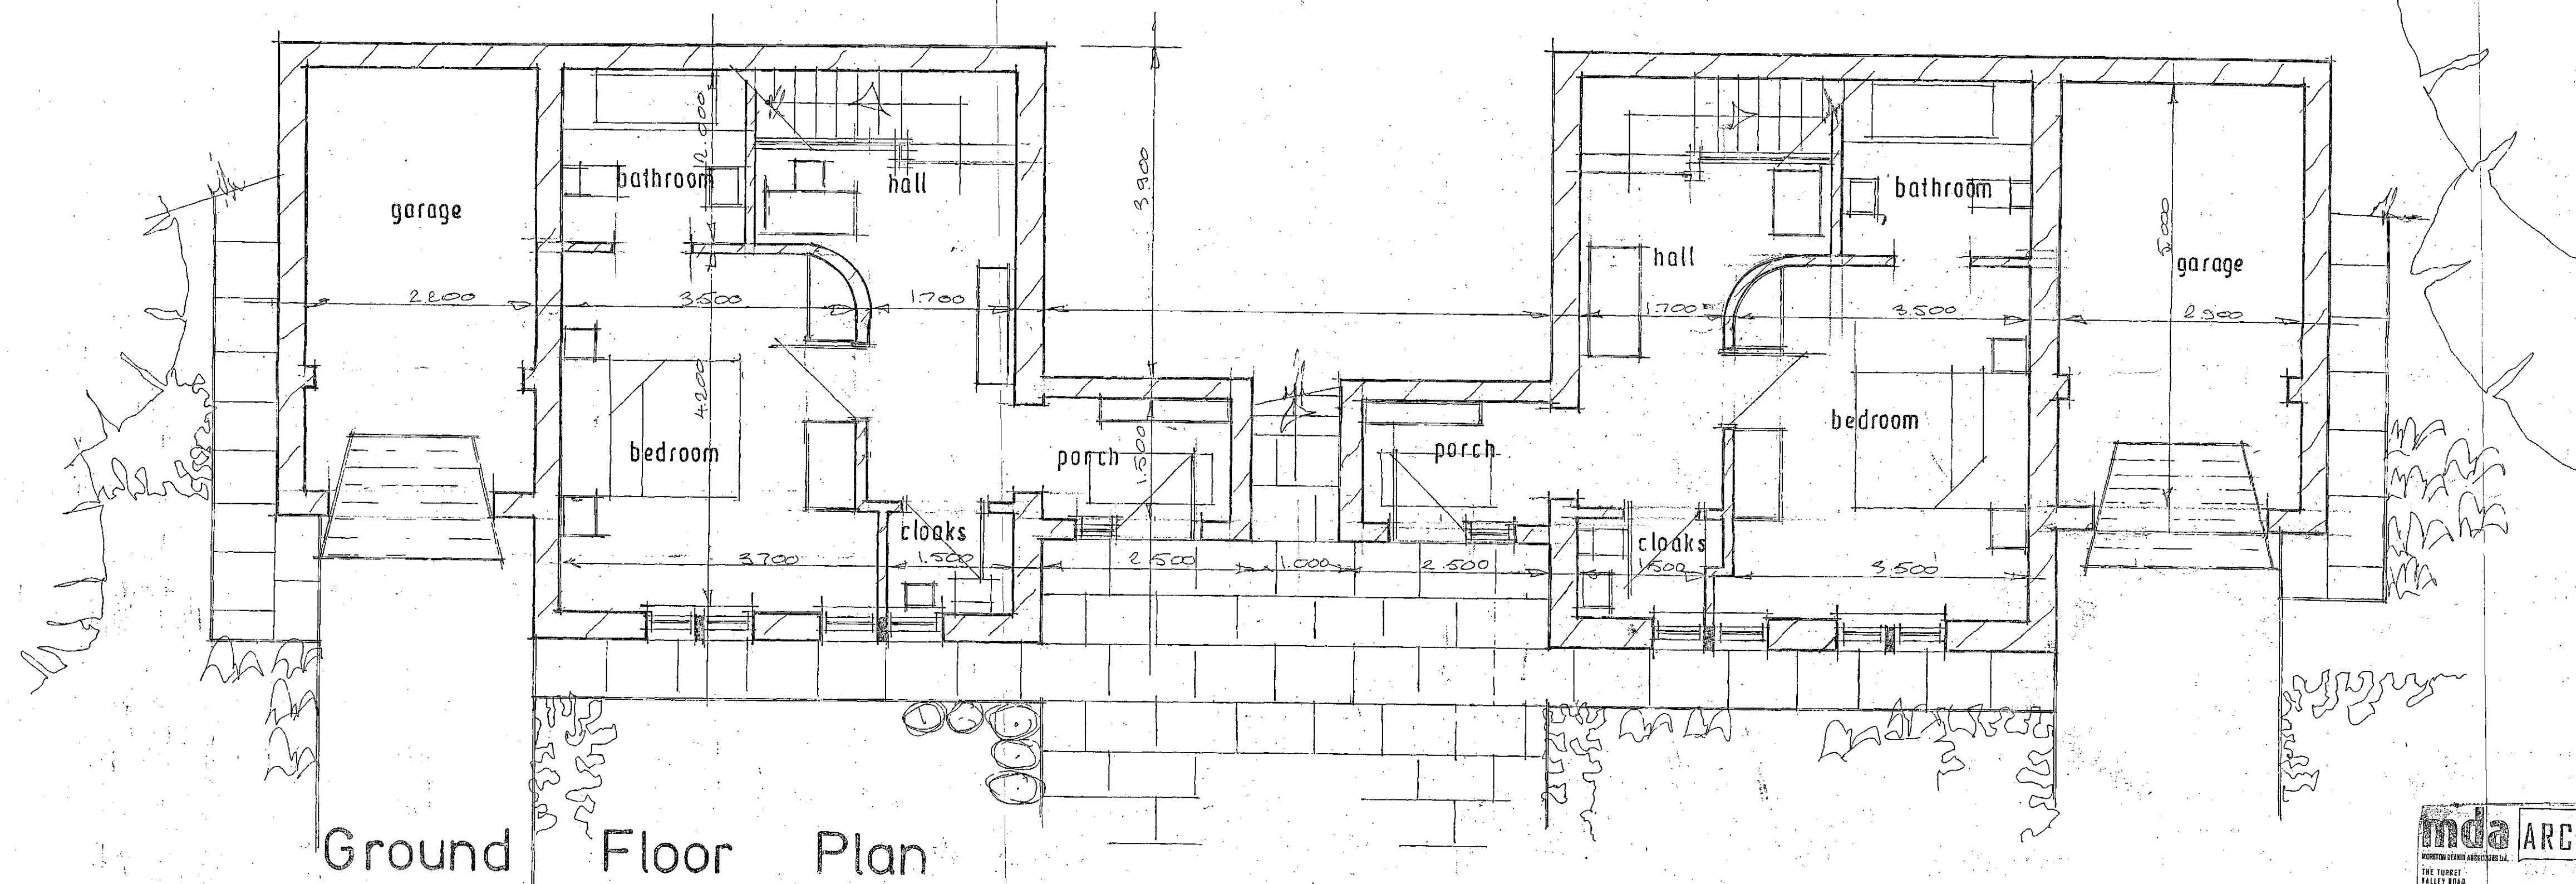

mda ARCHITECT

MODERN DESIGN ARCHITECTURE

701 TUNNEY
FALLS ROAD
NORTH AVENUE
WEST PORTLAND
ME 04106
207-792-
7111 • (402) 492-1422 FAX: (402) 477-8558
E-MAIL: info@mdaarchitect.com OR WWW

name
s. pemberton

project
park + hollow

project on
045 drawing on
MDA(14)

date drawn
06 JAN 11


description
two dwellings

scale
1" = 50' / 100' sheets by
8D

as written
-


As witnessed documents and their names are
submitted to verify for completeness only.
This drawing is designed by: Copyright Notice: Design
Architecture LLC. All representations or assertions in printed,
photocopied, or electronic form are void.

000000

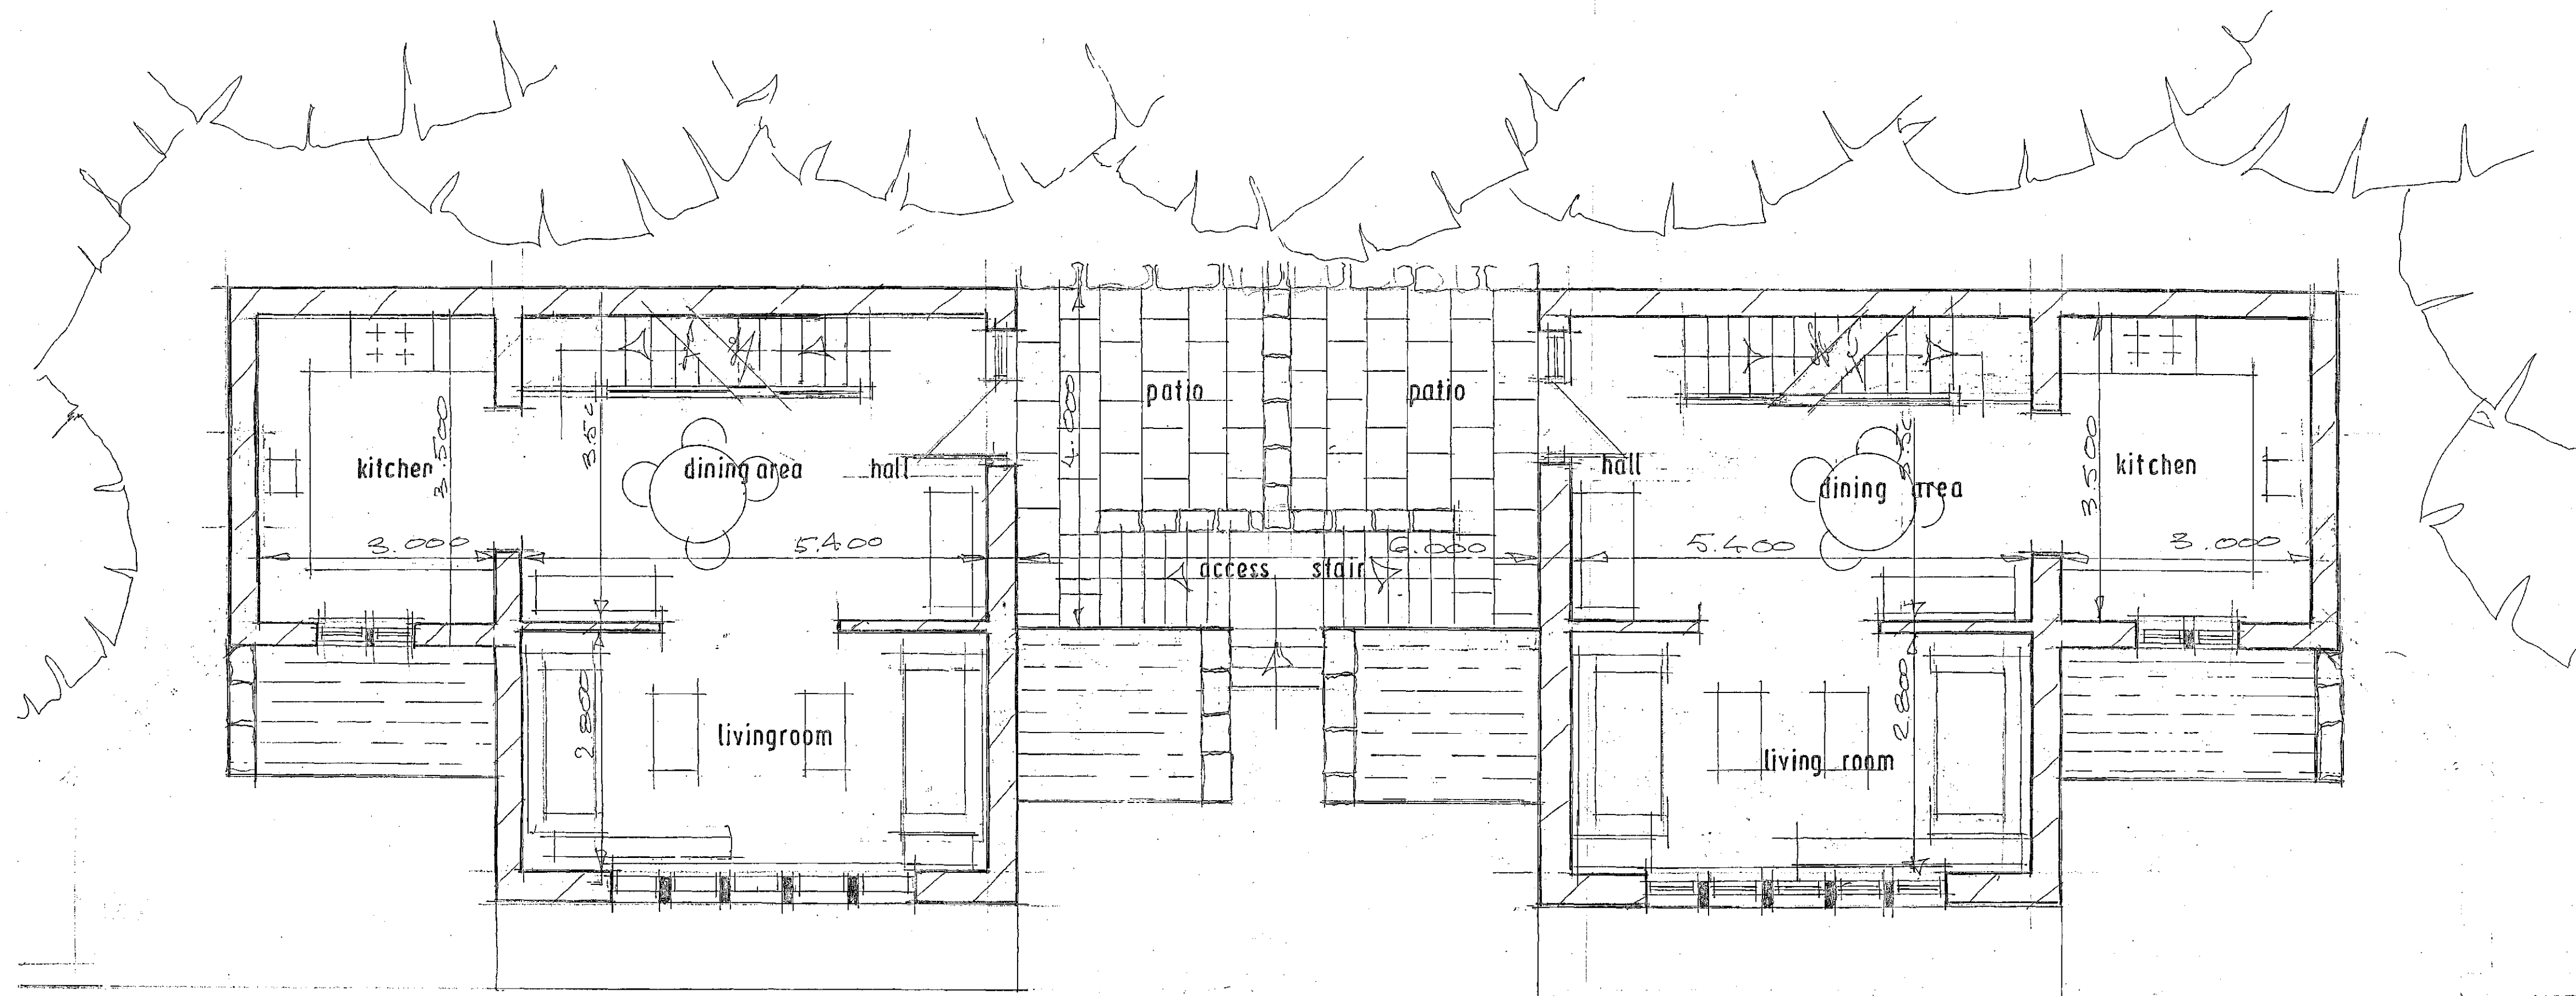

First Floor Plan

mda ARCHITECTS	
MDA ARCHITECTS 514 TORRIS FALLEN HILLS HOBART TASMANIA 7001 TAS TEL: +61 8 1333 8447 FAX: +61 8 1333 8448 EMAIL: INFO@MDAARCHITECTS.COM.AU	
client: s. pemberton	
project: park hollow	
project no: 045	drawing no: MDA(14)
date drawn: 06 JAN 11	
description: two dwellings	
scale: 1:50 / 100	drawn by: SD
All rights reserved. Drawings and floor plans are subject to verification by Councils or other authorities. This drawing and design are the copyright of MDA Architects Ltd. No reproduction or alteration is permitted.	
project status: ☐ building ☐ tender ☐ contract ☐ design ☐ construction ☐ completion	
by: MDA	date: 06 JAN 11

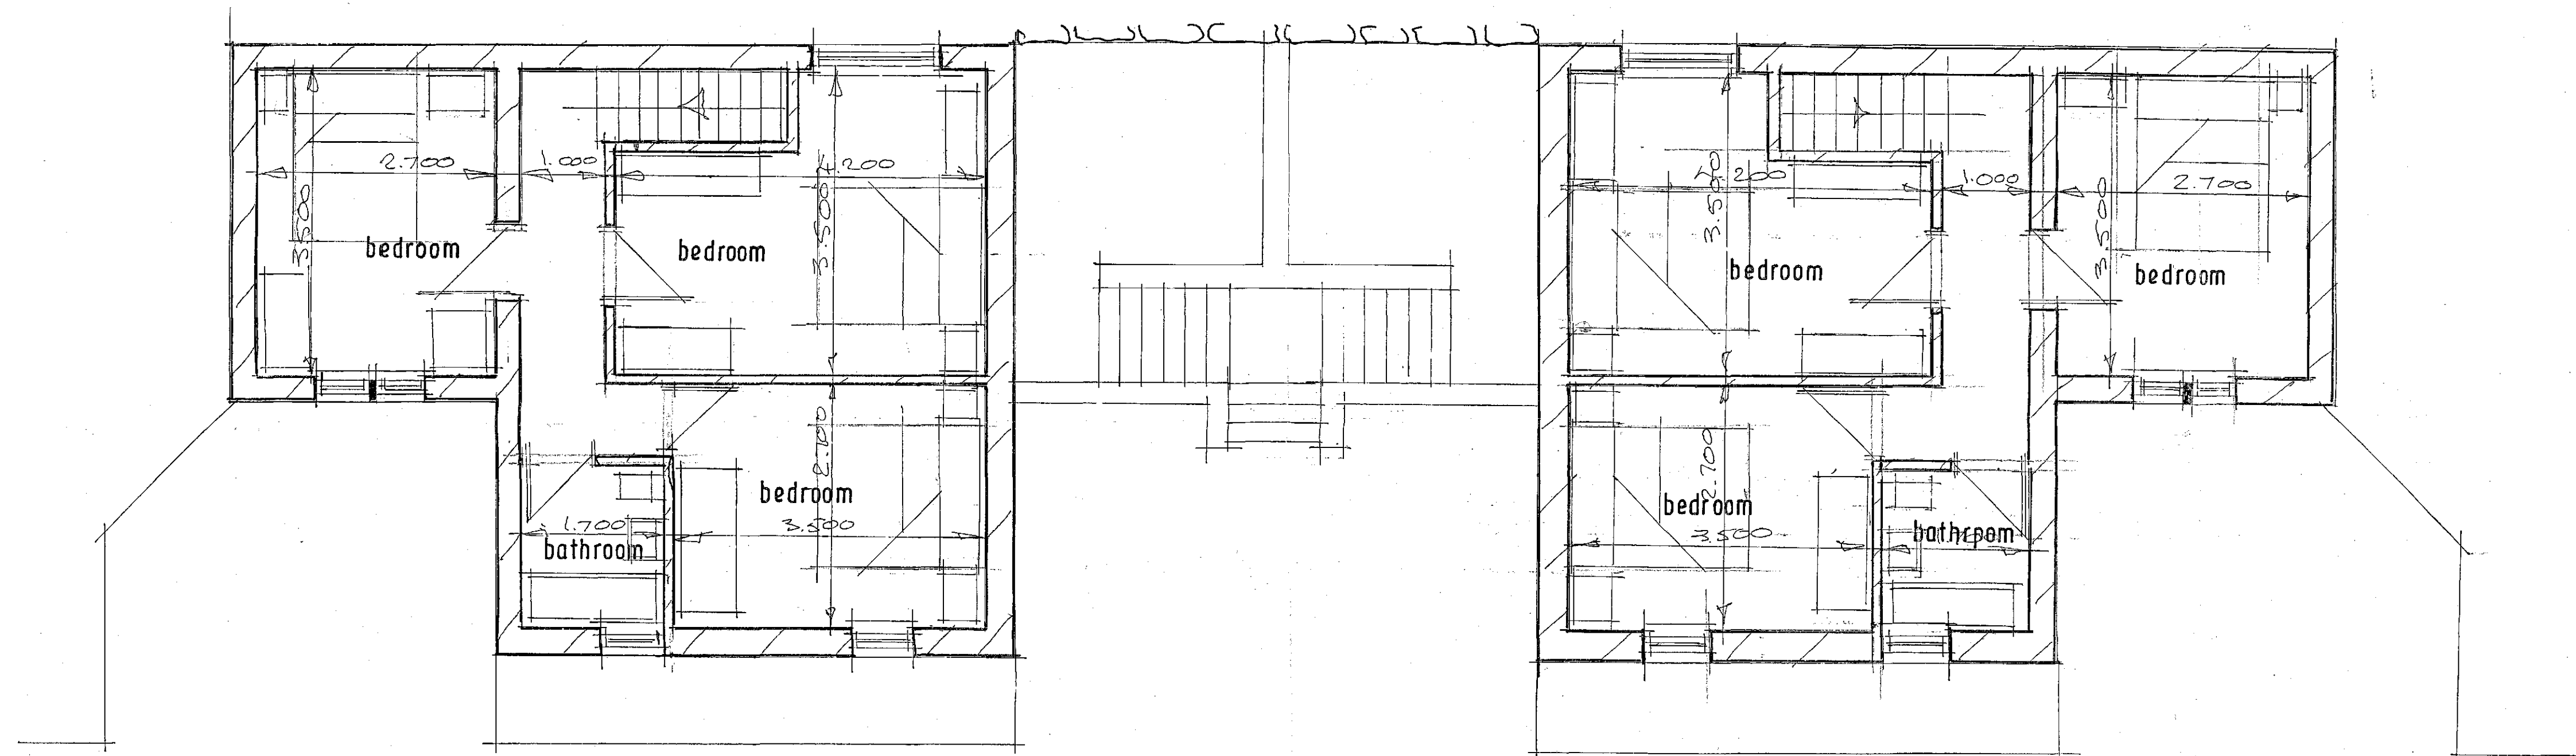

Upper Floor Plan

mda ARCHITECTS	
MDA ARCHITECTS ASSOCIATES INC. 1000 VICTORIA PARKWAY SUITE 1000 VICTORIA, BC V8N 4L2 TEL: (250) 383-1111 FAX: (250) 383-1112 EMAIL: INFO@MDAARCHITECTS.COM	
client	s. pemberton
project	park hollow
project no.	045
drawing no.	MDA(14)
date drawn	06 JAN 11
description	two dwellings
scale	1 - 50 / 100
drawn by	SD
checked by	
All measurements dimensions and floor areas are subject to verification by City of Victoria on site. This drawing and design are © Copyright MDA Architects Architects Ltd. No reproduction or alteration is permitted. preparation of plans planning ☐ building ☐ design ☐ construction ☐	