





**EXISTING
REAR ELEVATION**
SCALE 1:100




**PROPOSED
REAR ELEVATION**
SCALE 1:100

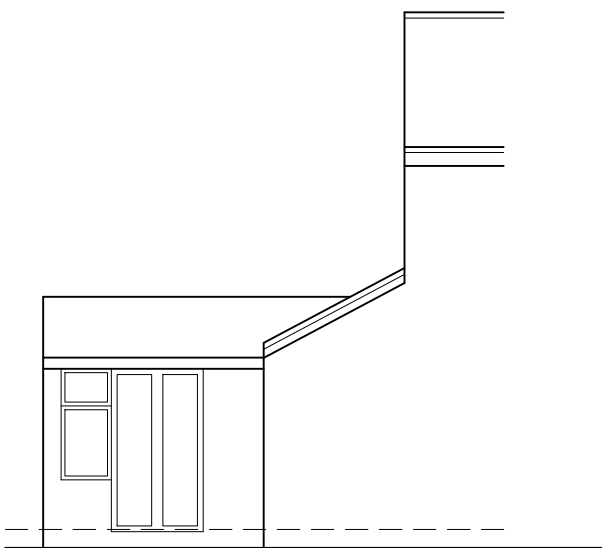


**EXISTING
SIDE ELEVATION**
SCALE 1:100

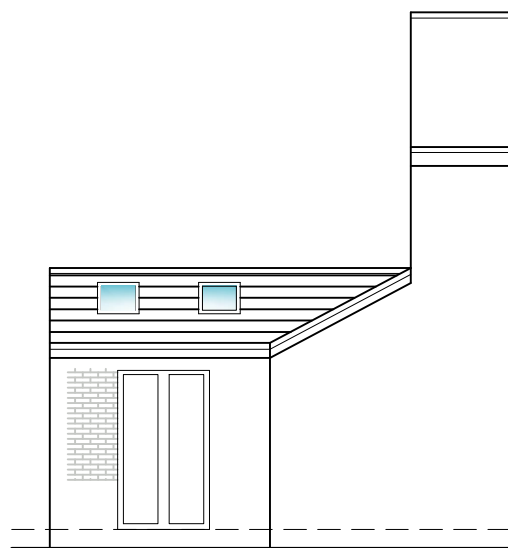

**PROPOSED
SIDE ELEVATION**
SCALE 1:100

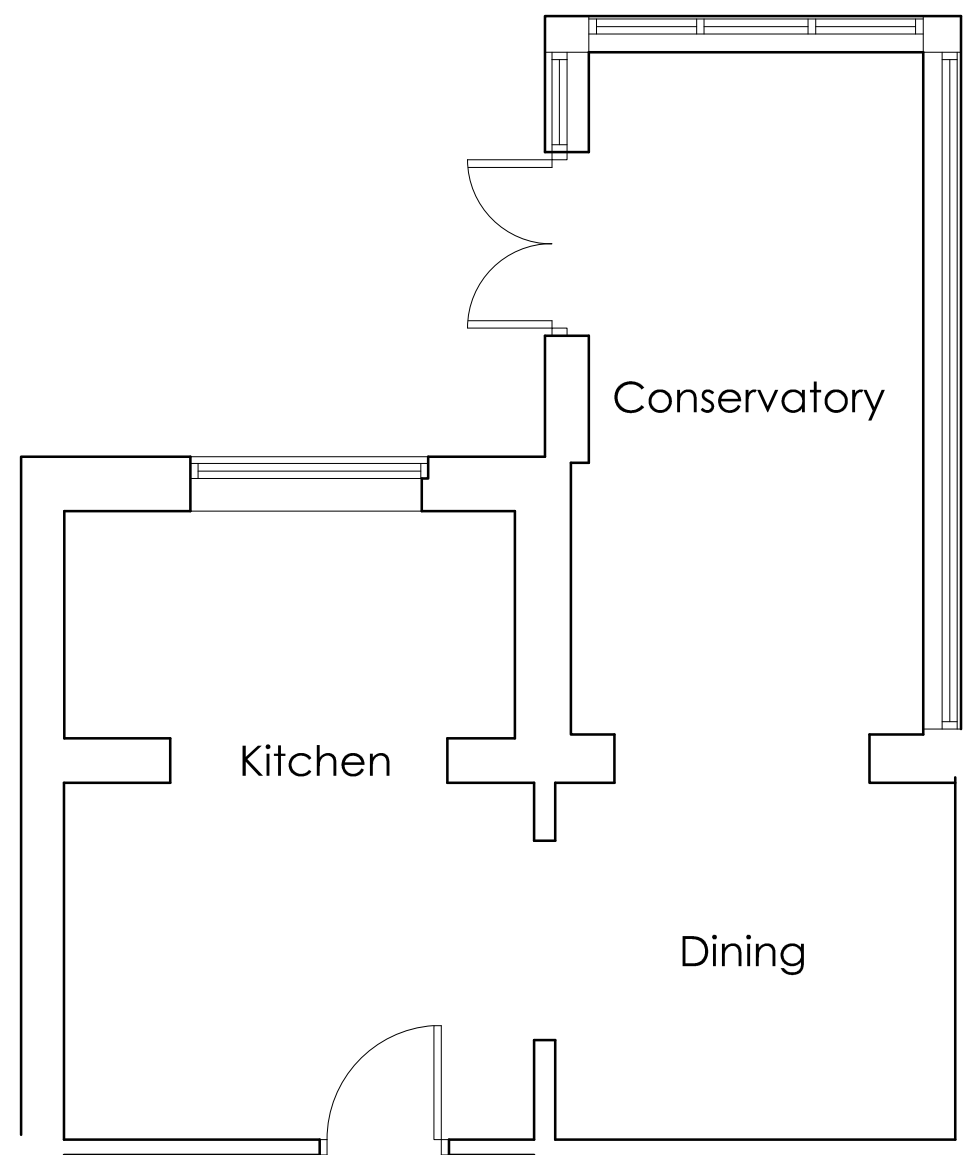


EXISTING GROUND FLOOR PLAN
SCALE 1:50

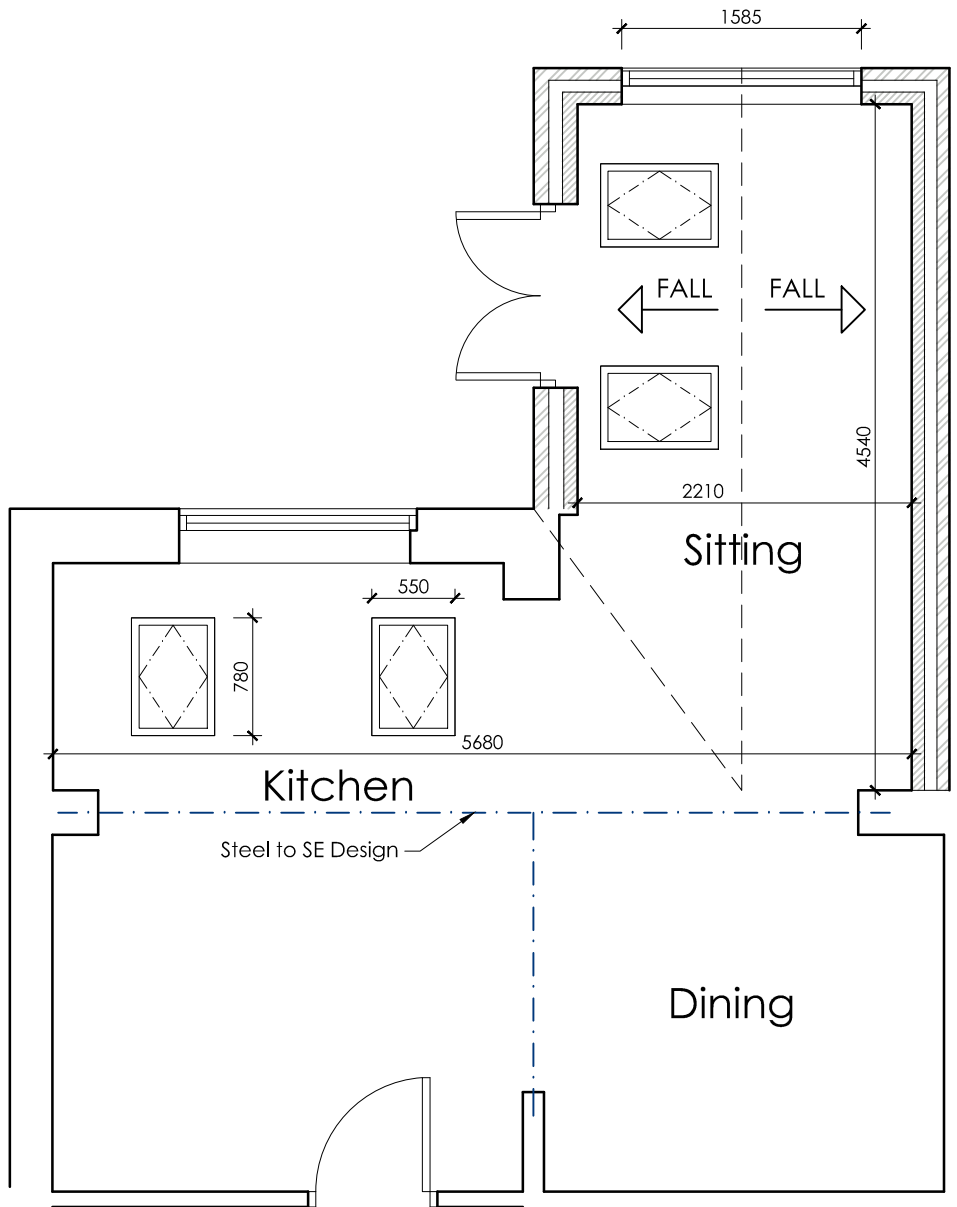

PROPOSED GROUND FLOOR PLAN
SCALE 1:50



LOCATION PLAN
SCALE 1:1250

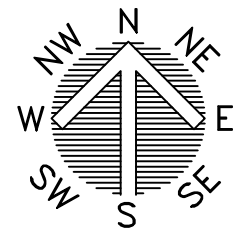

BLOCK PLAN
SCALE 1:500

 WhiteAgus PARTNERSHIP			OFFICE ONE 34 VICTORIA ROAD BARNSELEY, S70 2BU			Phone: 01226 208482 Email: info@whiteaguspартnership.co.uk Web: www.whiteaguspартnership.co.uk		
ARCHITECTURAL SERVICES								
Project.			Client.					
66 CLAREL STREET, PENISTONE, S36 6AU			MS DIANE HALL					
Drawing Title.			Date.			Scale.		
PROPOSED PLANS & ELEVATION			FEBRUARY 2022			1:50 @A2		
Ref.			Dwg. No.			Rev.		
21-240			01			B		
Date	Suffix	Description	Date	Suffix	Description			
21/02/2022	A	REVISED TO THE CLIENTS REQUIREMENTS						
22/02/2022	B	REVISED TO THE CLIENTS REQUIREMENTS						