



STEPHEN A. WELCER, m.c.i.a.t.
Architectural Technician and Surveyor .
217, Wakefield Road,
Normanton,
Wakefield,
WF6 1BP,
West Yorkshire.

Tel. 01924 890012,
Mob. 07989 964611,
e-mail: stevewelcer@btinternet.com.

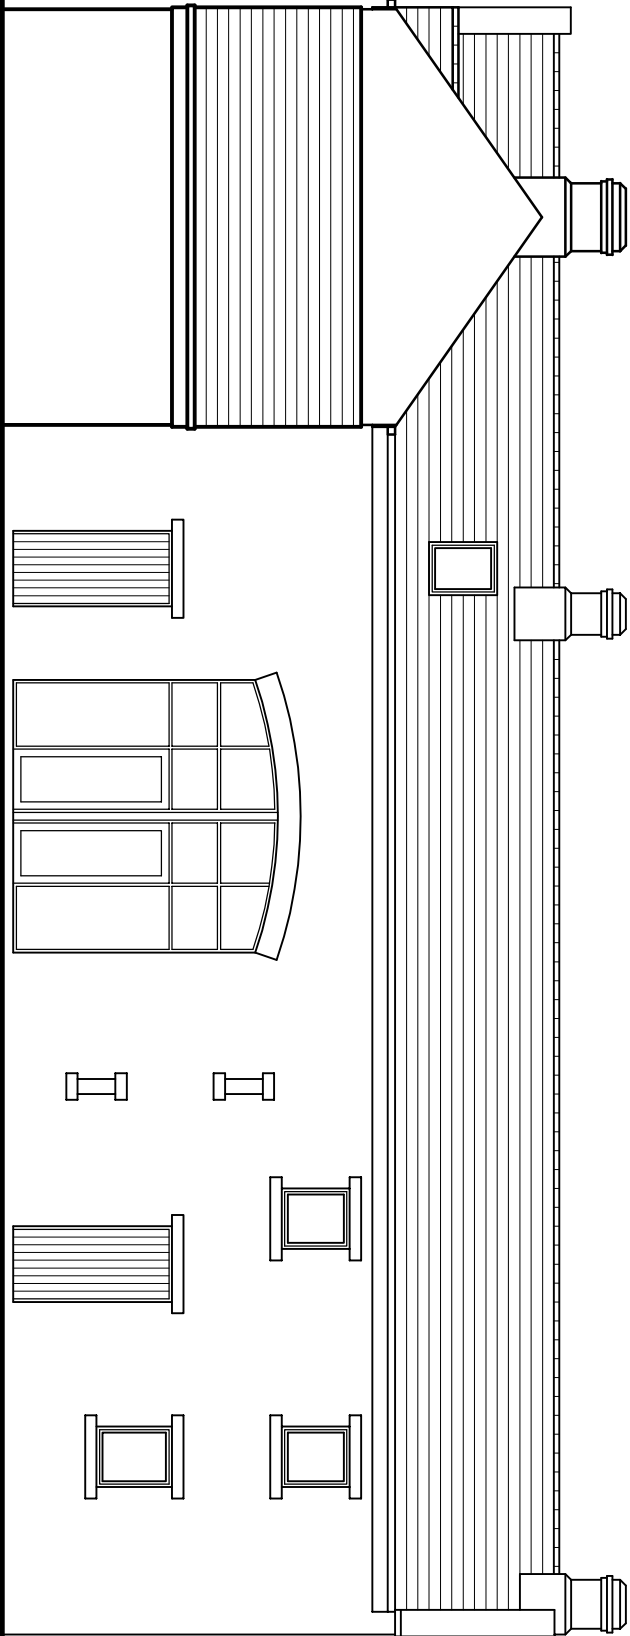

North Elevation.
as Proposed.

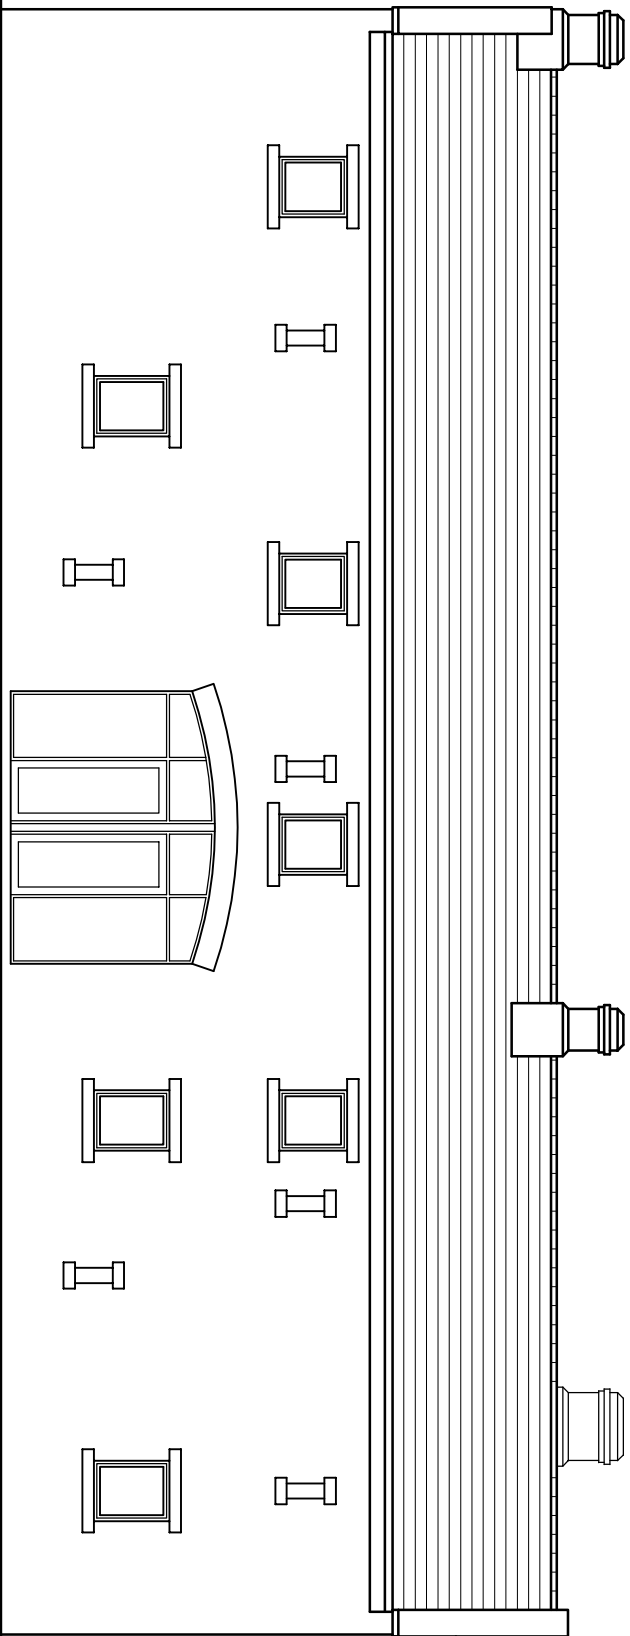

South Elevation.
as Proposed.

Property Address 3, CHURCH MEWS. BOLTON UPON DEARNE. ROTHERHAM. S63 8NW.	Project Title PROPOSED CONVERSION. 3, CHURCH MEWS. BOLTON UPON DEARNE. FOR MRS. N. TINKER.	Drawing Title ELEVATIONS AS PROPOSED. SHEET 2.	Scale 1:100 @ A3.	
			Date SEPT. 2016	
			Drawn by SW	Checked by -
			Drawing no. 2016-111-04	Revision -