

Notes:

PLANNING DRAWINGS - THIS DRAWING SHOULD NOT BE USED FOR ANY OTHER PURPOSES THAN THAT SPECIFIED HERE

COPYRIGHT - THIS DRAWING MAY NOT BE REPRODUCED OR MODIFIED IN WHOLE OR PART BY ANY PERSON OR ORGANISATION WITHOUT THE ARCHITECTS CONSENT. ISUING COPIES TO THIRD PARTIES MAY NOT BE DONE WITHOUT THE ARCHITECTS CONSENT

Revision: --

Revision List:

0 5m

EXISTING MATERIALS
Walls - Buff and red brick
Roof - Concrete tiles
Windows Doors - White PVCu/ aluminium
Fascias/ soffits/gutters - White PVCu


Project/ Client: 8 Hardwick Gr/ Crosby

Drawing Title: Elevations - EXISTING


Drawing Number: 2149/TP/004

Scale at A3: 1:100


Date: Oct 22

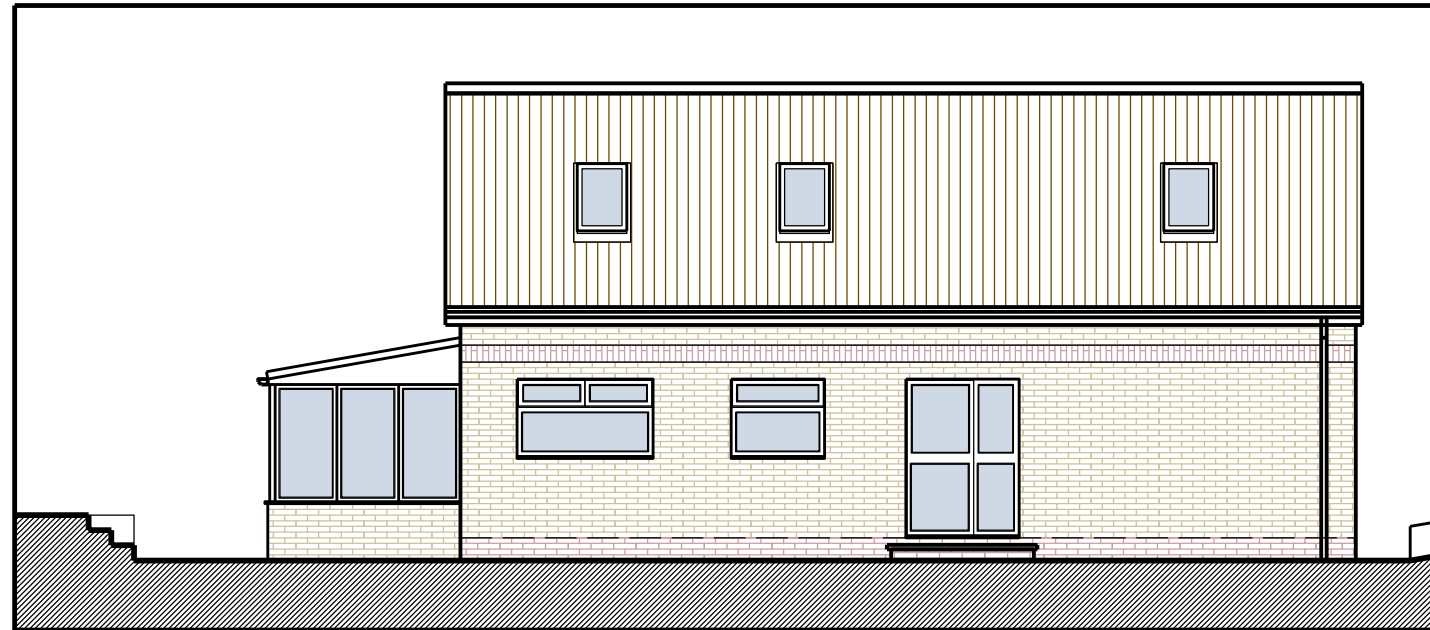


North Elevation

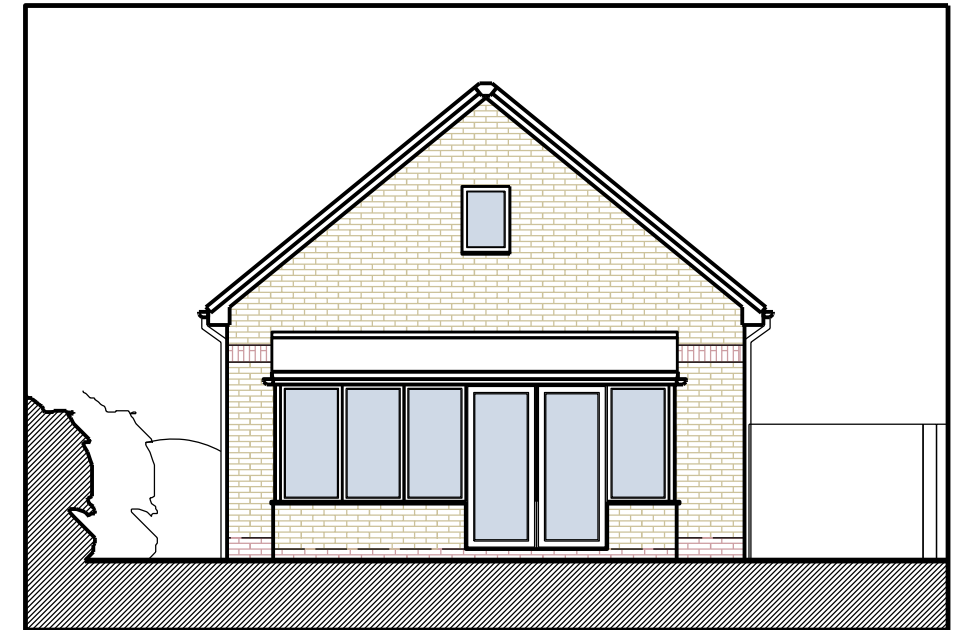

East Elevation

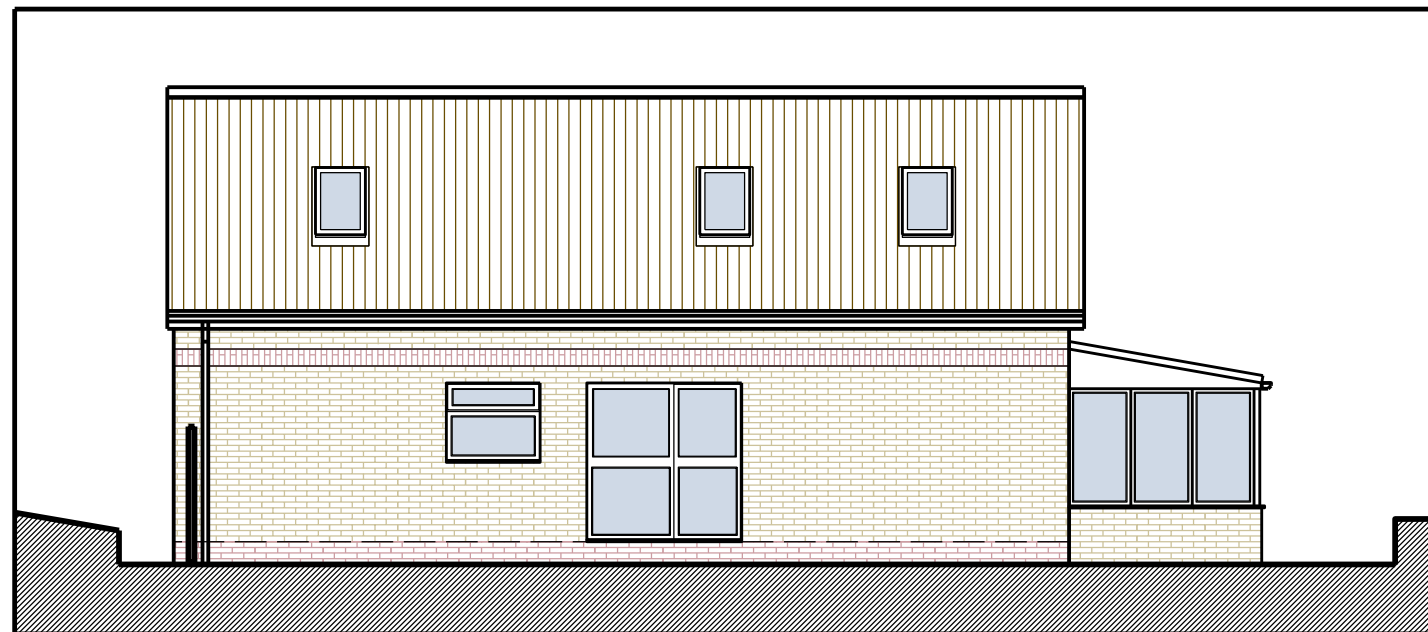

South Elevation

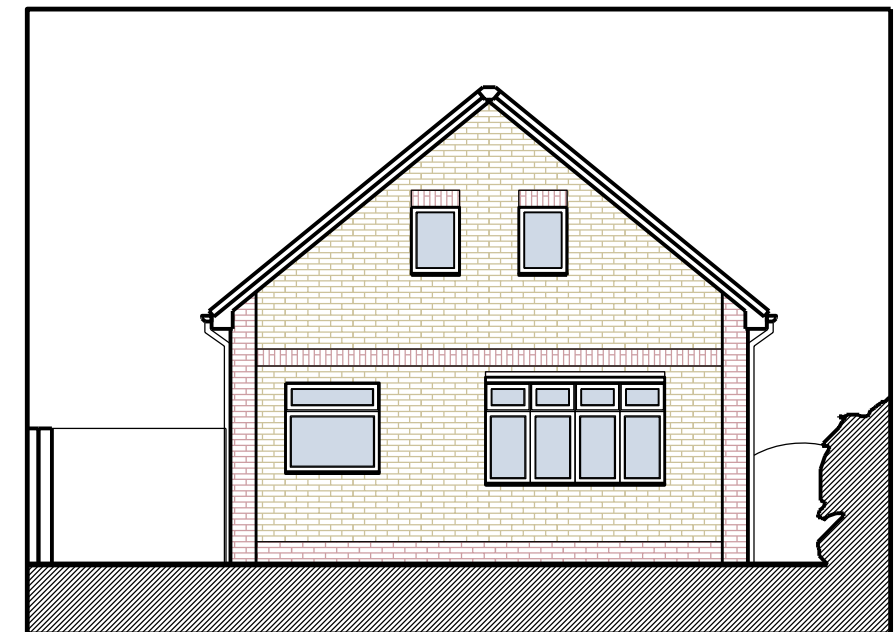

West Elevation