

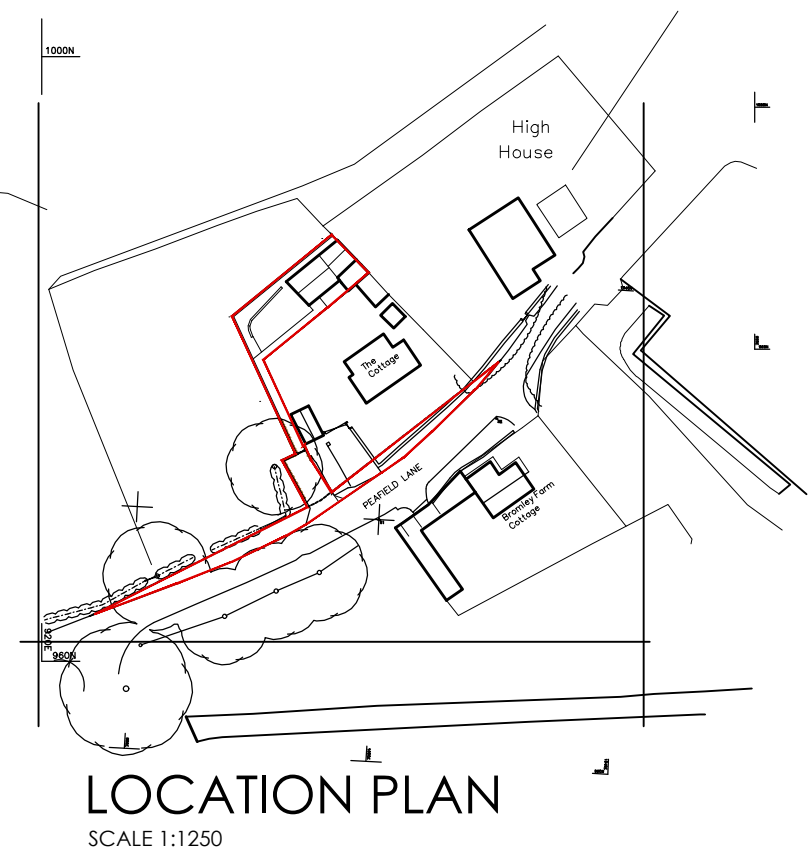


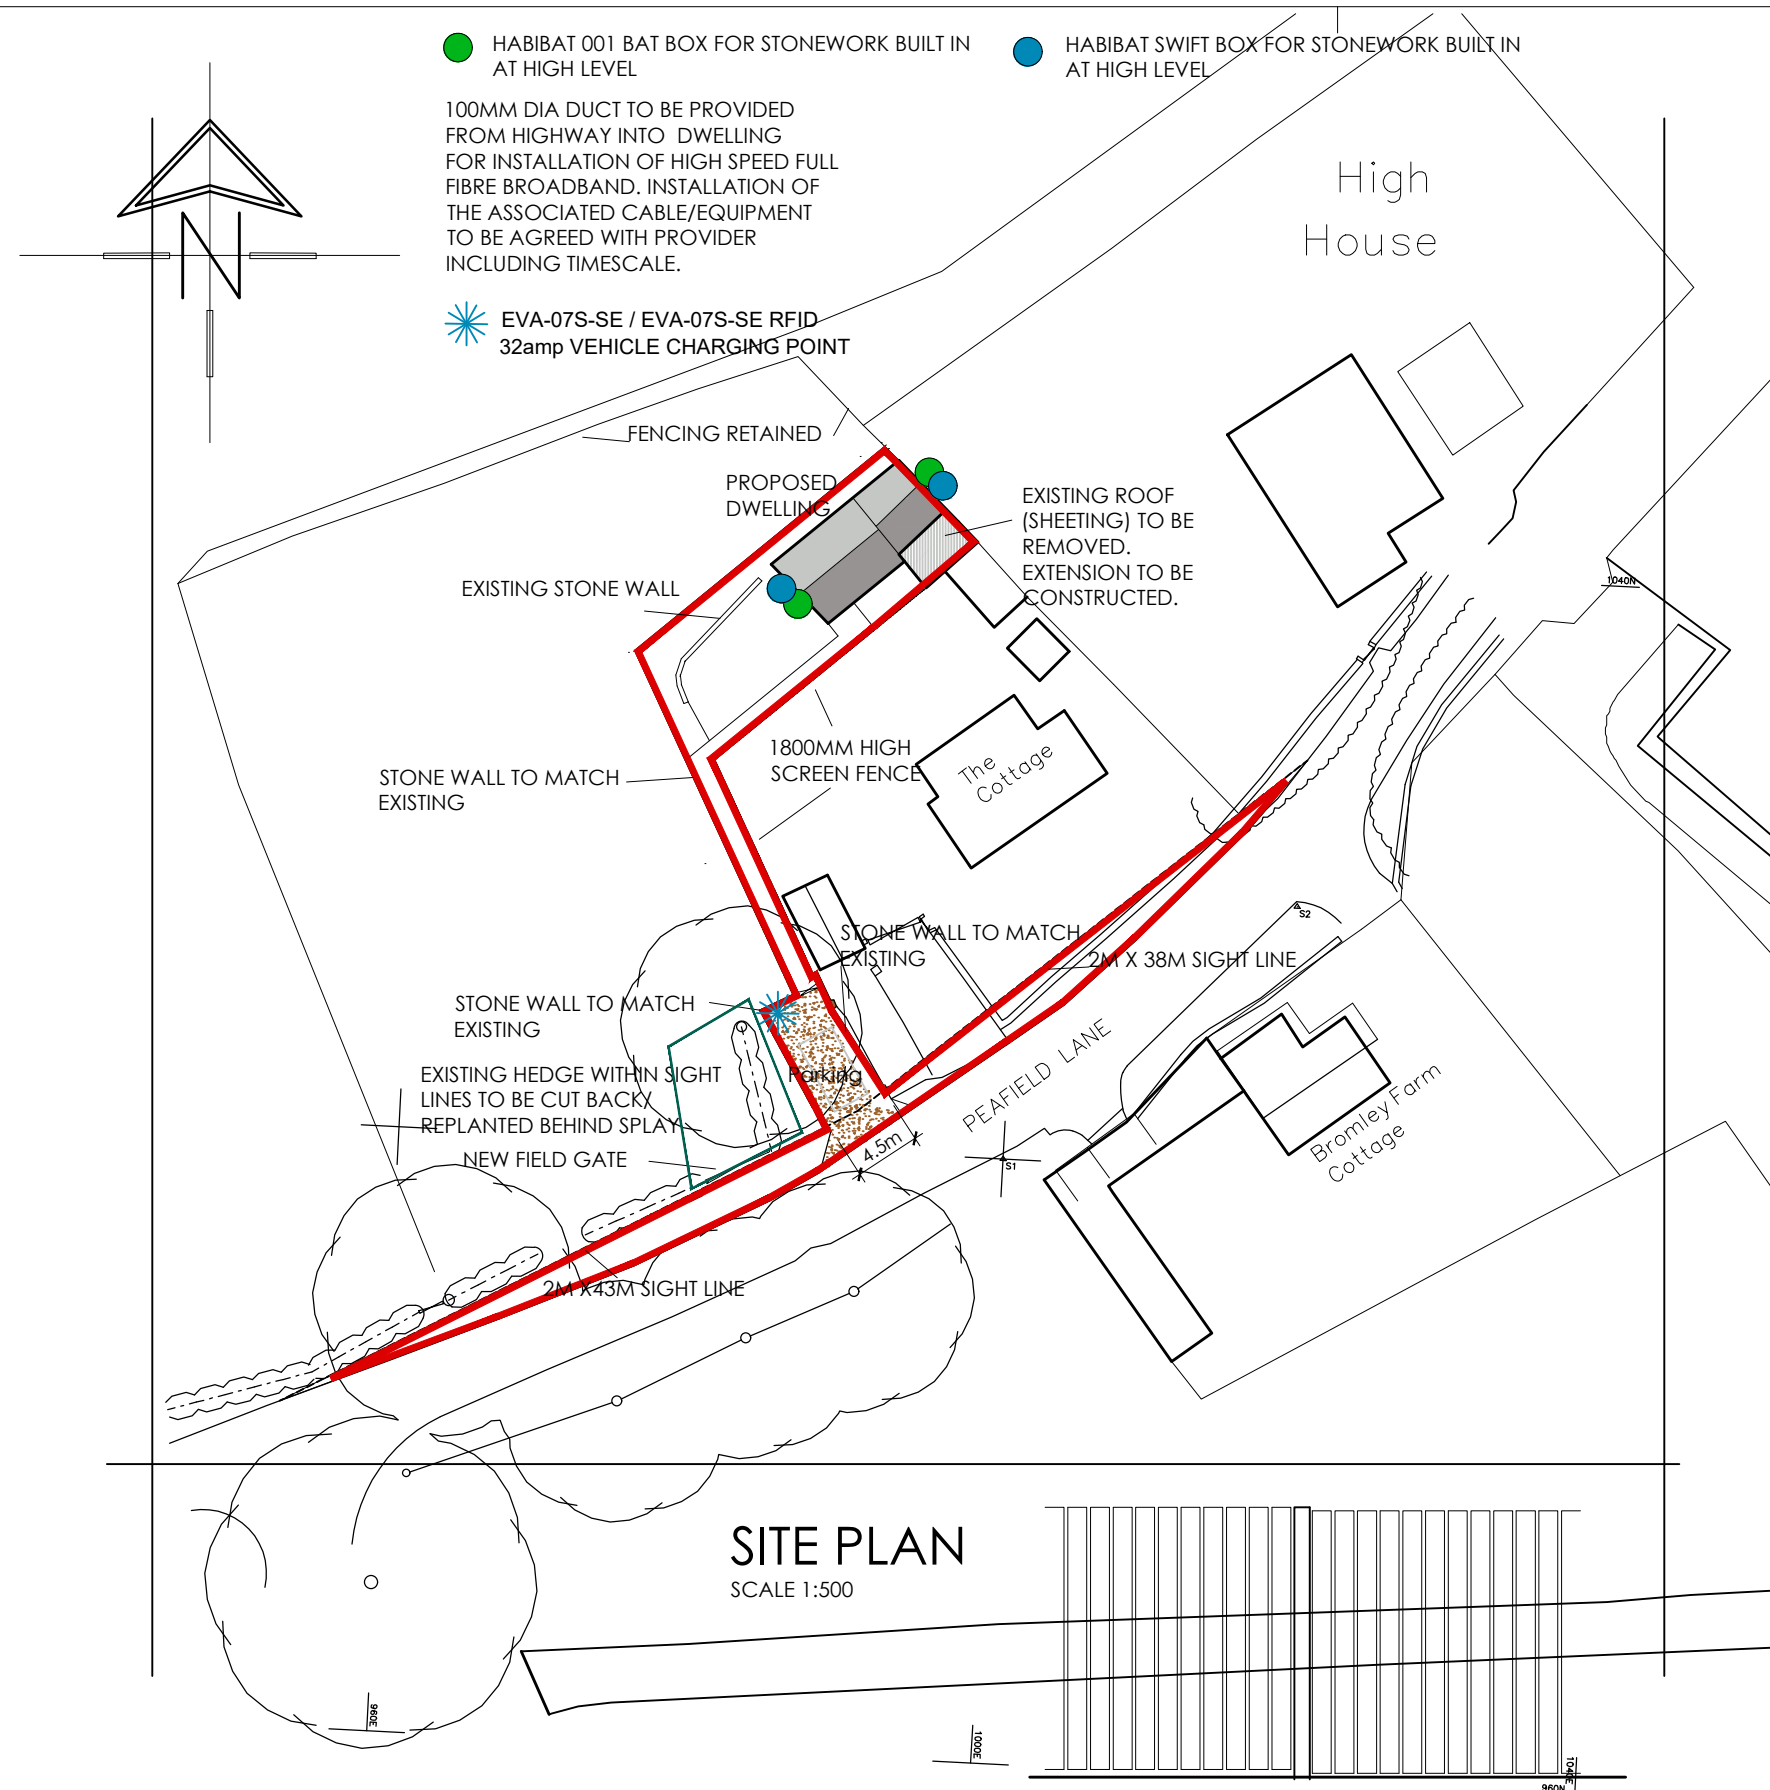

- ## MEASURES TO CONTROL DUST & DIRT

- During dry periods of weather the site will be monitored for high levels of dust and, if required, will be controlled using sprinkler/hose pipe systems.
- Any mud and dirt transferred onto the road will be brushed and cleaned off daily to ensure the surrounding roads are kept as clean as possible.
- The banksman escorting vehicles out of the site will do a visual check of the road and footpath for dirt and take action if required.
- The Builder will inspect all vehicles and wash off any mud / debris to ensure they are clean & safe before driving onto the public highway

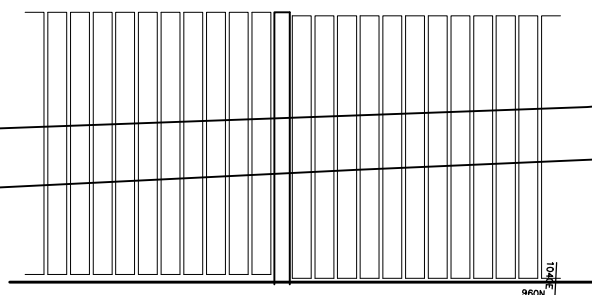

SCREEN FENCE

1800MM HIGH AND STEPPED TO SUIT SITE CONTOURS
TIMBER POSTS 125X25MM DARK STAINED TIMBER, FEATHER EDGED

 White Agus Architectural Services			OFFICE ONE, 34 VICTORIA ROAD, BARNESLEY. S70 2BU			Phone: 01226 208482 Email: info@whiteagus.co.uk Web: www.whiteagus.co.uk		
Project. CONVERSION OF OUTBUILDING THE COTTAGE, PEAFIELD LANE BROMLEY, SHEFFIELD				Client. WHARNCLIFFE ESTATE				
Drawing Title. SITE PLAN				Date. JUNE 2023		Scale. 1:500 @ A3		
				Ref. 21-103		Dwg. No. 04		Rev. E
Date	Suffix	Description	Date	Suffix	Description	Date	Suffix	Description
14-08-23	A	SITE ENTRANCE REVISED						
18-08-23	B	RED LINE CLARIFIED						
04-09-23	C	PARKING AMENDED						
06-09-23	D	DETAILS ADDED TO ADDRESS PROPOSED PLANNING CONDITIONS						
07-09-23	E	FENCE DETAILS ADDED						