


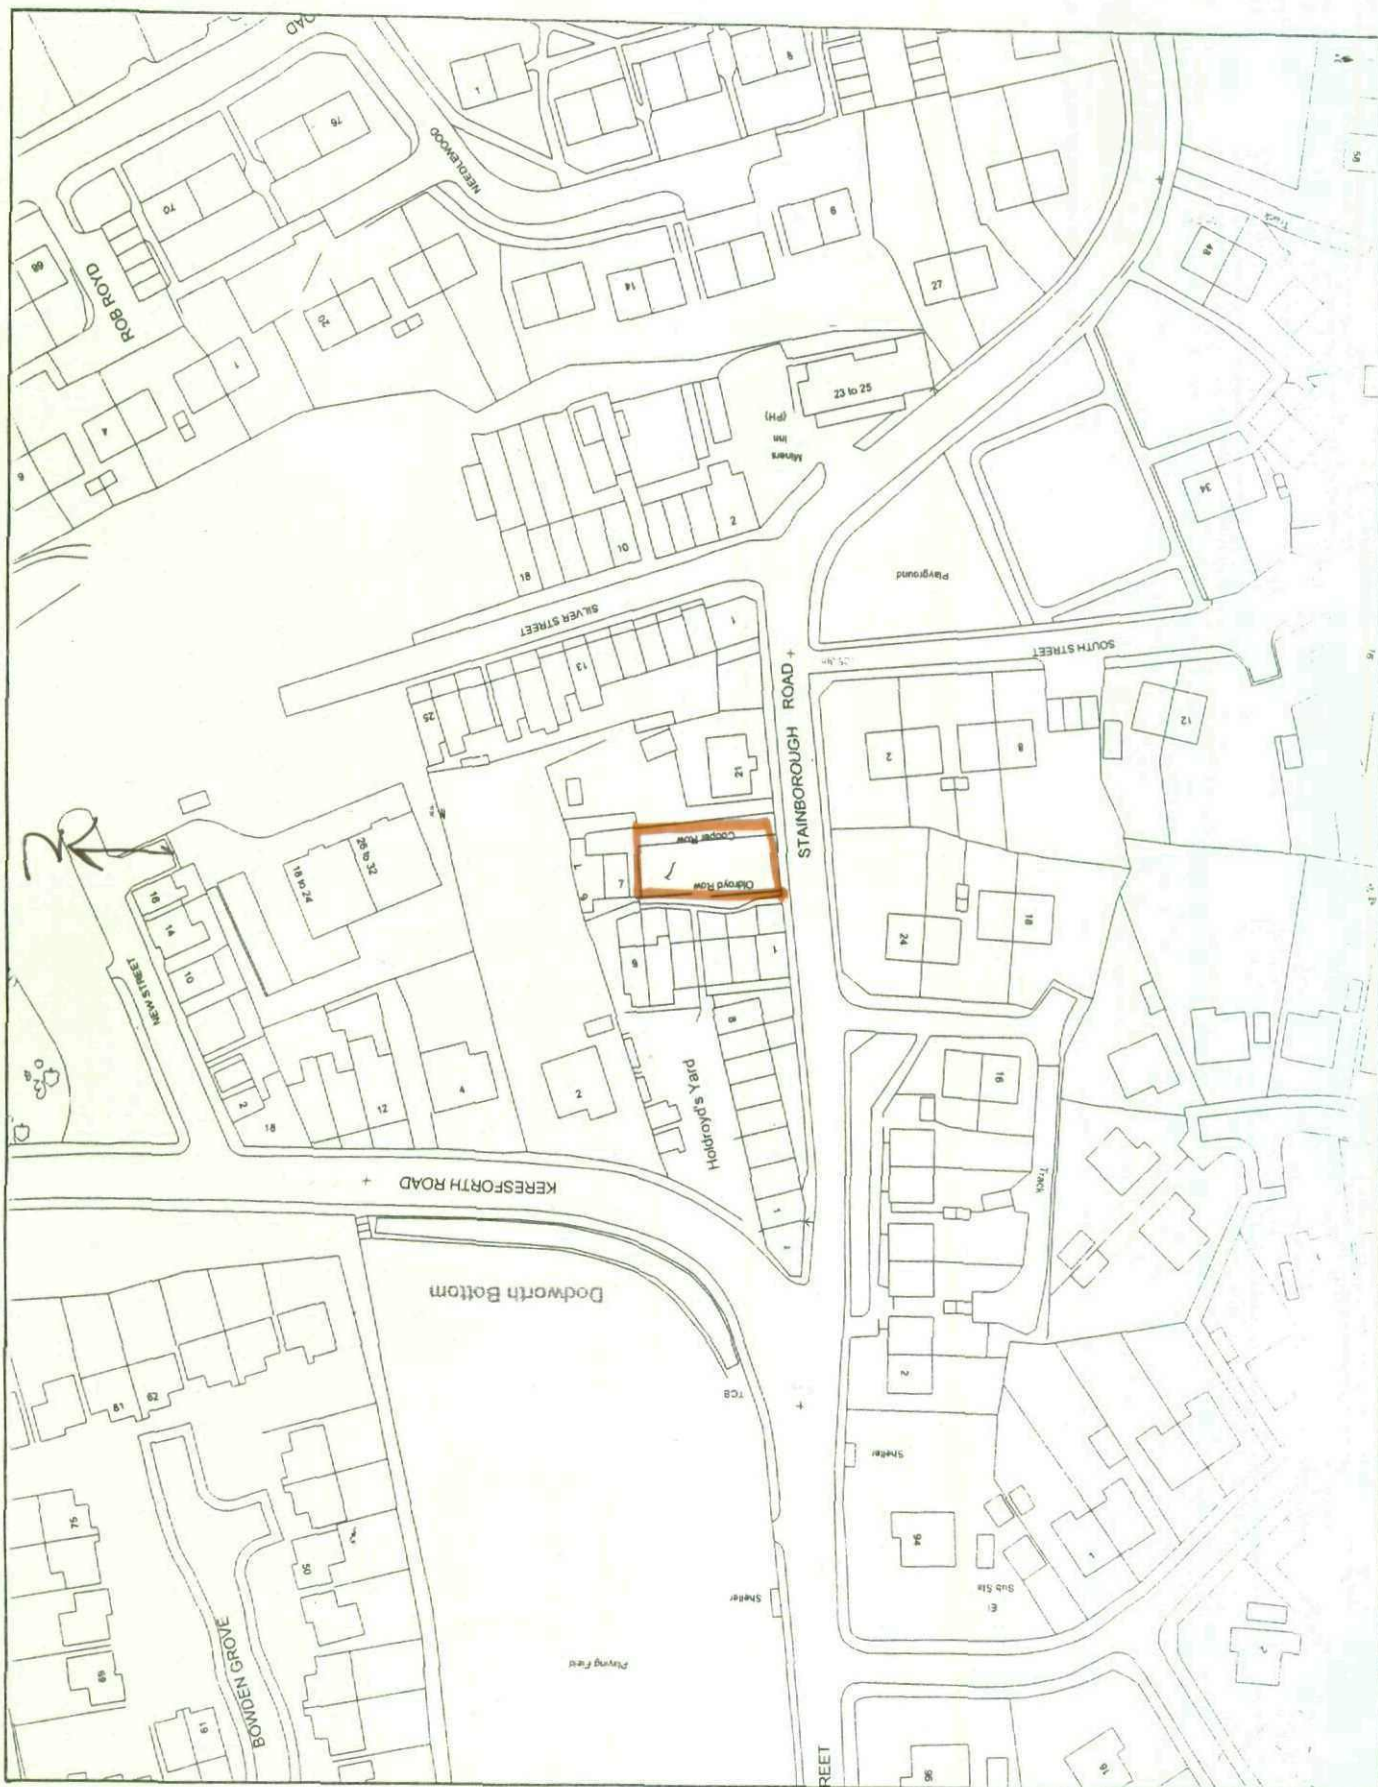

Doddy

1:20

B104/0069/DO
H0853

03 JUN 2004

BR 200

7

6

CAR STANDING
HANDRAILED

1800

11000

5000

3000

11000

BARNESLEY
Metropolitan Borough Council

22 JUN 2004

APPROVED
PLANNING

105.8m

STAINBOROUGH ROAD

1


13

25


VER STREET




PROPOSED DWELLING ON LAND AT STAINBOROUGH ROAD/COOPER ROW DODWORTH

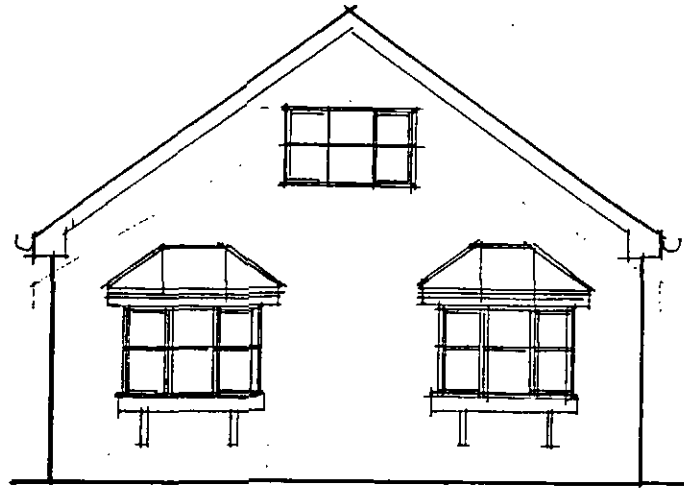


FRONT ELEVATION

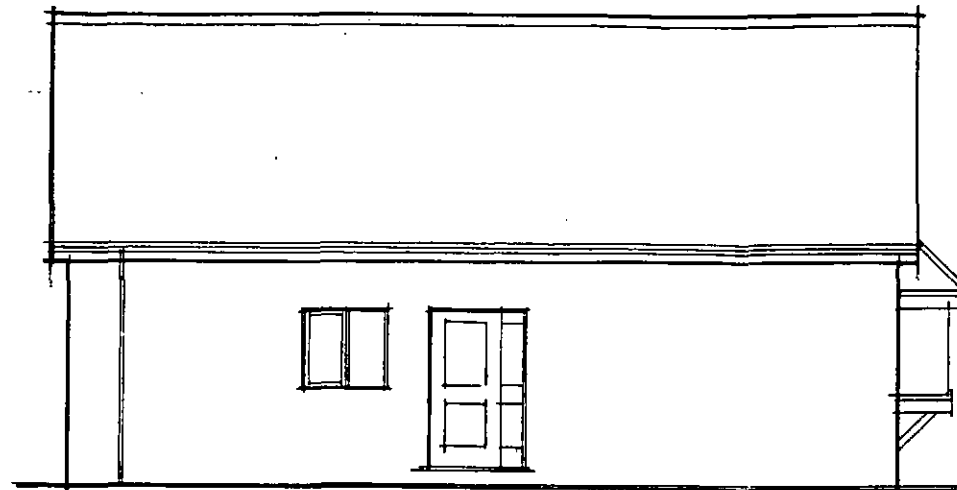

SIDE ELEVATION

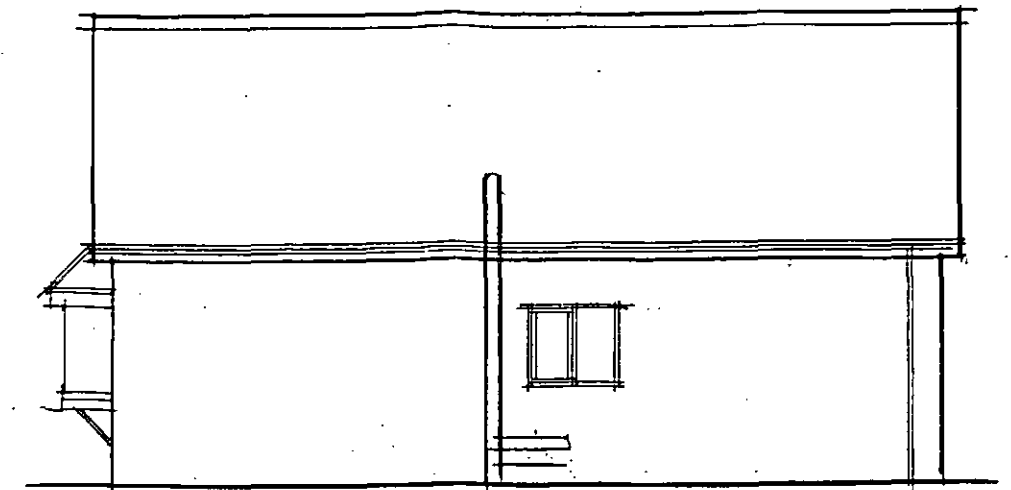


SIDE ELEVATION

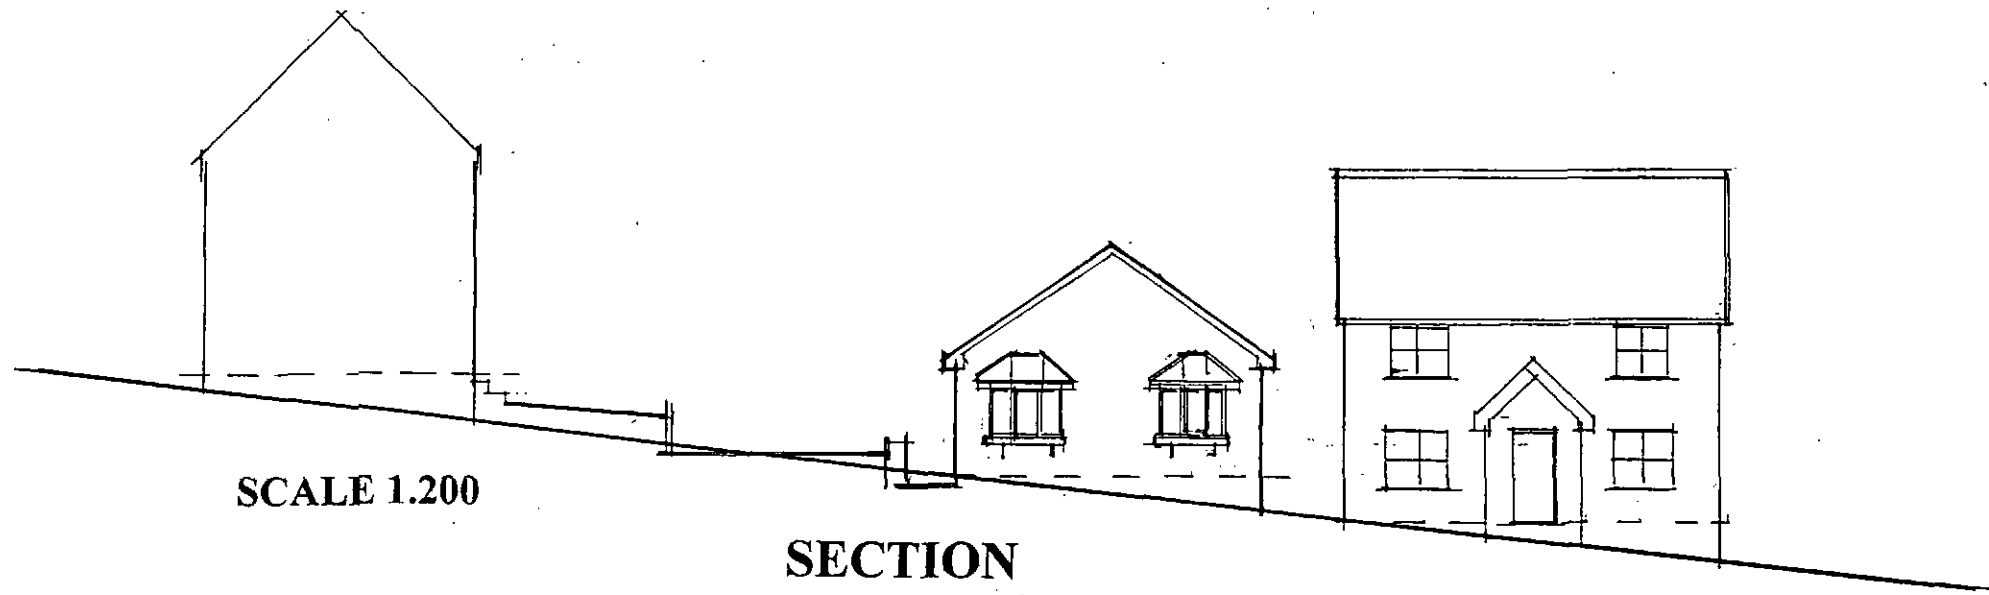


SCALE 1:200


SECTION

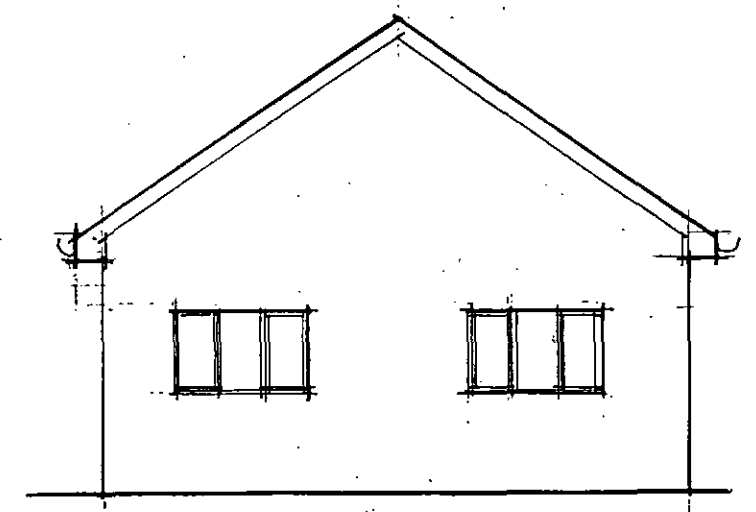


REAR ELEVATION

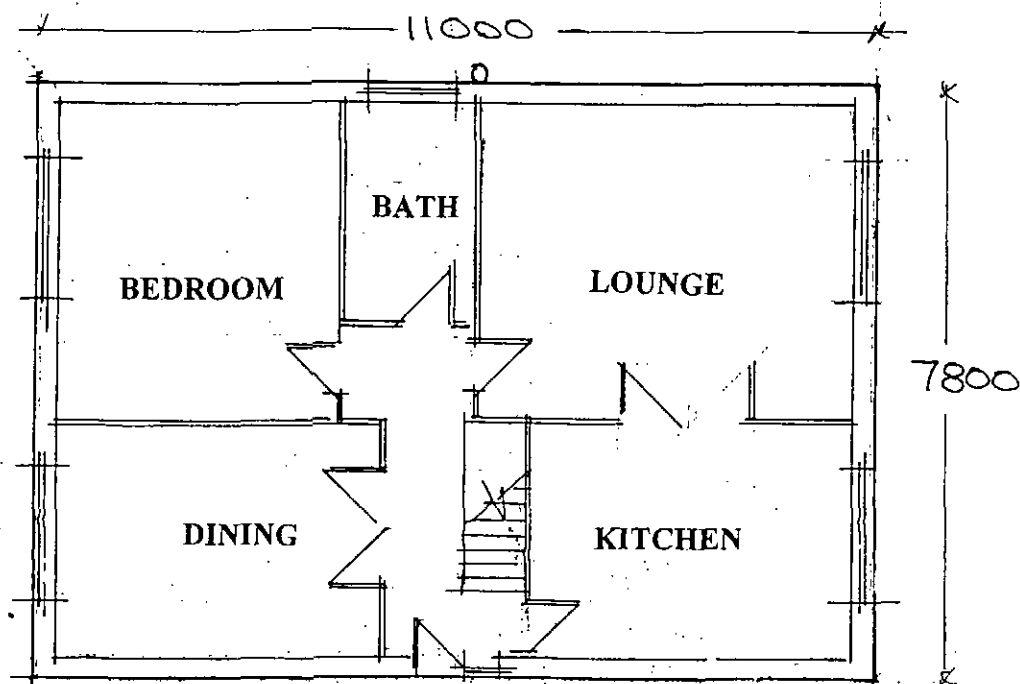

GROUND FLOOR

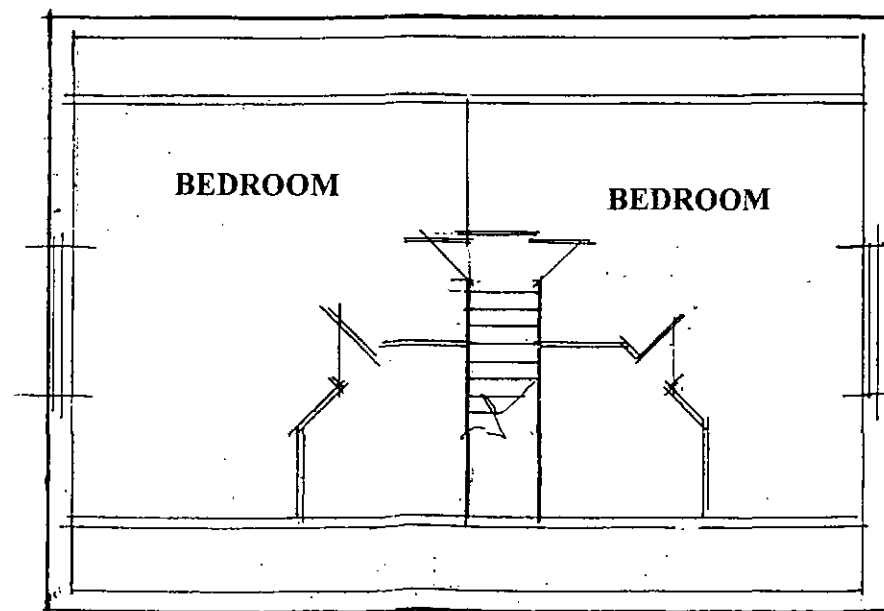

FIRST FLOOR

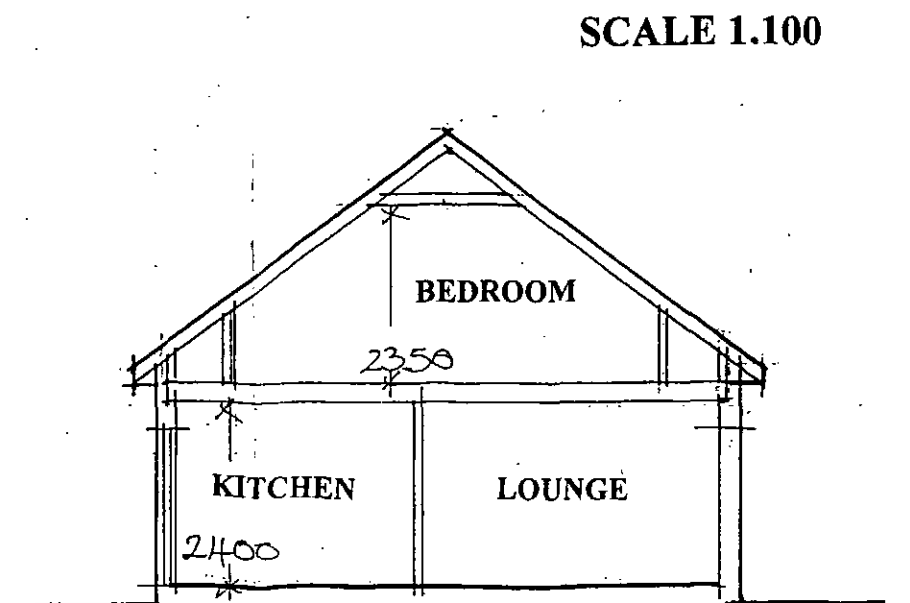

SCALE 1:100

SECTION