




Front Elevation
Scale 1:100




Side Elevation
Scale 1:100




Rear Elevation
Scale 1:100

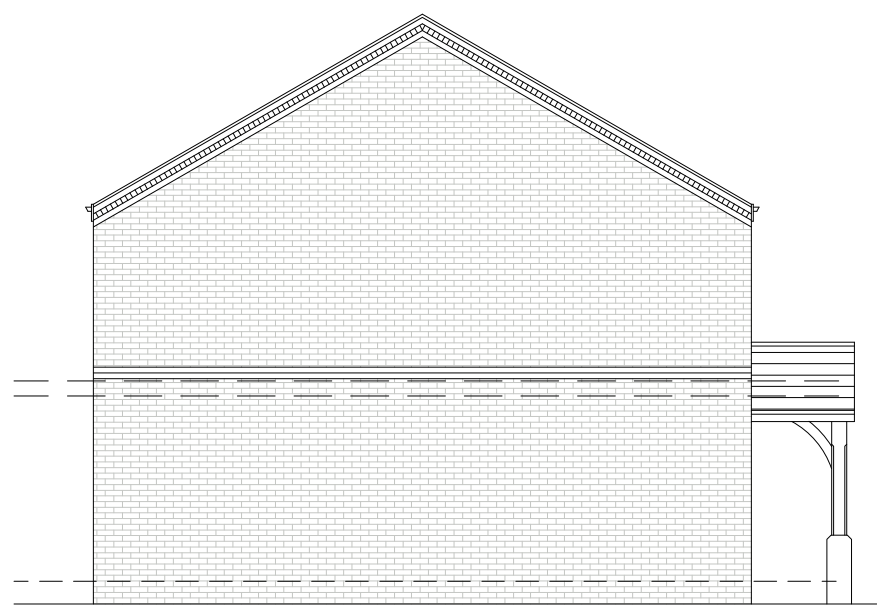

Side Elevation
Scale 1:100

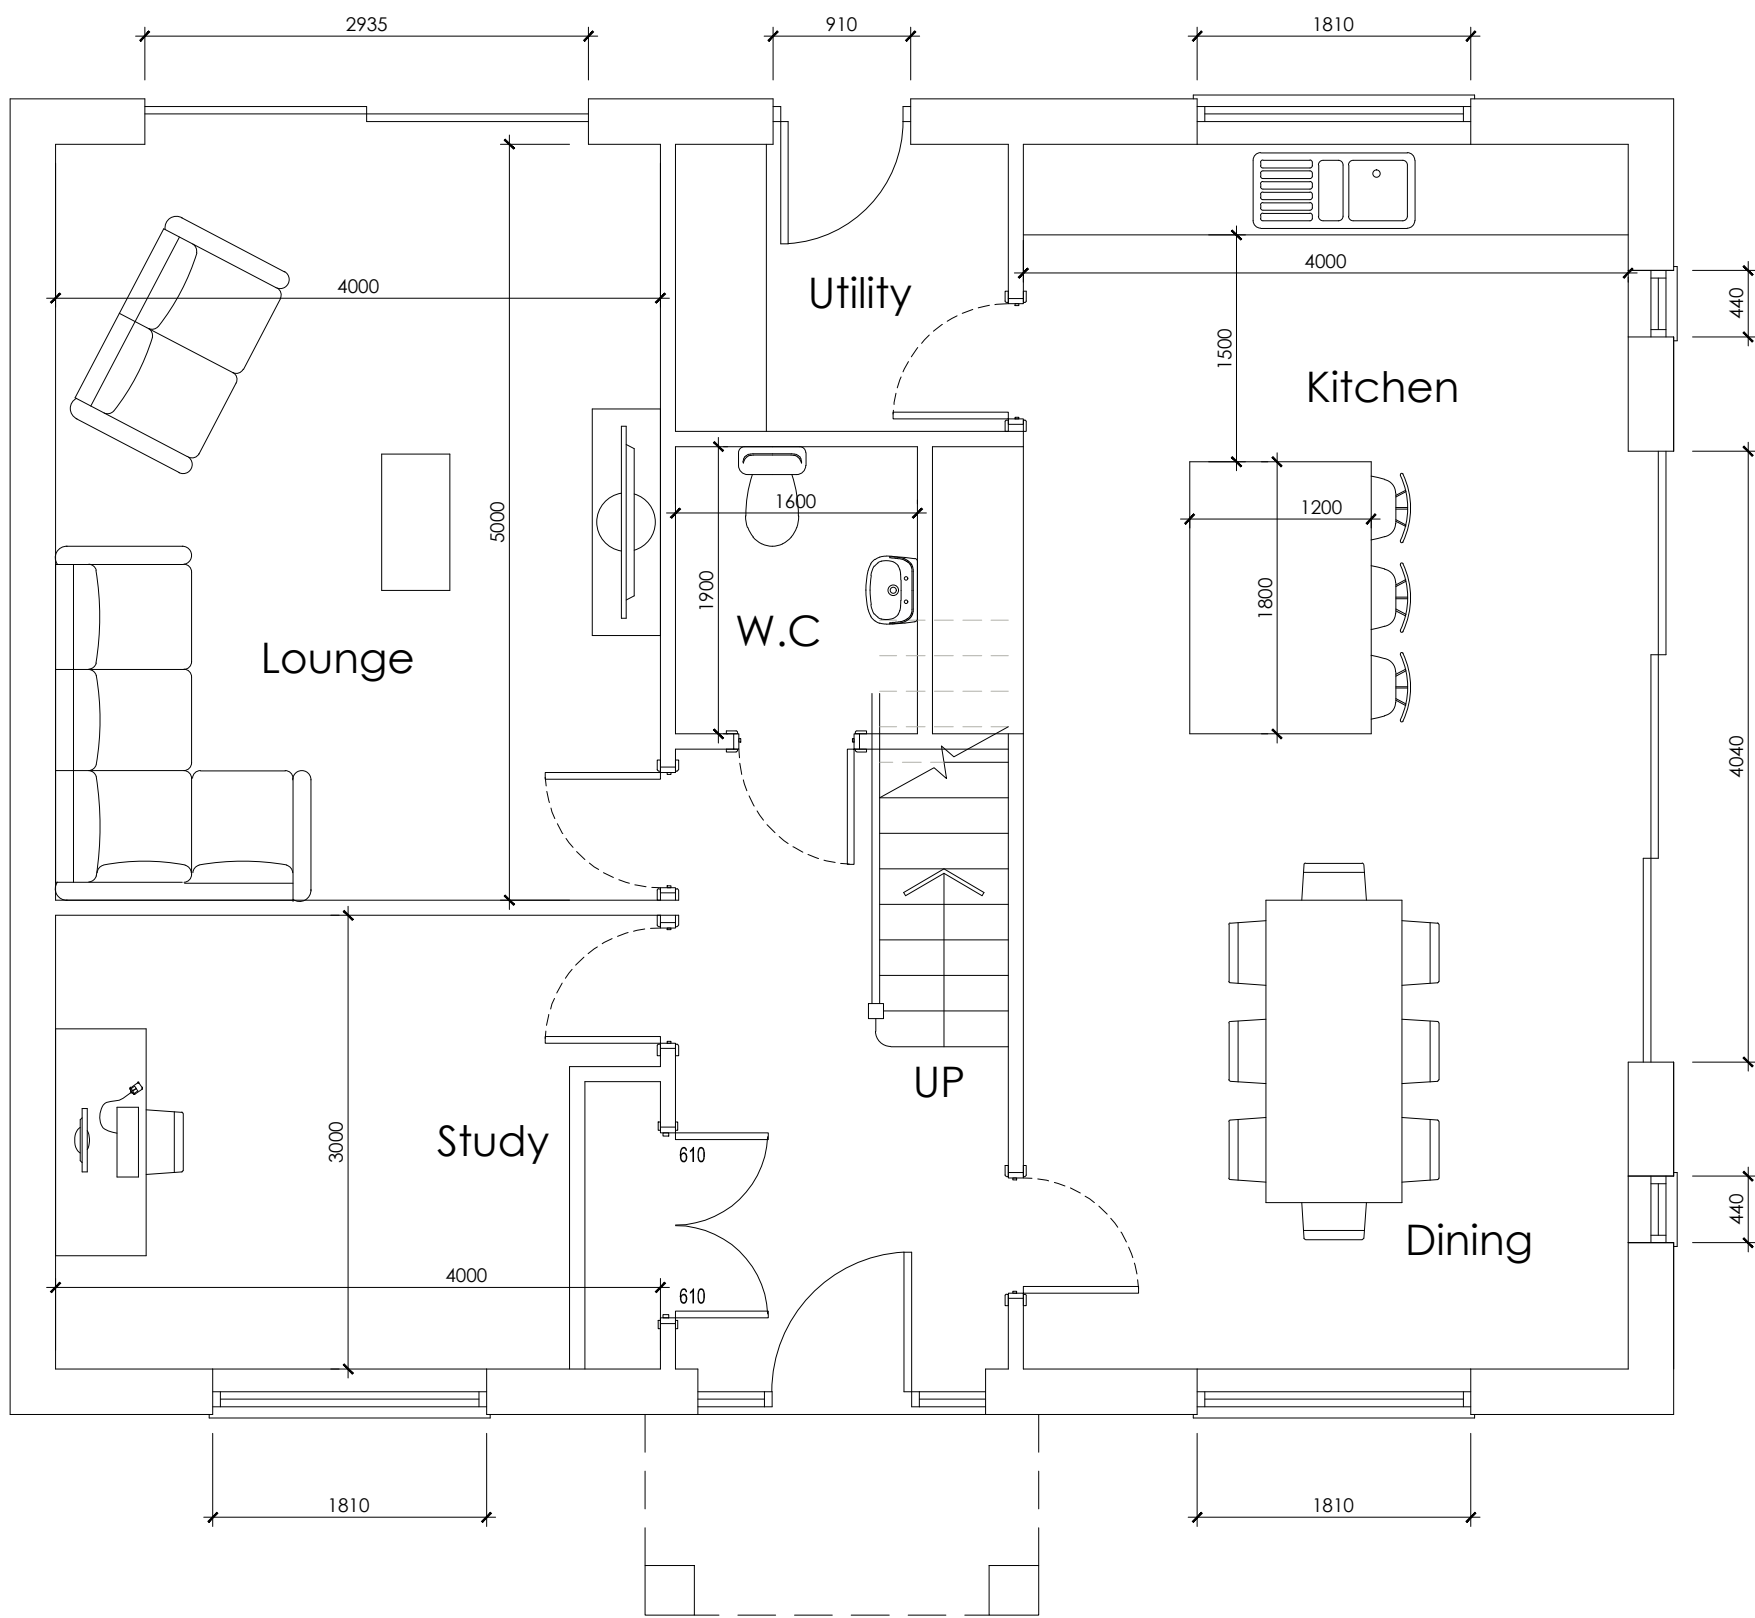

Ground Floor Plan - Plot 1 (Plot 2 handed)
Scale 1:50

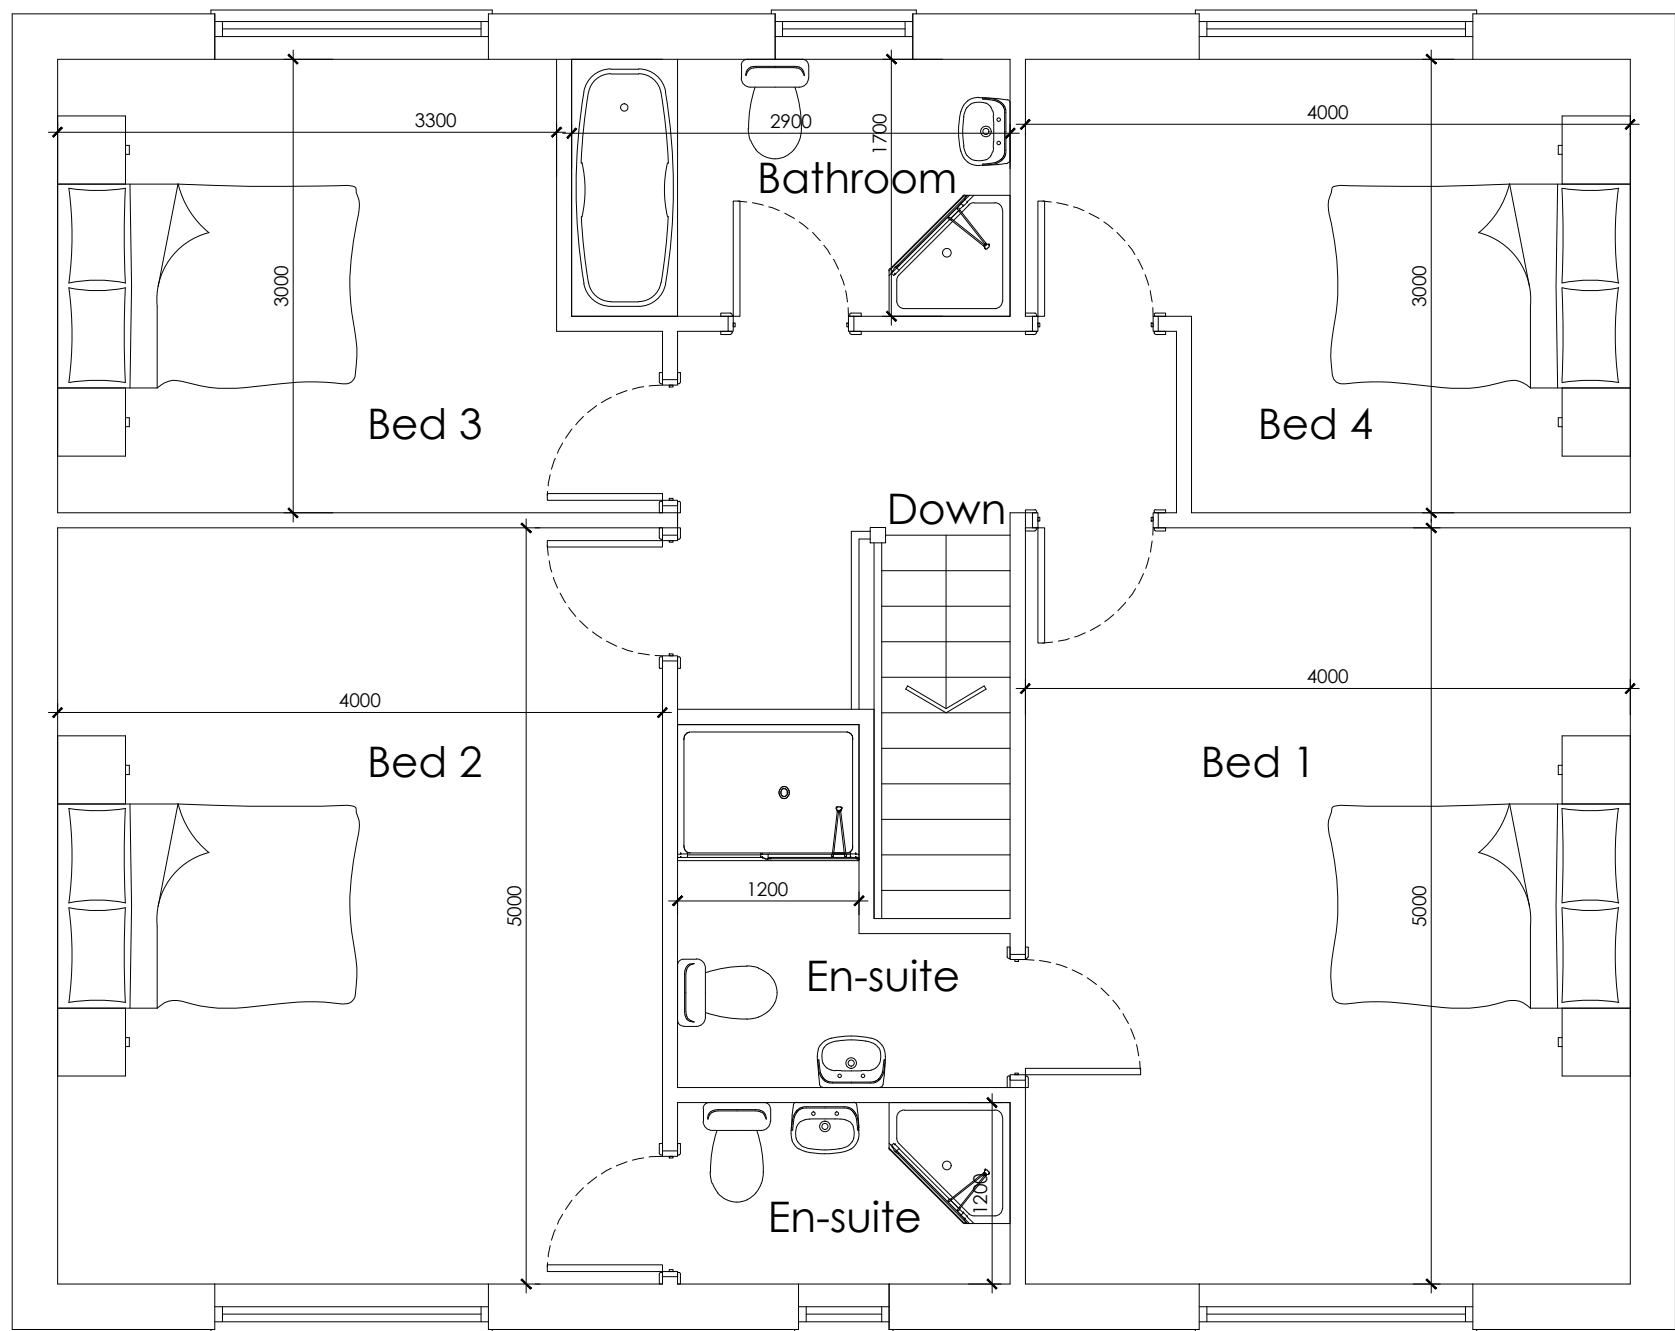

First Floor Plan - Plot 1 (Plot 2 Handed)
Scale 1:50

		8 MORSTON BUSINESS PARK, WHALEY ROAD, BARUGH GREEN, BARNSELY. S75 1HQ		Phone: 01226 208482 Fax: 01226 283030 Email: info@whiteaguspartnership.co.uk Web: www.whiteaguspartnership.co.uk	
ARCHITECTURAL SERVICES AND SURVEYORS					
Project. RESIDENTIAL DEVELOPMENT GREENSIDE LANE, HOYLAND BARNSELY			Client. GEM CONSTRUCTION LTD		
Drawing Title. FLOOR PLANS			Date. JULY 2017		Scale. AS SHOWN
			Ref. 17-040	Dwg. No. 03	Rev. A
Date	Suffix	Description	Date	Suffix	Description
27/07/2017	A	ELEVATION REVISED			