




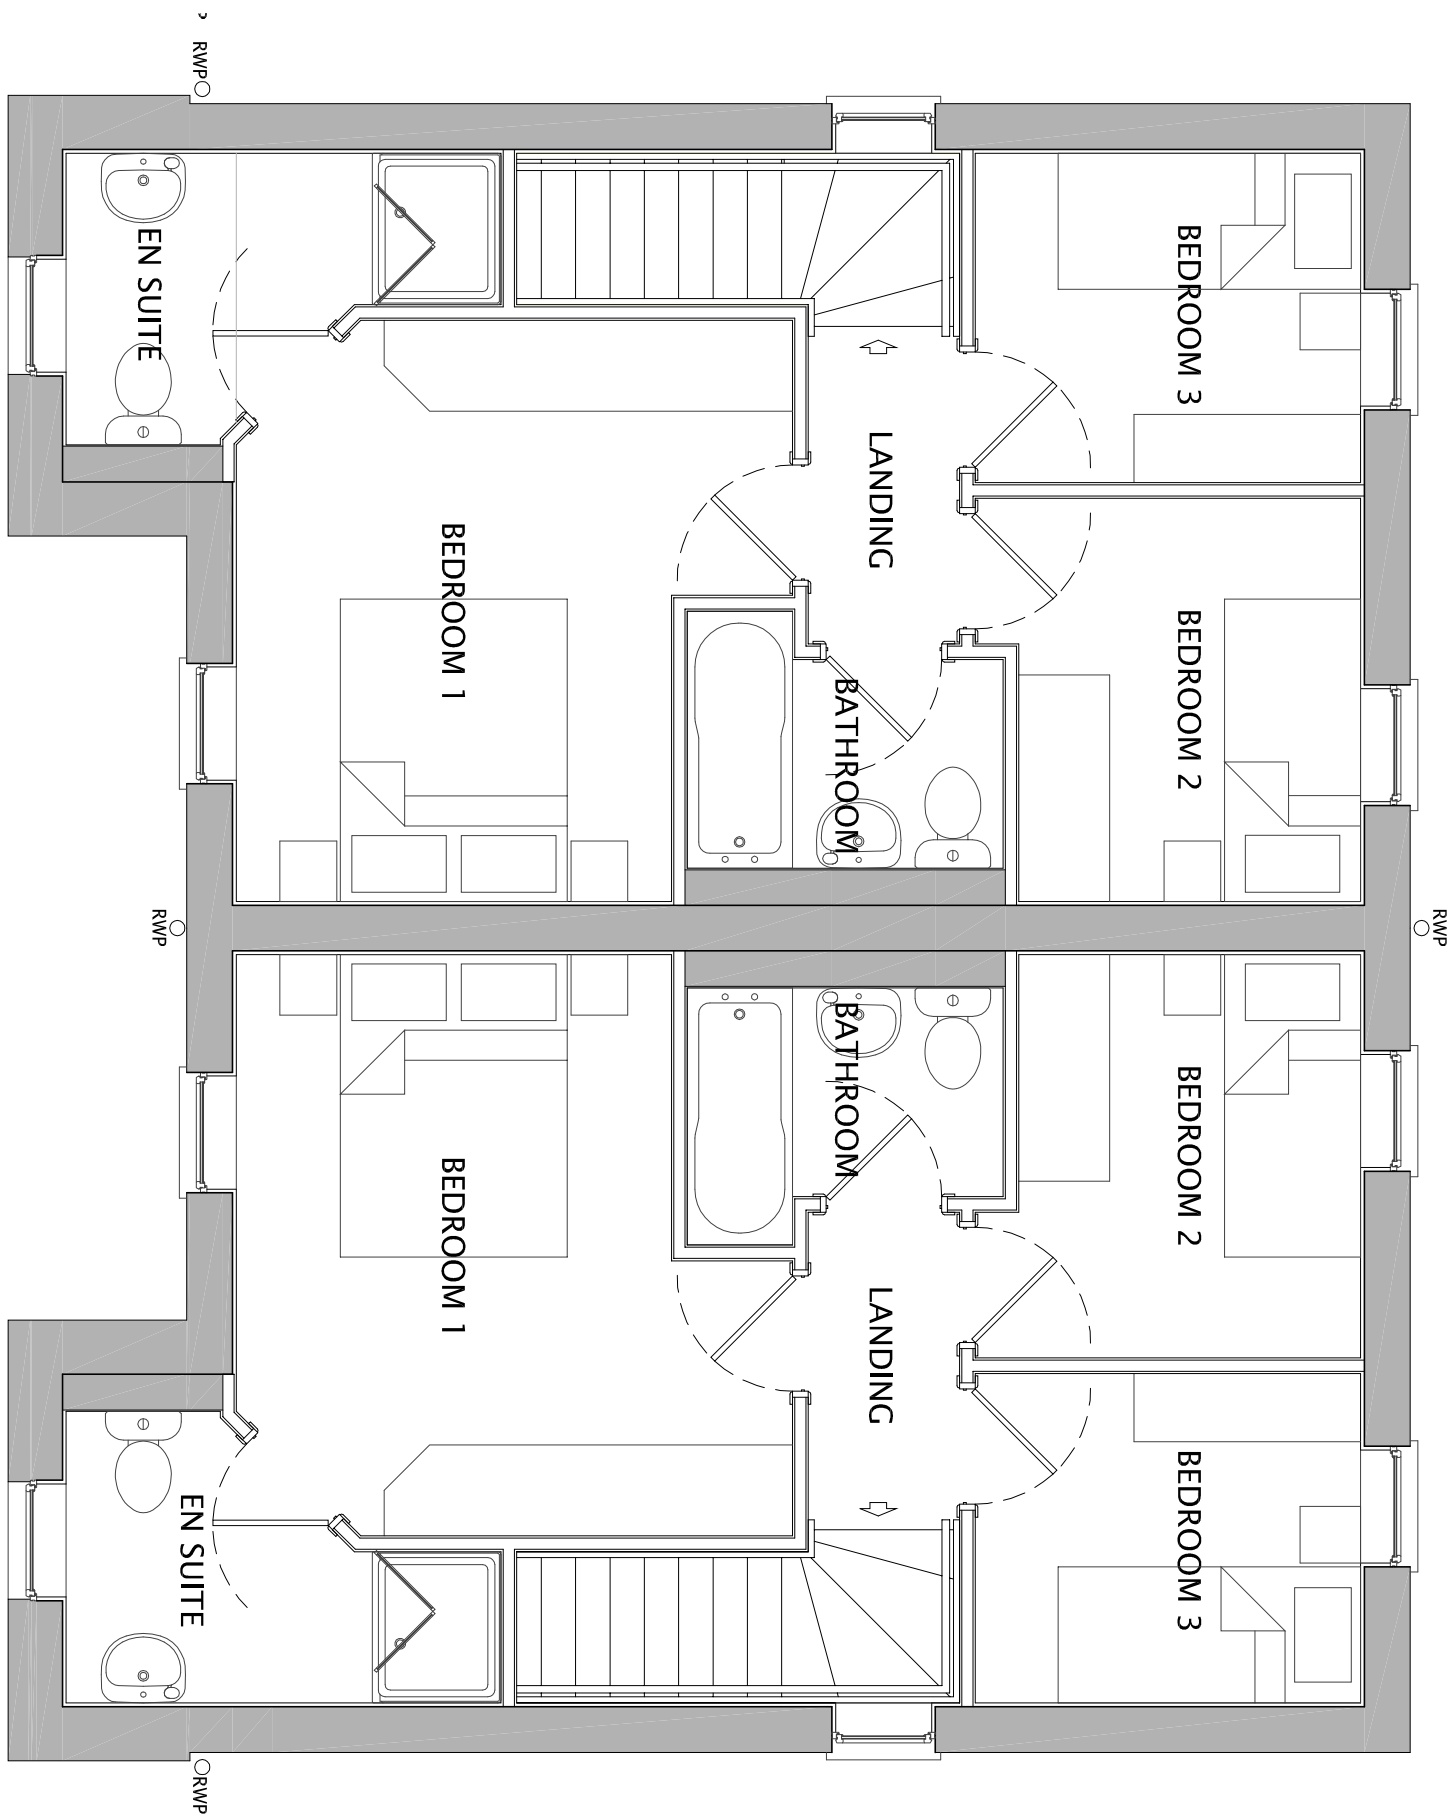


FIRST FLOOR

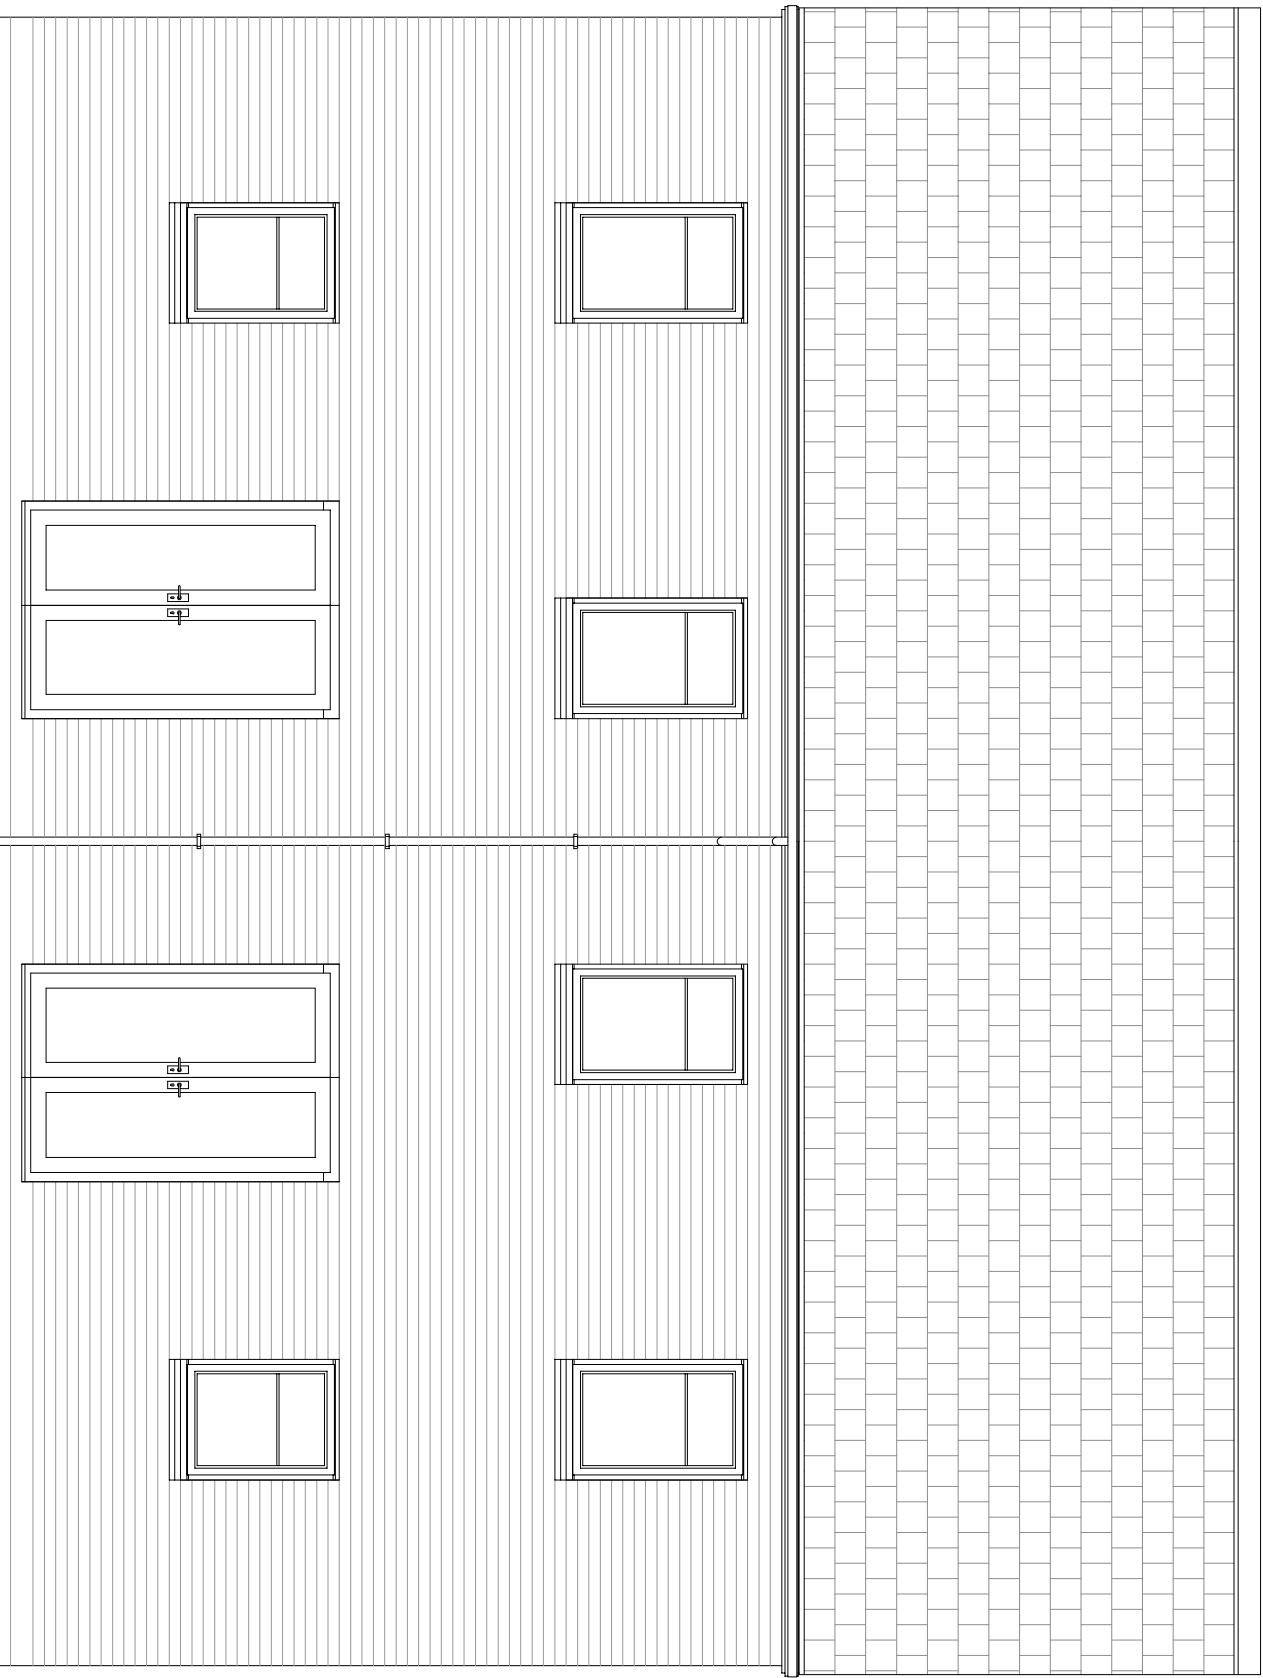


REAR ELEVATION

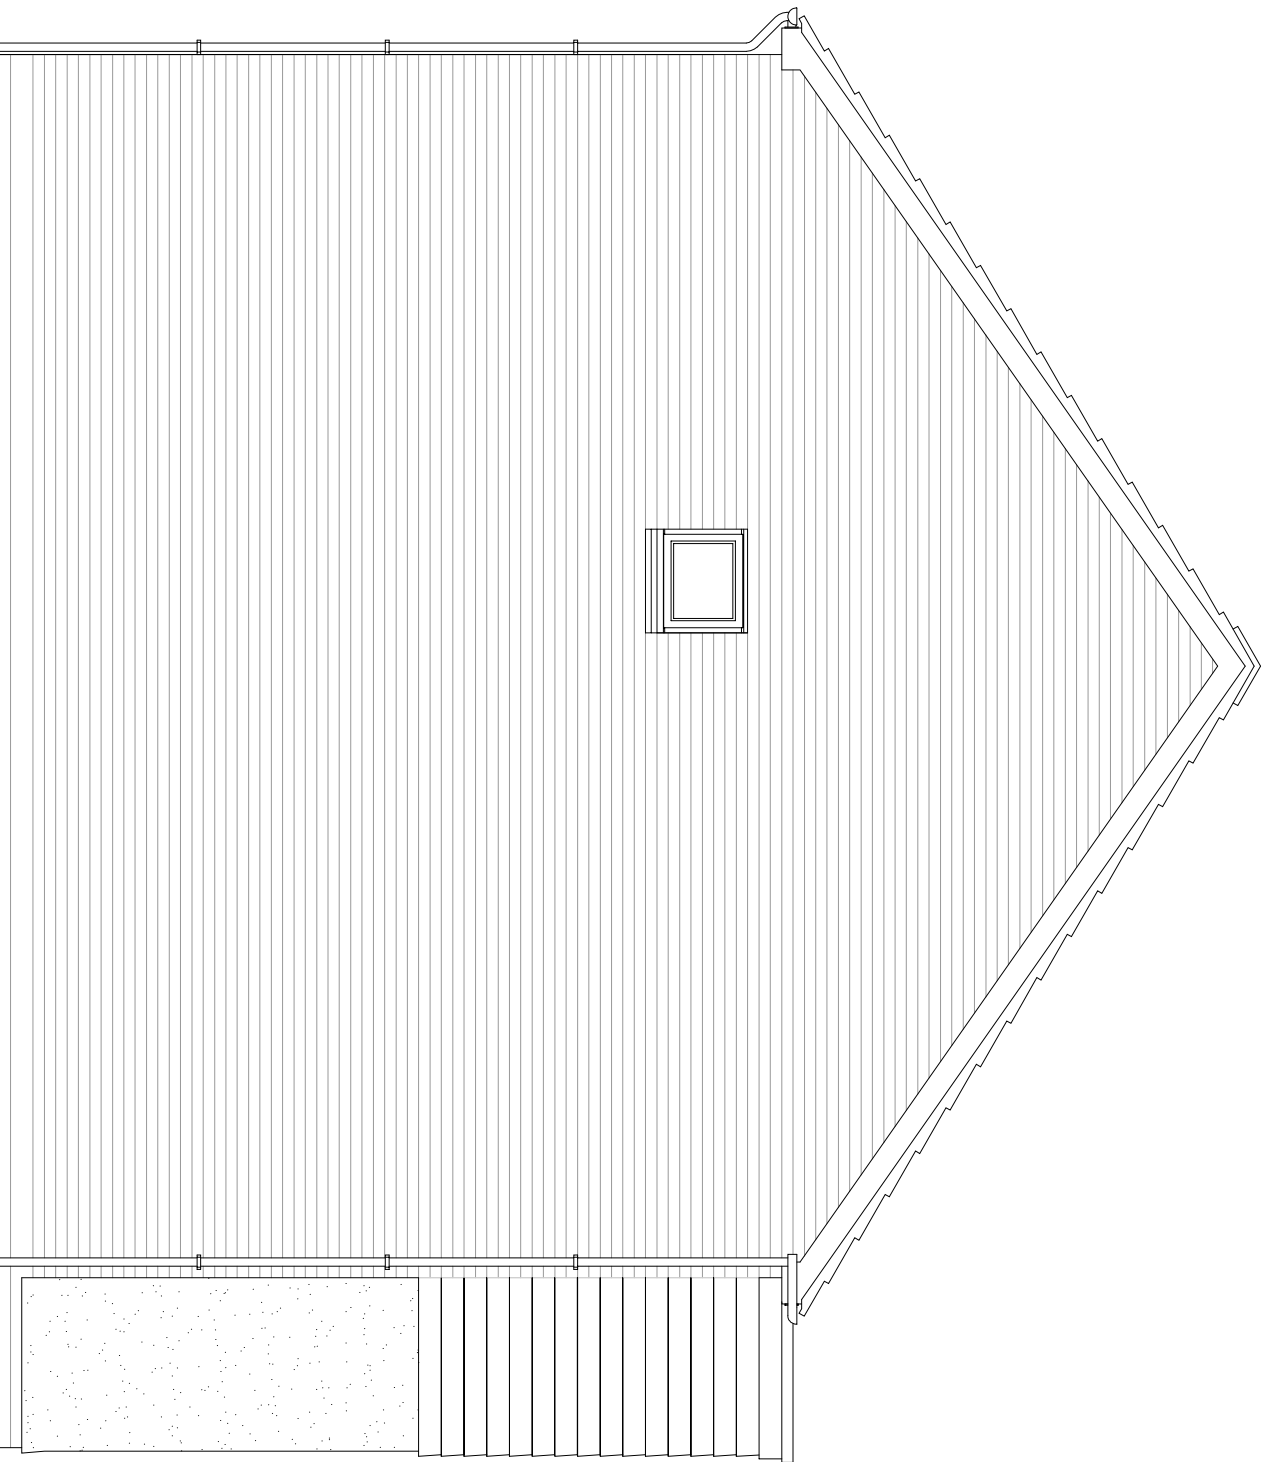


SIDE ELEVATION

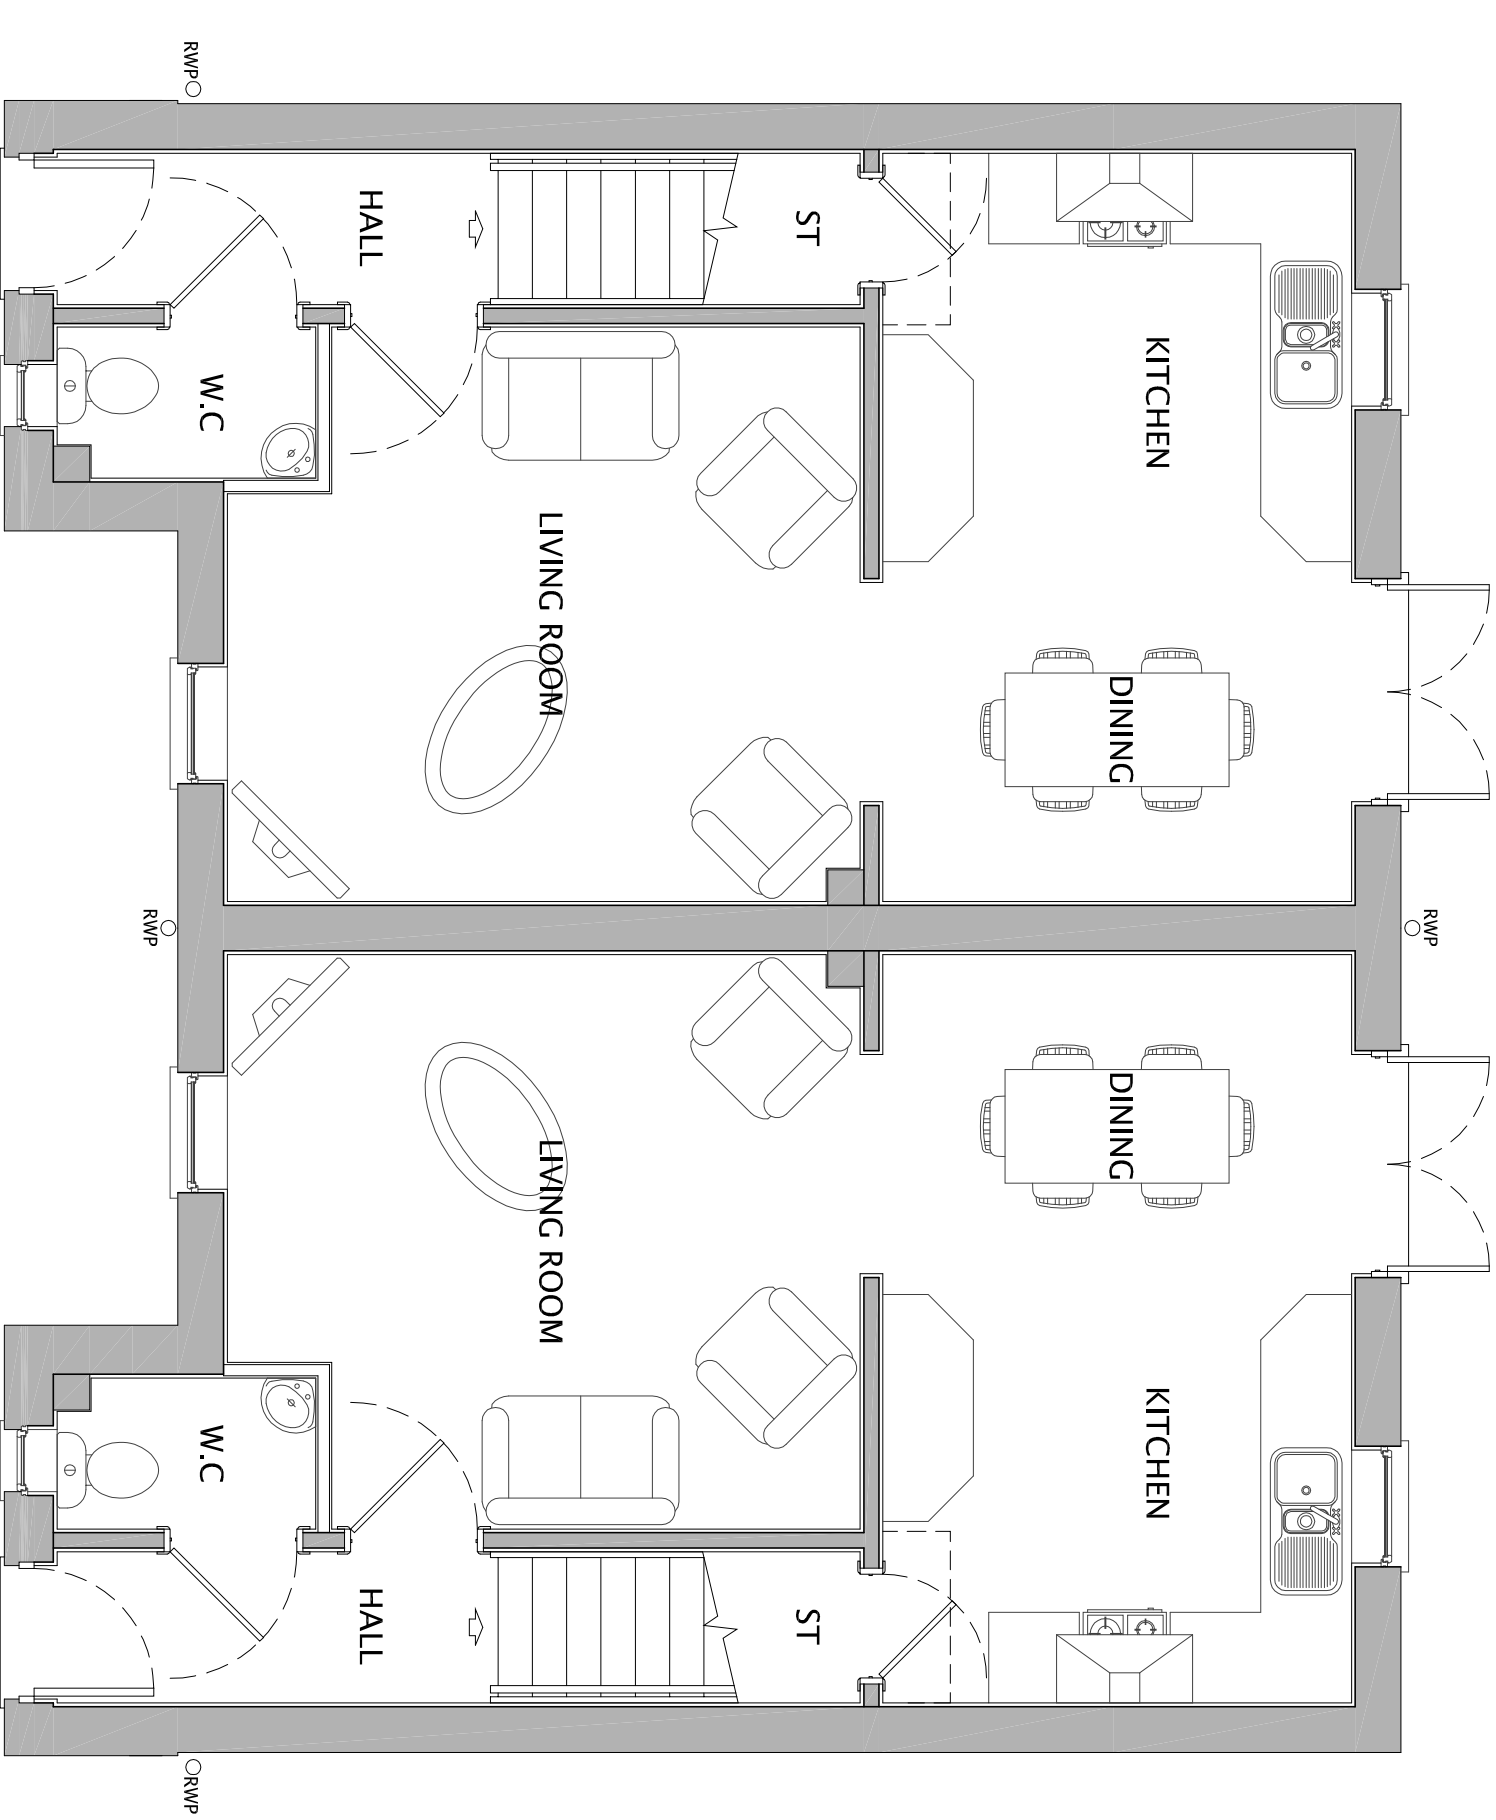

GROUND FLOOR

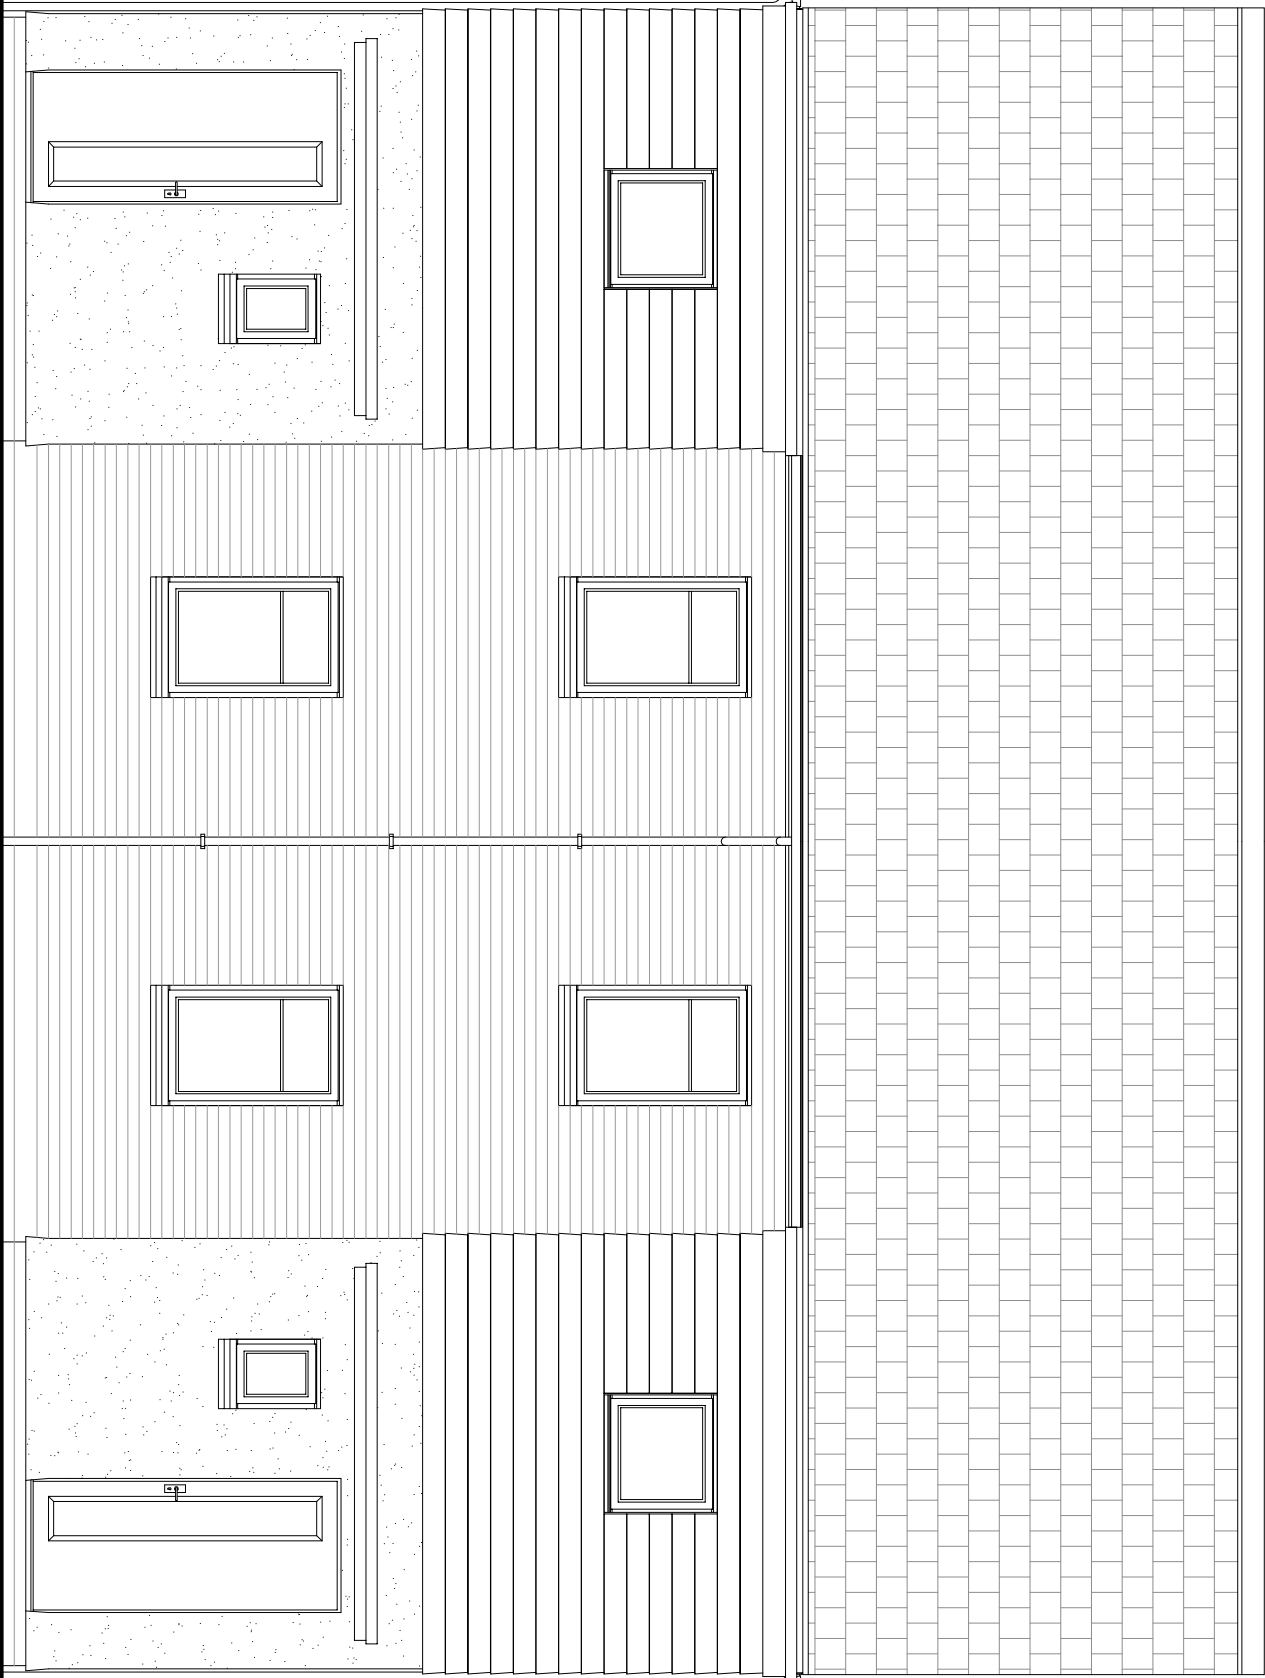


FRONT ELEVATION

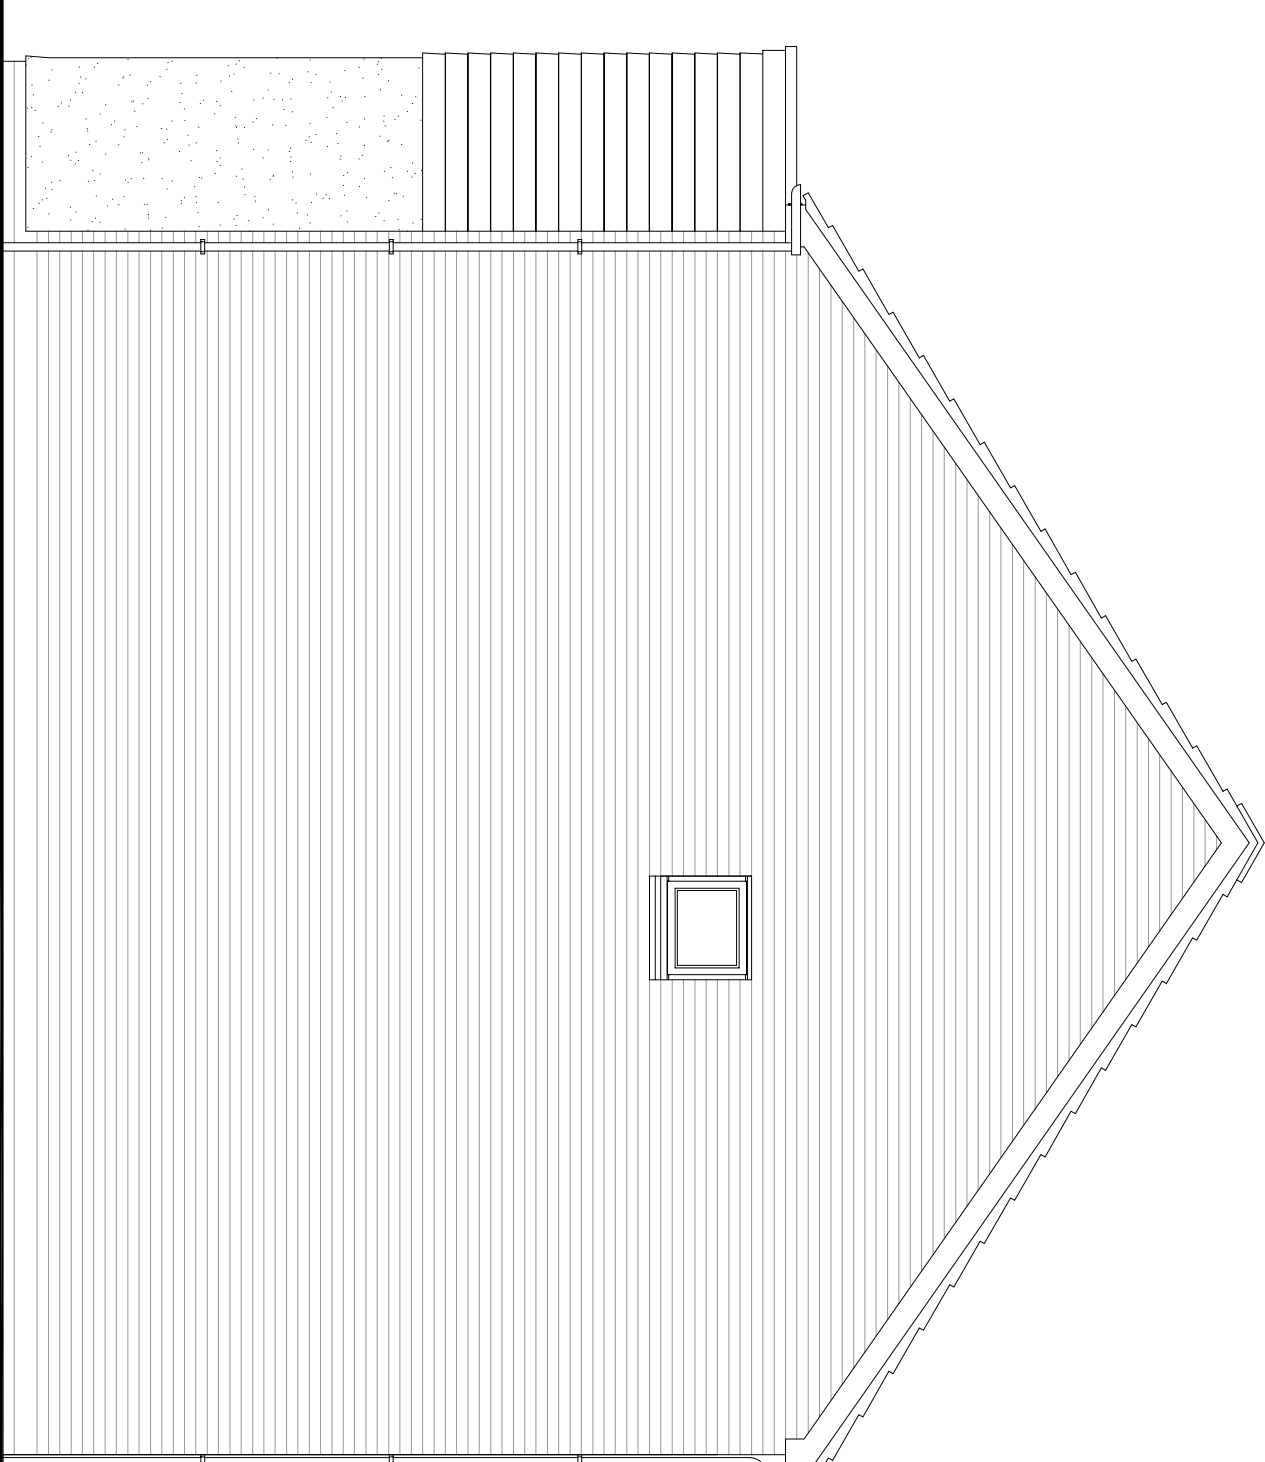

SIDE ELEVATION

33 / EDGE HOUSETYPE PLANNING DRAWING (AS-OP)

 

Do not scale off this drawing - Only figures dimensions to be taken from this drawing. Drawings based on Ordnance Survey and/or existing record drawings - Designer and Drawing content subject to Site Survey, Structural Survey, Site Investigations, Planning and Statutory Requirements and Approval. Authorised reproduction from Ordnance Survey Maps with permission of the Controller of Her Majesty's Stationery Office. Crown Copyright reserved.



CLIENT: NETHERTON HOMES	DRAWING NUMBER: P14.4905:33
PROJECT: PROPOSED RESIDENTIAL DEVELOPMENT, WEST OF WAKEFIELD ROAD, MAPPLEWELL	SCALE @ A1: 1:50
DRAWING: EDGE HOUSETYPE (AS-OP) PLANNING DRAWING	DATE: OCT 15
CHECKED: RAN	DATE: OCT 15
14 MARIBER COURT / CALDER PARK / WAKEFIELD / WF4 3FL	
01924 383322 / www.jpssoc.co.uk / info@jpssoc.co.uk	