




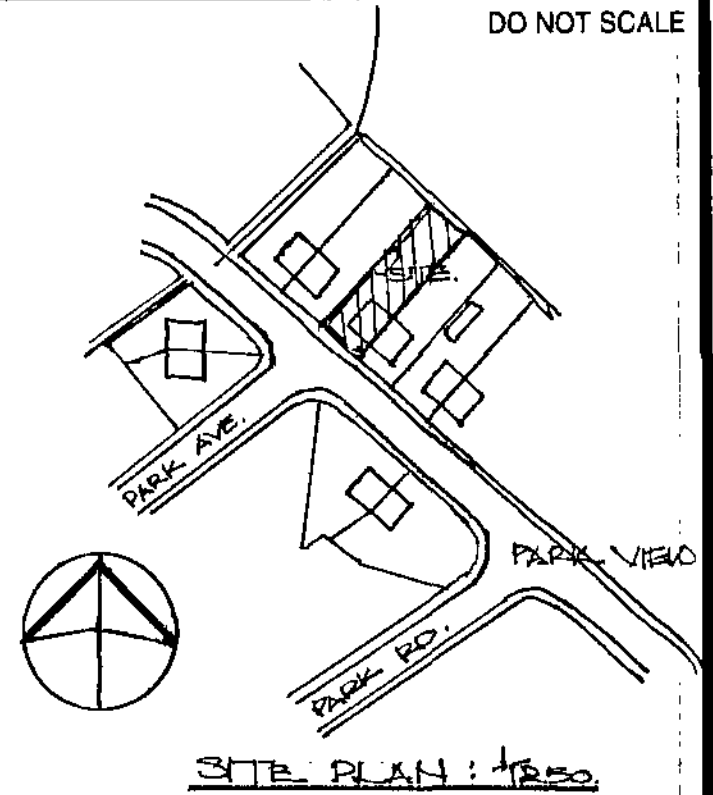


Block Plan: Less orientation as site plan.

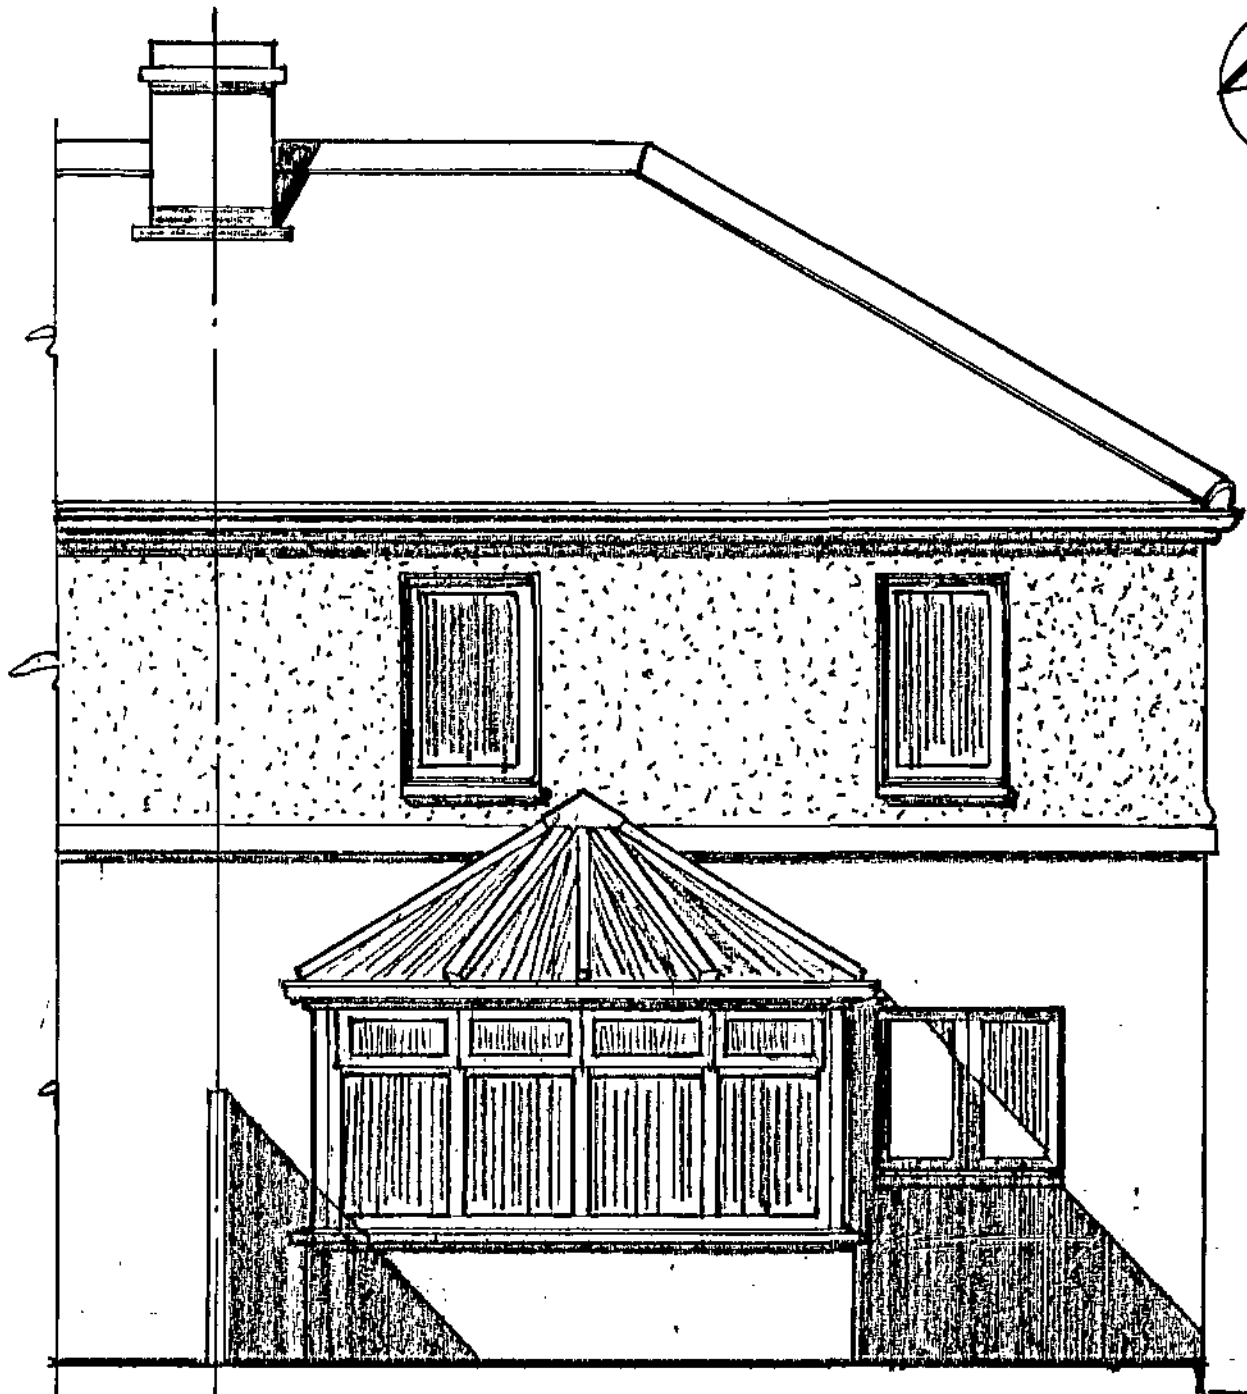

EXISTING REAR ELEVATION.

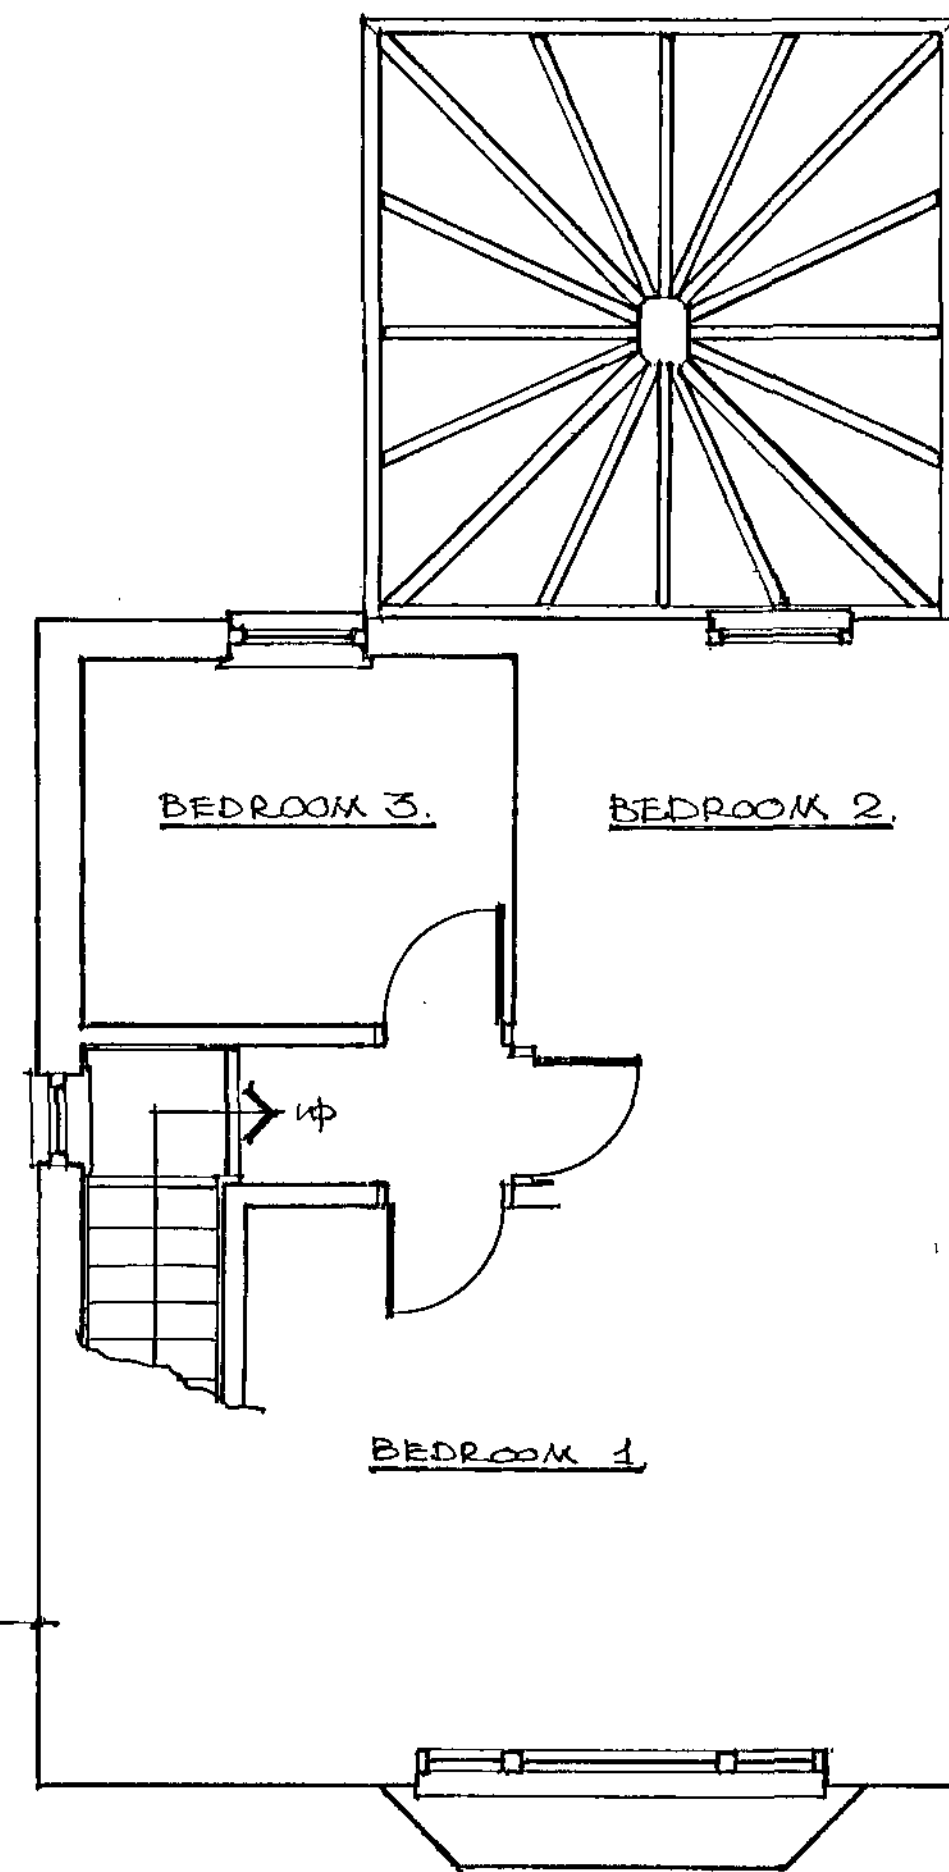


EXISTING FIRST FLOOR PLAN (PART)

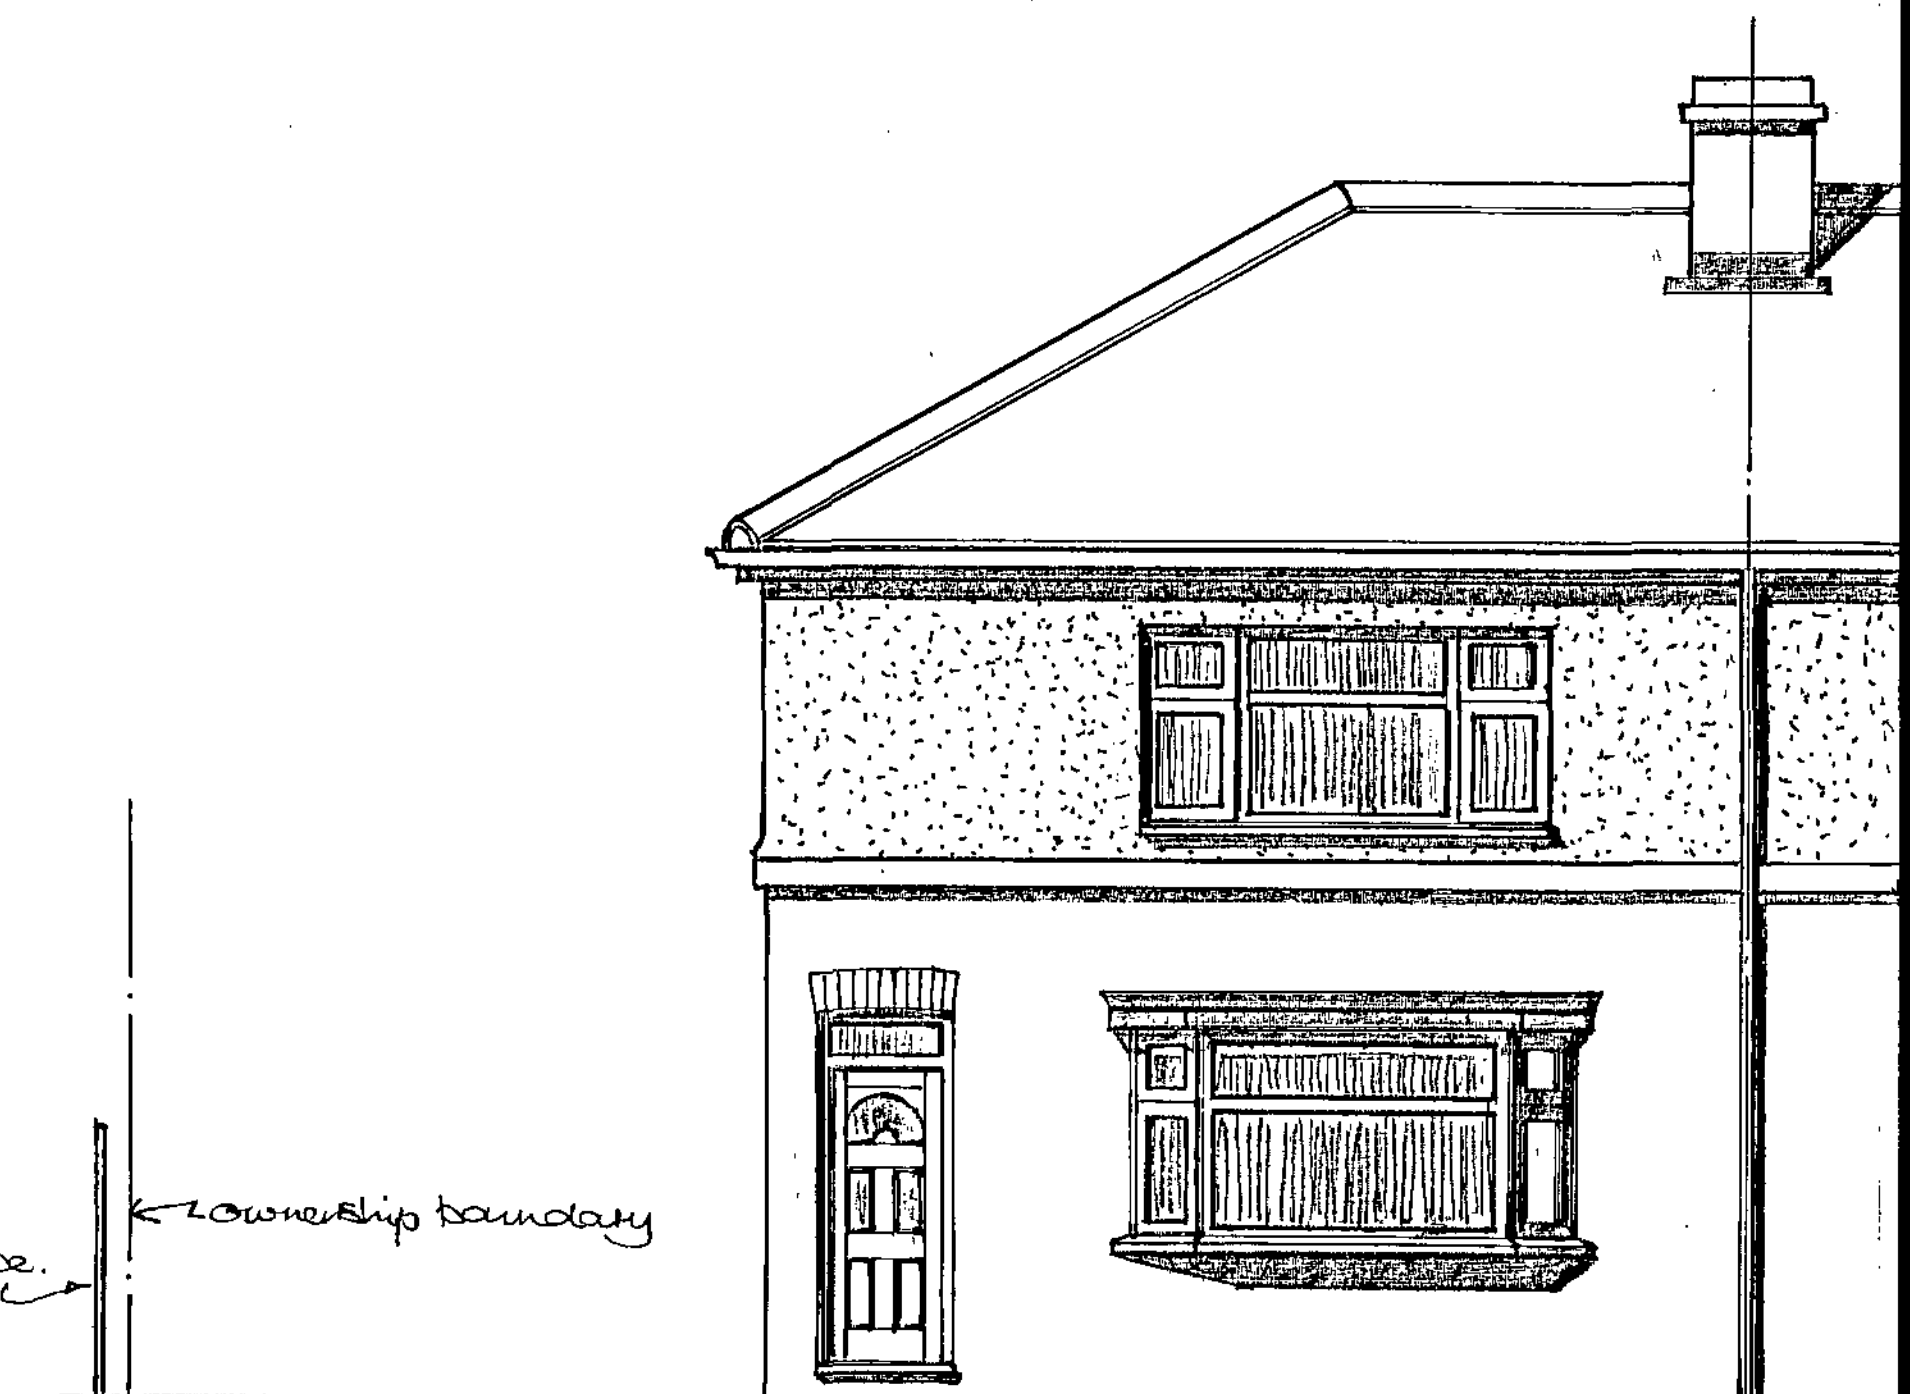


EXISTING FRONT ELEVATION.

← New fence

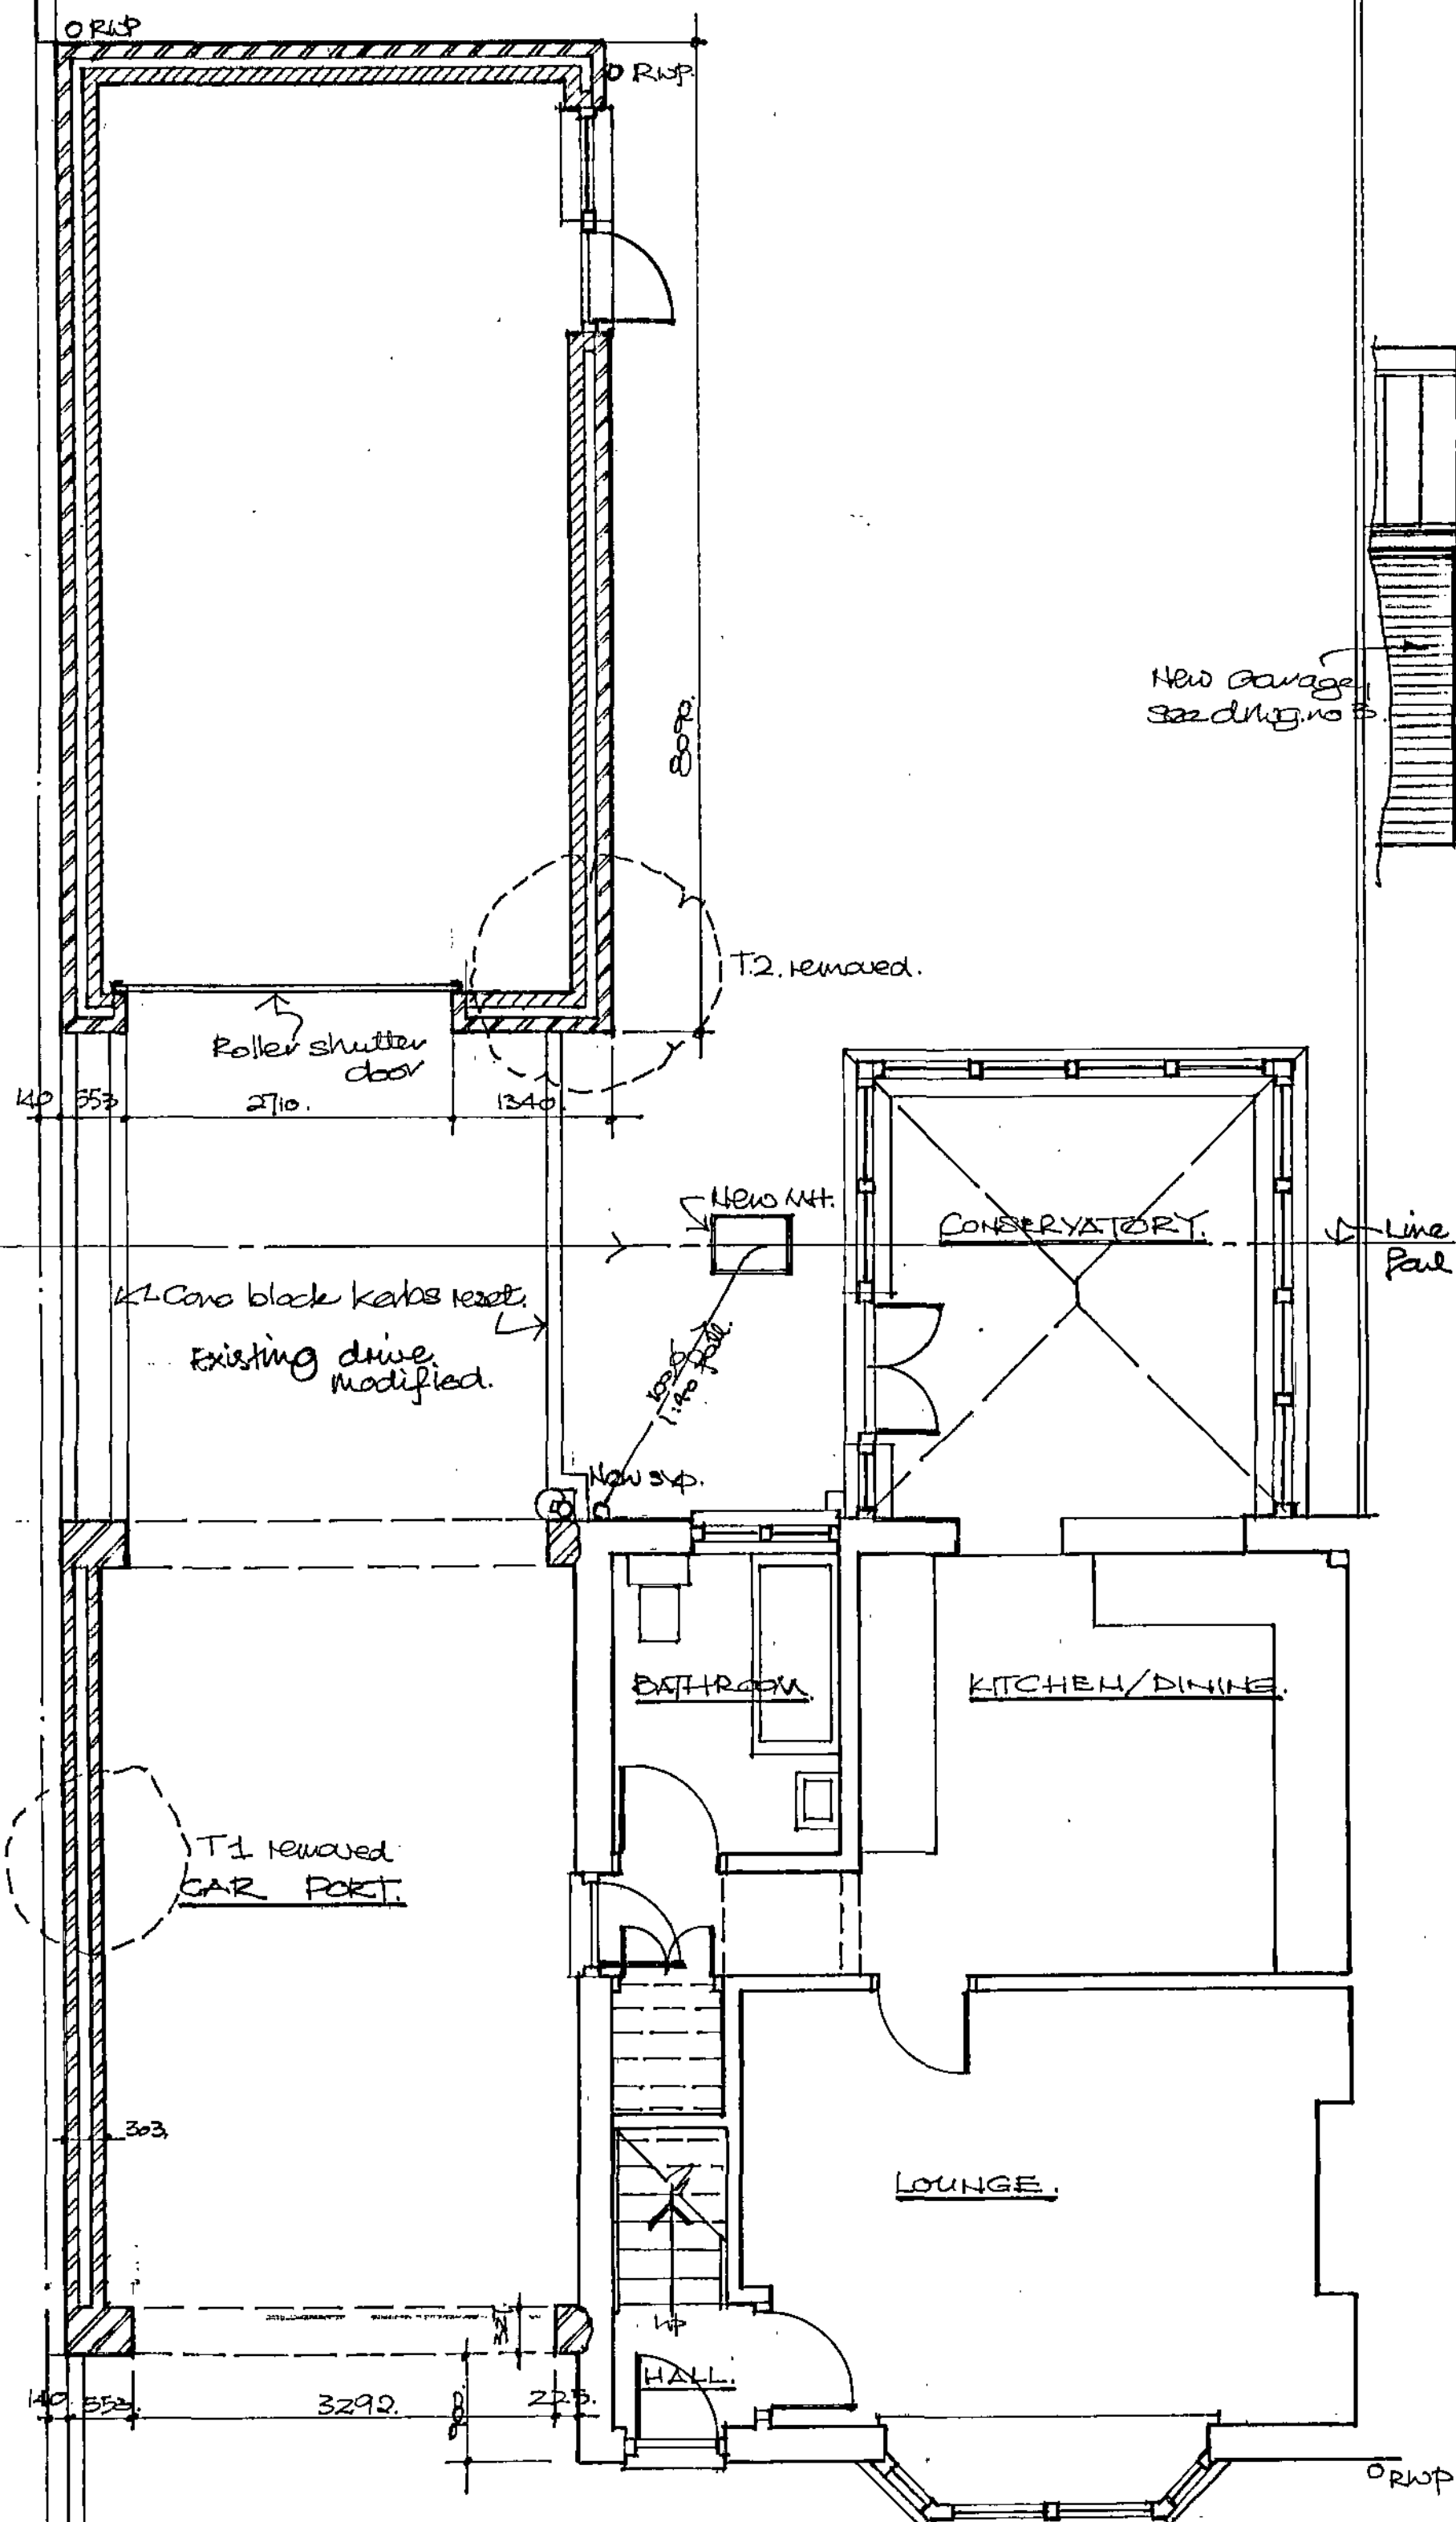


PROPOSED GROUND FLOOR PLAN.

New Garage
See drawing no. 3.

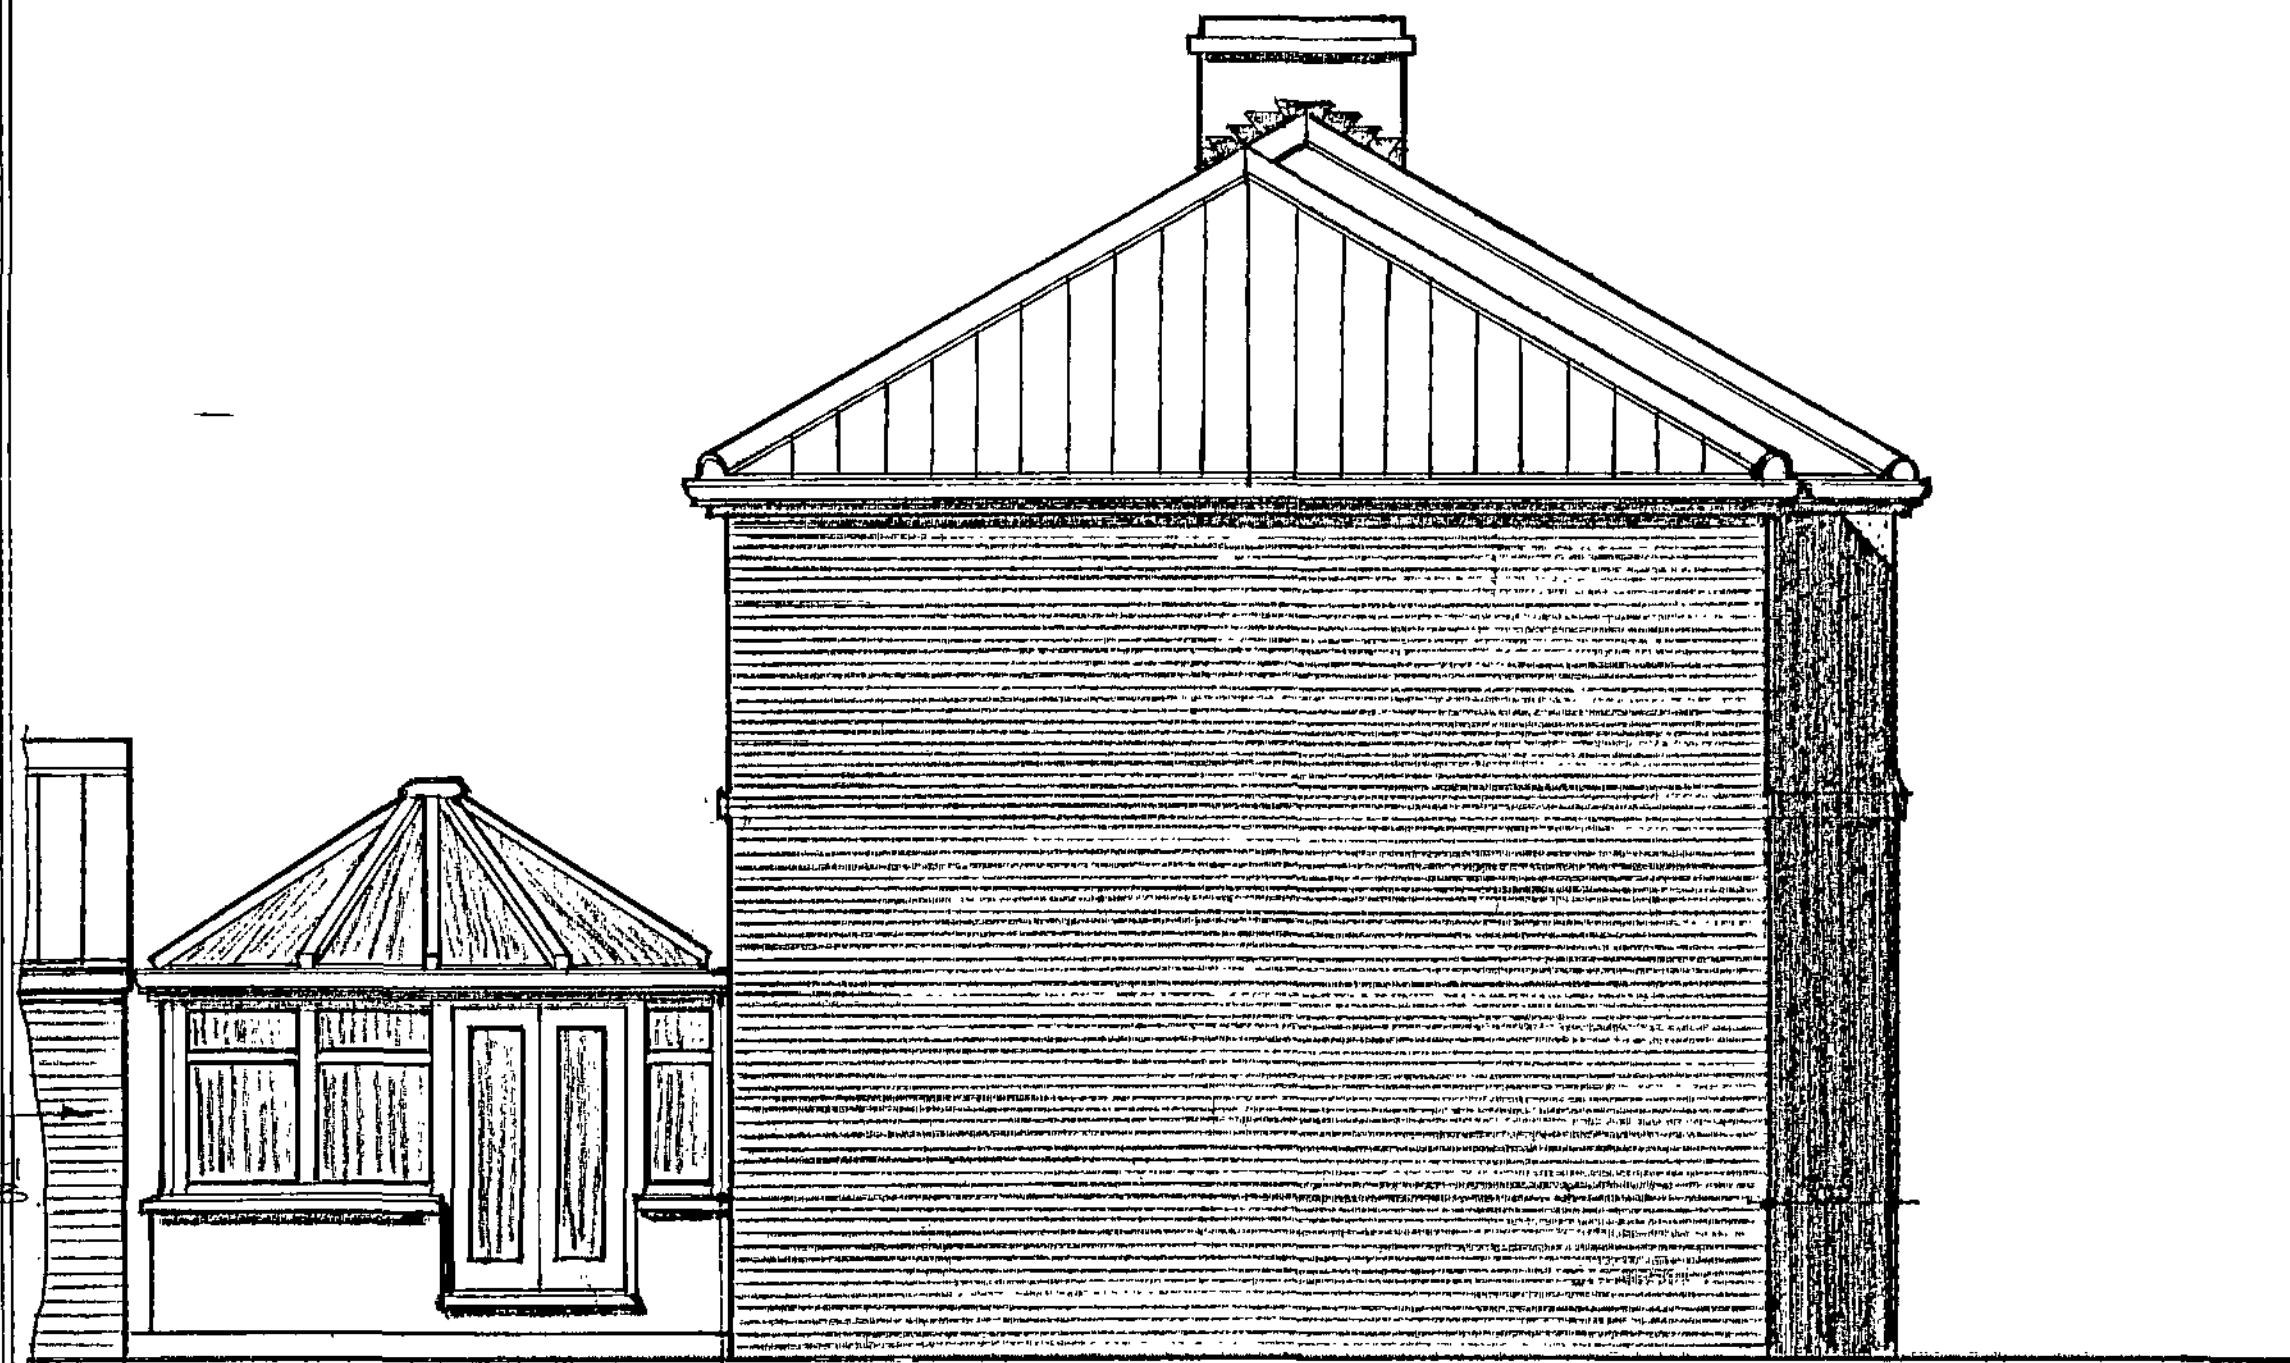


PROPOSED SIDE ELEVATION (OF HOUSE.)


↑ Roof of new garage,
see separate

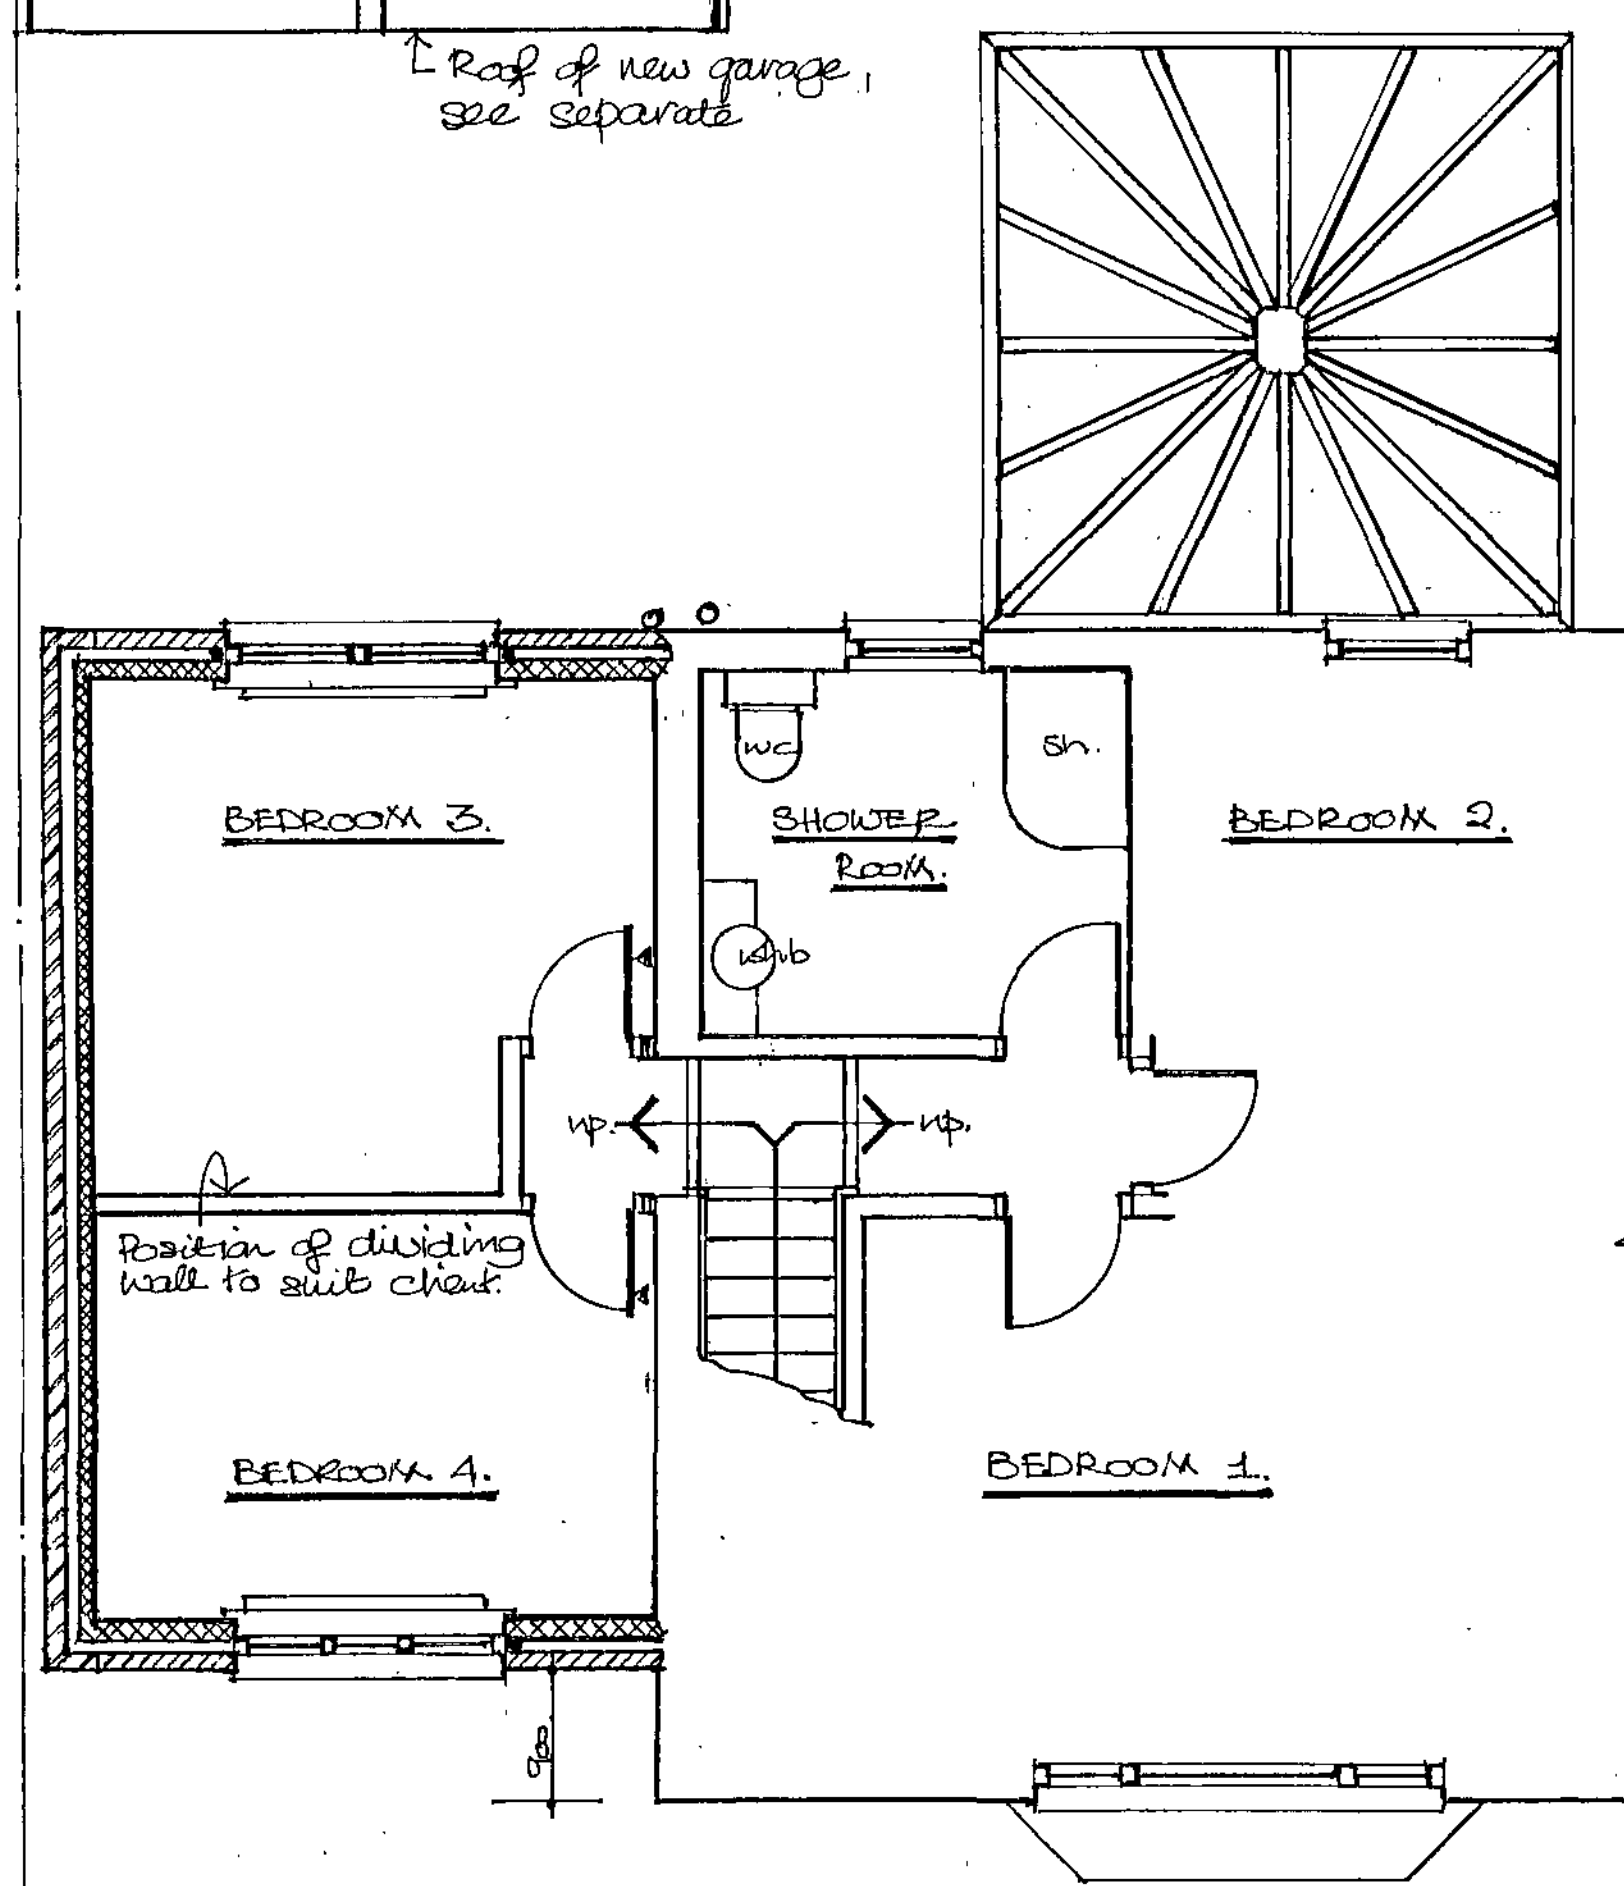

PROPOSED FIRST FLOOR PLAN (PART)

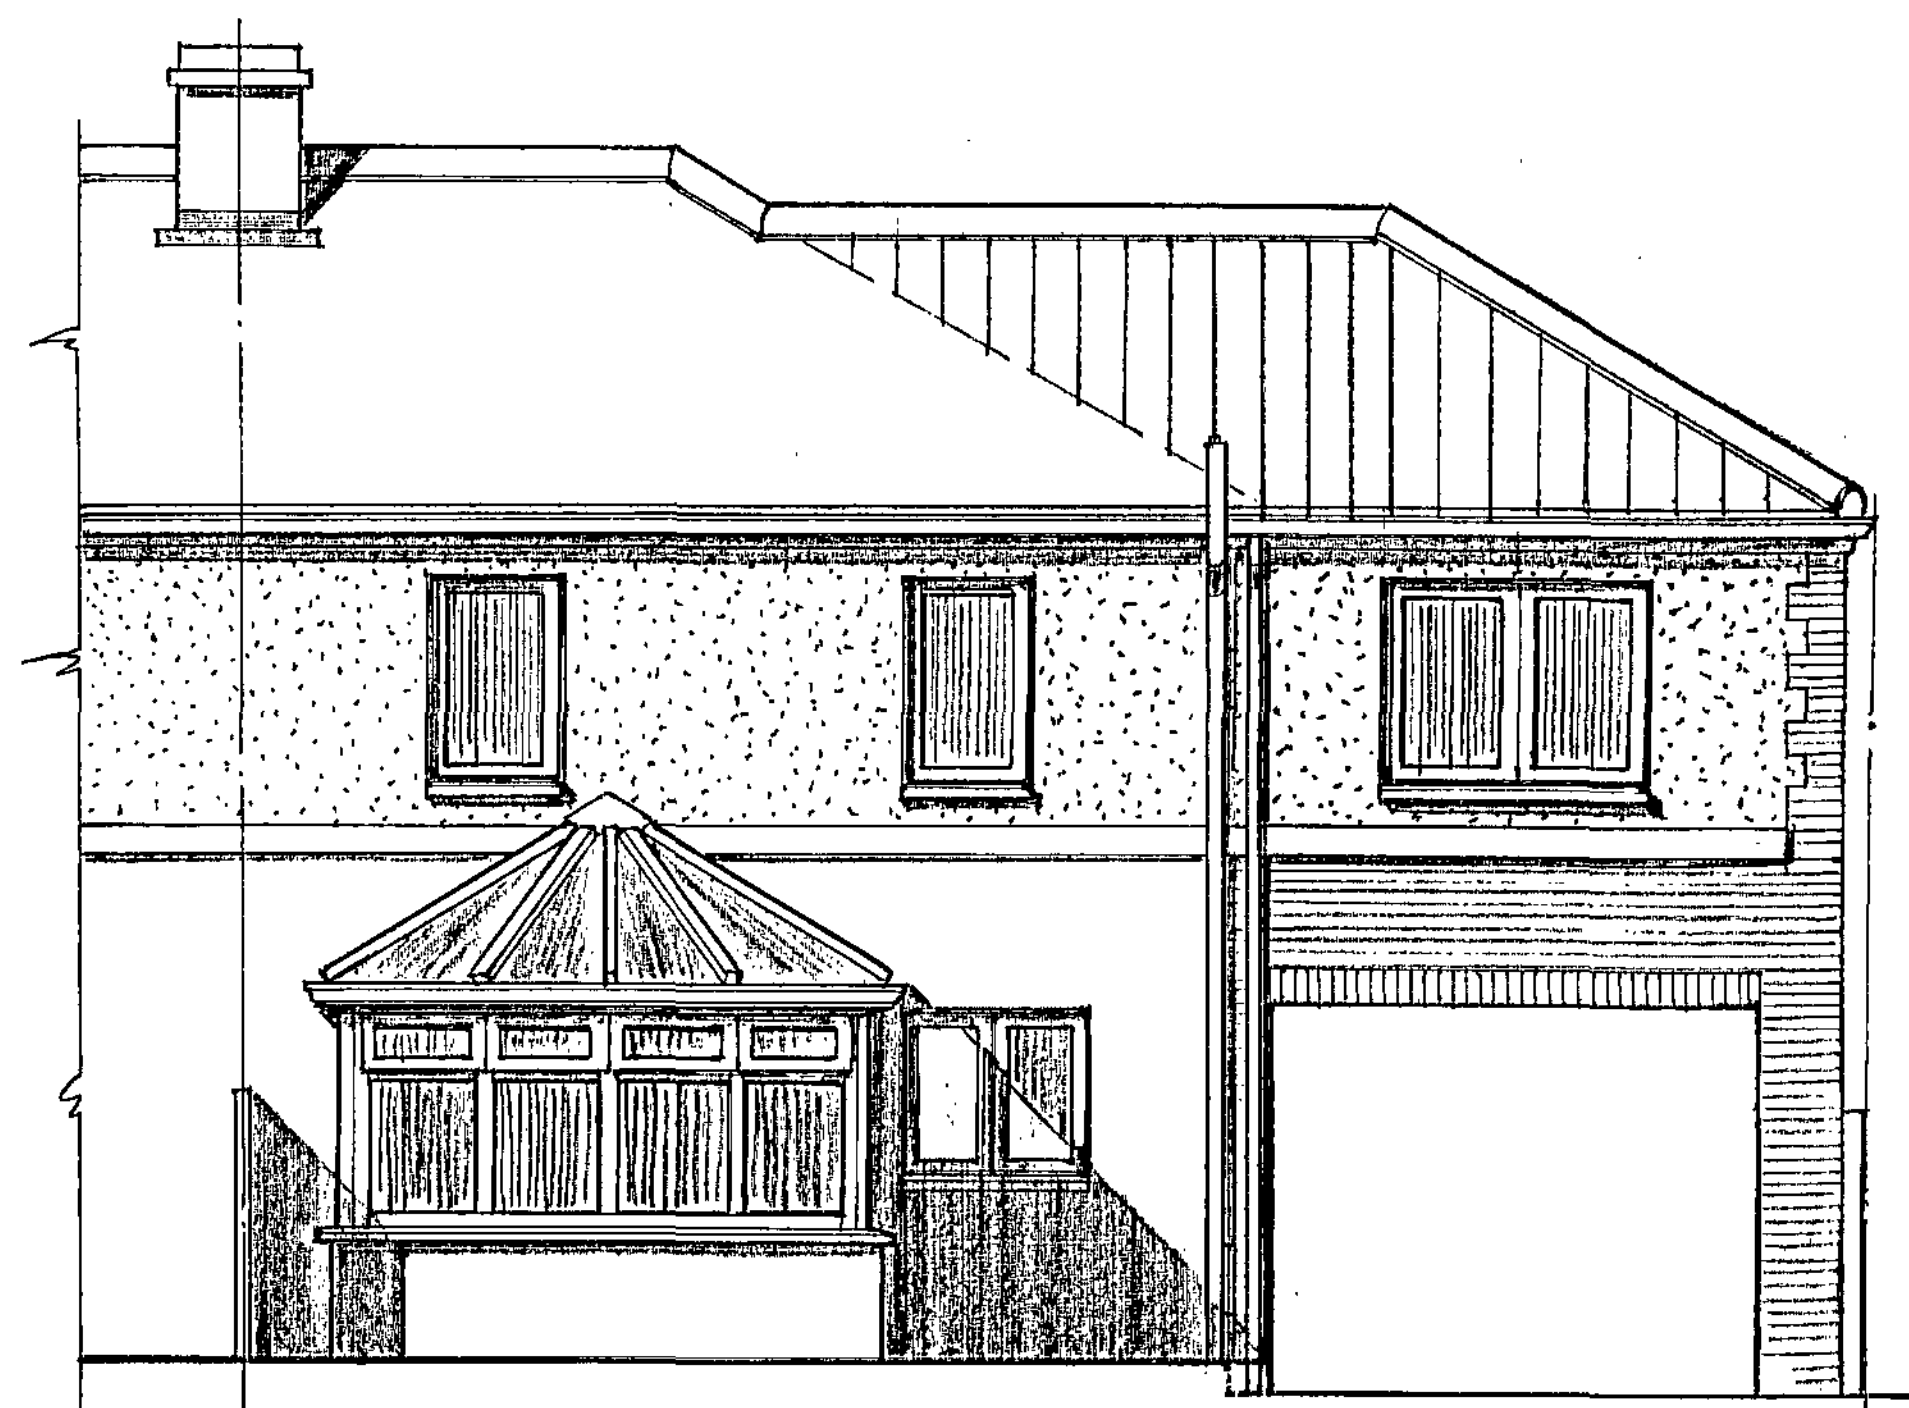


PROPOSED REAR ELEVATION (Garage omitted for clarity)

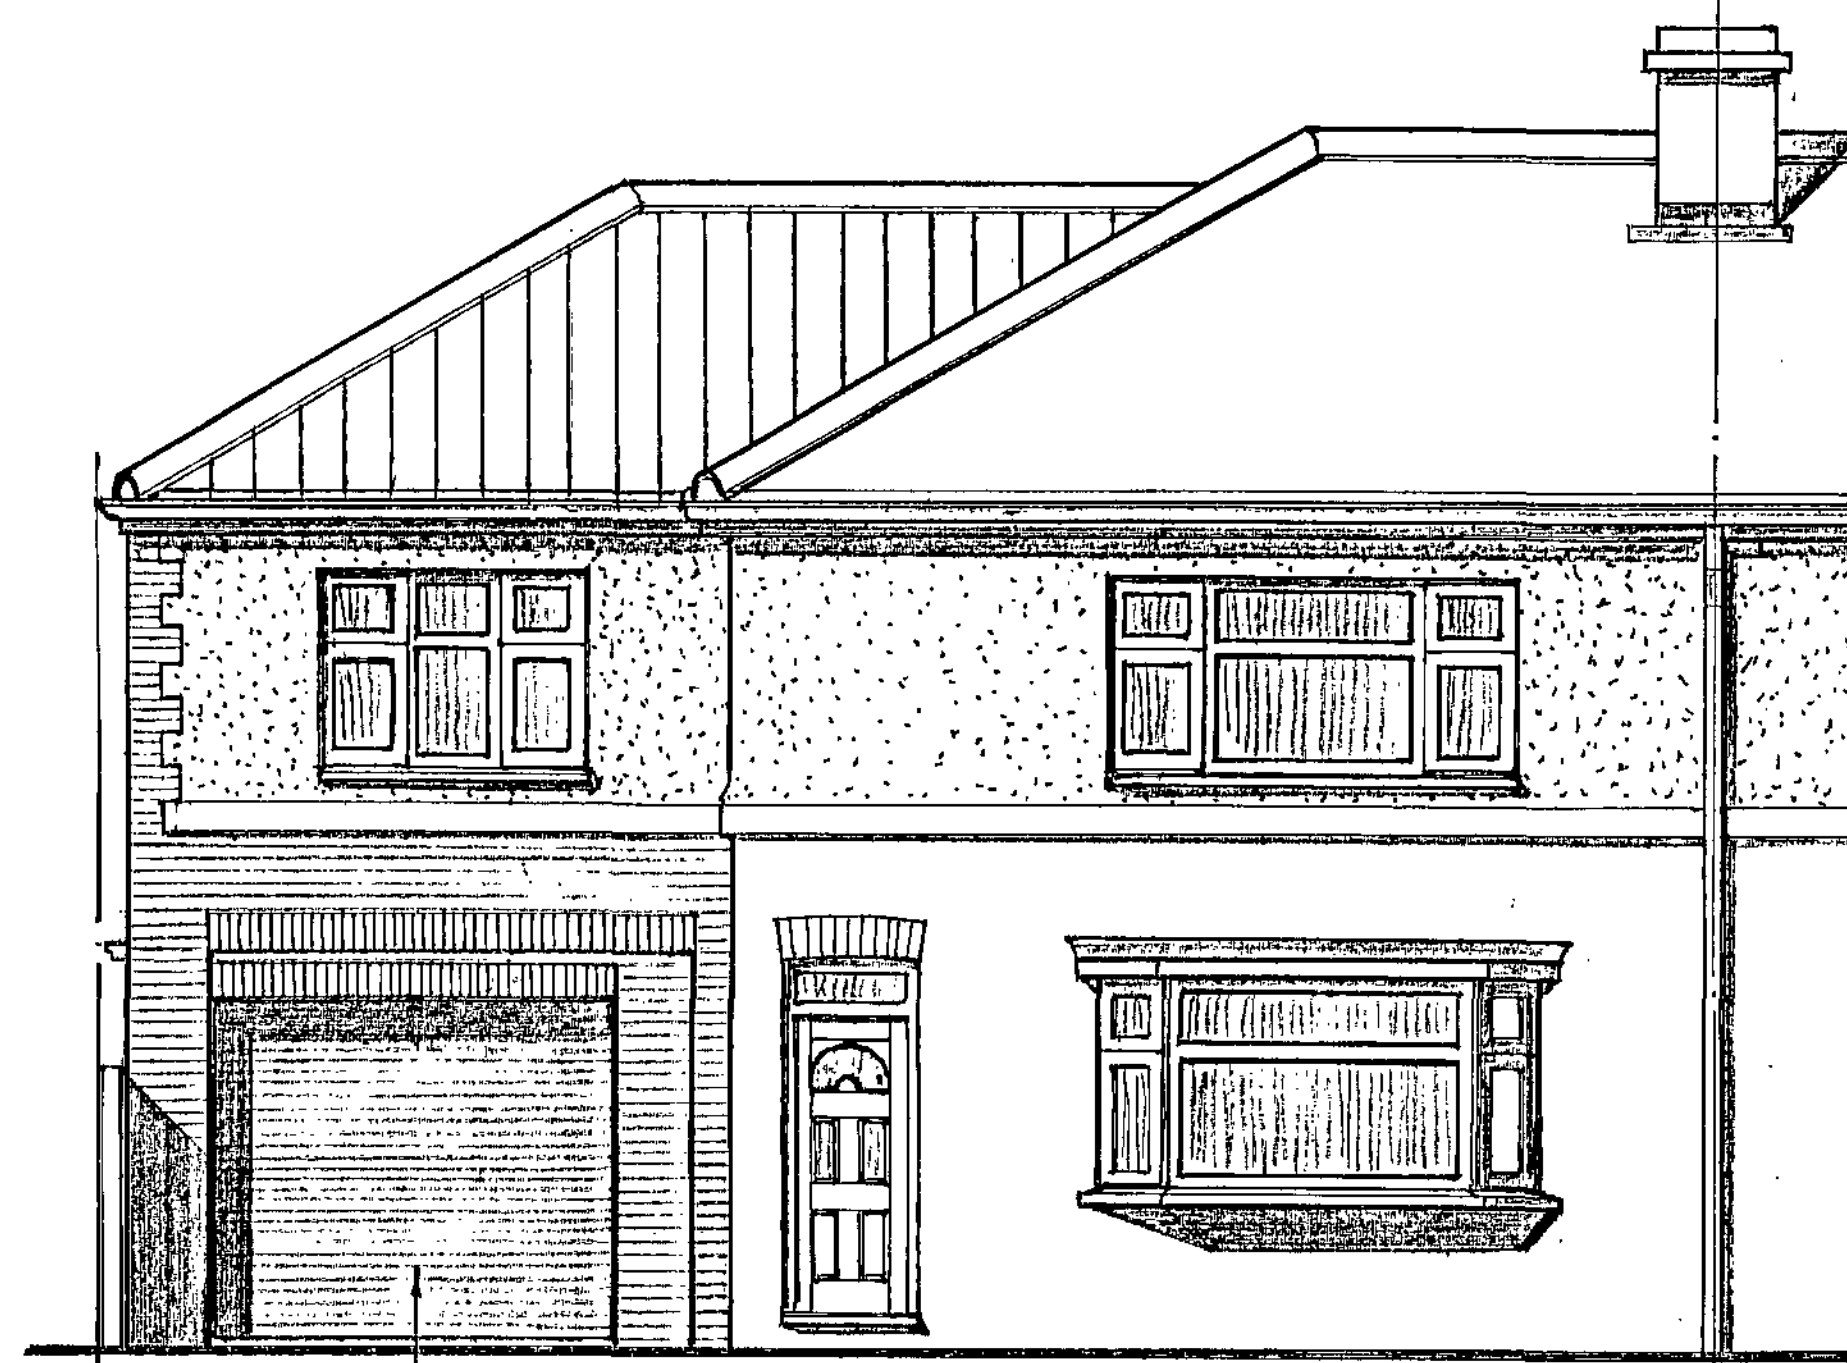

PROPOSED FRONT ELEVATION (SIDE EXTENSION.)

Roller shutter door to new garage @ rear, see drawing no. 3.

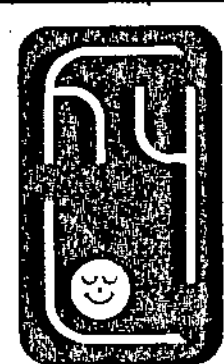

HYLO Design: architect / designer

50, Church Street, Brierley, Nr. Barnsley, South Yorkshire. S72 9HT
Fax / Telephone No: 01226 713427

REVISIONS

Ref.	Description	Date	Ref.	Description	Date

Client	MR J. FLEMING SMITH	Drawn	JST	Date	FEB 09
Project	ALTERATIONS TO NO 5, PARK VIEW, BRIERLEY, NR BARNSELY, S72 9HT	Checked		Scale	1:50
Title	PROPOSED PLANS / ELEVATIONS	Project Ref.	IFS/B		
		Drawing No.	2		