
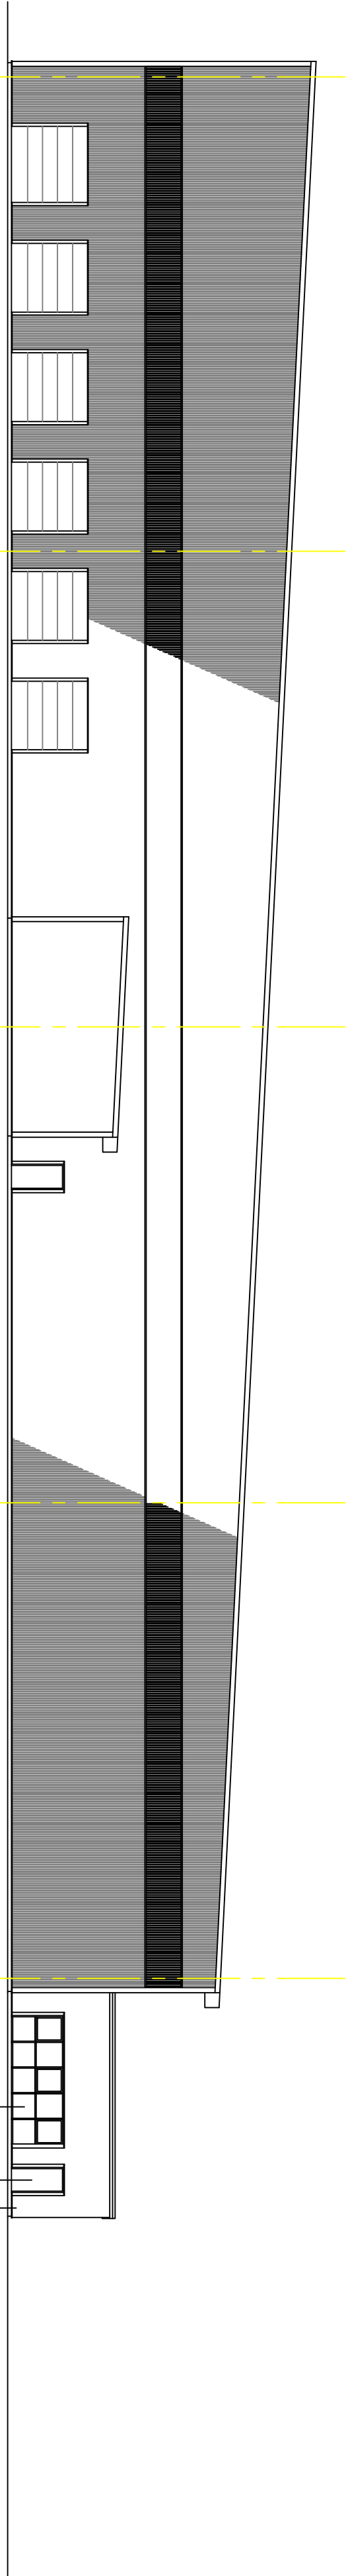
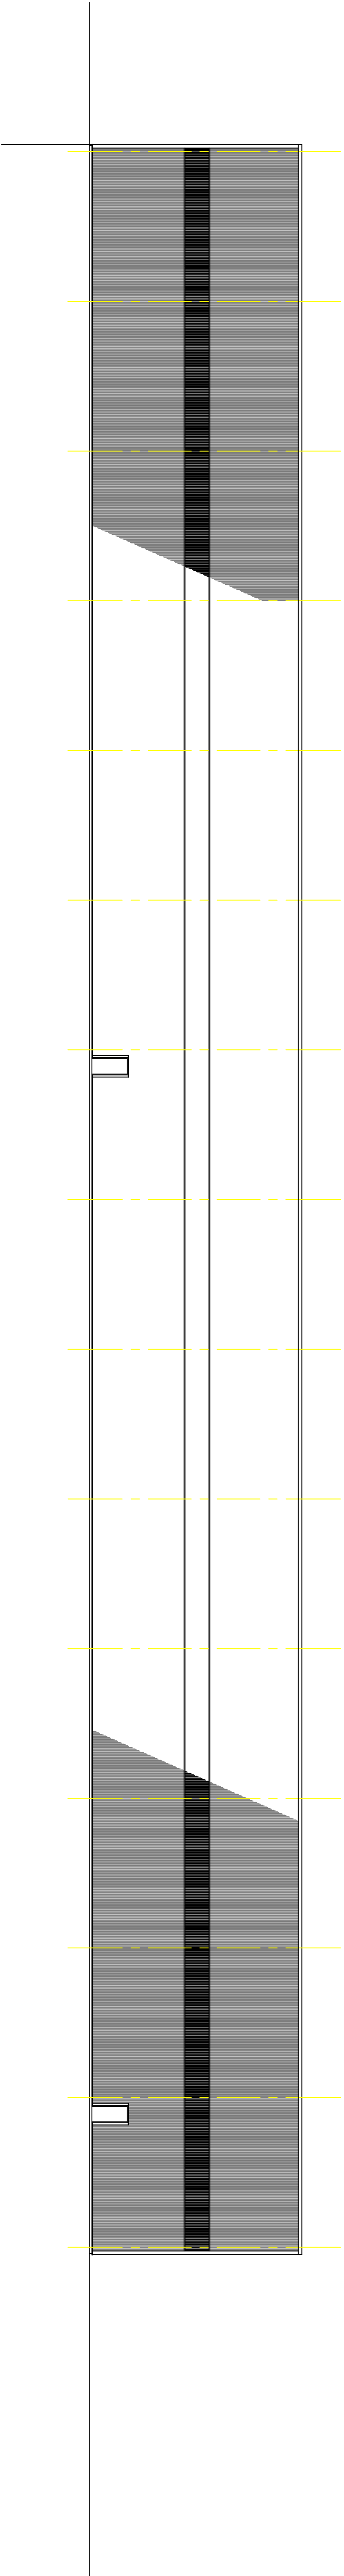


Proposed Front Elevation 1:100@A1

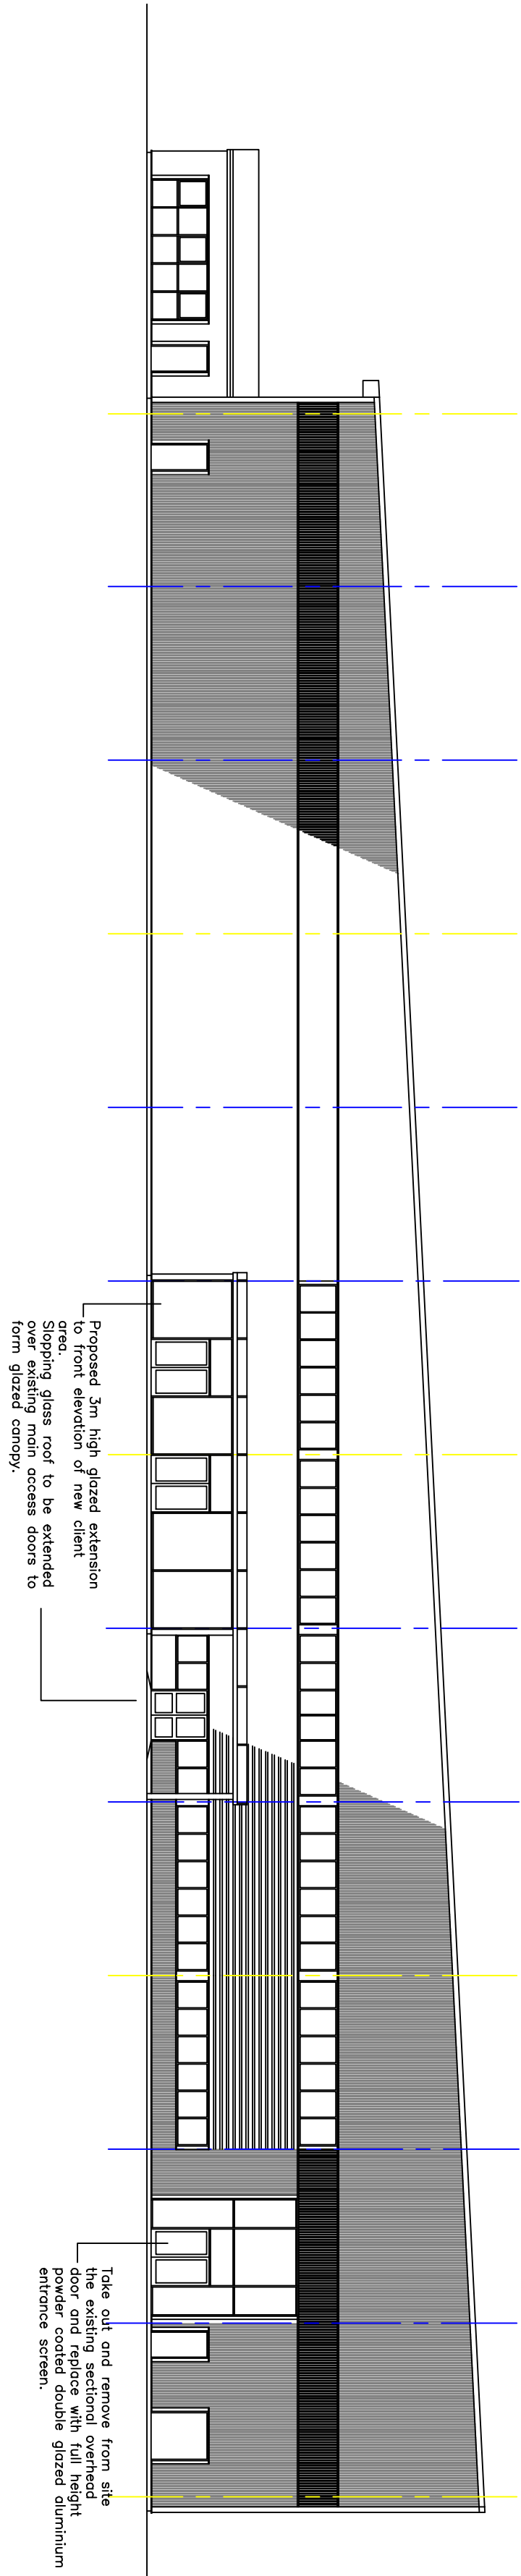

Rev A Training school added along with front extension to client, new drawing meeting with client 05/11/2016

**KENNEDY**  
**DESIGN LTD.**  
CLARENCE ROAD  
ROTHMORE, SS3 9EU  
TEL: 01709 800000  
FAX: 01709 800000  
www.kennedydesign.co.uk

CLIENT: True Manufacturing UK

PROJECT: Extension to Farm New Delivery Office  
True Manufacturing UK  
Goldthorpe  
Rotherham, S63 9EU

TITLE: Proposed Elevations

SCALE: 1:200@A1

DATE: Nov 2016

STATUS: REV: A  
JOB NUMBER: R31-03  
DRAWN BY:

Created: 04/09/16, Updated: 15/09/16, Approved: 15/09/16