

N.G.R	E: 436421	N: 400564
-------	-----------	-----------

NO

100

A	Issued for Approval	PO	SGF	13.11.14
REV	MODIFICATION	BY	CH	DATE

CLARKE
telecom

Partington House, Stock Lane, Chadderton,
Oldham, OL9 9EY
Tel: 0161 785 4500
Fax: 0161 785 4501
Web: www.clarke-telecom.com


vodafone
CTIL - BEACON

Cell Name		Opt.
HOYLAND SPORTS CENTRE		-
Cell ID No		
CTLL	TEF	VF
108570	071734	03602

Site Address / Contact Details

HOYLAND SPORTS CENTRE
WEST STREET, HOYLAND
BARNSELEY
SOUTH YORKSHIRE
S74 9EH

Drawing Title:

EXISTING SITE ELEVATION

Purpose of issue:


Drawing Number:

300

Surveyed By:	Original
--------------	----------

Drawn:	Date:	Checked:
--------	-------	----------

PD	07.11.14	SGF
----	----------	-----

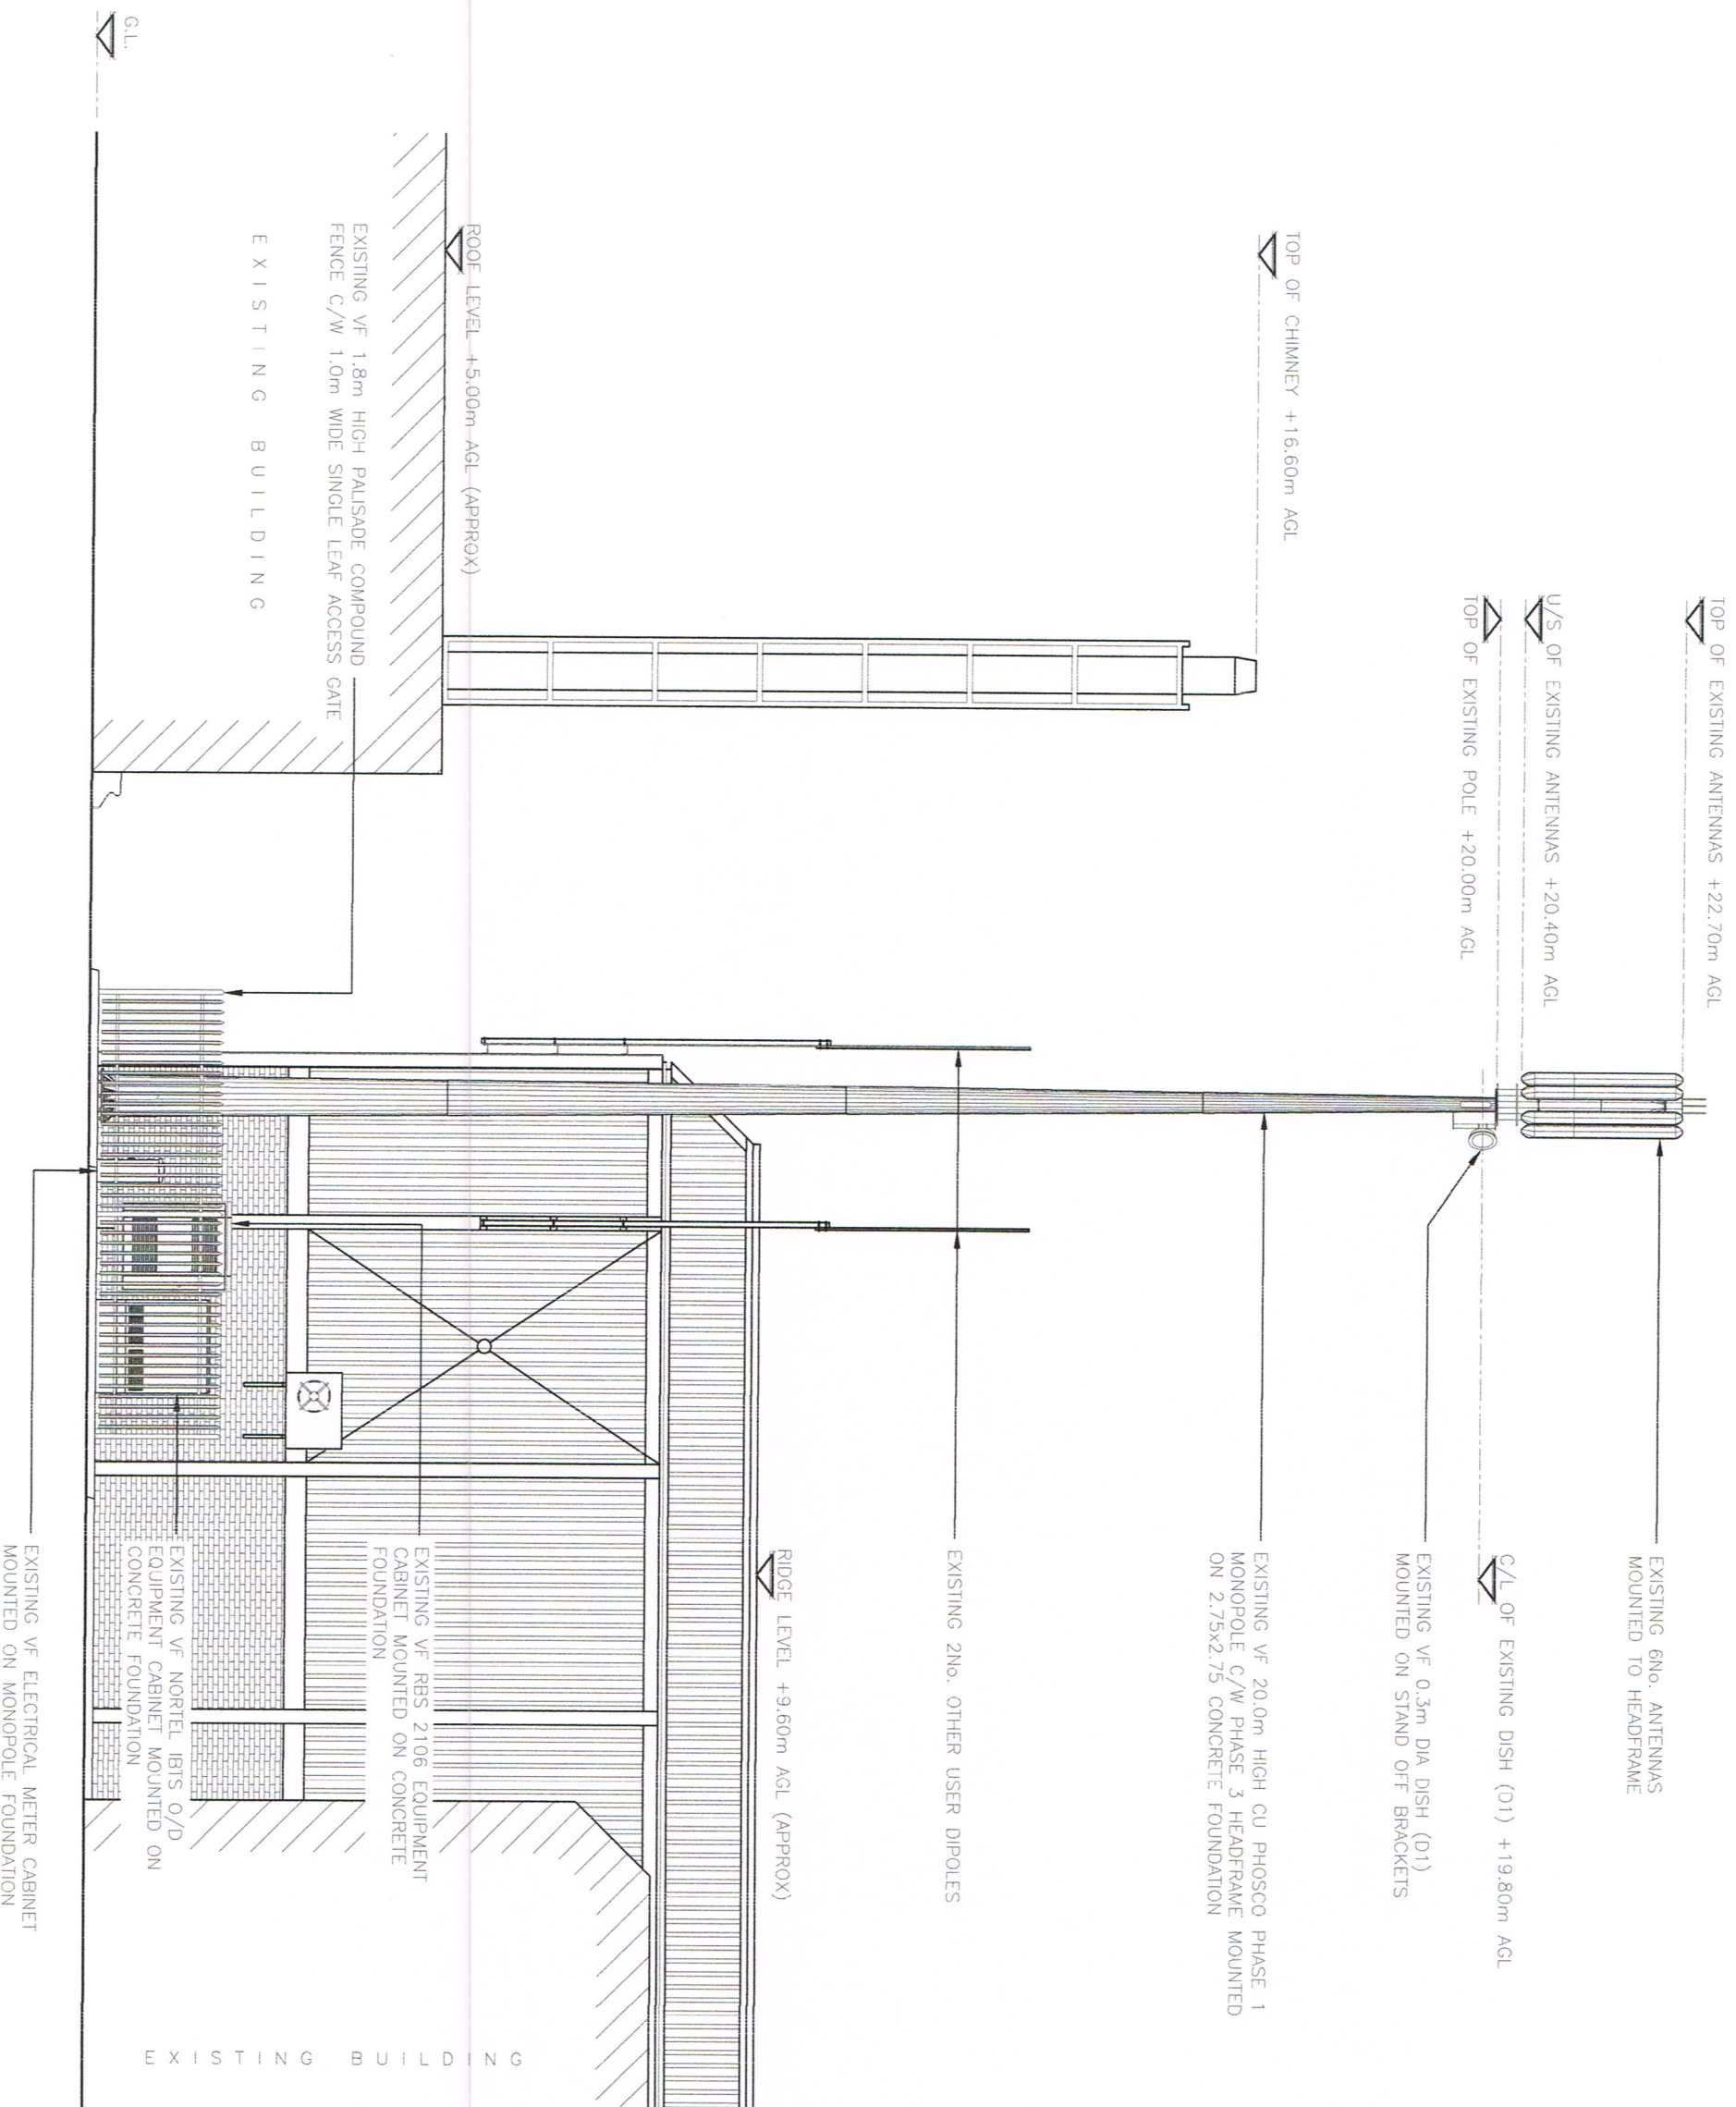

EXISTING SOUTH EAST ELEVATION

(1:100)