



Detail D01 (1:50)

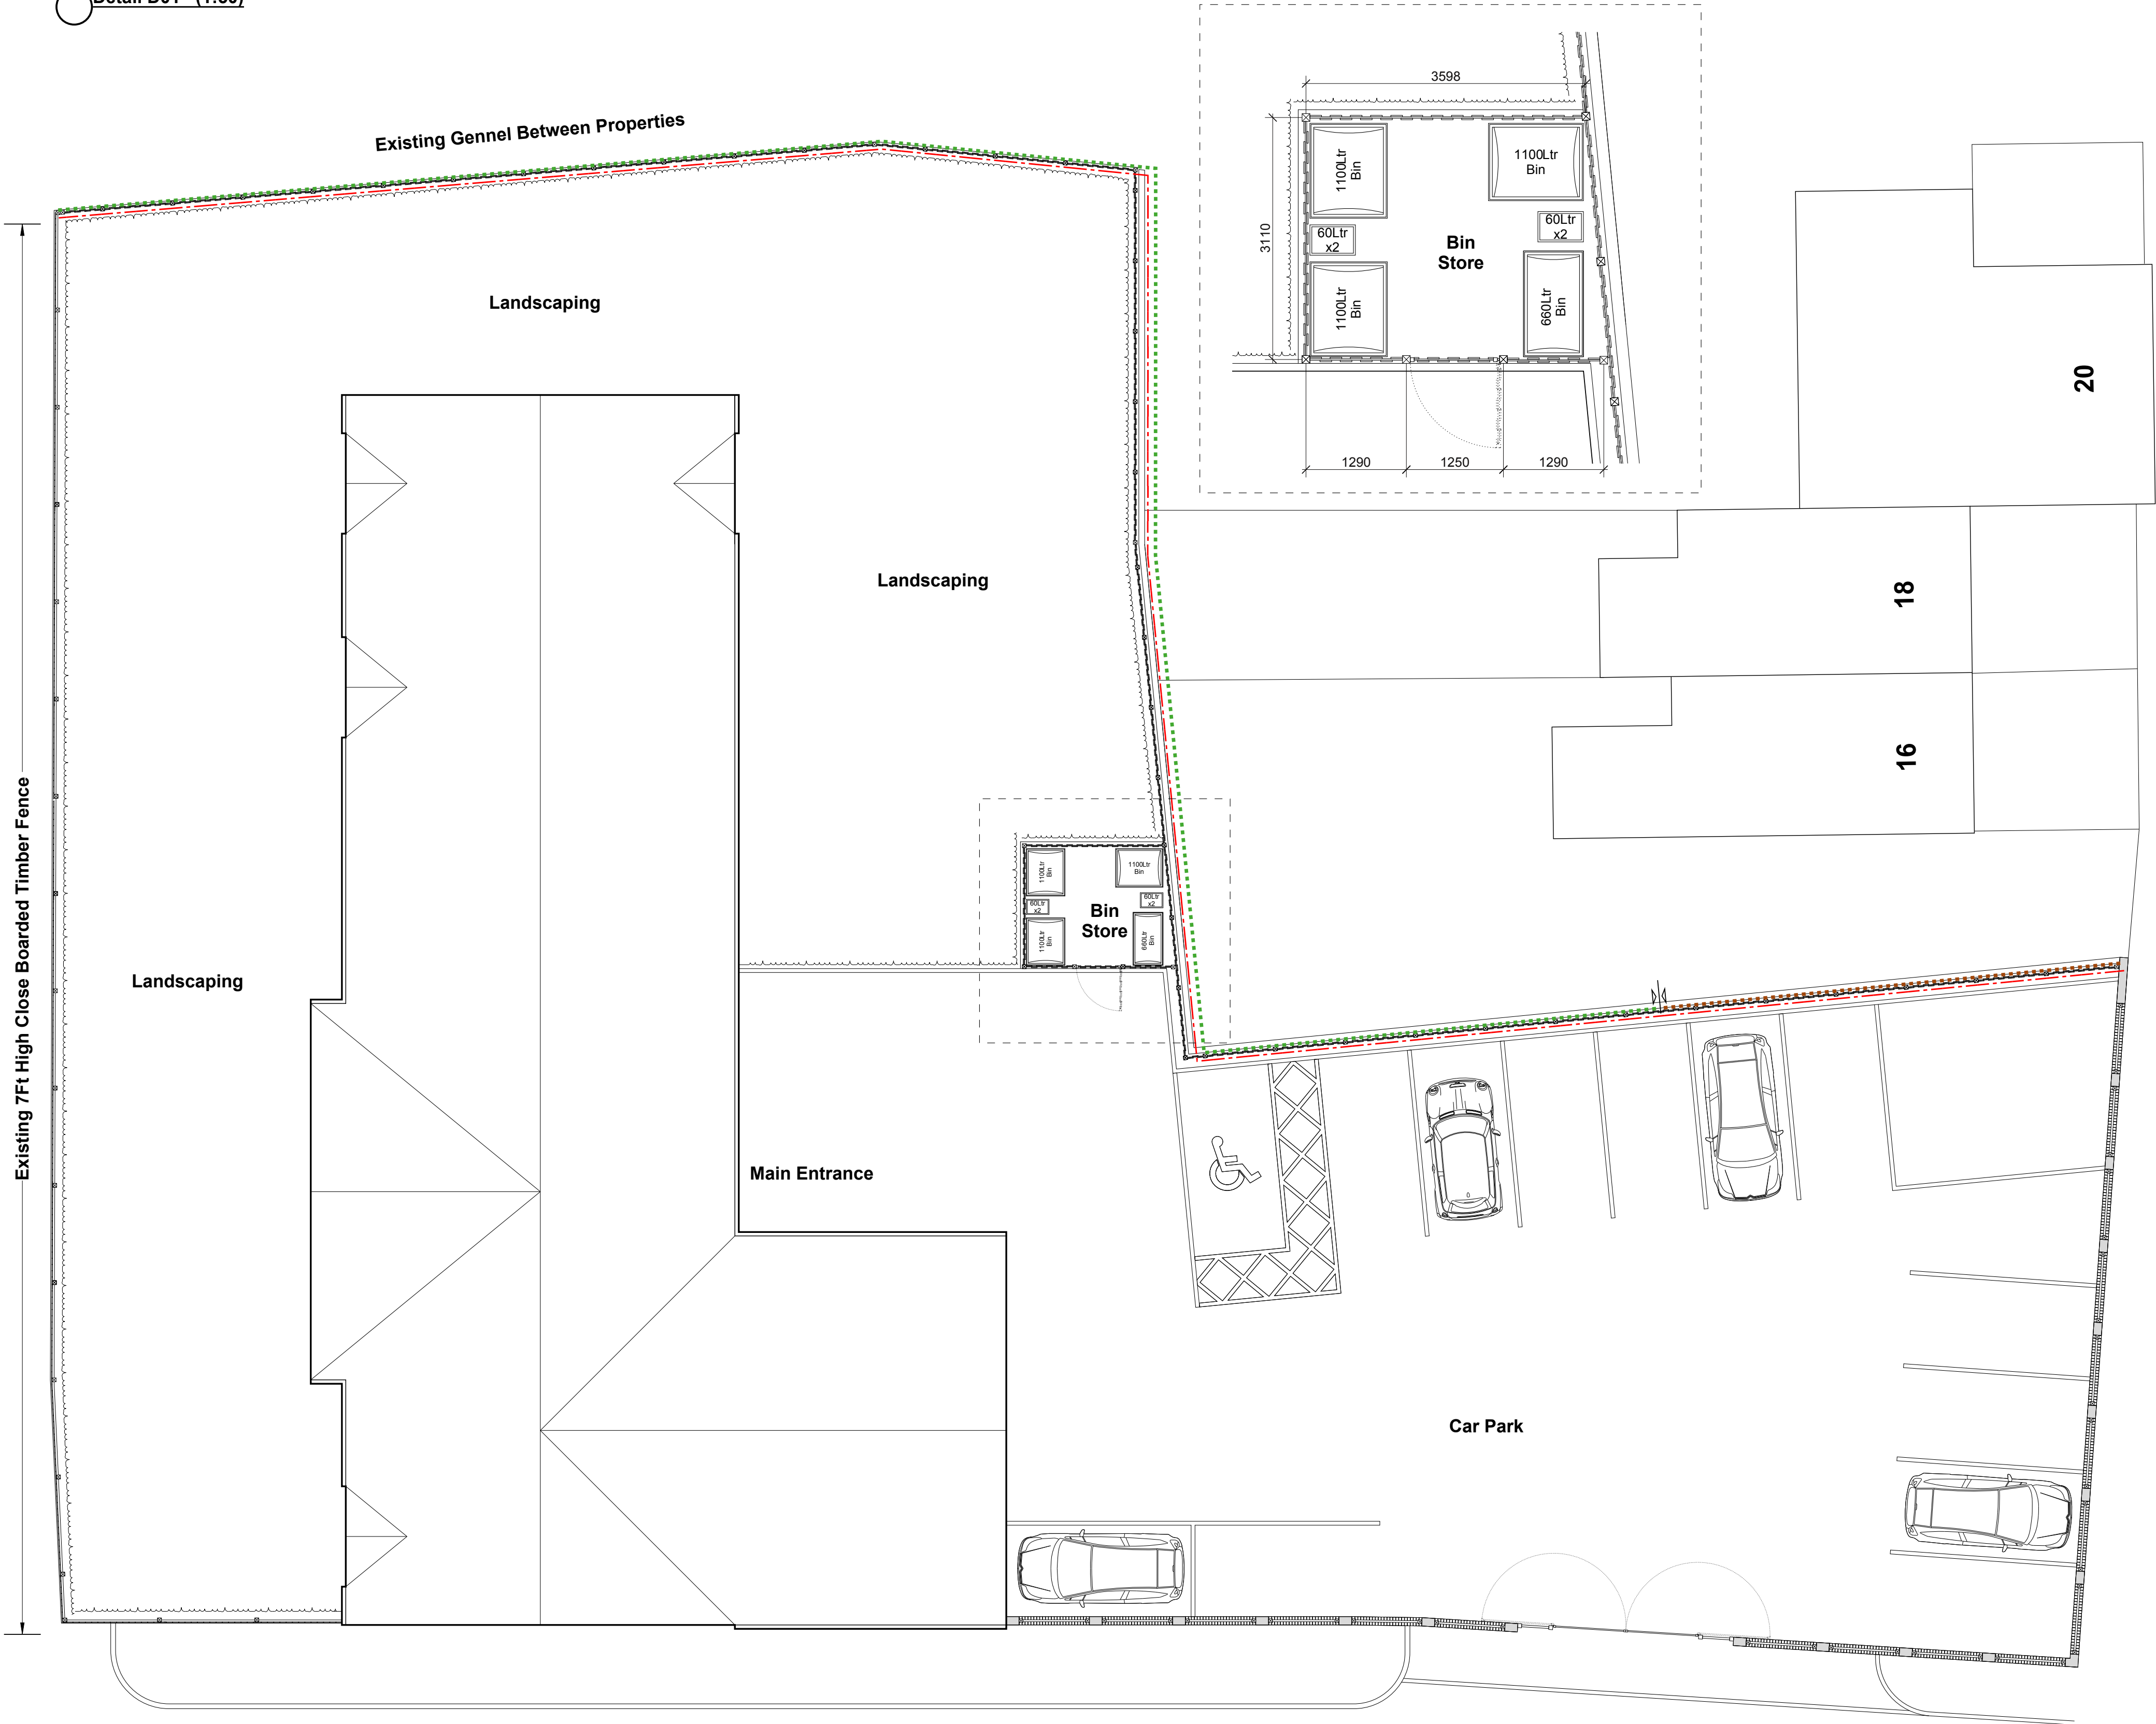


Proposed Site Plan (1:100)

- Proposed 9ft High Timber Fence - "Hit And Miss" Boarding Stained Green Staggered In Line With Ground Levels
- Proposed 6ft High Timber Fence With Change In Level - "Hit And Miss" Boarding Stained Green

Fencing Key

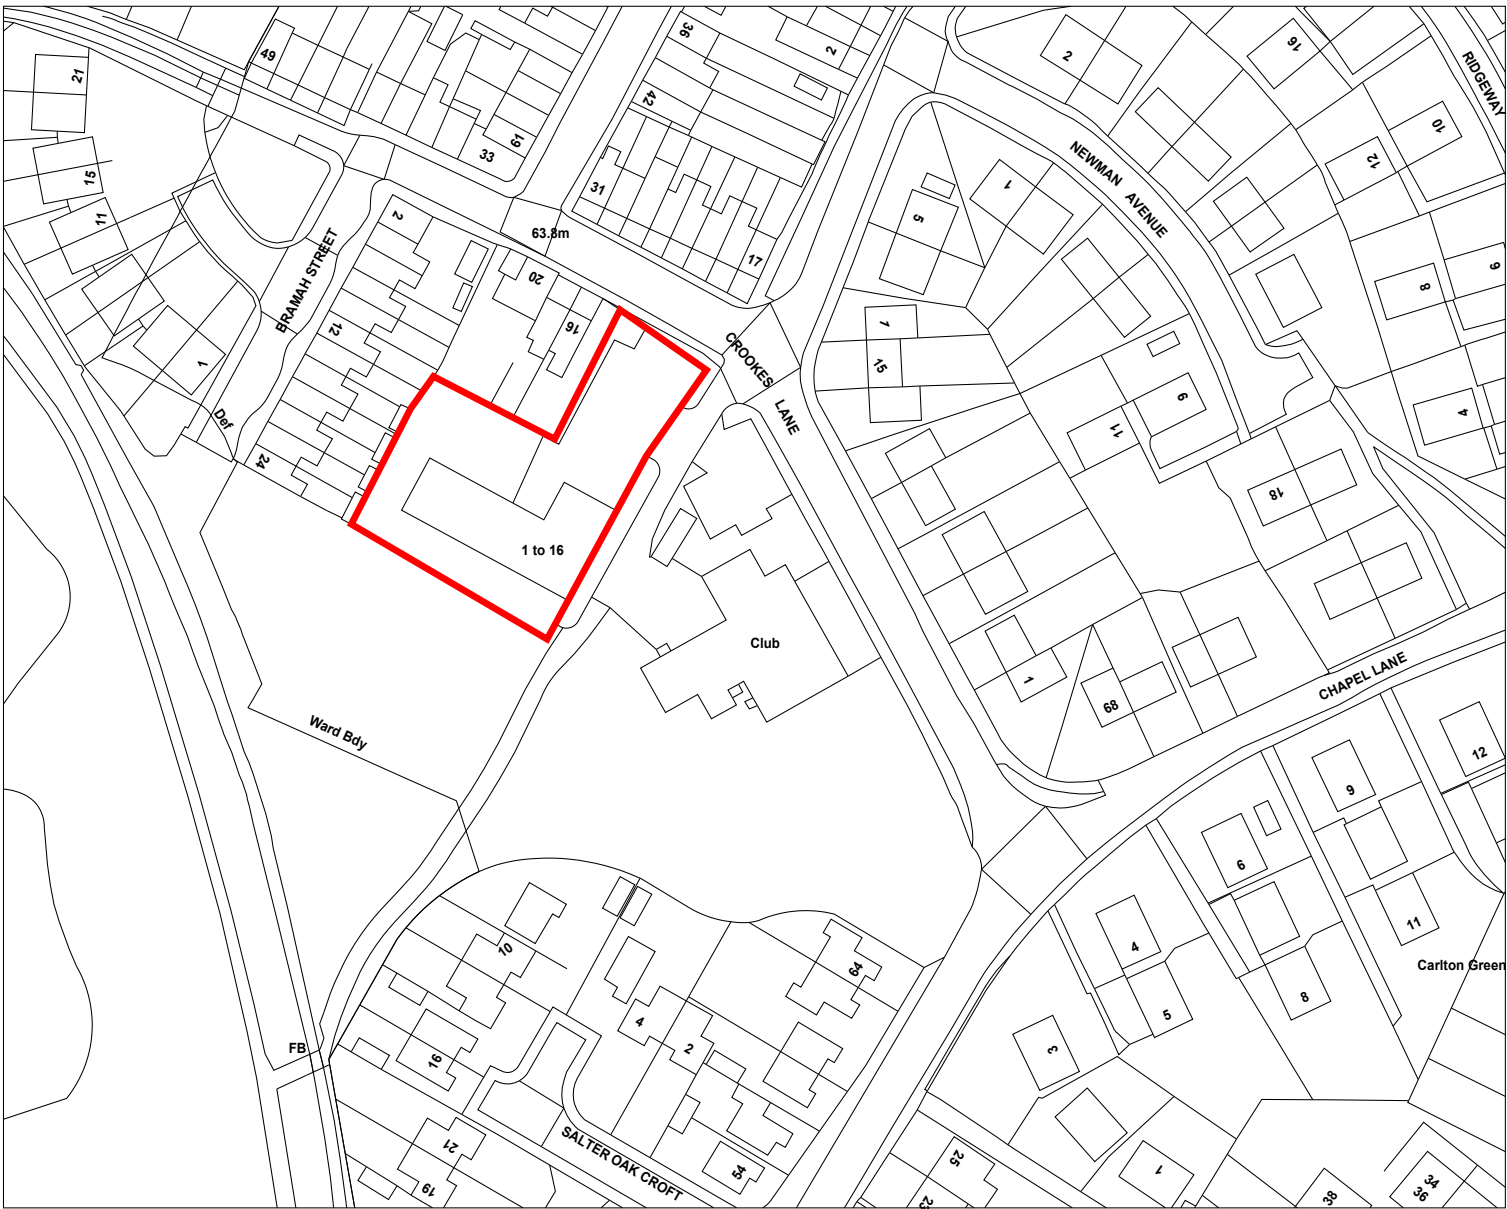

Site Location Plan (1:1250)

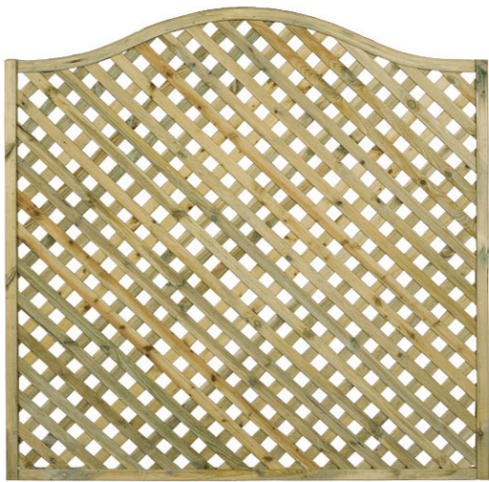

Elite St Meloir Lattice Trellis



"Hit And Miss" Boarding - Typical

P1	Issued for client comments	BJDL	02.06.13
Rev	Description	Int	date
Revisions			
F&A Design Progressive Care 2013/2014 - Crookes Lane Apartments/Crookes Lane/3BL			
project no:	A13-33CM / (9-001	rev:	P1
title:			
Site Plan Indicating Proposed Boundary Treatments			
scale @ A1	drawn:	checked:	date:
1:50/1:100	BJDL	BJDL	01.07.2013

site:
Carlton Mews, Crookes Lane
Barnsley S71 3BL
client: