


Drawing No.	Rev No.
MJ001 -005	

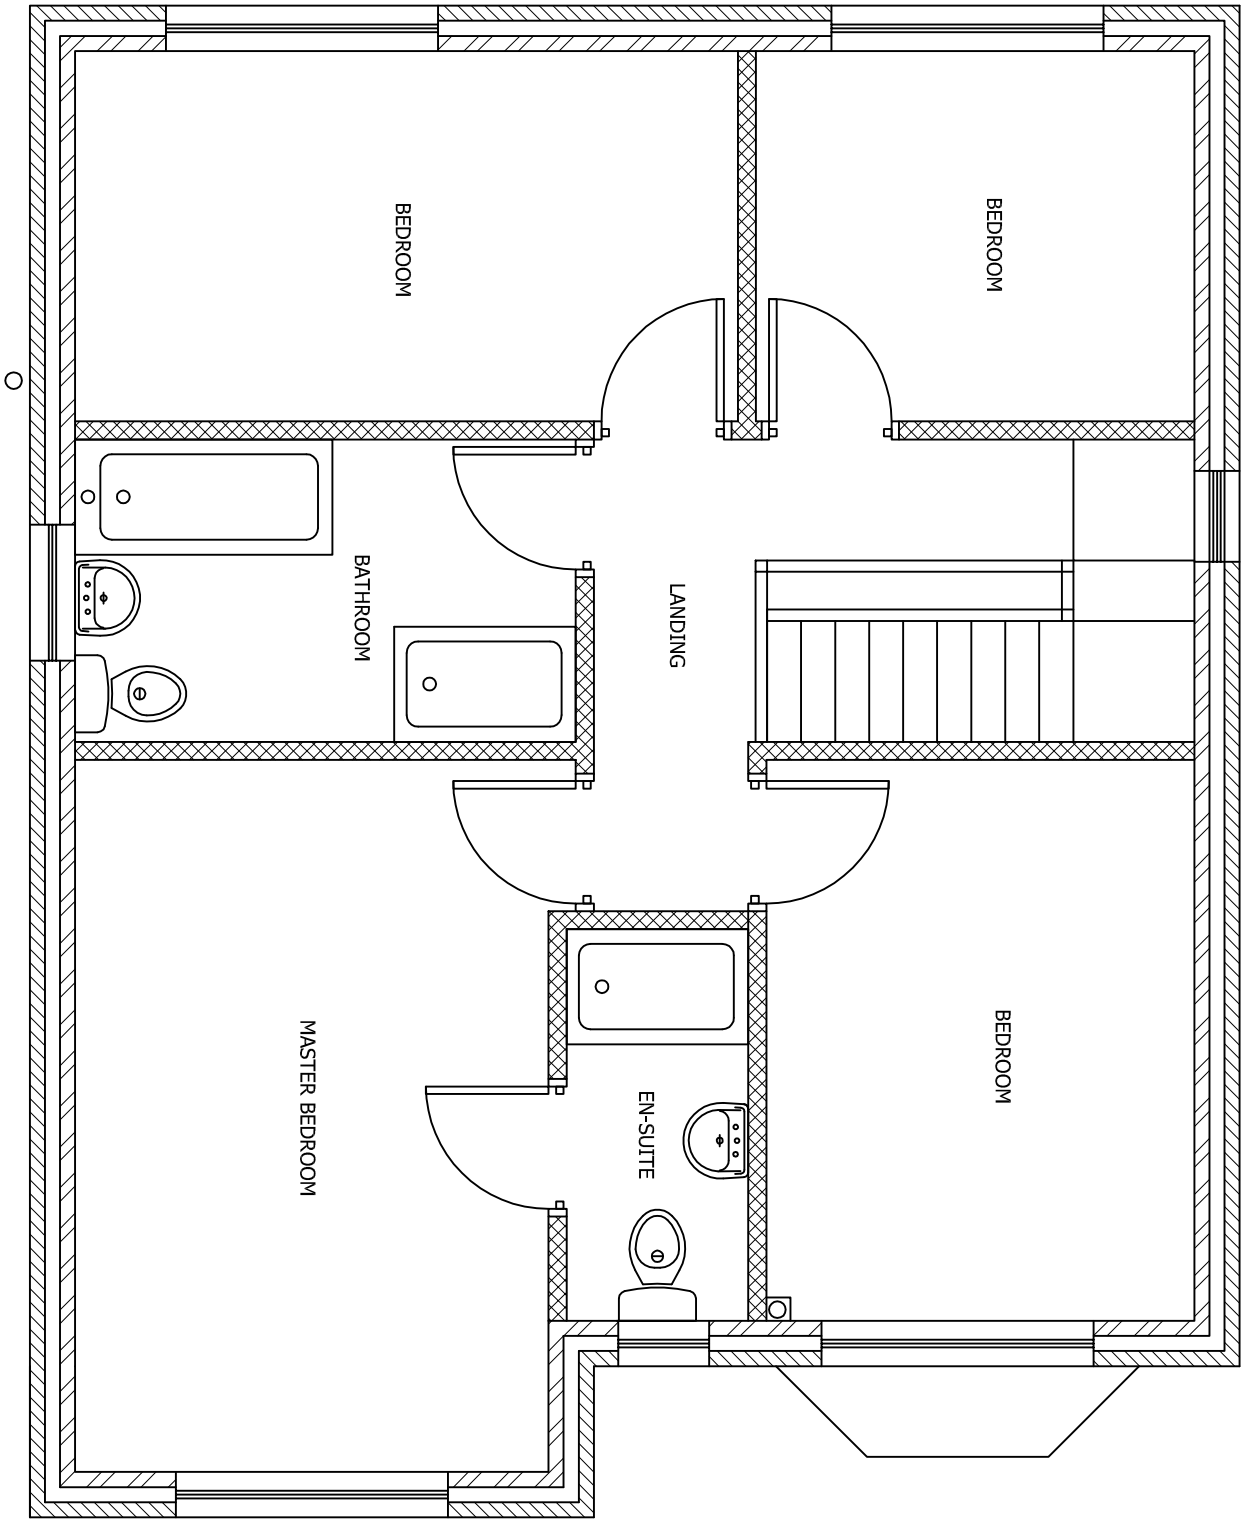

PROPOSED FIRST FLOOR PLAN
SCALE 1:50 AT A3

DO NOT SCALE: Contractor to check all dimensions and report any omissions or errors

NOTES

Rev	Description	By	CHK	App	Date
-----	-------------	----	-----	-----	------

JRB DESIGNS Ltd
1 Saville Road
Cuddworth
Barnsley
S72 8LT
Tel: 01226 383542
Fax: 01226 380078
Mob: 07970 541192
Email: joine@jrbdesigns.co.uk

This drawing is copyright. © Jrbdesigns Ltd.

Client

MR I JOHNSON

Drawing Title

PROPOSED PLAN FF

Address

19 WOOD WALK
WOMBWELL
BARNSLEY
S73 0LZ

Project Title:

PROPOSED FOUR BEDROOM
NEW DWELLING

Purpose of Issue:

PLANNING

Drawing Status

FIRST ISSUE

Scale at A3	Drawn By	Date
AS SHOWN	JRB	12/01/2012
Checked By	Approved By	Date
IJ	IJ	12/01/2012
Project No.	Drawing No.	Revision
MJ001	005	-

APPROVAL: ☒ INFORMATION ☐ TENDER ☐ CONTRACT ☐ CONSTRUCTION ☐