




1) This drawing and the design and details depicted thereon are the copyright of Peter Dimberline Chartered Architect.
 2) All dimensions on this drawing are to be checked by the Contractor and any discrepancies are to be reported to the Architect.
 3) Do not scale critical dimensions off this drawing.
 4) Contractor to ensure that all Health & Safety requirements (CDM Regulations) in relation to this project will be complied with.

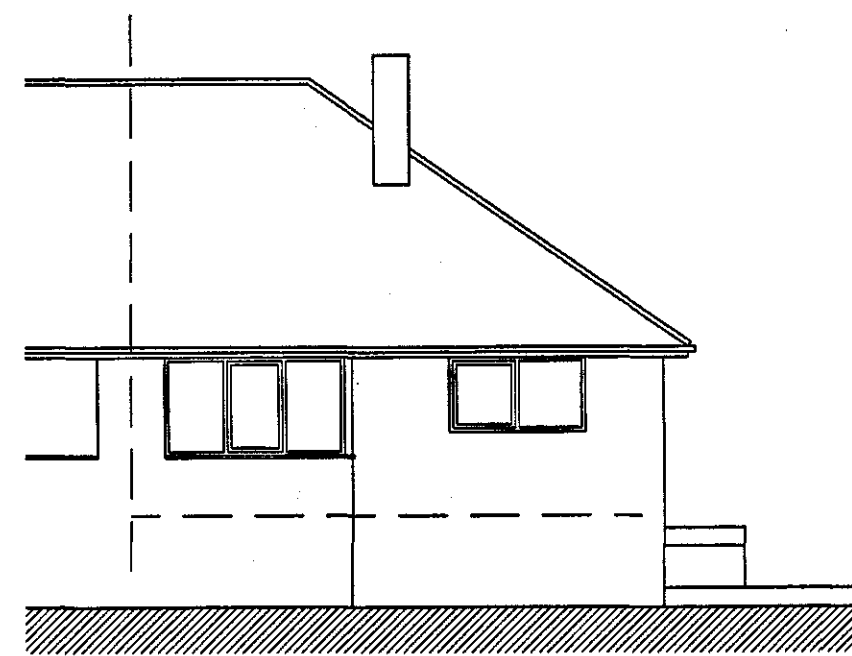


existing south elevation at 1:100

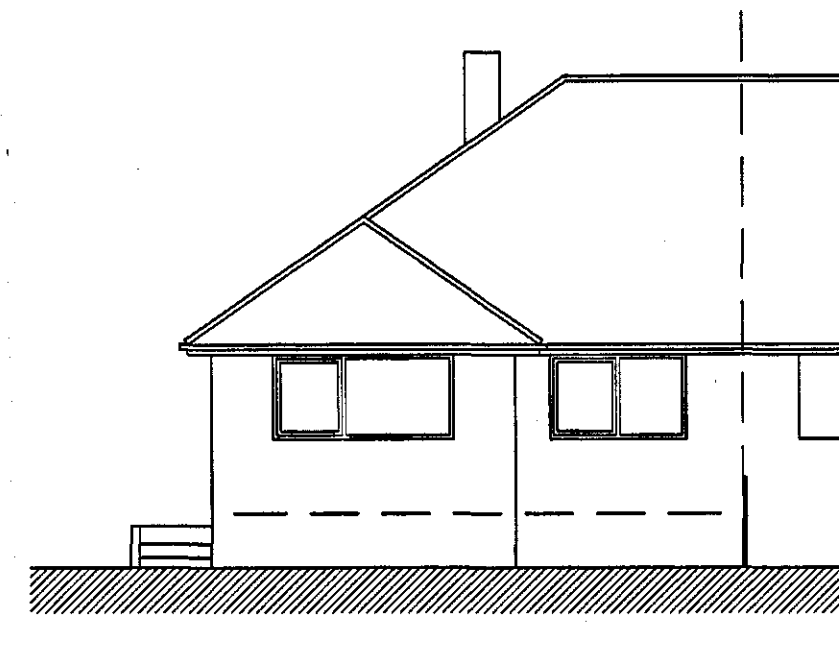


existing south elevation at 1:100

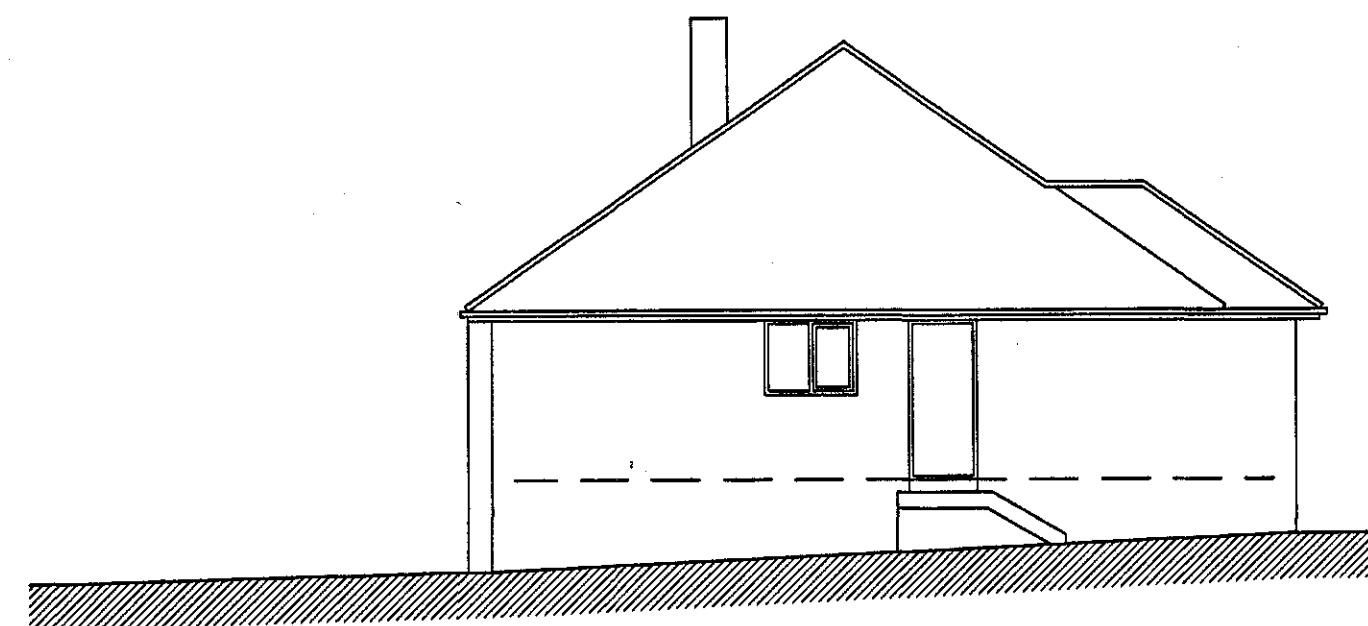


existing east elevation at 1:100

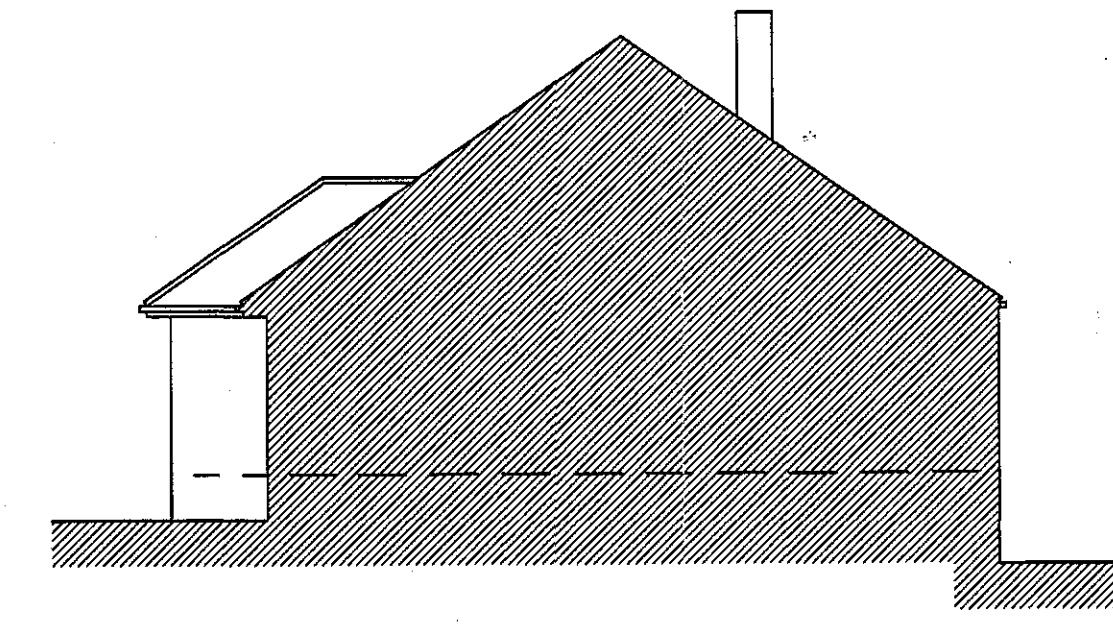


existing west sectional elevation at 1:100

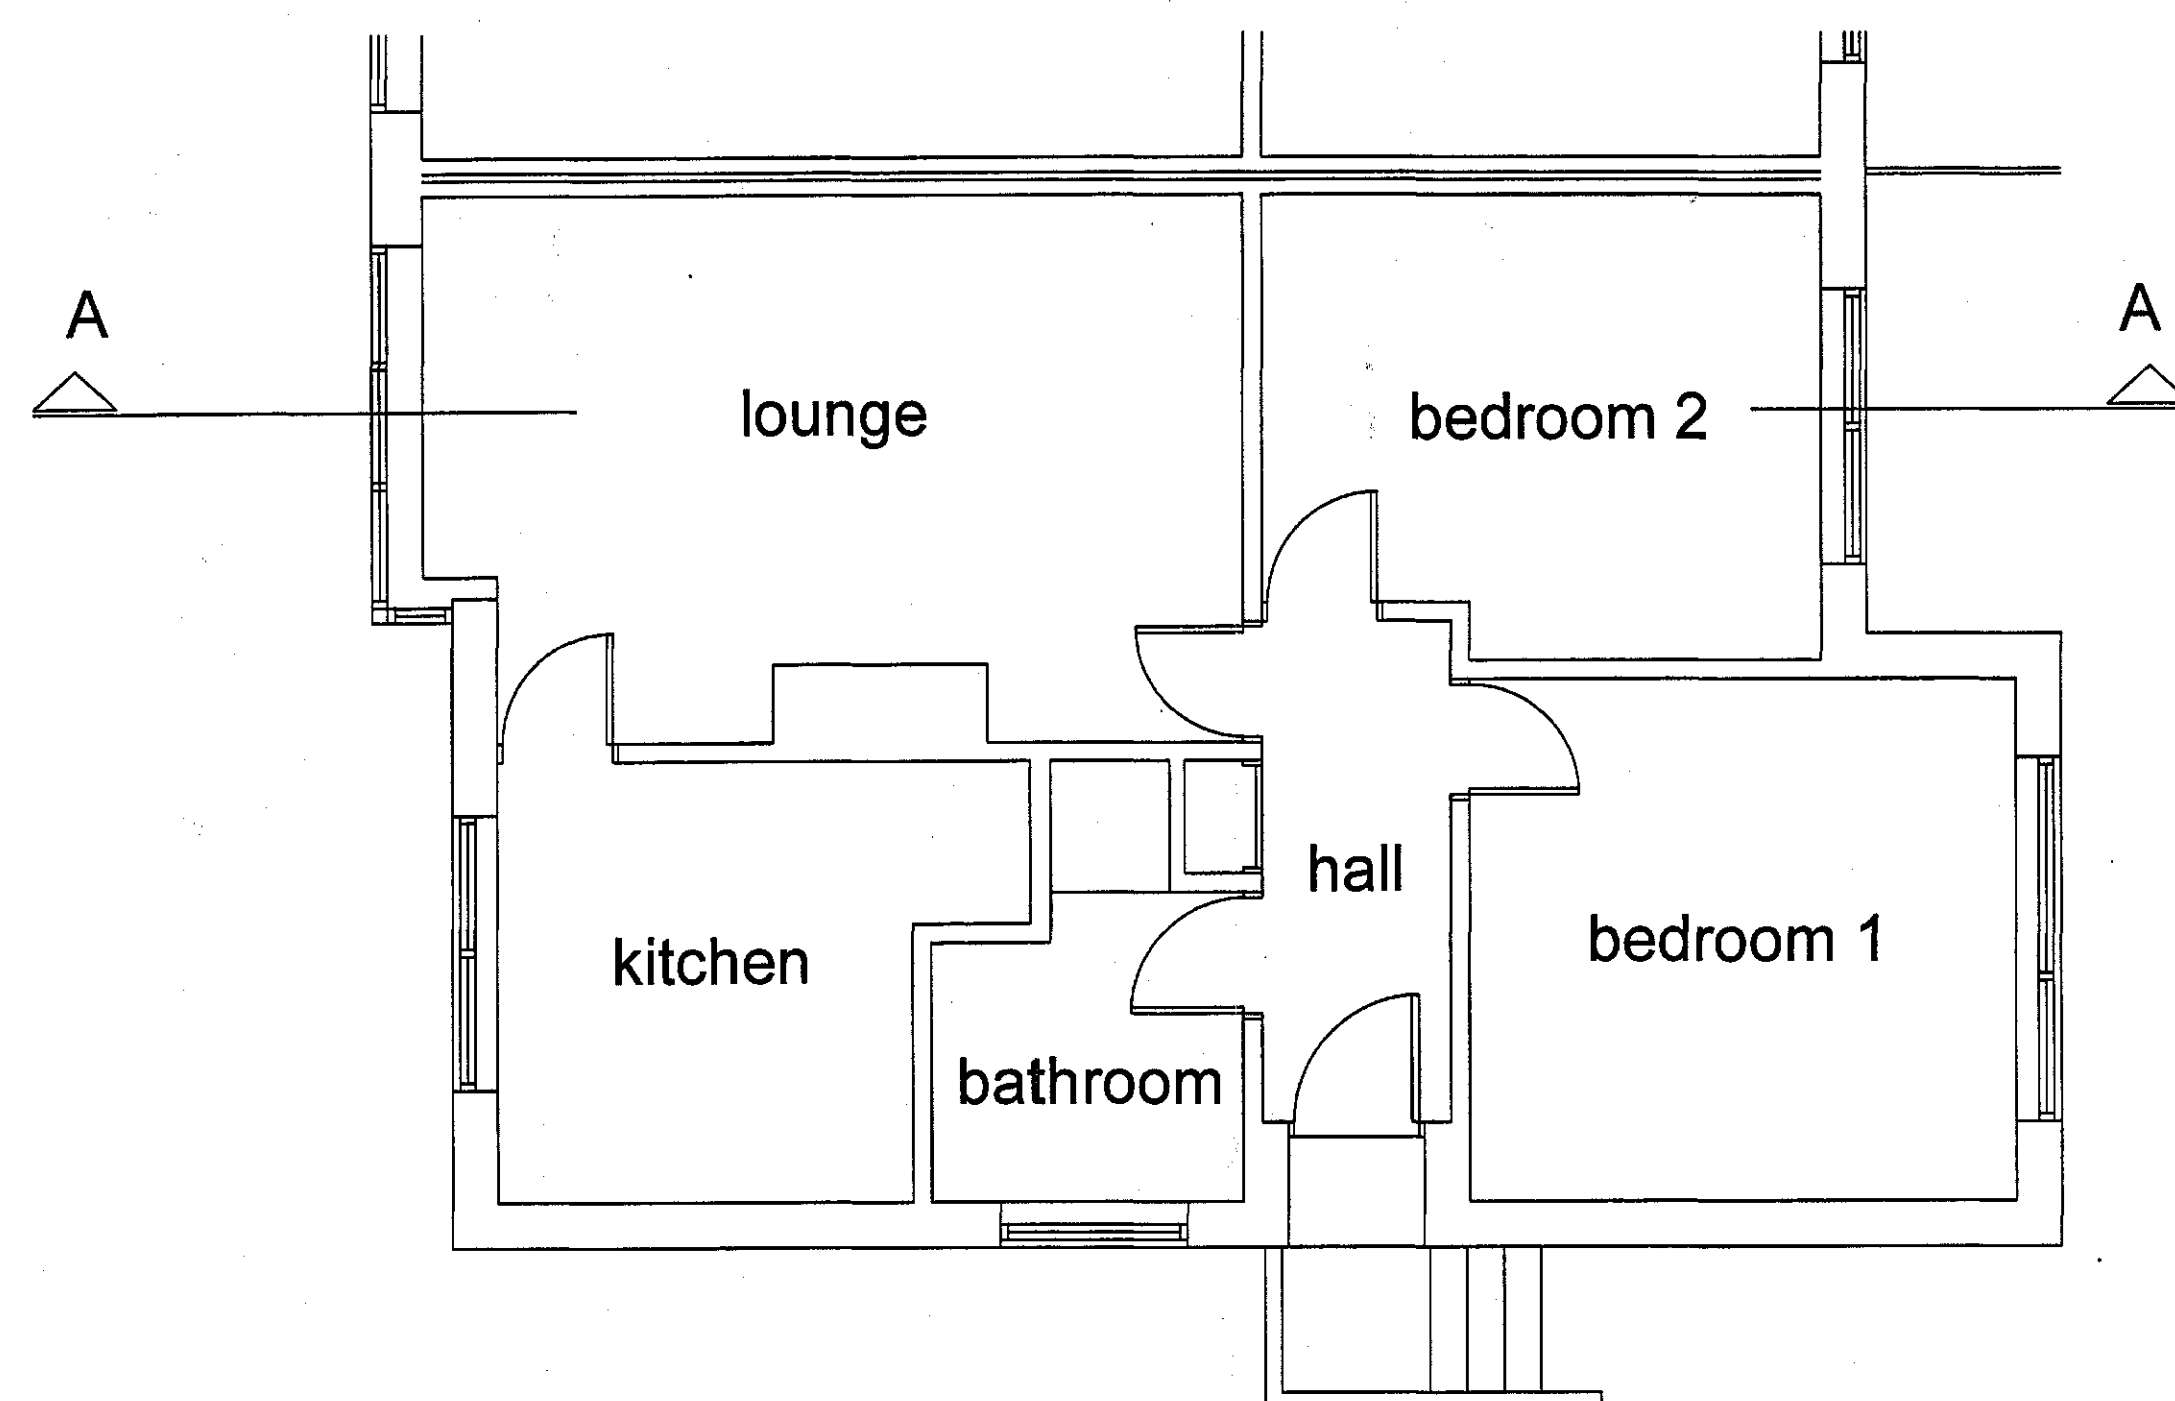

existing ground floor plan at 1:50

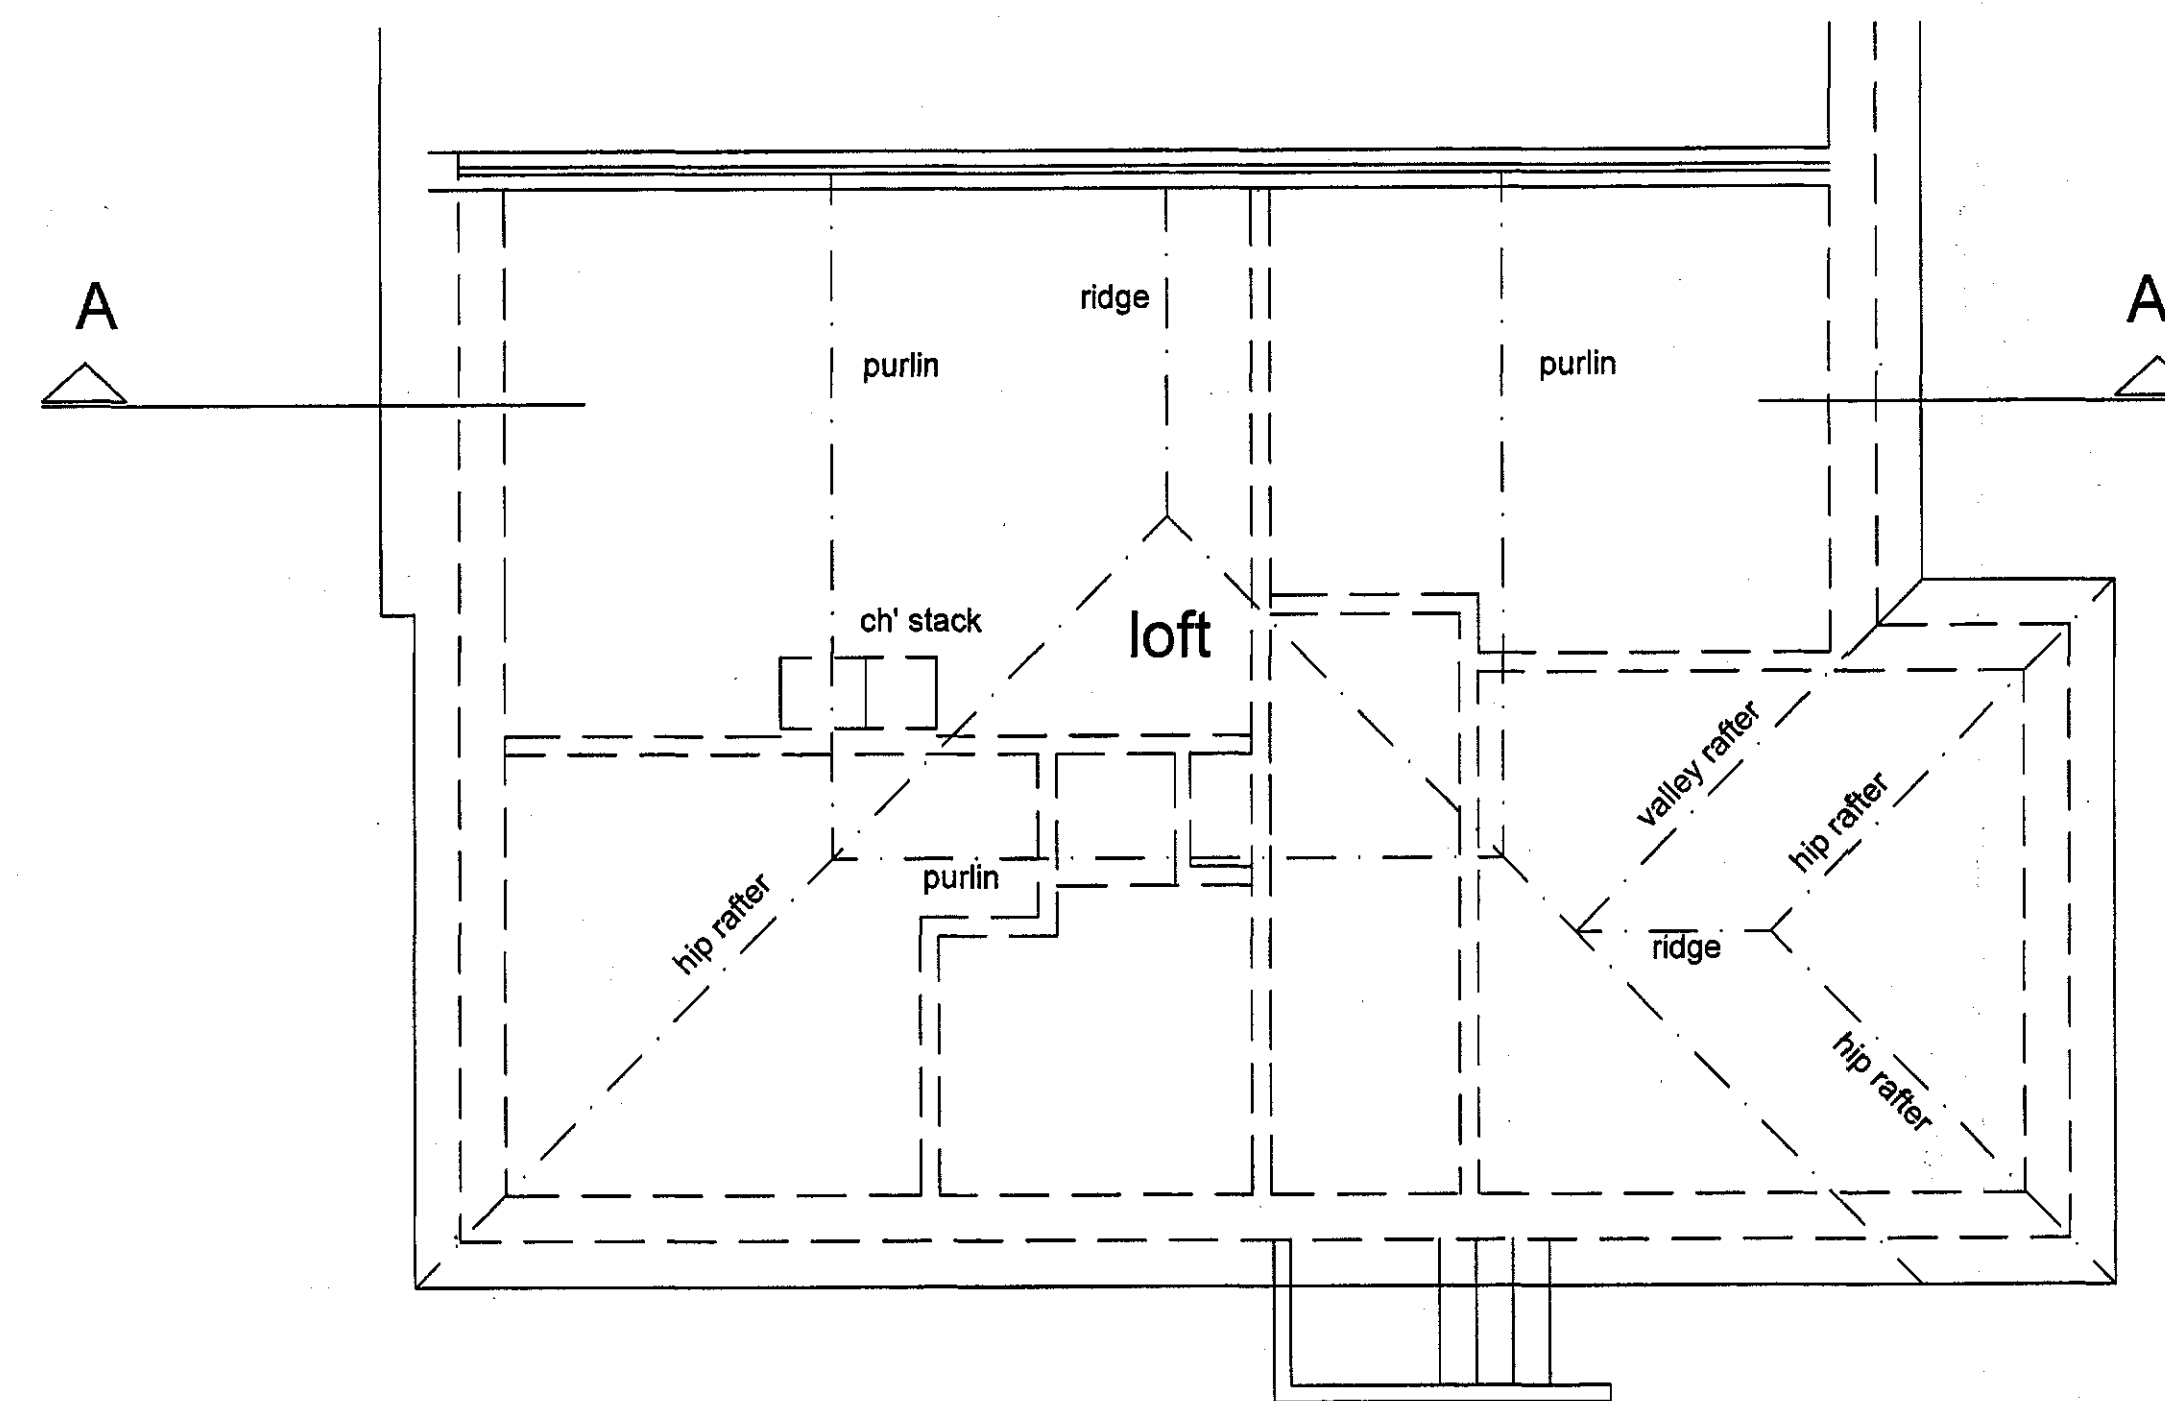

existing roof void plan at 1:50

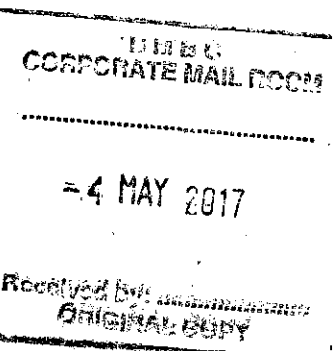

REVISIONS

PETER DIMBERLINE Dip Arch, RIBA
CHARTERED ARCHITECT

2 TIPSEY COURT, STAINCROSS
 BARNSELY, S75 6FZ

tel/fax (01226) 390947
 email: pdimberline@tiscali.co.uk

CLIENT
 Michael Clowery

PROJECT
 Proposed loft conversion and internal alterations to existing dwelling

LOCATION
 16 Strafford Walk, Dodworth, Barnsley

DRAWING
 Existing details
 PLANNING APPLICATION

SCALES 1:100 and 1:50 DATE Mar' 17

DRWG No. 2017/06/01

DRAWN BY
 PD

REV.