



Drawing No.	Rev No.
MMB001 -004	

DO NOT SCALE: Contractor to check all dimensions and report any omissions or errors

NOTES

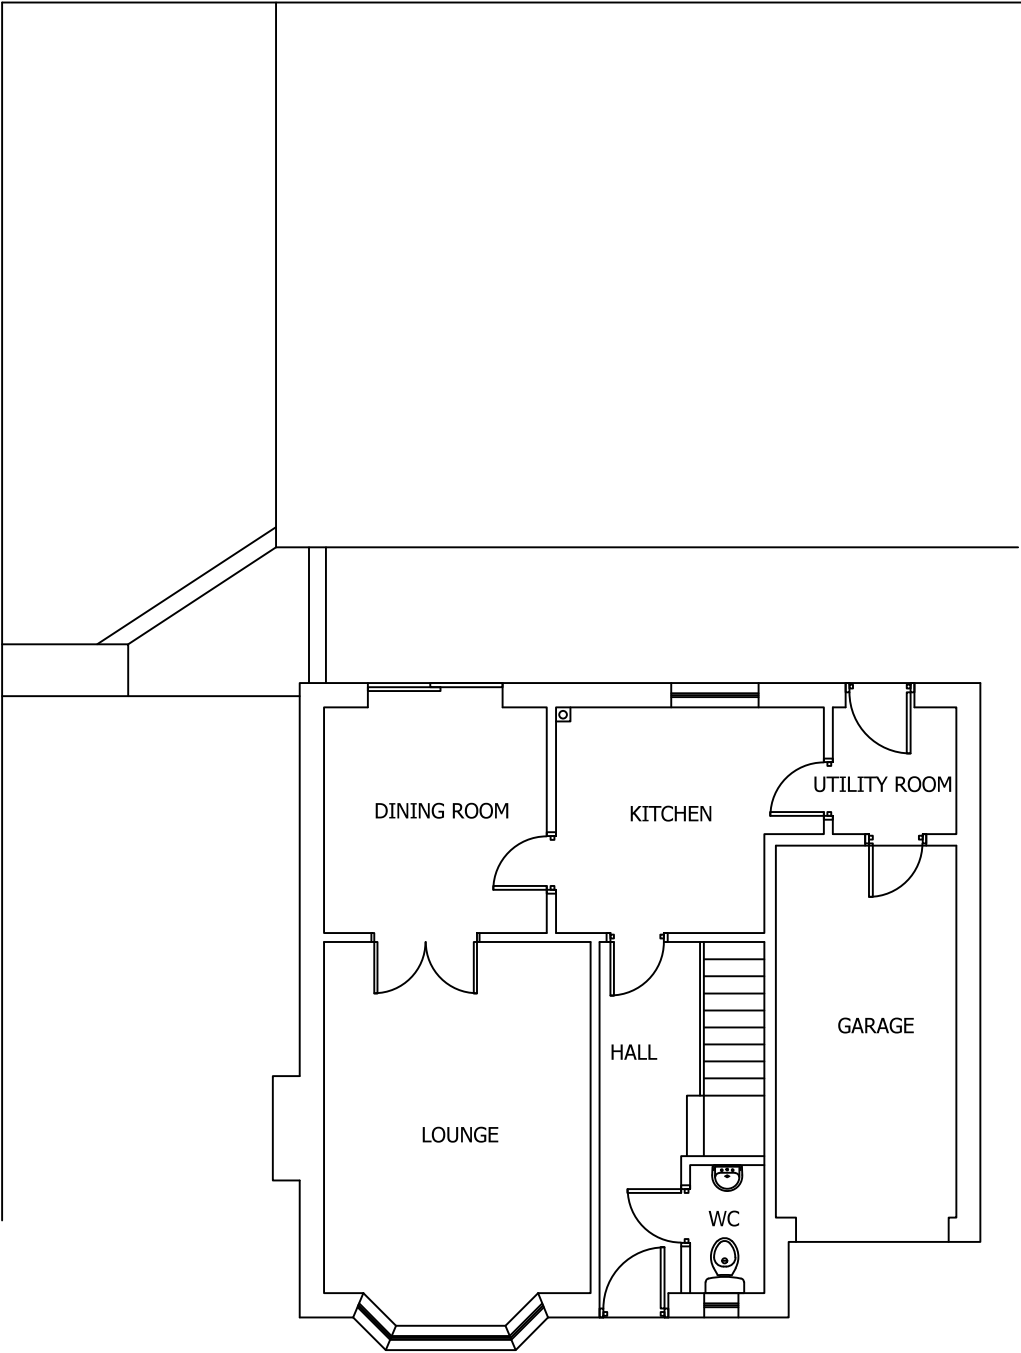

EXISTING GROUND FLOOR PLAN
SCALE 1:100 AT A3

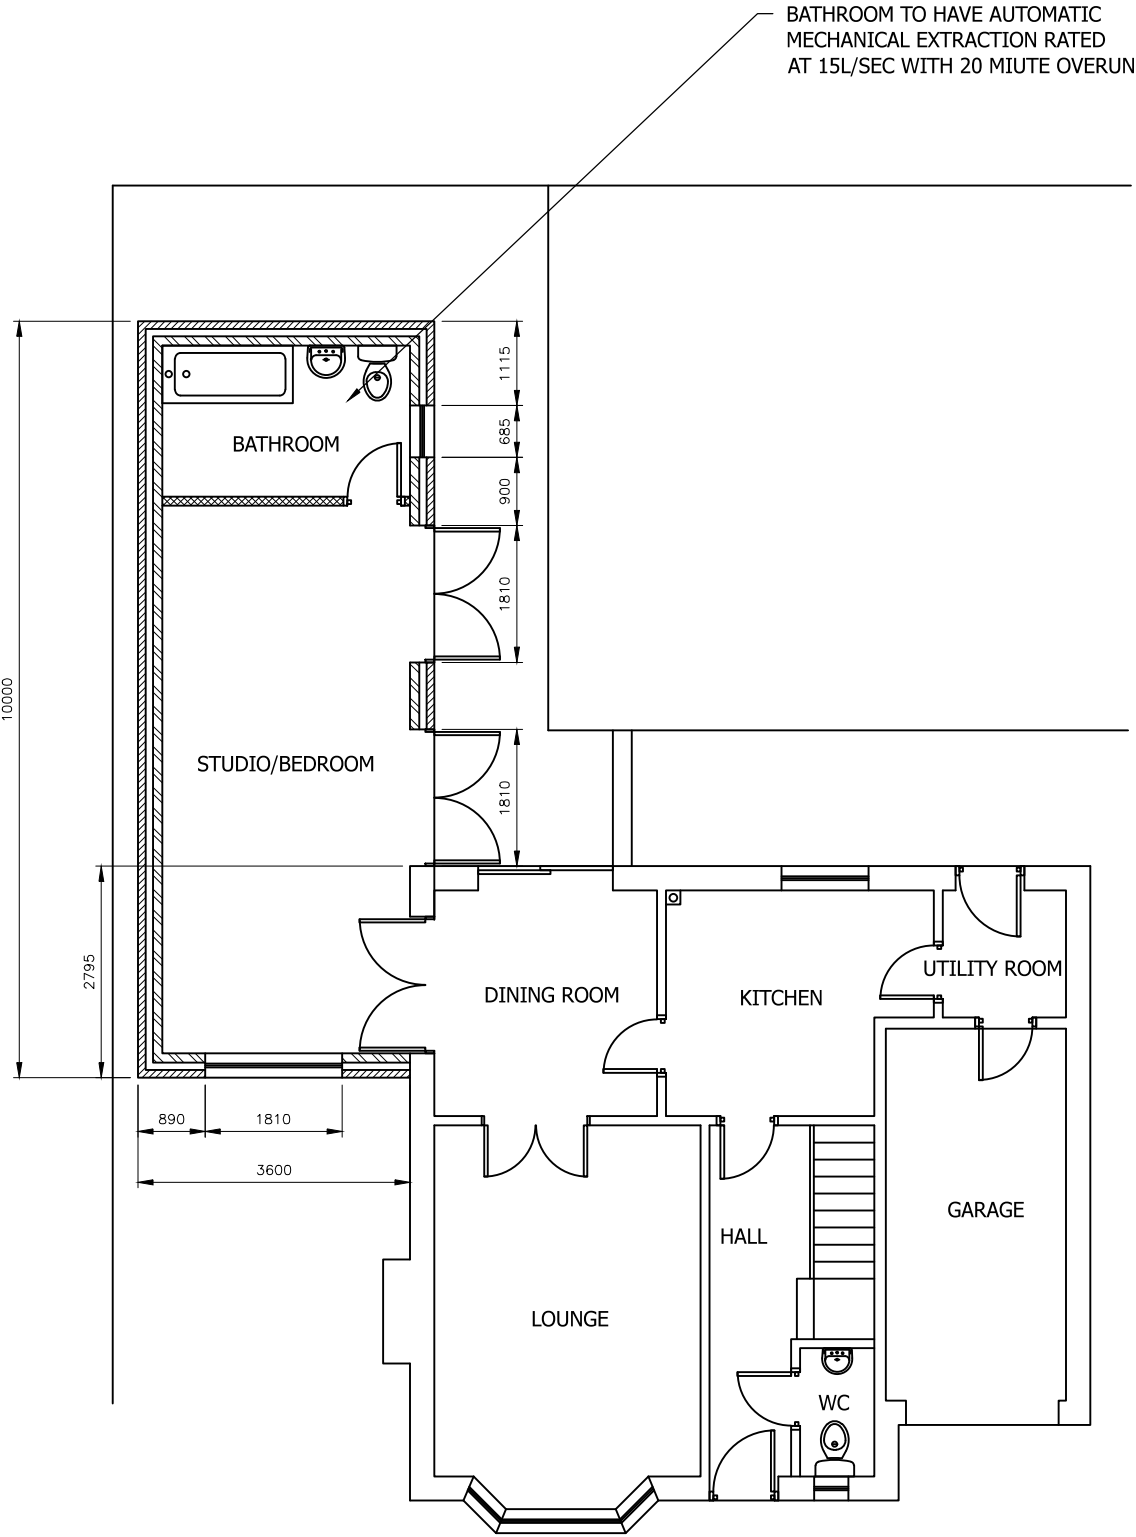

PROPOSED GROUND FLOOR PLAN
SCALE 1:100 AT A3

Rev	Description	By	Chk	App	Date
JRB DESIGNS Ltd 1 Saville Road Cudworth Barnsley S72 8LT Tel: 01226 383542 Fax: 01226 380078 Mob: 07970 541192 Email: john@jrbdesigns.co.uk This drawing is copyright. © jrbdesigns Ltd.					
Client	MR. & MRS. BULLOCK				
Drawing Title	PROPOSED PLANS				
Address	11 CHEDWORTH CLOSE DARTON BARNSELY S75 5PR				
Project Title:	PROPOSED SINGLE STOREY SIDE & REAR EXTENSION				
Purpose of Issue:	PLANNING				
Drawing Status	FIRST ISSUE				
Scale at A3 AS SHOWN	Drawn By JRB	Date 11/04/2018			
Checked By	Date 11/04/2018	Approved By	Date 11/04/2018		
Project No. MMB001	Drawing No. 004		Revision -		
APPROVAL ☐	INFORMATION ☐	TENDER ☐	CONTRACT ☐	CONSTRUCTION ☐	