



38 ST JULIENS WAY CAWTHORNE

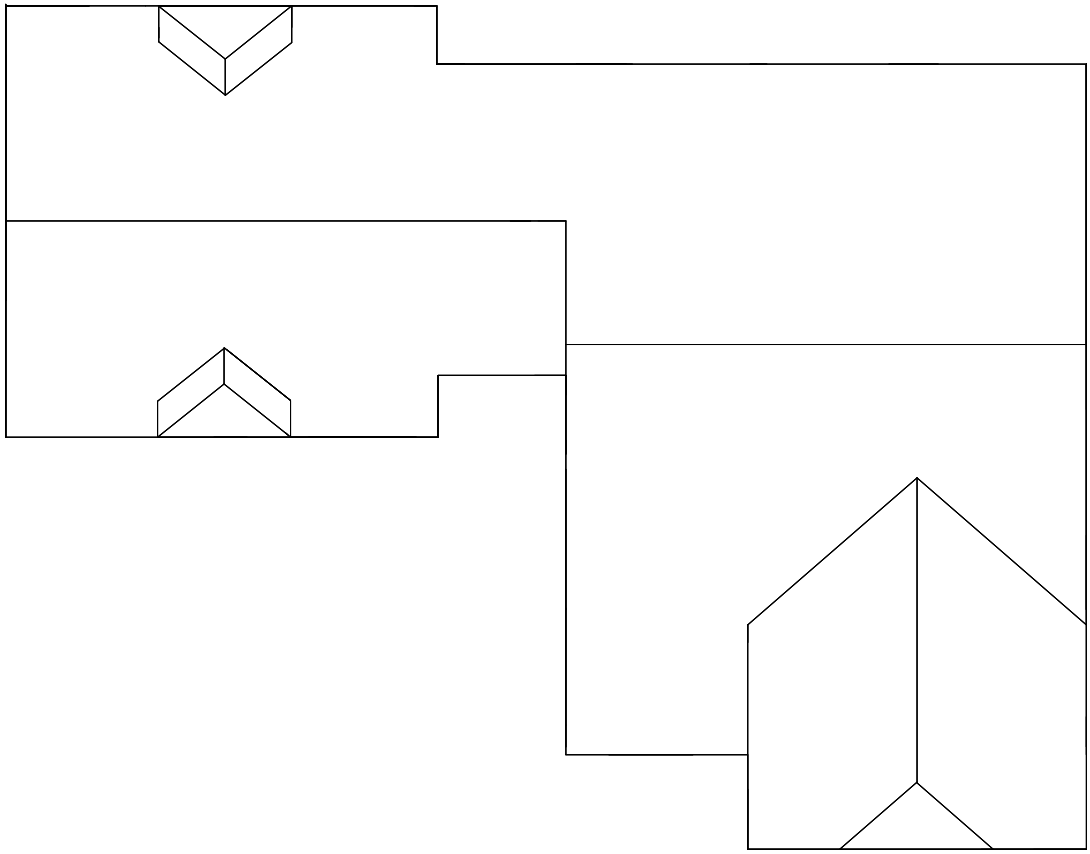


ROOF PLAN

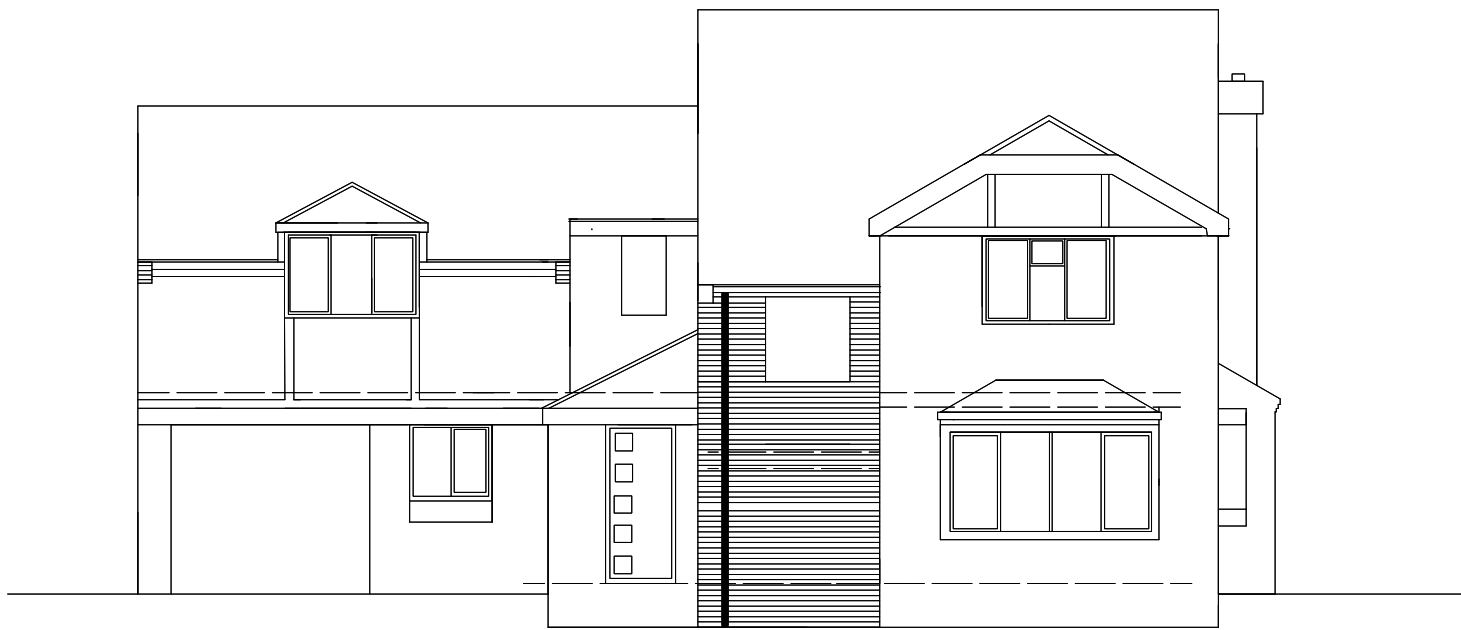

EXISTING FRONT ELEVATION



EXISTING REAR ELEVATION

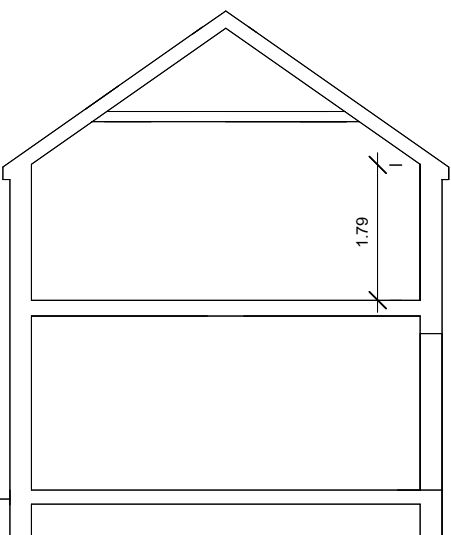

SECTION

NOTES

ENGINEER TO PROVIDE BEAM,PIER
AND WALL STABILITY CALCULATIONS

DO NOT SCALE OFF THIS DRAWING.
REFER TO THE WRITTEN DIMENSIONS ONLY
COPYING OR FAXING WILL DISTORT THIS DRAWING

notes

No dimensions to be scaled from this drawing which is the property of the company. It is not to be used or disclosed in any way except as authorised by the company. The company will not agree to any assignments. NO CAD DRAWINGS WILL BE ISSUED

The client is responsible for providing architect with correct site boundary/ownership definitions and any covenants or easements relating to the site. Architect will assume site boundaries as clearly defined, unless otherwise informed by client.

No work to be carried out without planning permission, until all pre start planning conditions have been discharged and until a building regulations application has been submitted. Any work carried out before building regulations approval has been granted will be strictly at clients own risk.

Any building works within 6m of a neighbouring home's foundations may require you to notify the owner of that property of your intentions at least one month before you start work.

Work to an existing party wall requires you to give at least two months notice of your intentions. If consent to carry out work cannot be reached procedures dealing with a dispute should be followed (the party wall act 1996).

IT IS THE RESPONSIBILITY OF THE CONTRACTOR TO NOTIFY THE ARCHITECT OF ANY DISCREPANCIES ON THE DRAWING PRIOR TO CONSTRUCTION. DO NOT SCALE FROM THIS DRAWING. ALL DIMENSIONS TO BE CHECKED ON SITE IF IN DOUBT ASK!

revisions

workstage : PLANNING

title: SECTION AND ELEVATION

project: EXTENSIONS AND ALTERATIONS


for A. SCOTT

scale 1:100 at A1

drawing no P02C

Andrew Bailey Architects Ltd
RIBA CONSERVATION REGISTER ARCHITECT
Glenosney House
85 Lundell Road
Warrington, CH13 9JL
Tel: 01225 762500
E: andrew.bailey@andbaileyarchitects.com
W: WWW.ABAARCHITECTS.COM


akb

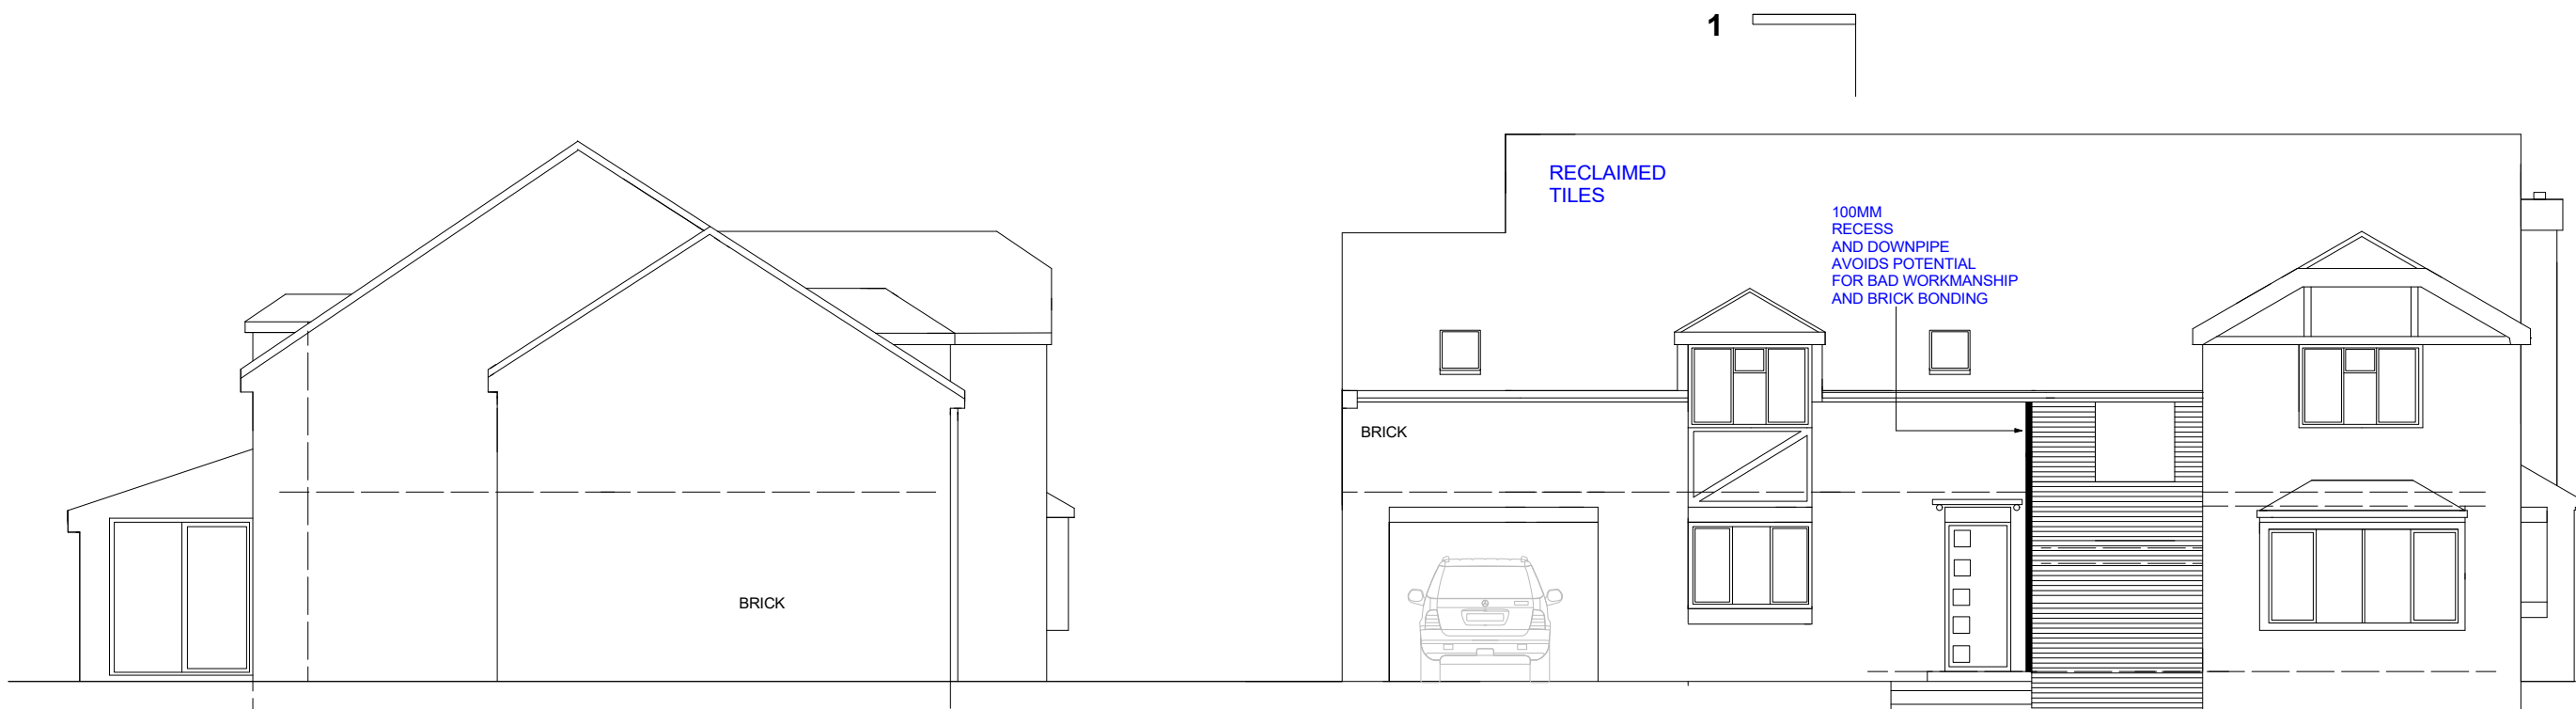


PROPOSED FRONT ELEVATION




PROPOSED REAR ELEVATION

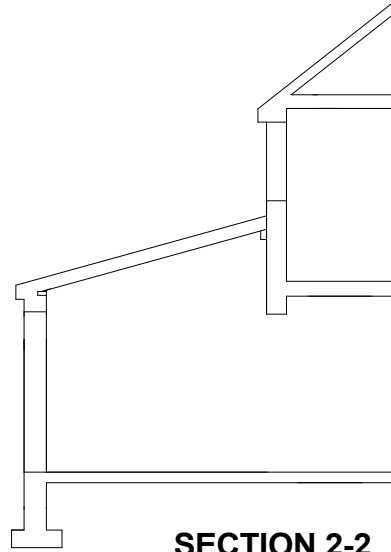


SECTION 2-2

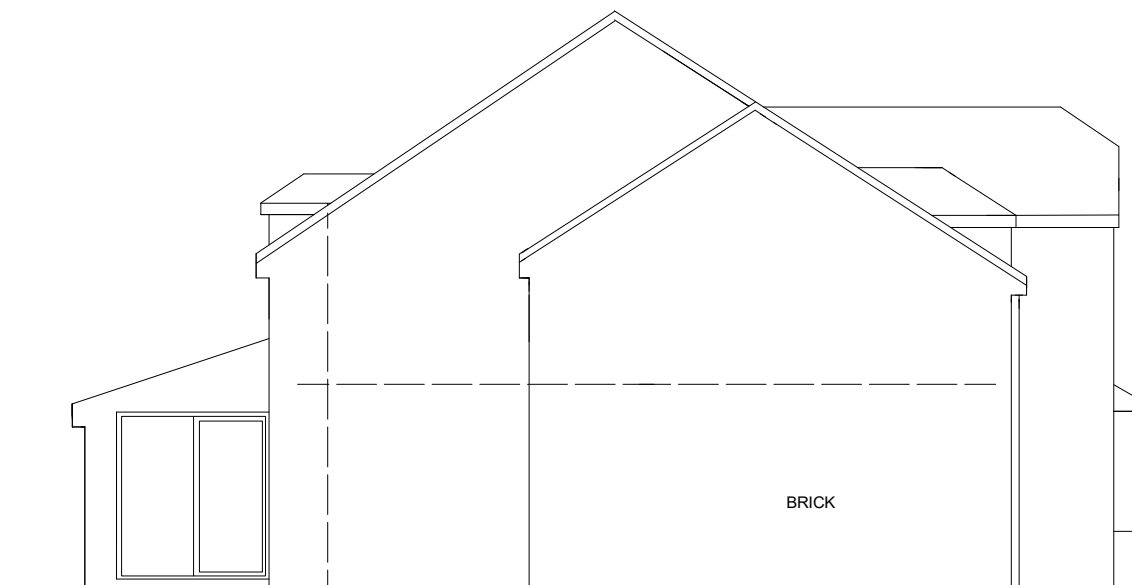


EAST ELEVATION PROPOSED

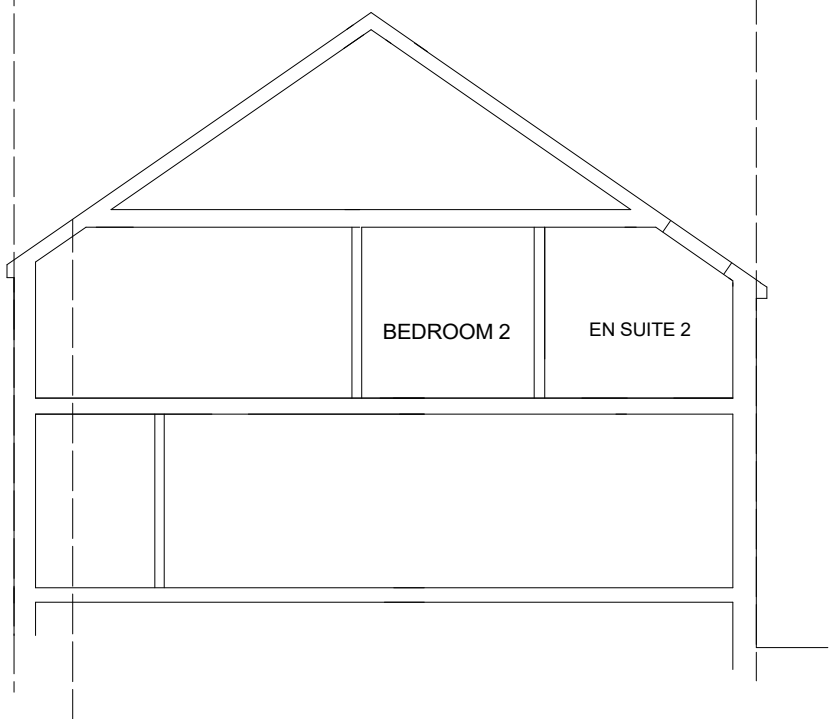

SECTION 1-1

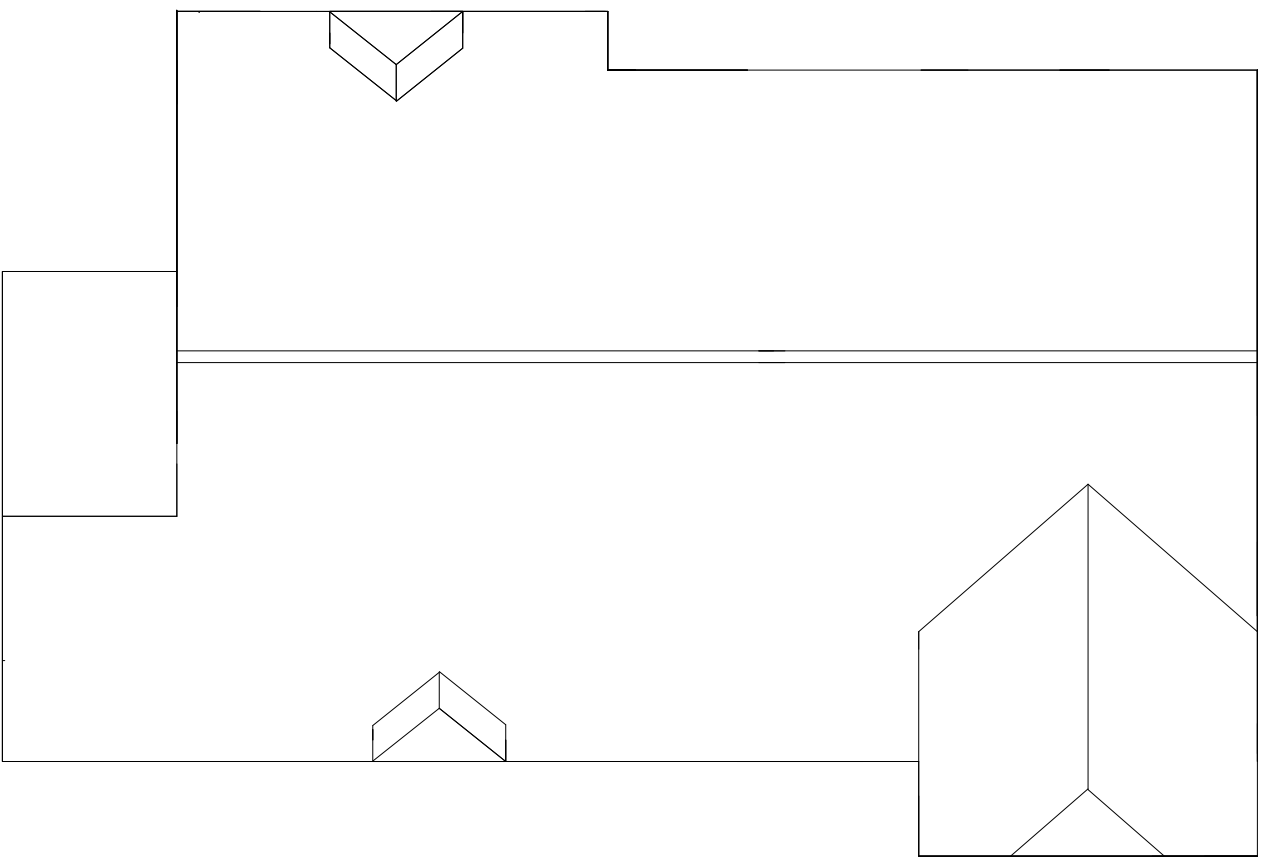

PROPOSED ROOF PLAN

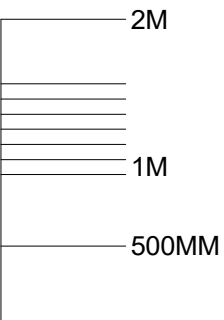

DO NOT SCALE OFF THIS DRAWING.
REFER TO THE WRITTEN DIMENSIONS ONLY
COPYING OR FAXING MAY DISTORT THIS DRAWING