

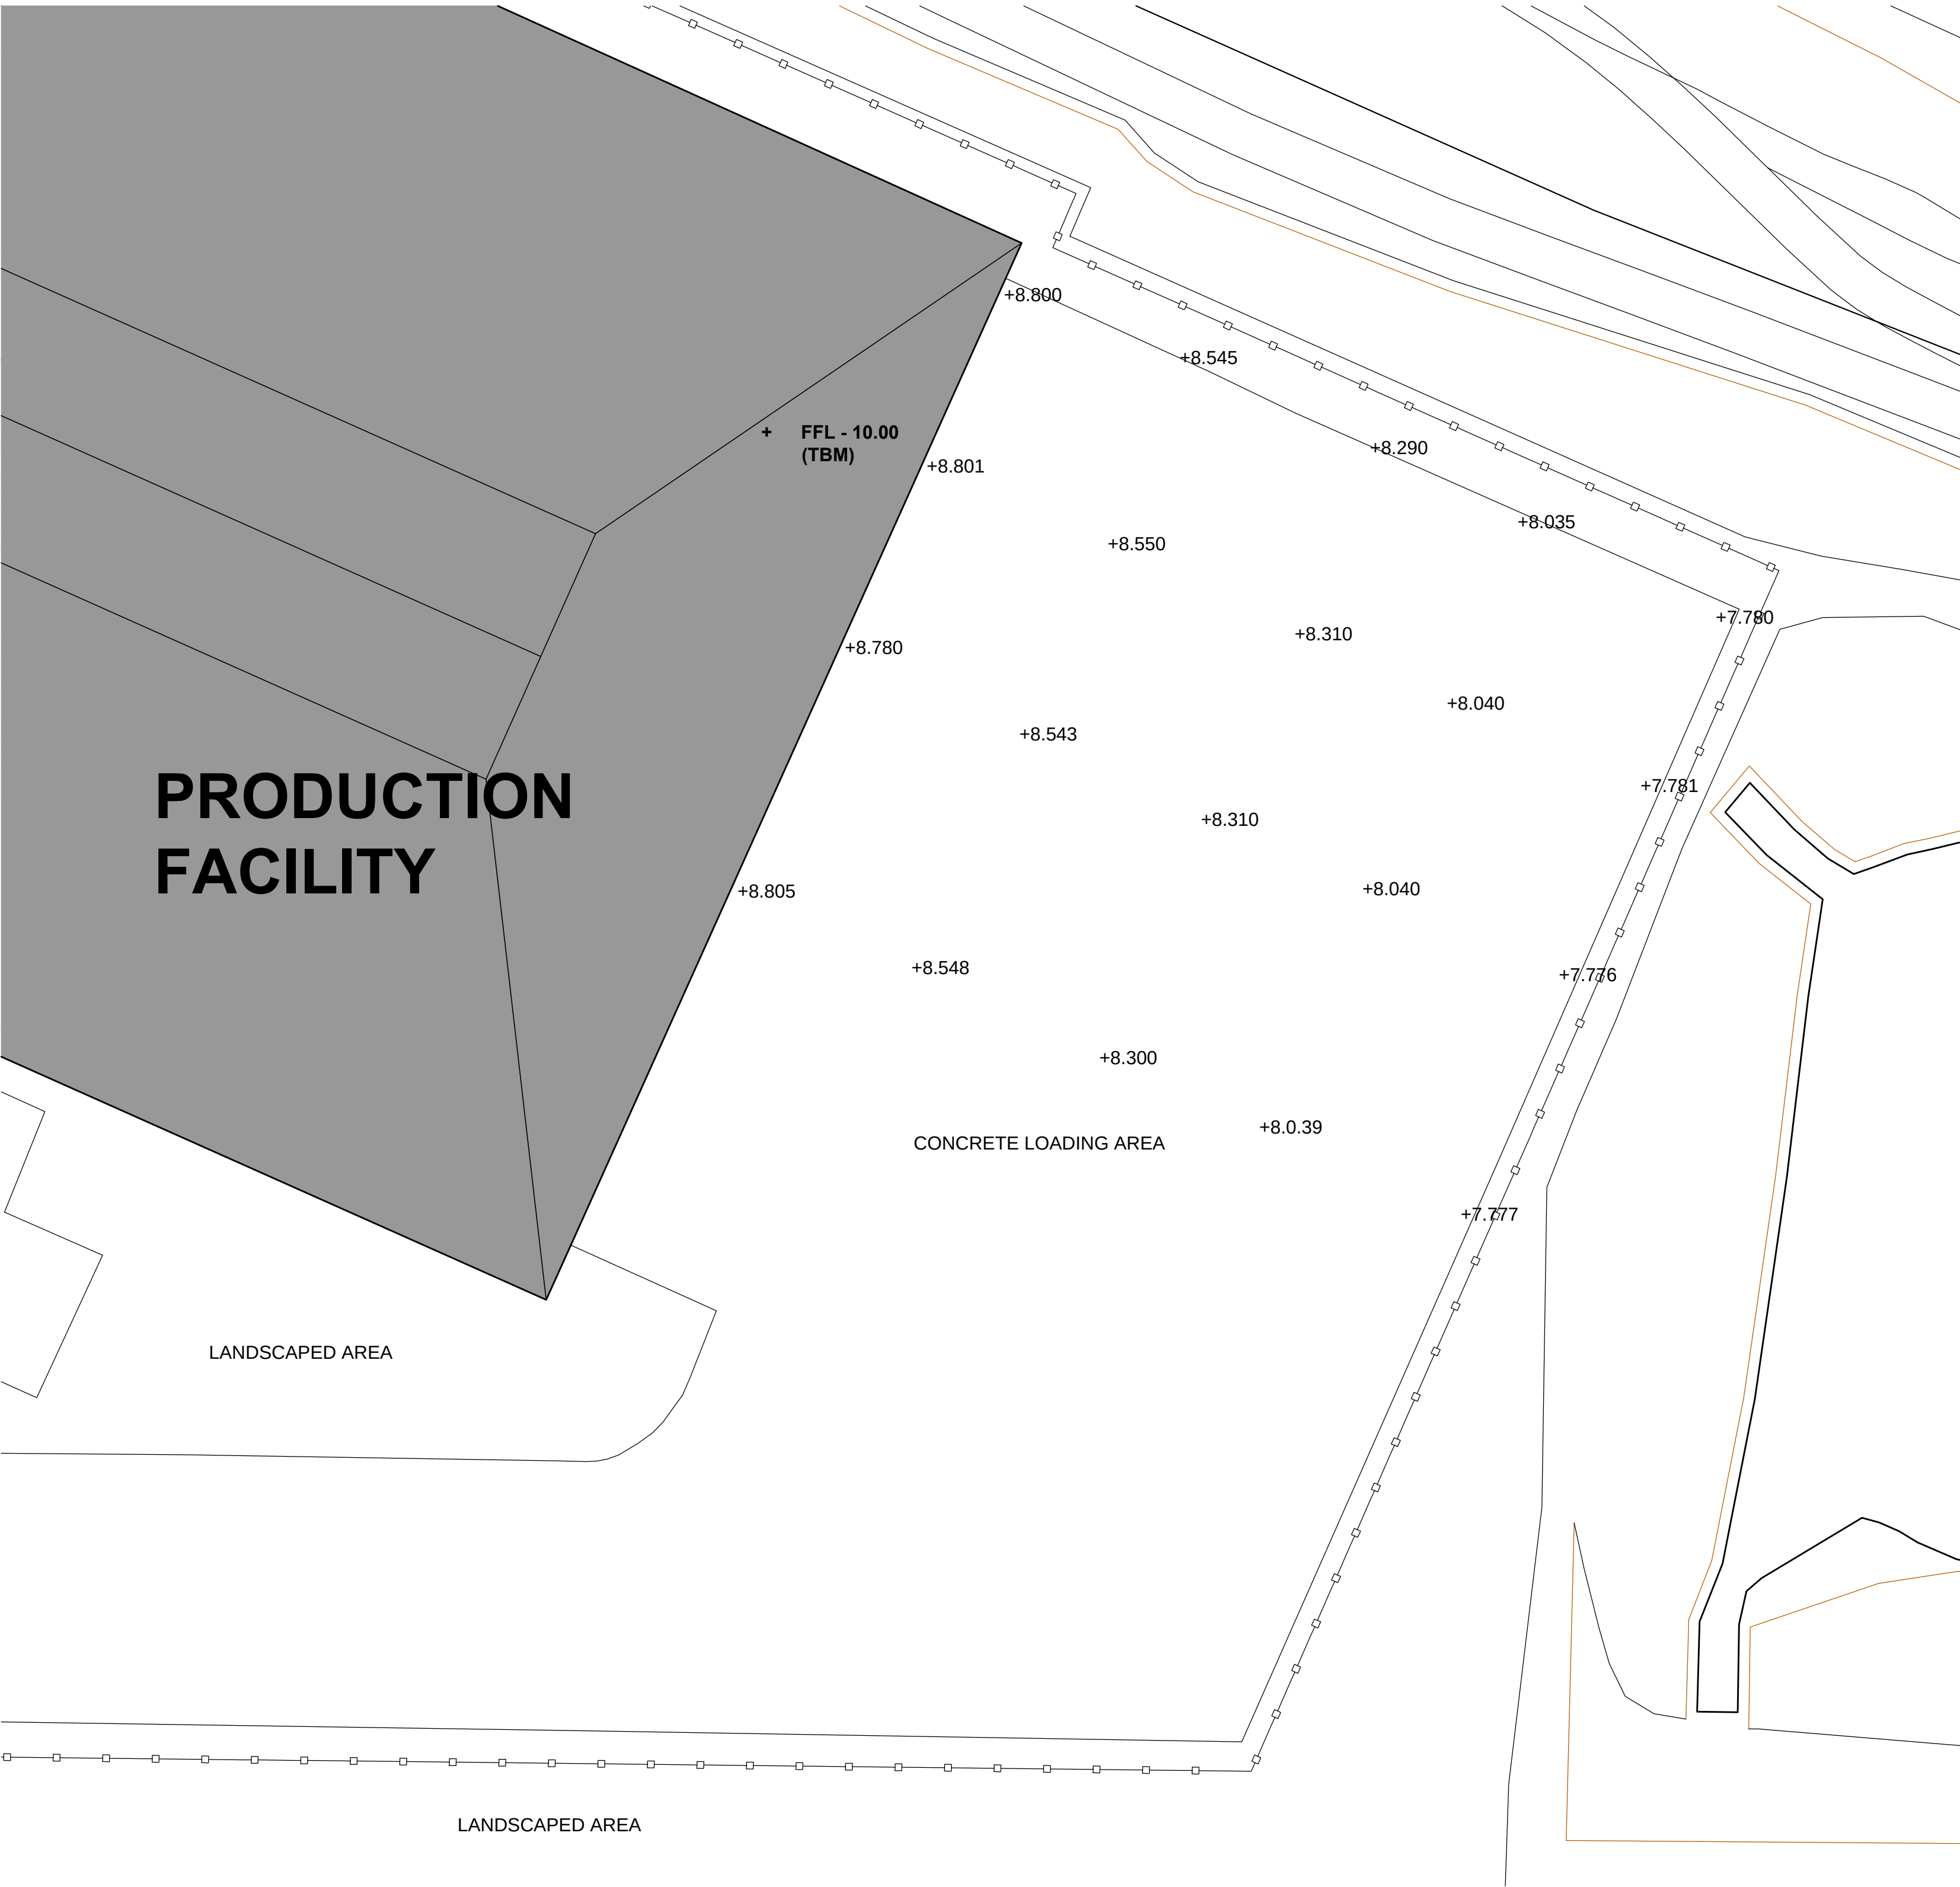


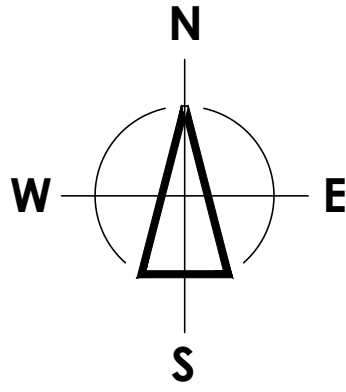

EXISTING SITE PLAN
SCALE: 1:200

 

Notes:

This document is the property of David Trundley Design Services Ltd and may not be reissued, loaned or copied in part or in whole without written permission © 2015


All dimensions are in millimetres unless stated otherwise.

It is recommended that information is not scaled off this drawing.


This drawing should be read in conjunction with all other relevant information, specifications & schedules.

If this drawing is received electronically it is the recipients responsibility to print the document at the correct scale.

All dimensions to be checked on site prior to commencing work and any discrepancies to be advised immediately.

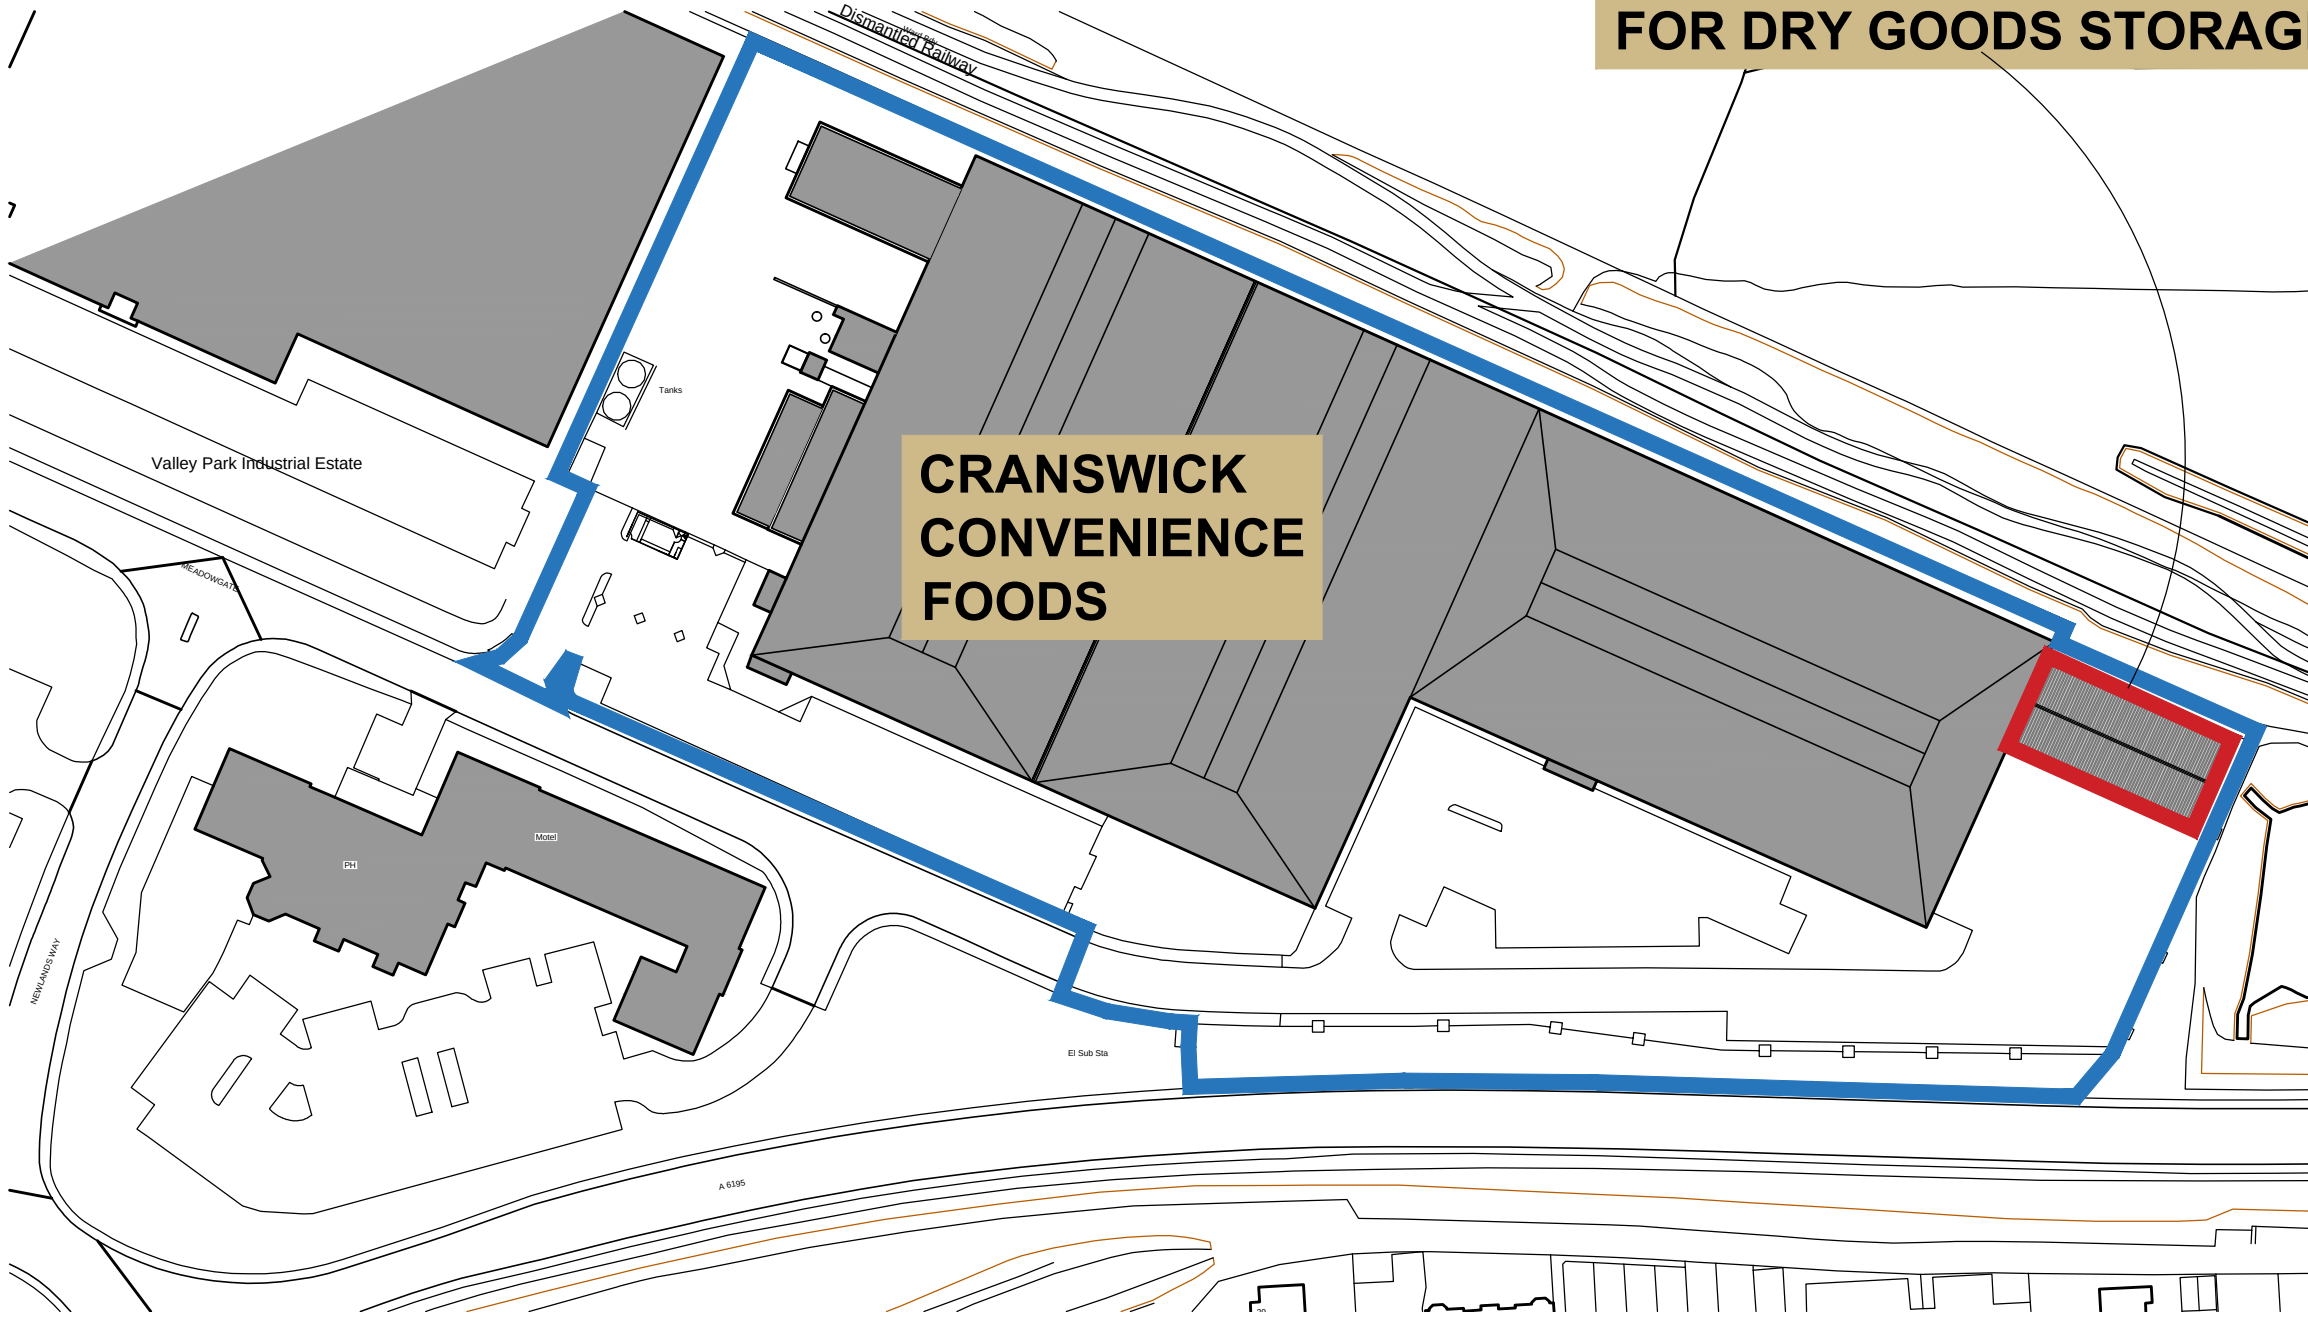

PROPOSED LOCATION PLAN
SCALE: 1:1250

 

no	date	amendment description
Revisions		
Drawing Status:		PLANNING

www.trundley.com

Salgate Barn
Islington Road
Tilney All Saints
King's Lynn
Norfolk
PE34 4RY
Tel: 01553 617700
Fax: 01553 617874
Email: enquiries@trundley.com

Project Title:
CRASWICK CONVENIENCE FOODS
VALLEY PARK

PROPOSED EXTENSION FOR DRY GOODS STORAGE

Drawing Title:
LOCATION AND SITE PLAN

Scale: NTS @ A1 Date: AUGUST 2015 Drawn: TN

Drawing Number: 15-L18-PL001

Checked by: Date:

If this drawing is unsigned in the check box then the drawing is an unauthorised issue and should not be used for any purposes